


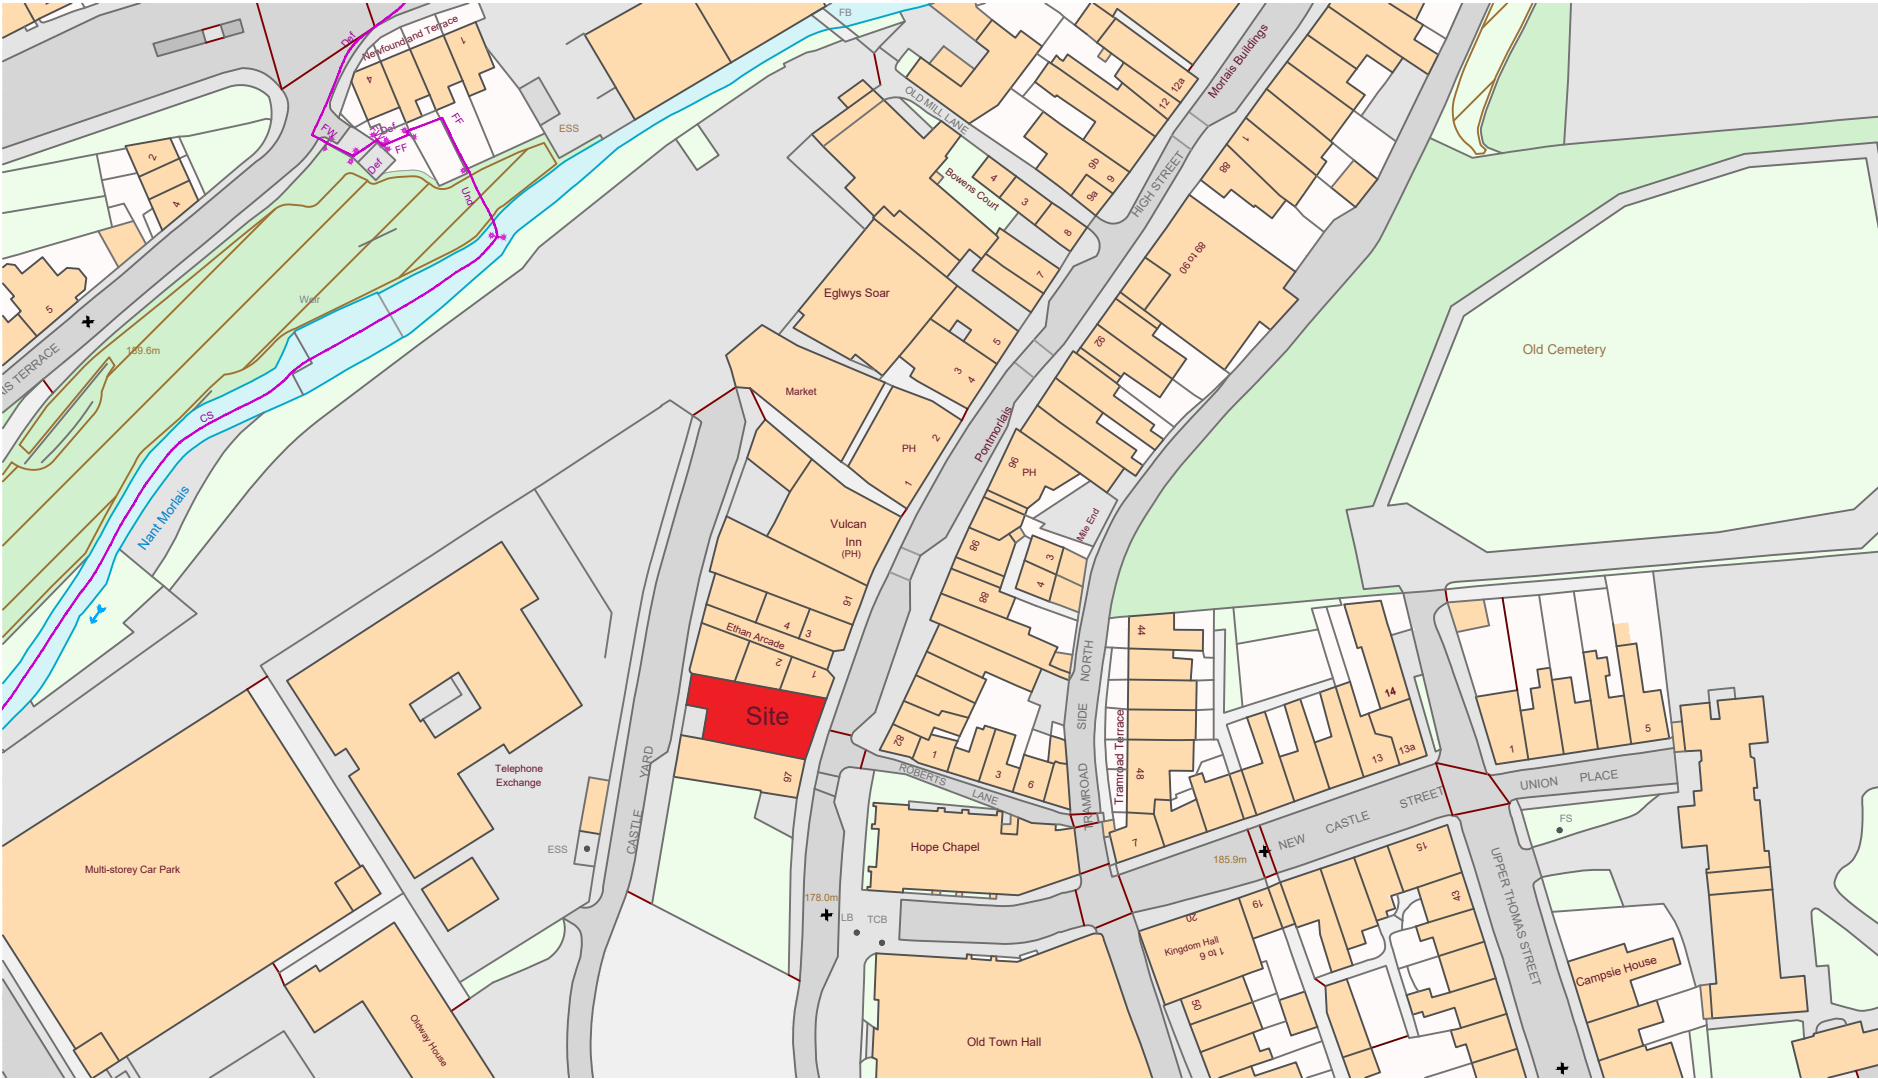

1 Existing Site Plan

Scale: 1:1250






2 Existing Block Plan

Scale: 1:500

All dimensions to be checked on site prior to construction or manufacture. Do not scale from this drawing. Refer also to written specification of works where applicable. Any discrepancies to be verified with Architects prior to commencement of works.

This drawing is the property of DRY Architects Limited. They reserve copyright, and the drawing issued on the condition that it is not retained by any unauthorised person. It may not be reproduced or disclosed, either wholly or in part without written consent from DRY Architects Limited.

REVISION:	DESCRIPTION:	DATE:
Rev.	Description	d.m.yy
P	Planning	15/08/24

  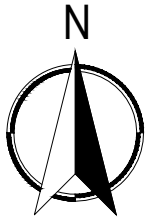

PLANNING

DRY ARCHITECTS

PROJECT: 95-96 HIGH STREET, MERTHYR TYDFIL

CLIENT: MERTHYR COUNTY BOROUGH COUNCIL

DRAWING: EXISTING SITE and BLOCK PLAN

DATE: Aug 2024 SCALE: 1:500/1250 @ A3

DWG. NO: 5326 -110 REVISION: P1

CHARTERED ARCHITECTS
ADDRESS: 48 Charlotte Street, London, W1T2NS
TEL: 0207 221 6161 FAX: 0207 243 6134
EMAIL: info@dryarchitects.co.uk WEB: www.dryarchitects.co.uk