
 


This drawing is the property of DRY Architects Limited. They reserve copyright, and the drawing issued on the condition that it is not retained by any unauthorised person.
It may not be reproduced or disclosed, either wholly or in part without written consent from DRY Architects Limited.

REVISION:	DESCRIPTION:	DATE:
Rev.	Description	d.m.yy
P	Planning	14/08/2024

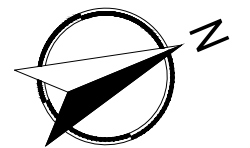

PLANNING


DRYARCHITECTS

DRAWING: EXISTING and PROPOSED GROUND FLOOR PLAN

SCALE: 1:100 @ A3

REVISION: P1

CHARTERED ARCHITECTS
ADDRESS: 48 Charlotte Street, London, W1T2NS
TEL: 0207 221 6161 FAX: 0207 243 6134
EMAIL: info@dryarchitects.co.uk WEB: www.dryarchitects.co.uk

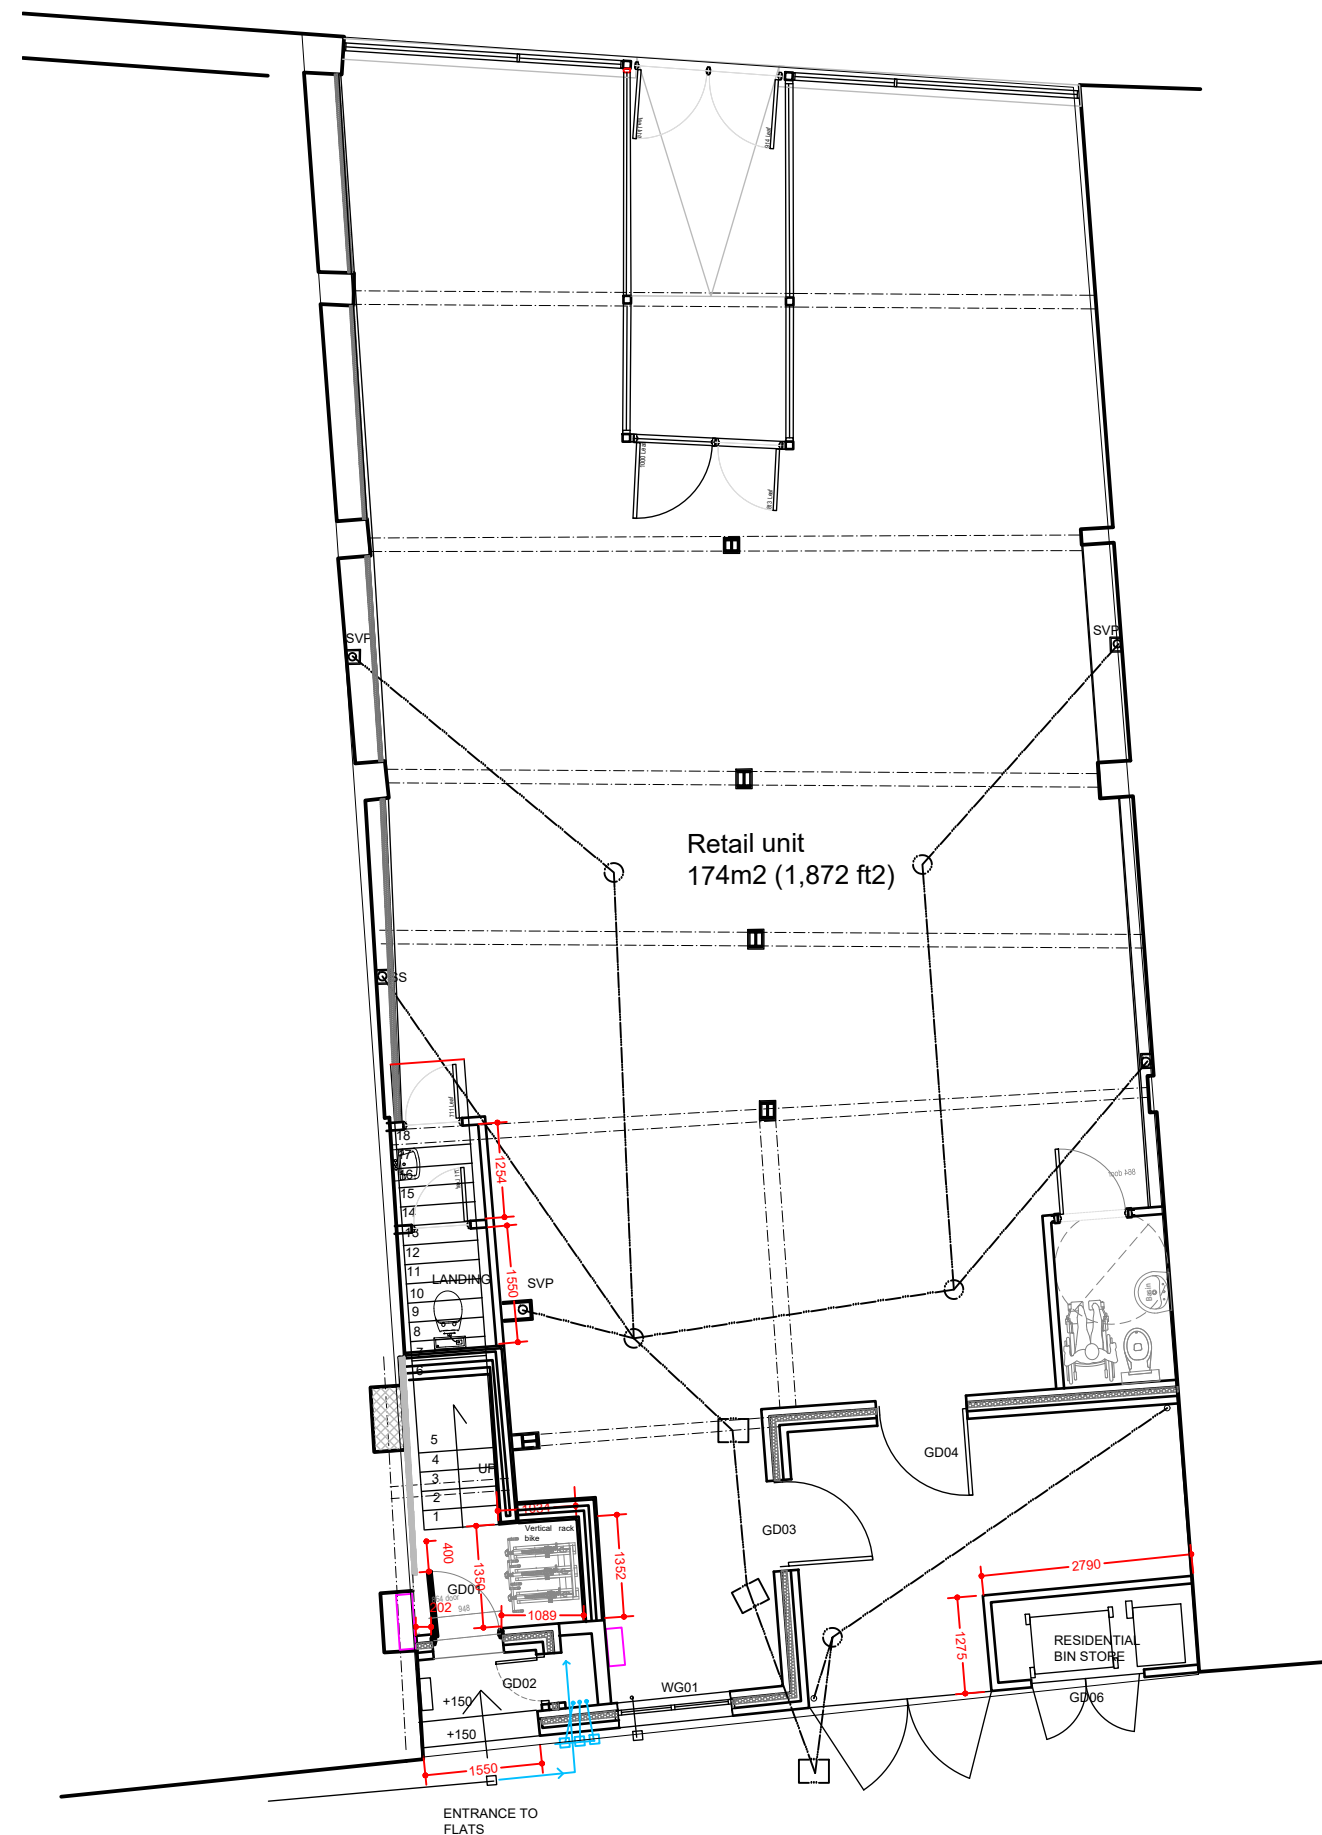

1 EXISTING GROUND FLOOR PLAN
Scale: 1:100

Scale: 1:100