


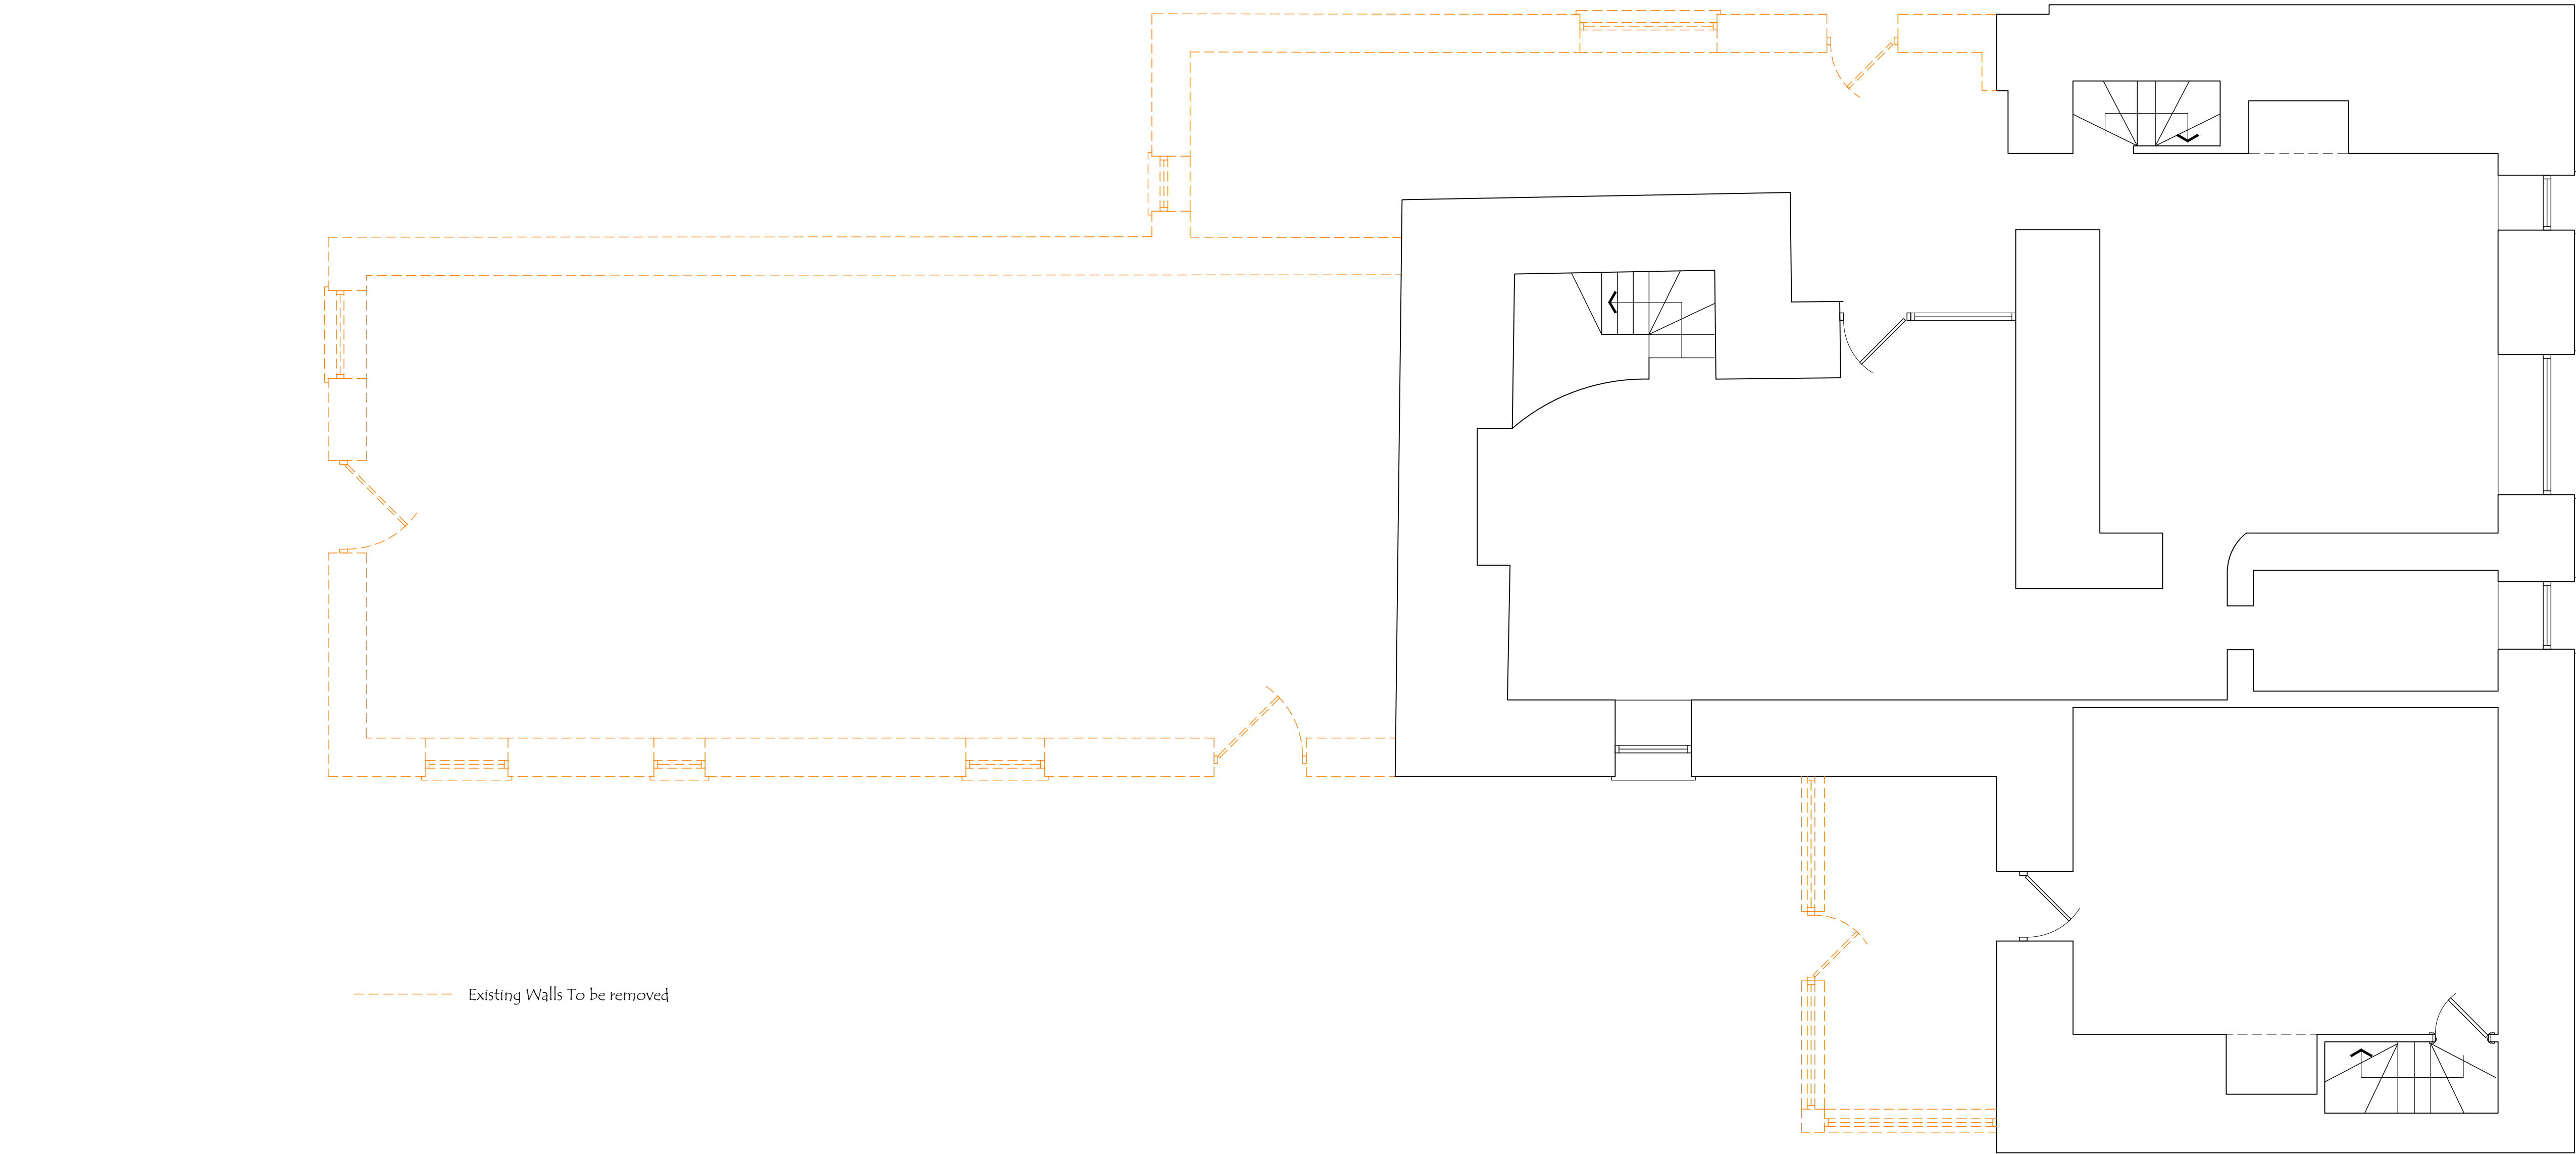

DRAWING REF PD 106	SITE ADDRESS Cefn Forest Farm, Treharris	DRAWING TITLE Proposed Demolition Floor Plan		NOTE - Drawings provided for layout & planning purposes. Asbestos and structural advice should be sought prior to any demolition / proposed works commencing on site. All dimensions shown on the drawings are provided as a general guide. The Contractor shall be responsible for verifying all dimensions and site conditions on-site prior to commencing any work. Any discrepancies discovered shall be reported to the Architect/Engineer for clarification before proceedings with the related construction activities.
	DRAWING STATUS Permitted Development	DATE July 2026	SCALE 1 / 50 @ A1	