




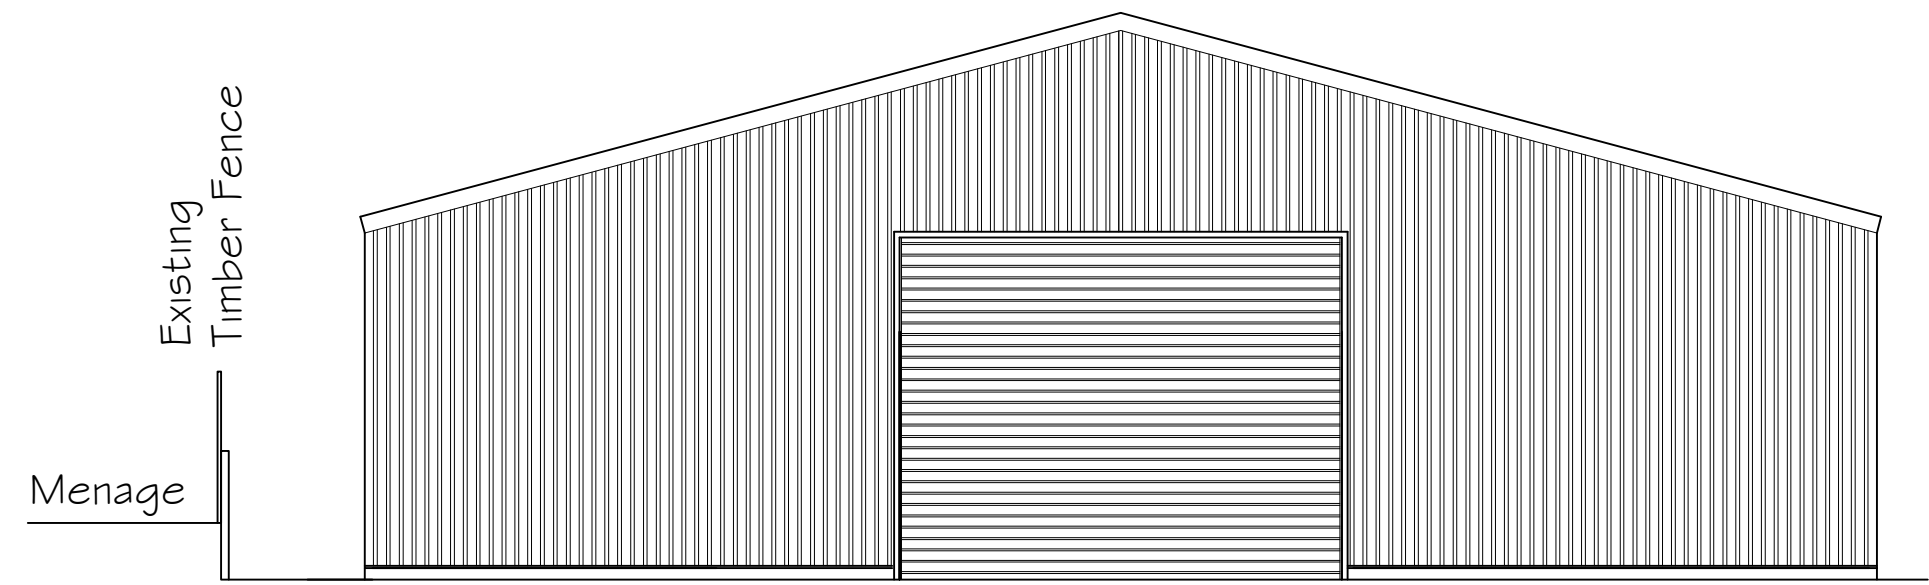


FRONT ELEVATION (View A - A)
Scale 1:100

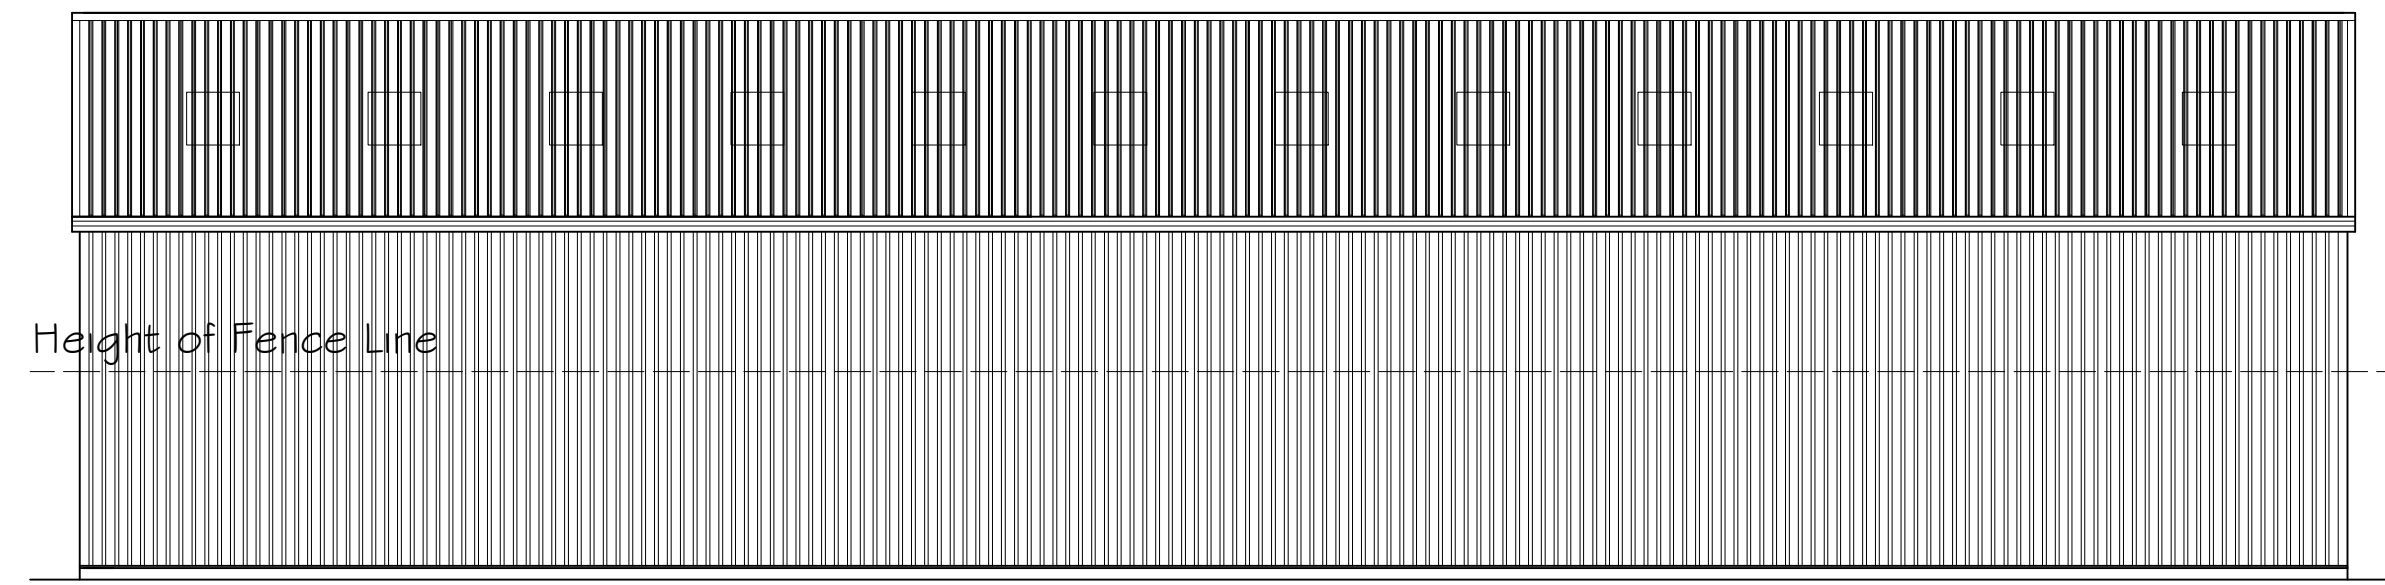

SIDE ELEVATION (View B - B)

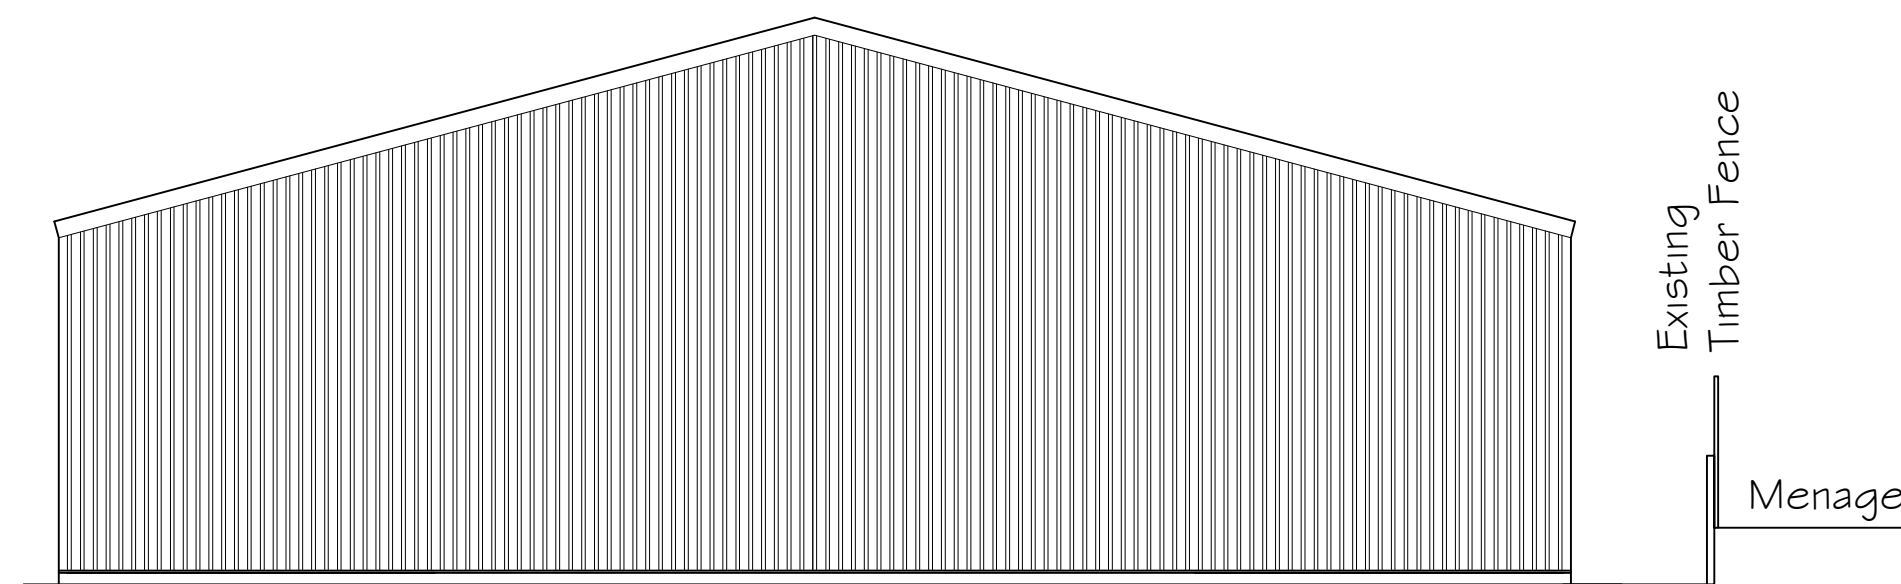


REAR ELEVATION (View C - C)

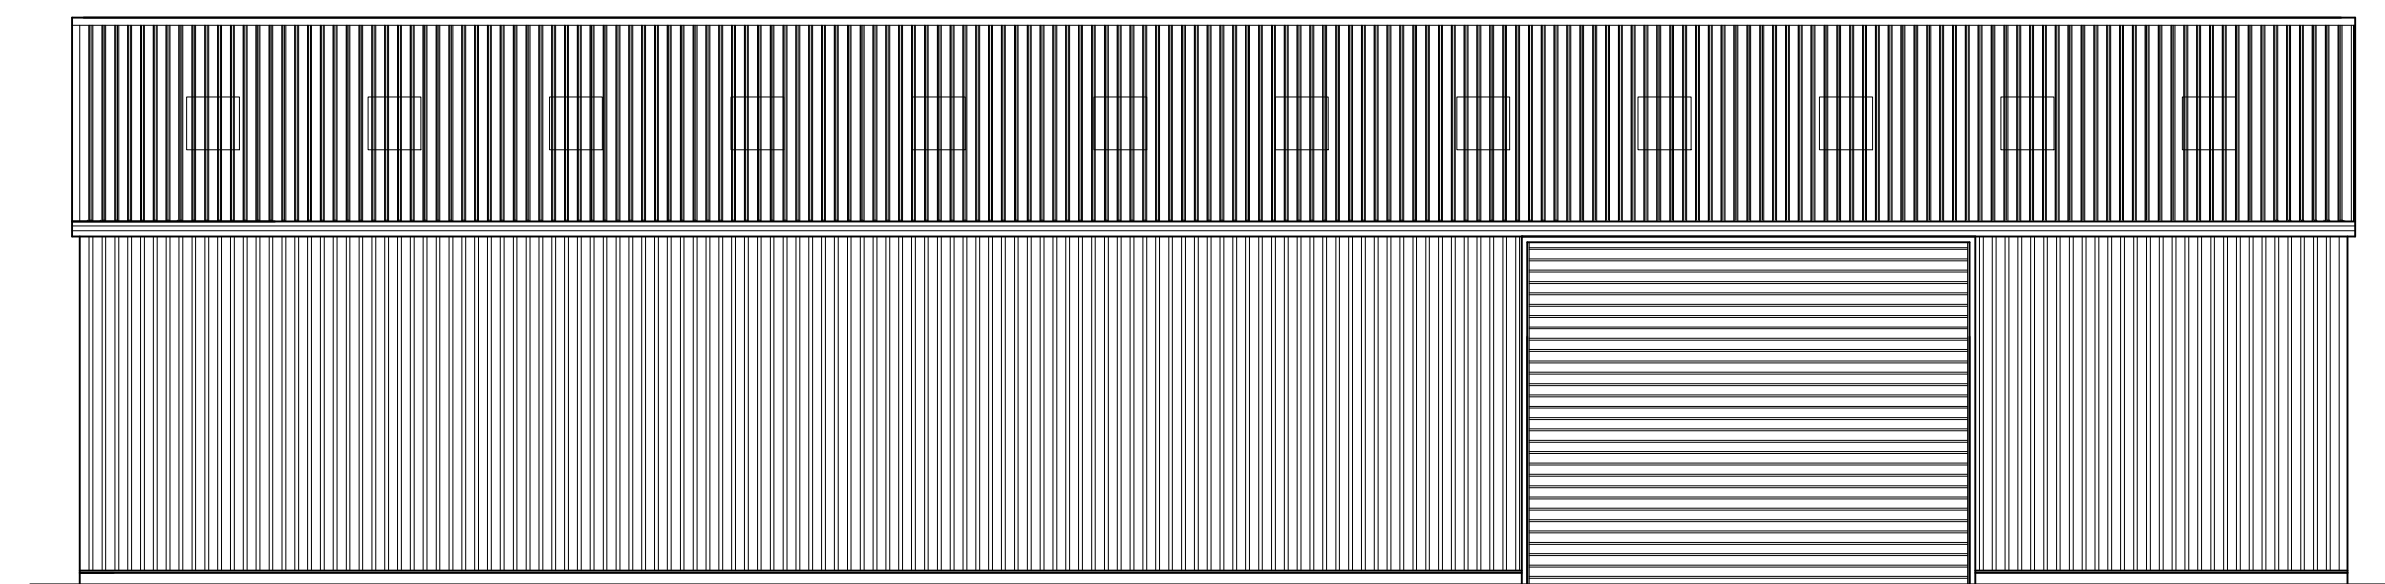


SIDE ELEVATION (View D - D)


View B - B

 

View A - A

 


View C - C

 

PLAN VIEW

View D - D

 

FINISHES	
Roof Covering:	Profiled Roof & Wall Panel System
	Colour: Green
Rollershutters:	Rollershutters to be provided to Front Main Door Opening
	Colour: Green

Note: This drawing is copyright ©

Monarch
Architectural Services Ltd

Revision: Planning 17/12/19

project

Proposed Indoor Menage Building
and Horse Walker / Exerciser
Retention of the Hardcore Area

at

Land at Crophorne Stables
Shinging Road, Trelewis
Merthyr Tydfil, CF46 6 DP

Client

Mr W. Green

Proposed Plans and Elevations

Date: November 2019

Scale: 1:100, @ A1

Drawn: W. S.

Drawing No.

19/11/01

Rev.

A