


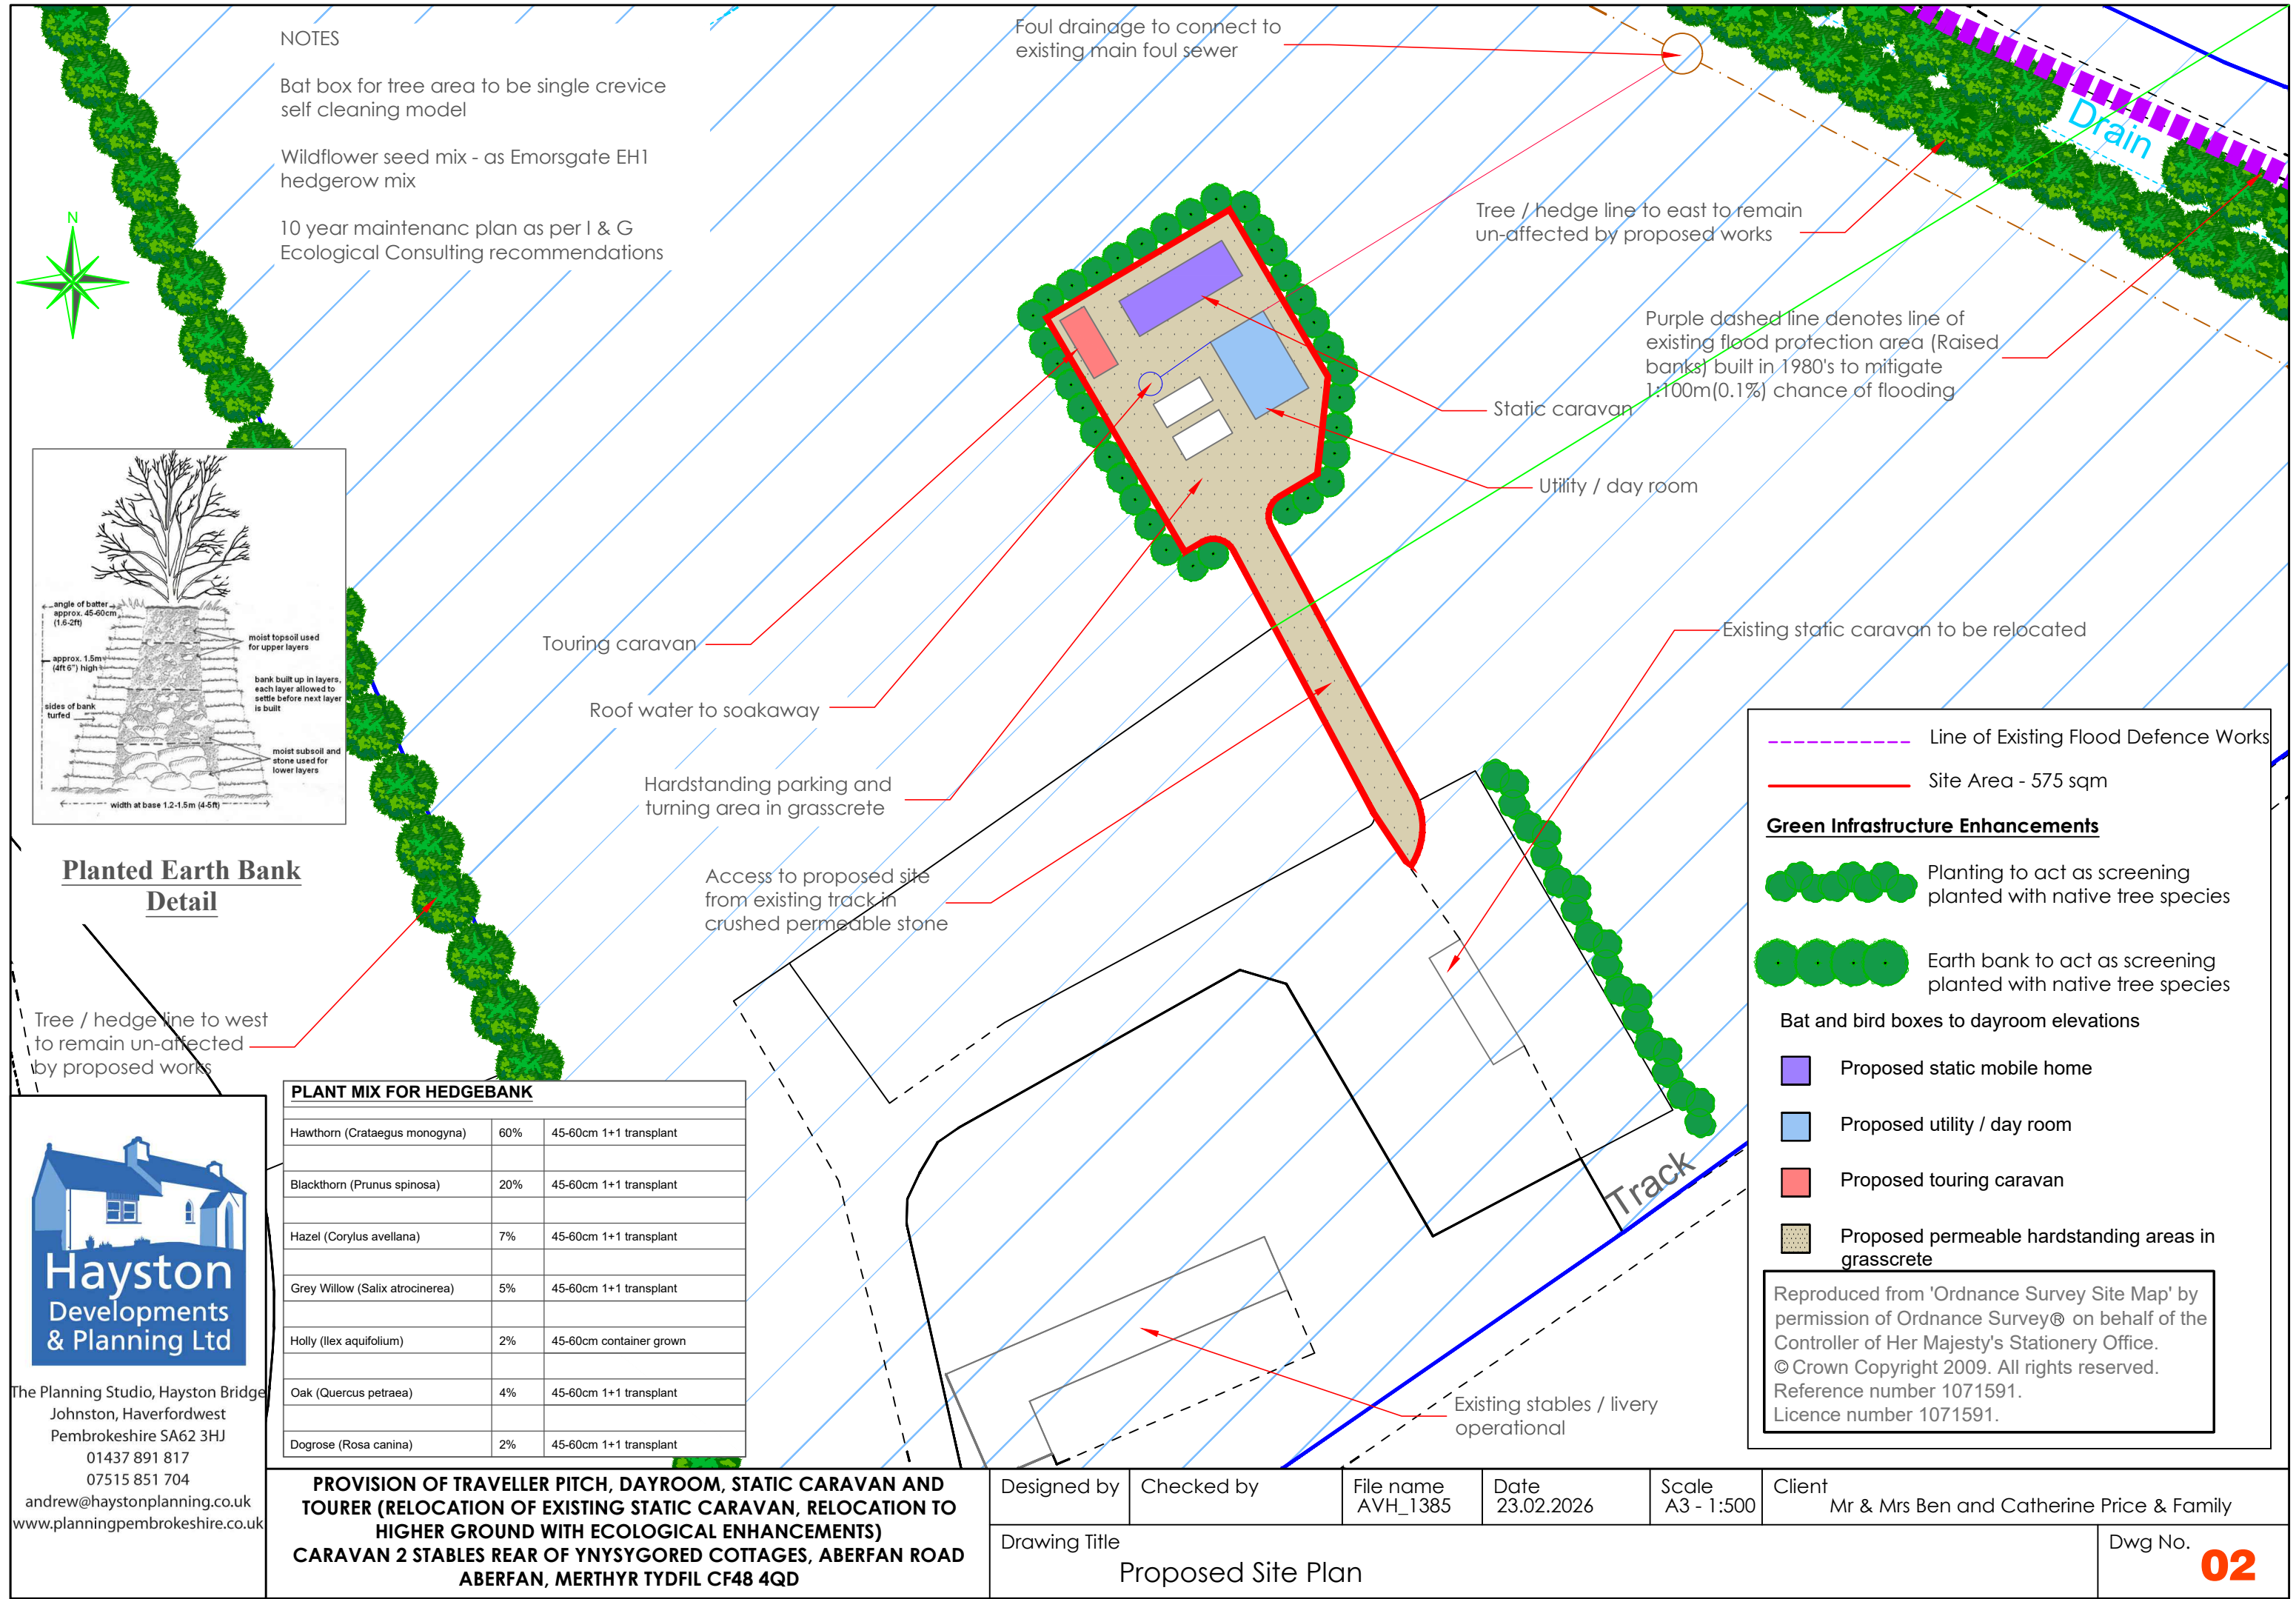

The Planning Studio, Hayston Bridge
Johnston, Haverfordwest
Pembrokeshire SA62 3HJ
01437 891 817
07515 851 704
andrew@haystonplanning.co.uk
www.planningpembrokeshire.co.uk

Designed by	Checked by	File name AVH_1385	Date 23.02.2026	Scale A3 - 1:500	Client Mr & Mrs Ben and Catherine Price & Family
Drawing Title Proposed Site Plan					Dwg No. 02