


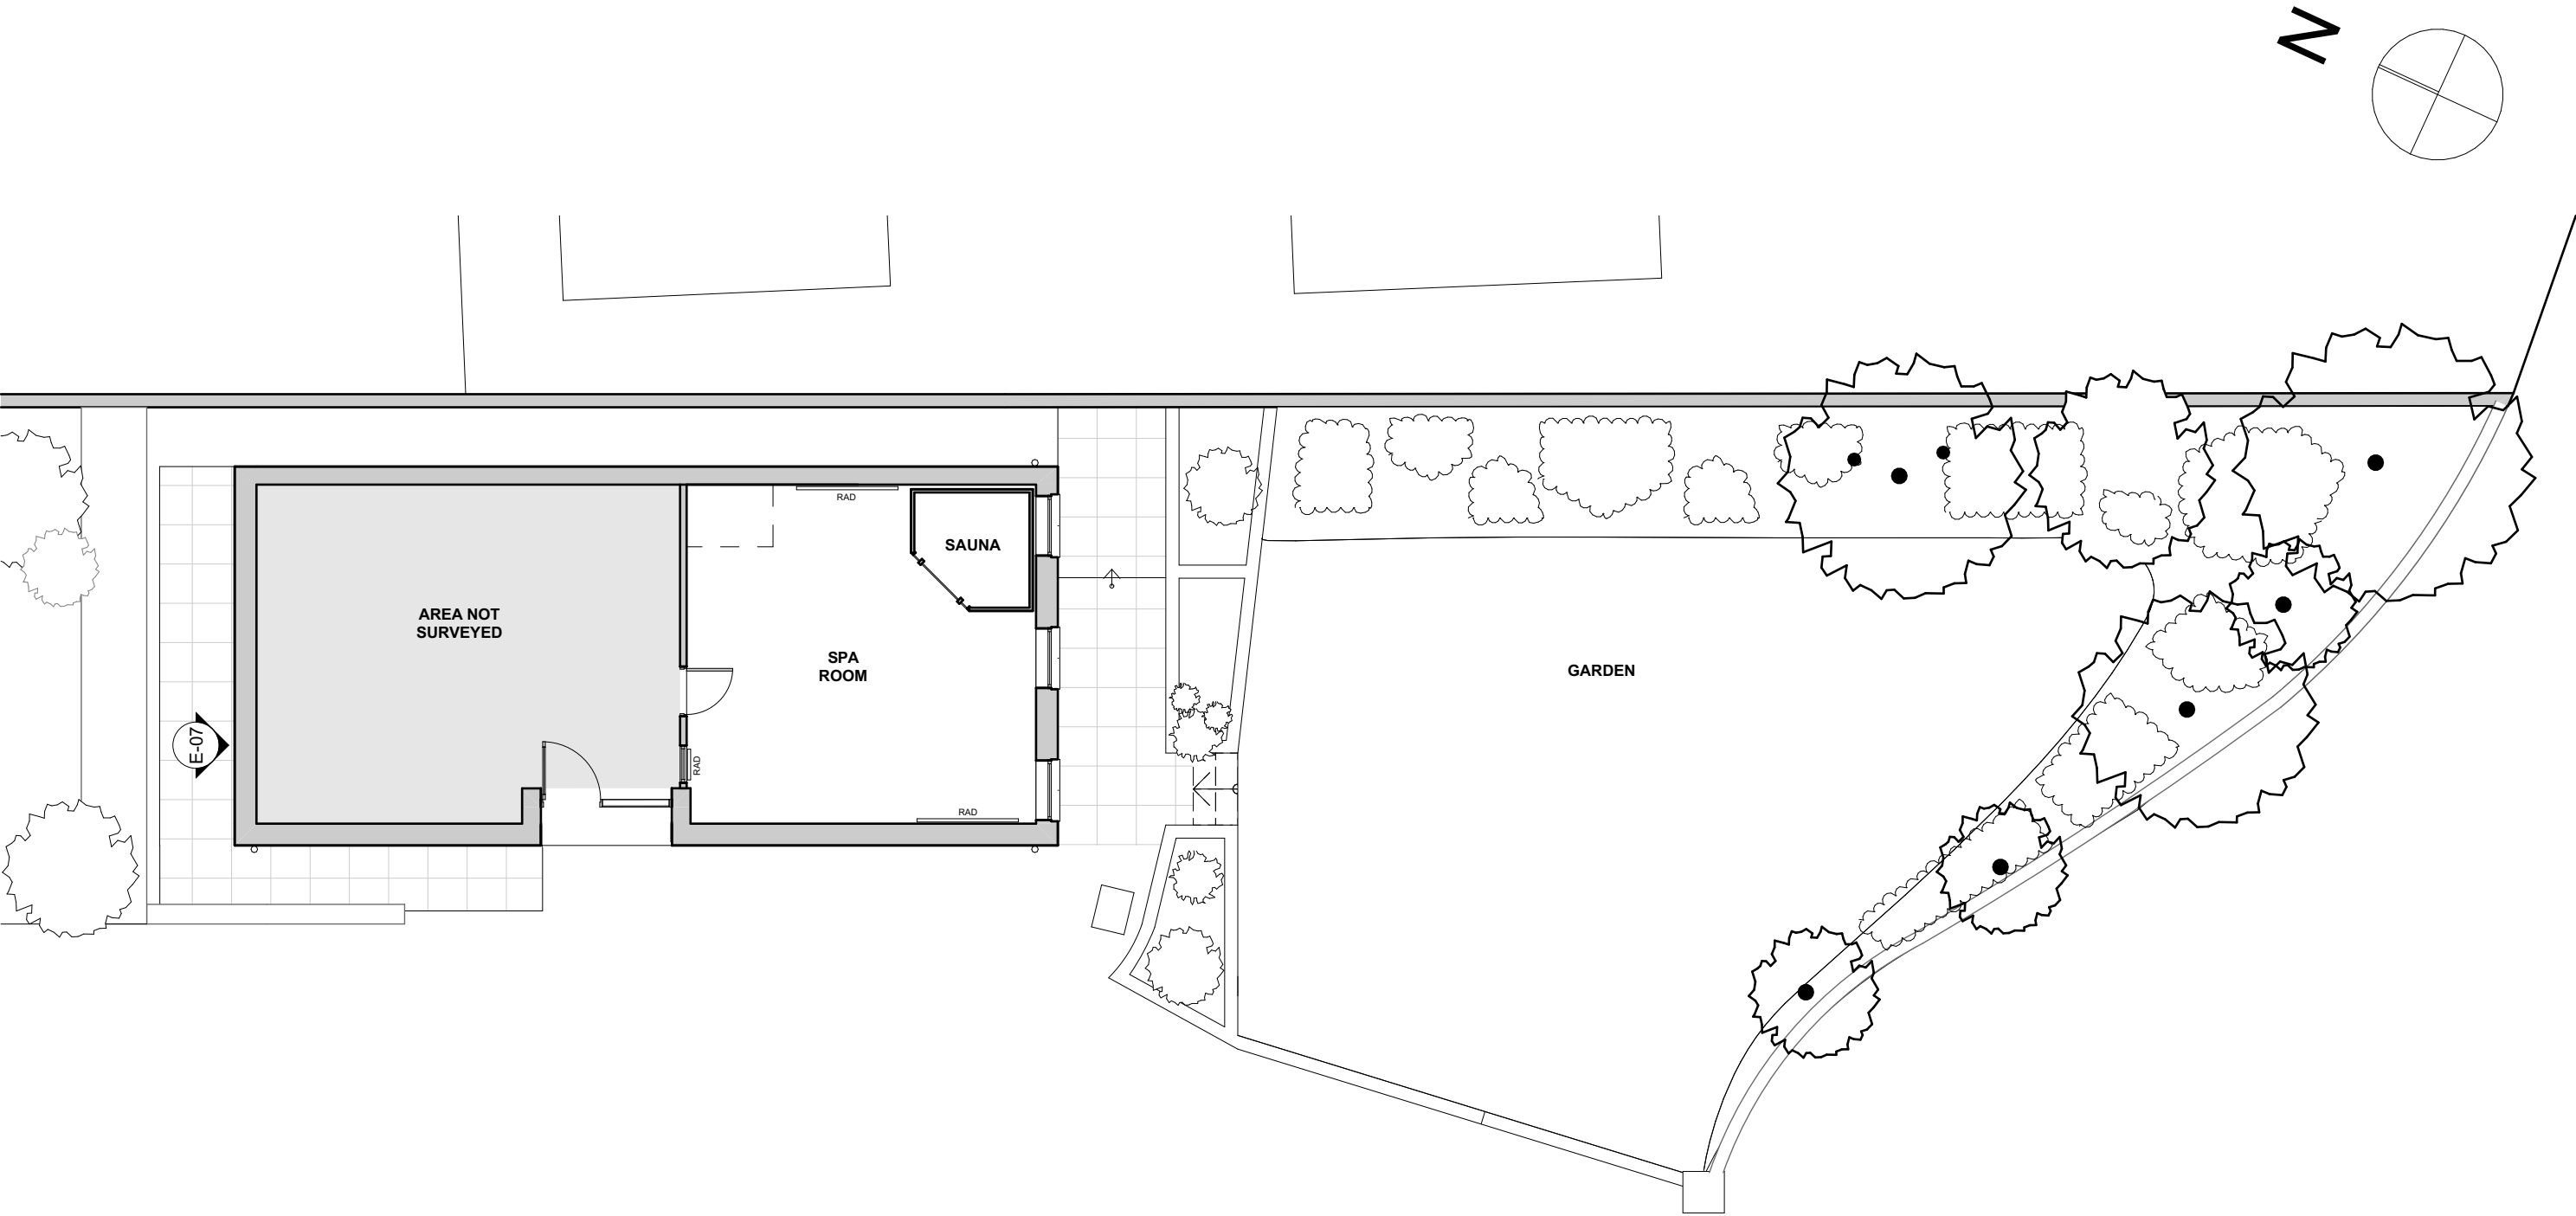

DRAWING EXISTING GROUND FLOOR PLAN						REV	DATE	BY	DESCRIPTION	NOTES	19 New Road Llandeilo Carmarthenshire SA19 6DD 01558 822009 info@mwd.wales 
						A	24/02/2026	RR	Revised to suit planner's comments	*Do not measure off these drawings	
PROJECT The Rose Retreat											
CLIENT Stephanie Davies											
JOB NO.	DRAWING NO.	REVISION	DRAWN BY	DATE DRAWN	SCALE						
2434	010	A	VW	04.02.25	1:100@A3	FOR PLANNING					