


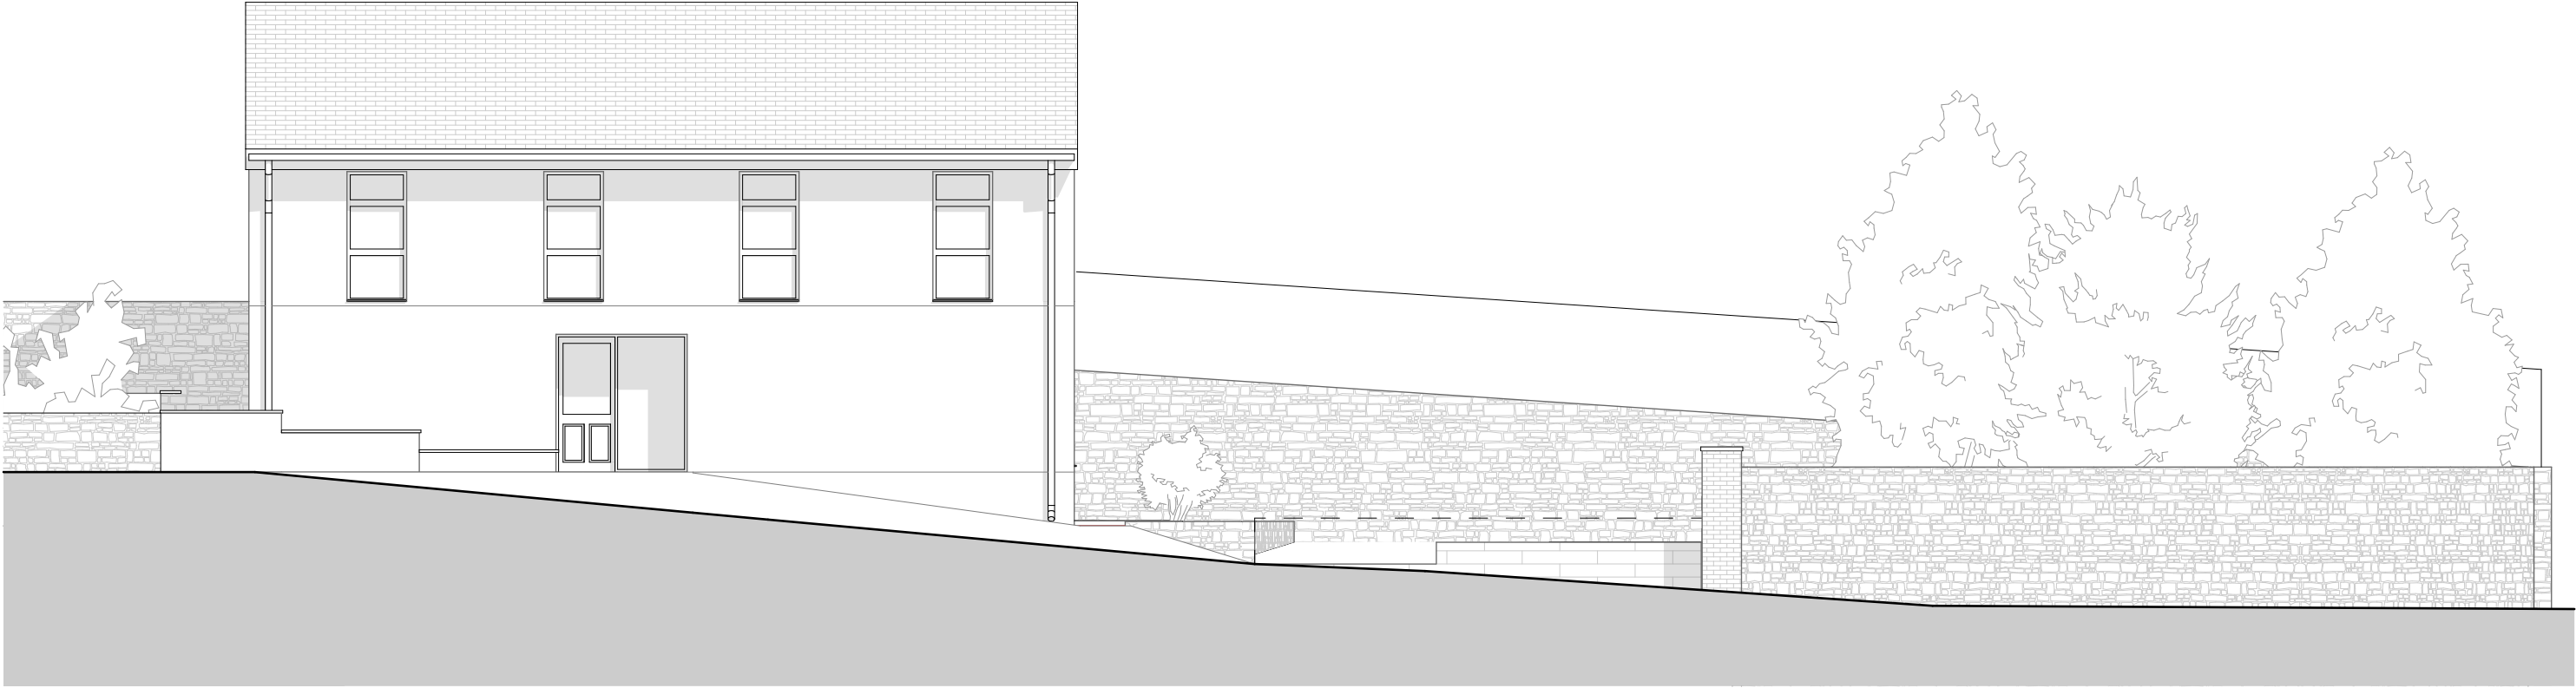

South West Elevation



South East Elevation



DRAWING						REV	DATE	BY	DESCRIPTION	NOTES	19 New Road Llandeilo Carmarthenshire SA19 6DD 01558 822009 info@mwd.wales MWD architects	
EXISTING ELEVATIONS 1 OF 2										*Do not measure off these drawings FOR PLANNING		
PROJECT The Rose Retreat												
CLIENT Stephanie Davies												
JOB NO. 2434	DRAWING NO. 020	REVISION	DRAWN BY OW	DATE DRAWN 04.02.25	SCALE 1:100@A3							