



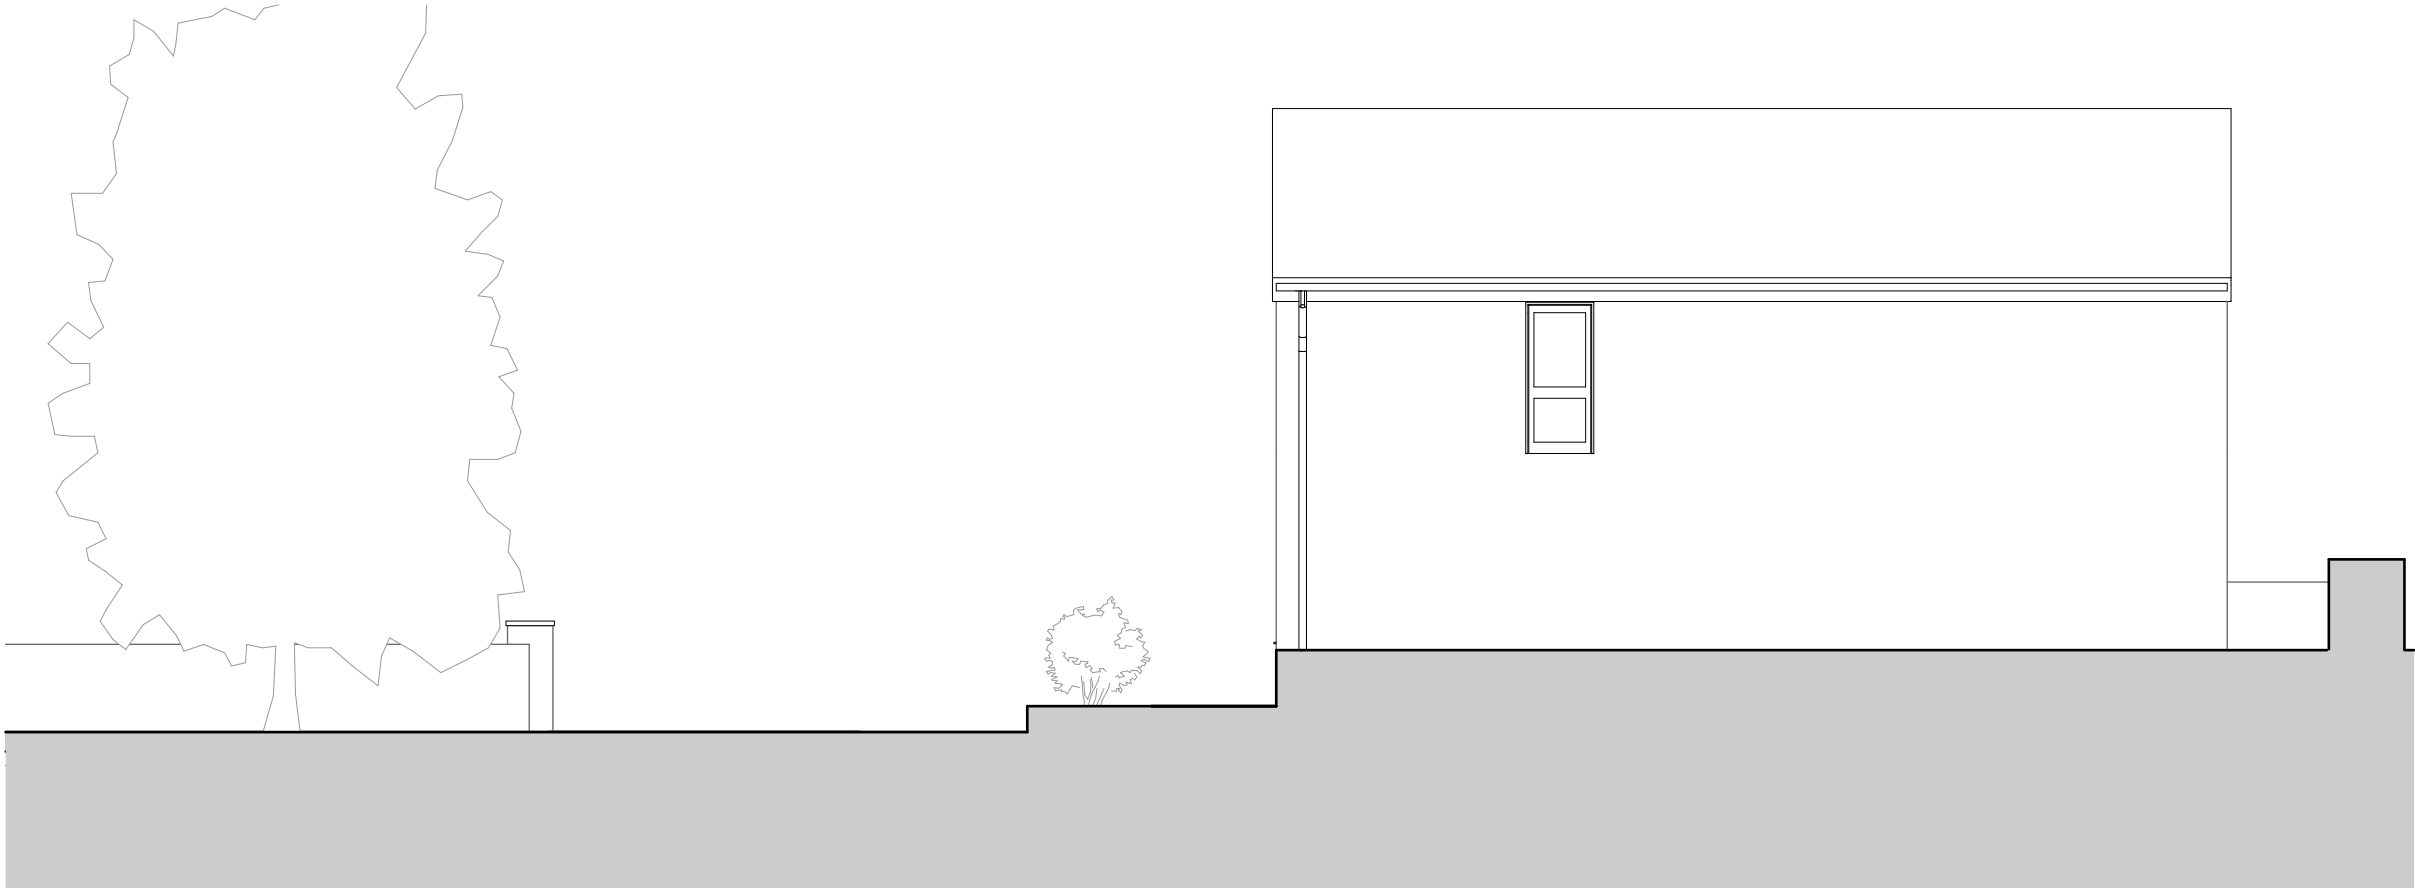

North East Elevation

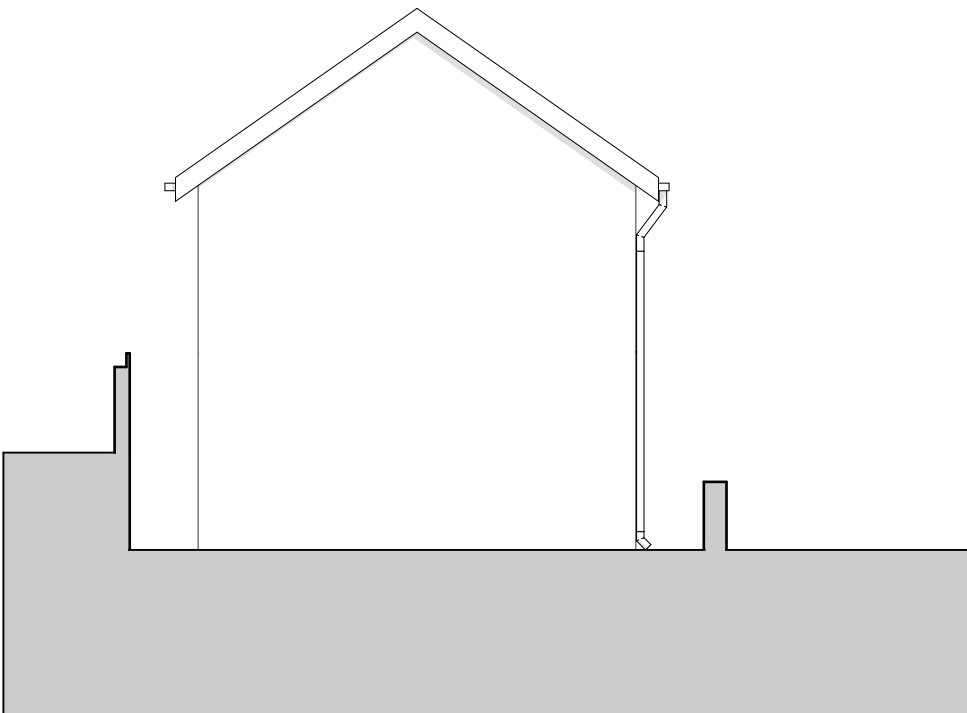

North West Elevation



DRAWING						REV	DATE	BY	DESCRIPTION	NOTES	19 New Road Llandeilo Carmarthenshire SA19 6DD 01558 822009 info@mwd.wales MWD architects		
EXISTING ELEVATIONS 2 OF 2										*Do not measure off these drawings	FOR PLANNING		
PROJECT The Rose Retreat													
CLIENT Stephanie Davies													
JOB NO.	DRAWING NO.	REVISION	DRAWN BY	DATE DRAWN	SCALE								
2434	021		VW	14.02.25	1:100@A3								