


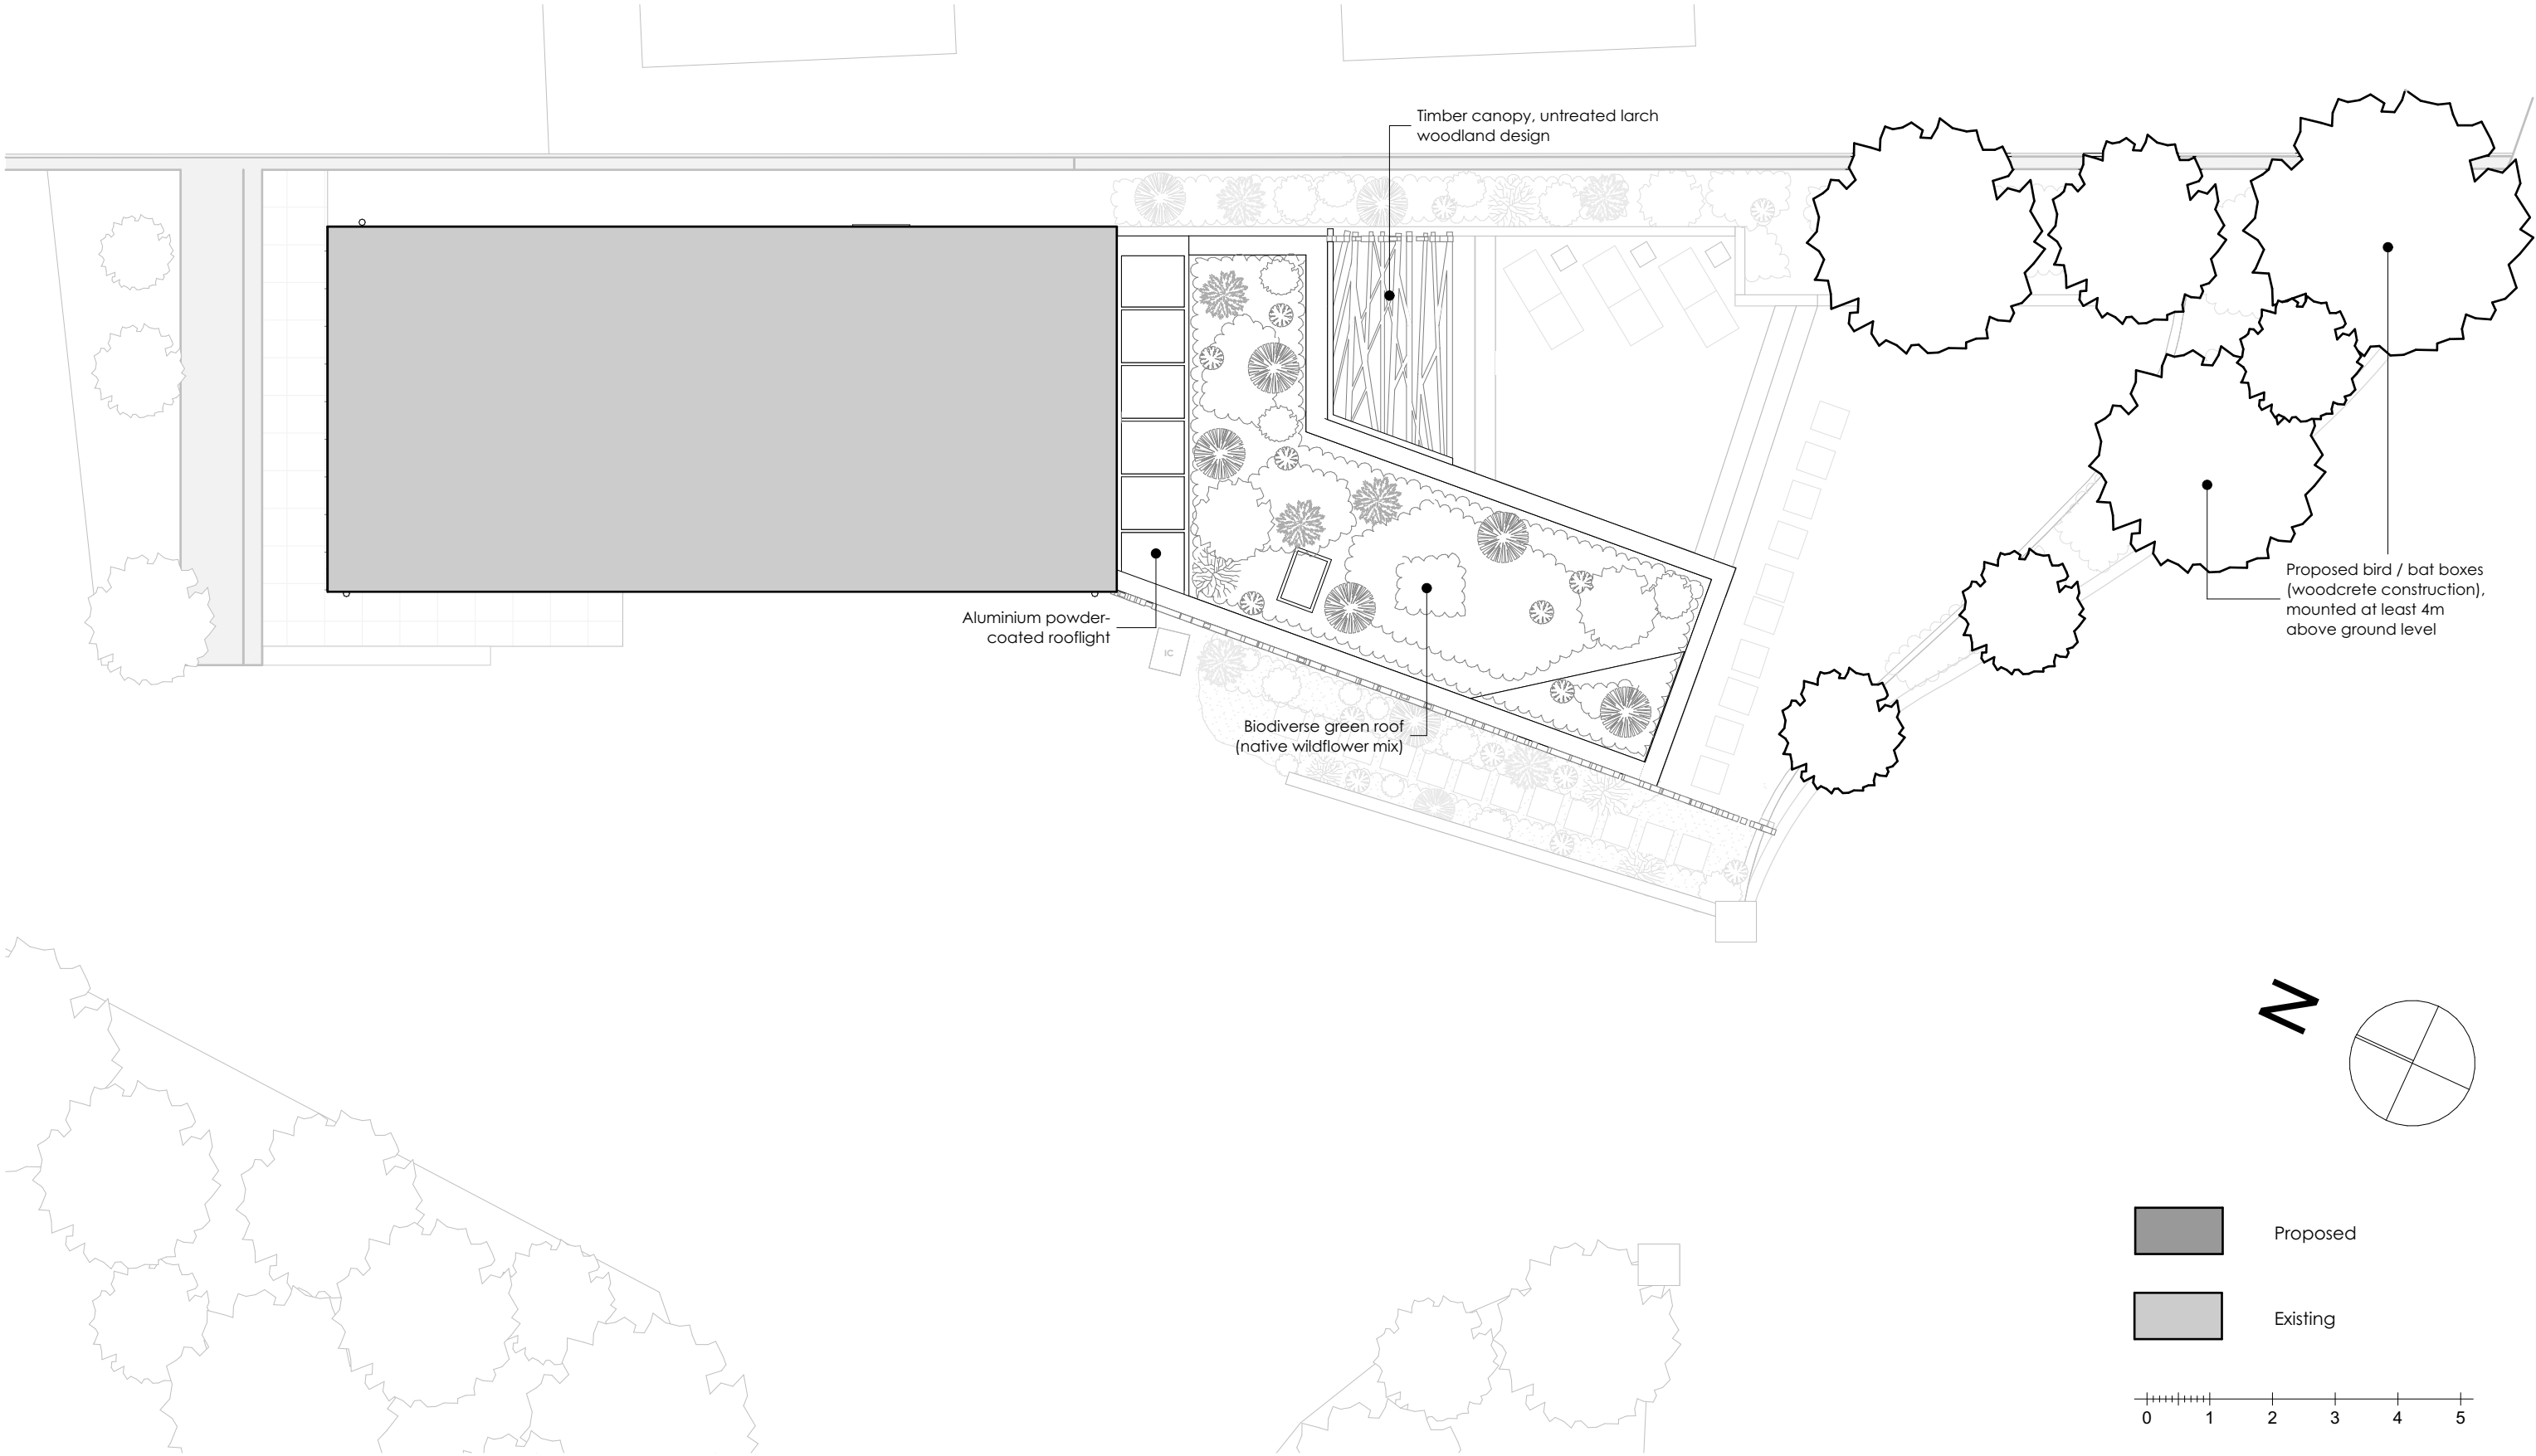

DRAWING						REV	DATE	BY	DESCRIPTION	NOTES	19 New Road Llandeilo Carmarthenshire SA19 6DD 01558 822009 info@mwd.wales MWD architects	
PROPOSED ROOF PLAN										*Do not measure off these drawings		
PROJECT THE ROSE RETREAT												
CLIENT THE ROSE RETREAT												
JOB NO. 2434	DRAWING NO. 111	REVISION	DRAWN BY RR	DATE DRAWN 24.02.25	SCALE 1:100@A3						FOR PLANNING	