


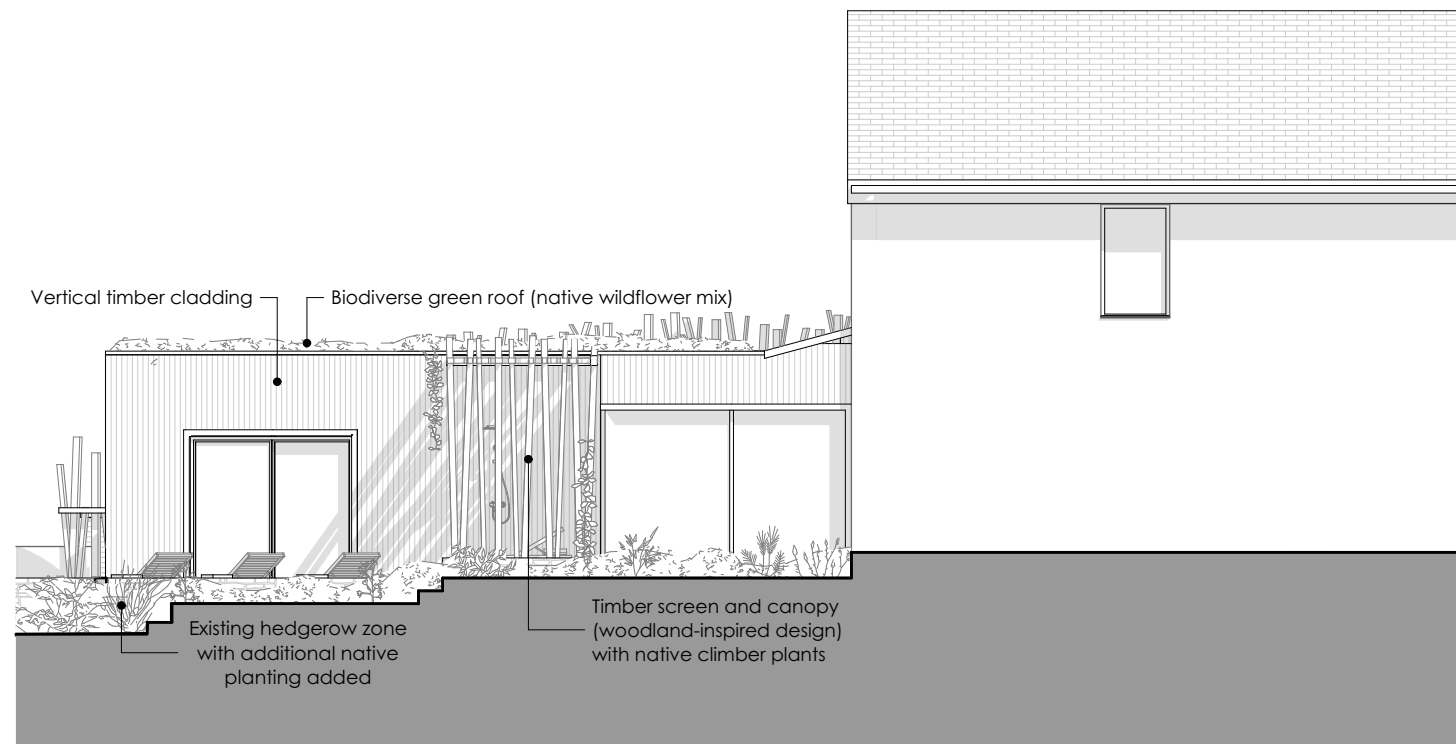


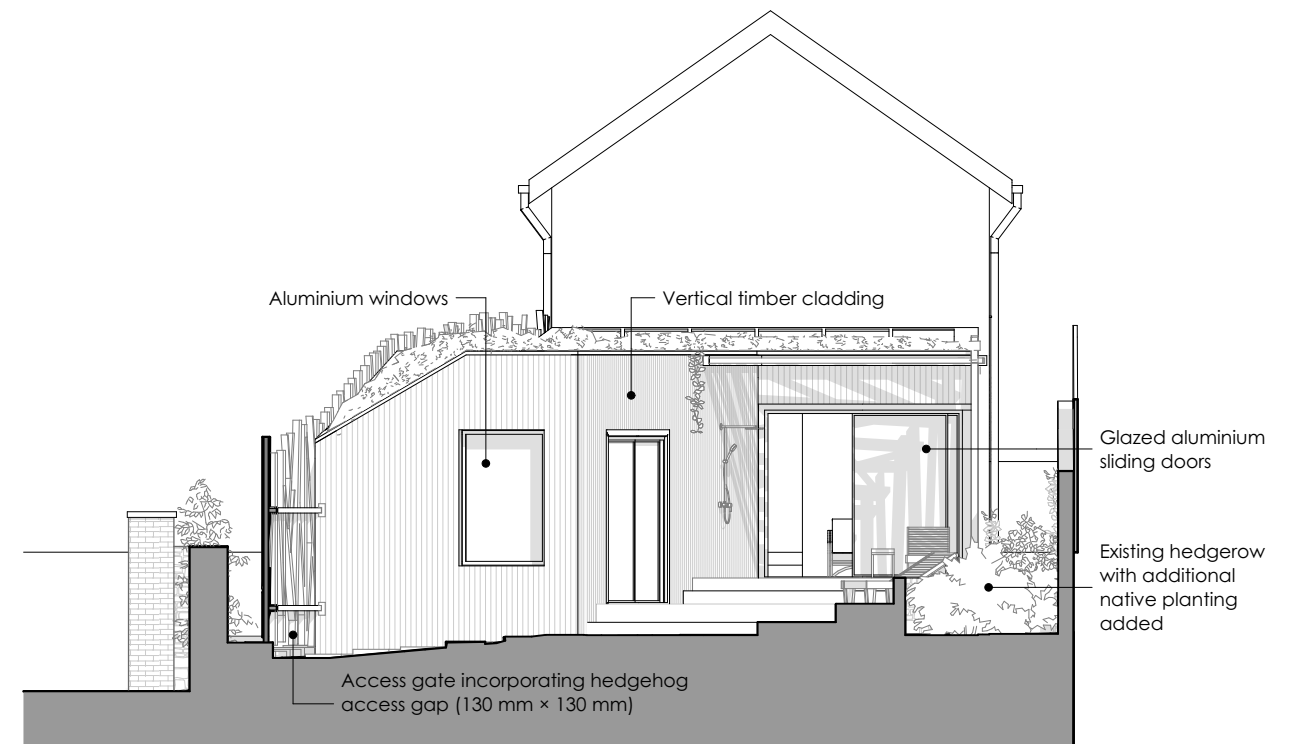


North East Elevation

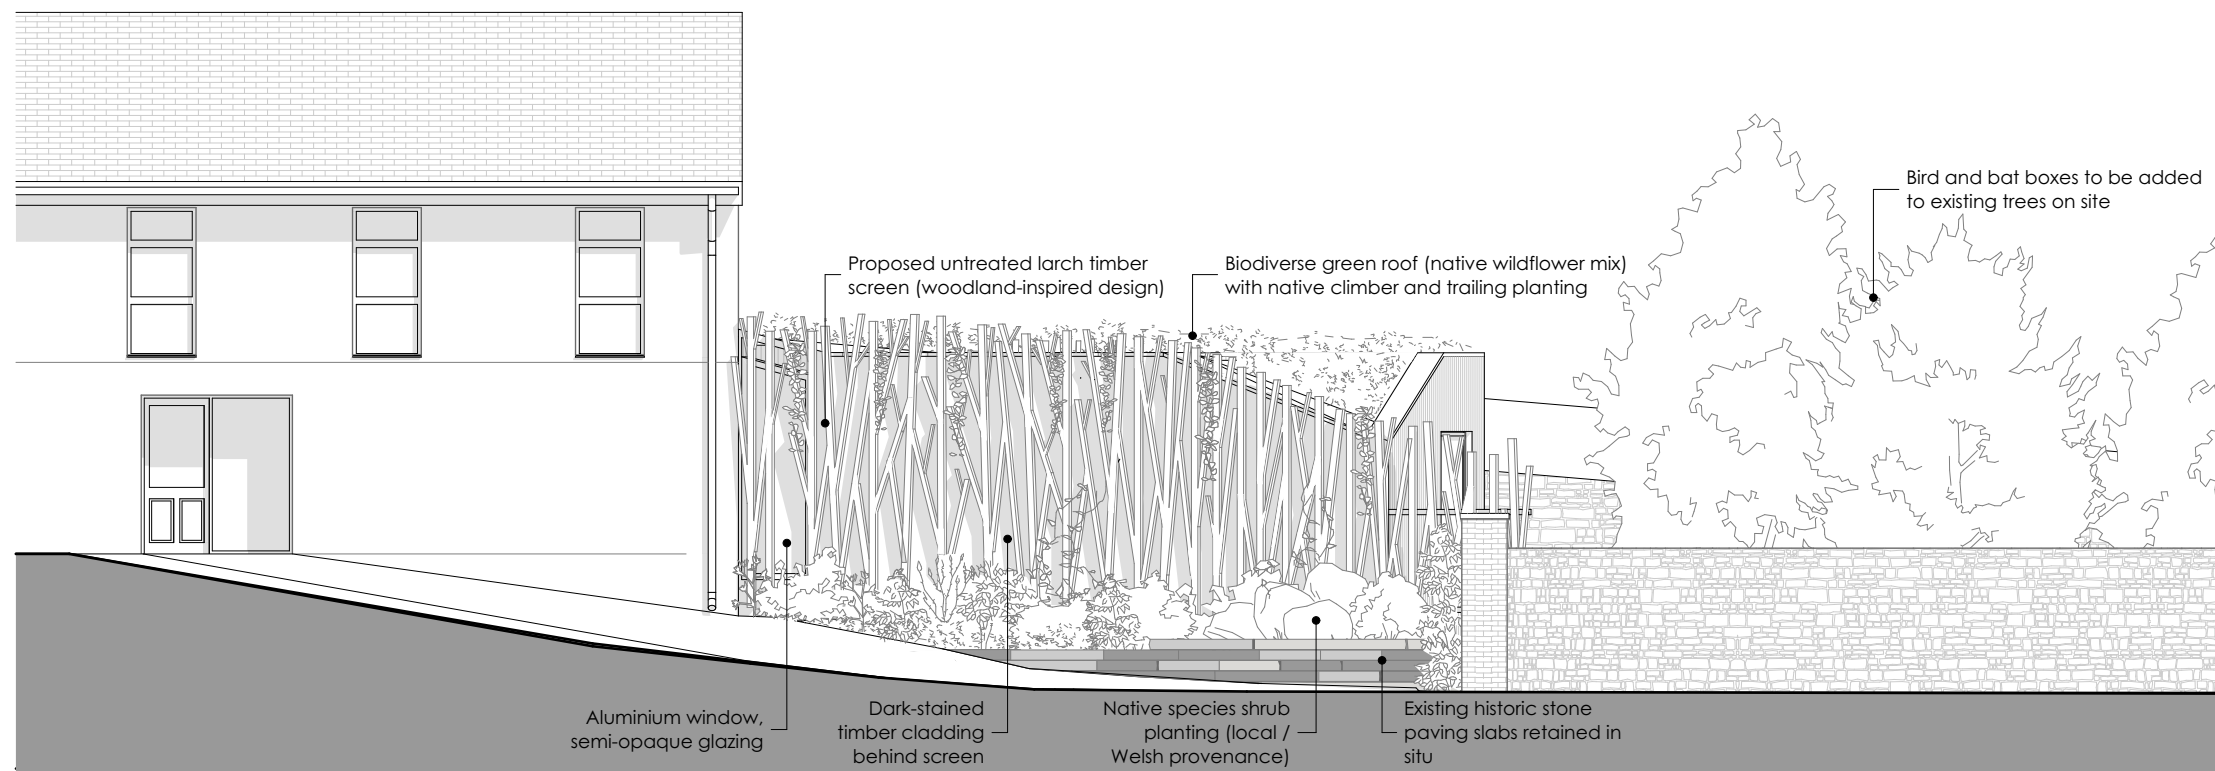

South East Elevation

 

South West Elevation

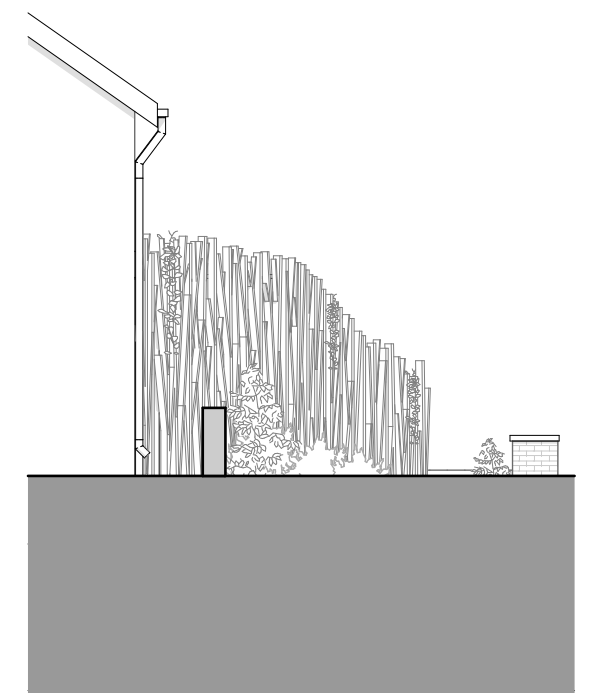

North West Elevation

DRAWING						REV	DATE	BY	DESCRIPTION	NOTES	19 New Road Llandeilo Carmarthenshire SA19 6DD 01558 822009 info@mwd.wales MWD architects	
PROPOSED ELEVATIONS						A	14/02/2025	VW	Revised to suit planner's comments	*Do not measure off these drawings		
PROJECT THE ROSE RETREAT						B	27/08/2025	SRH	Revised to suit planner's comments			
CLIENT THE ROSE RETREAT						C	24/02/2026	RR	Revised to suit planner's comments			
JOB NO. 2434	DRAWING NO. 120	REVISION C	DRAWN BY VW	DATE DRAWN 04.02.25	SCALE 1:100@A3							FOR PLANNING