



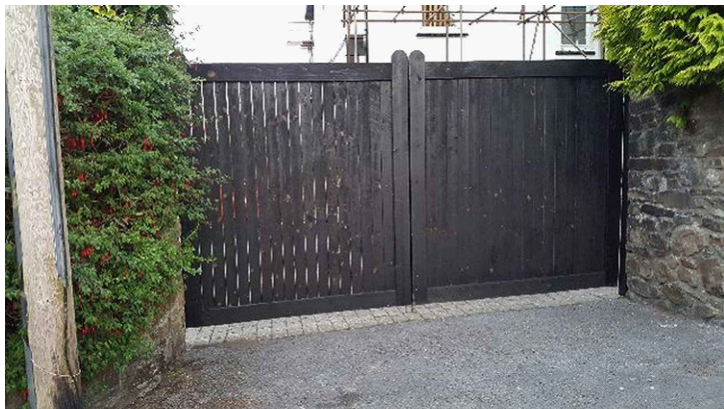


Vehicle Access Gates Image




Parking Surface Image

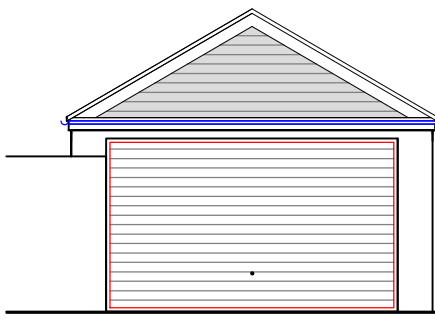


Proposed Elevation
1:100

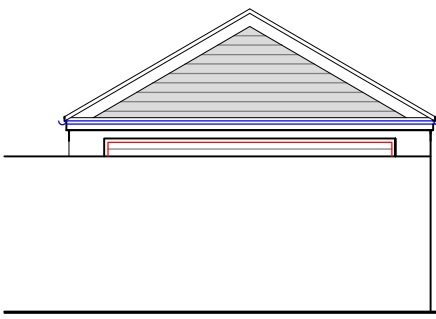


Proposed Elevation
1:100

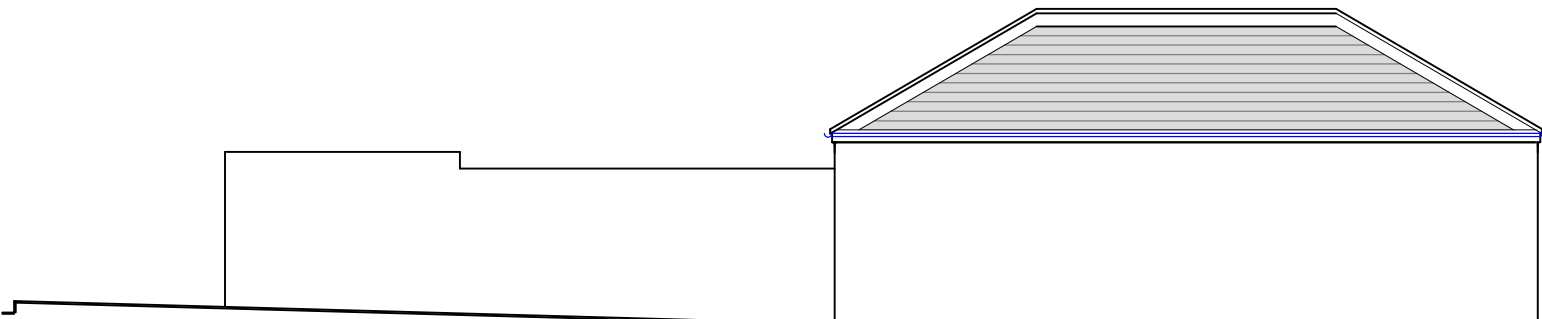

Existing Elevation
1:100

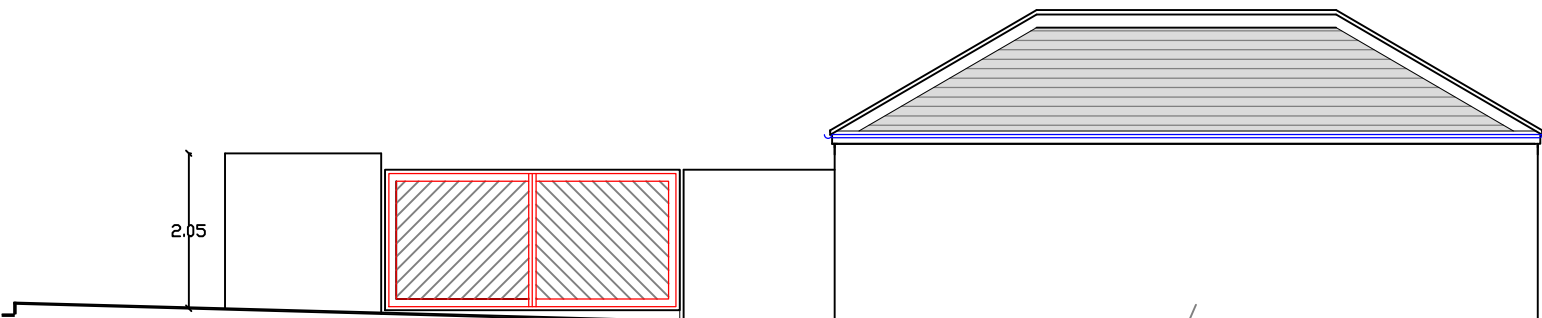


Proposed Elevation
1:100

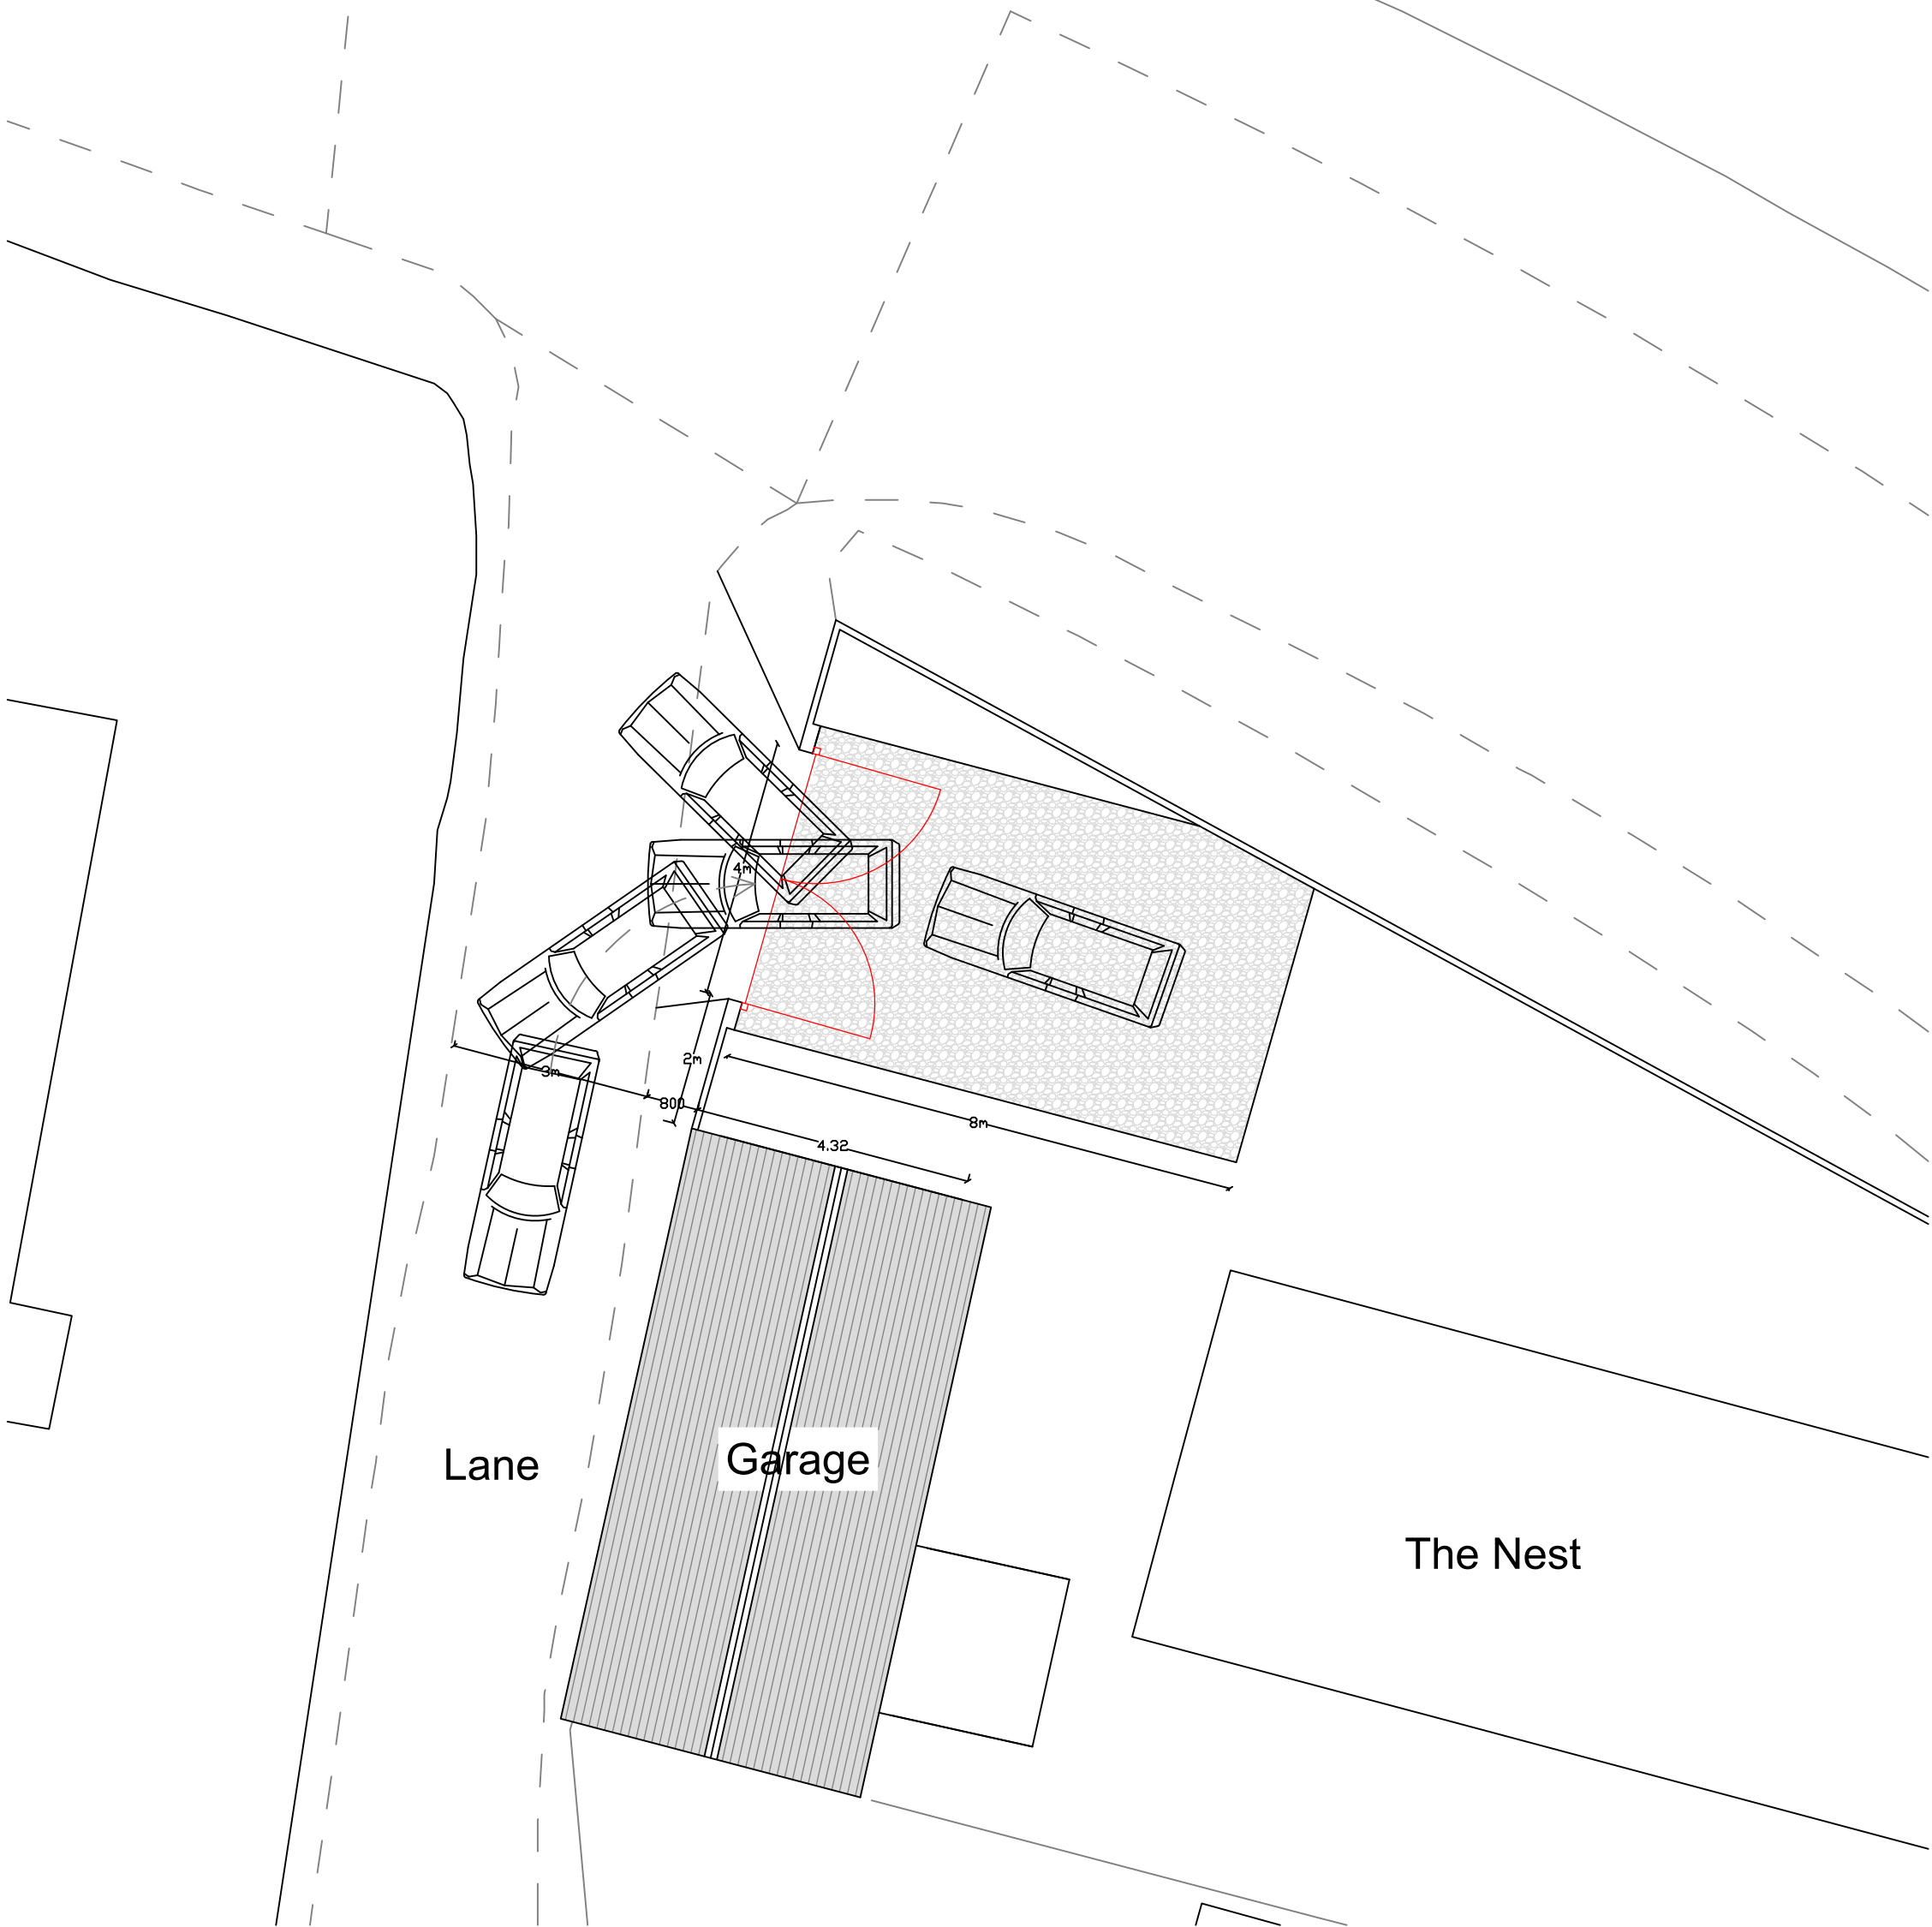

Proposed Ground Floor Plan
1:100

Finishes	
GATES:	Steel Framed with Natural Finish
	Wooden Panels
External walls:	Render Dash matching existing
Parking Surface:	Golden Shingle [20mm]

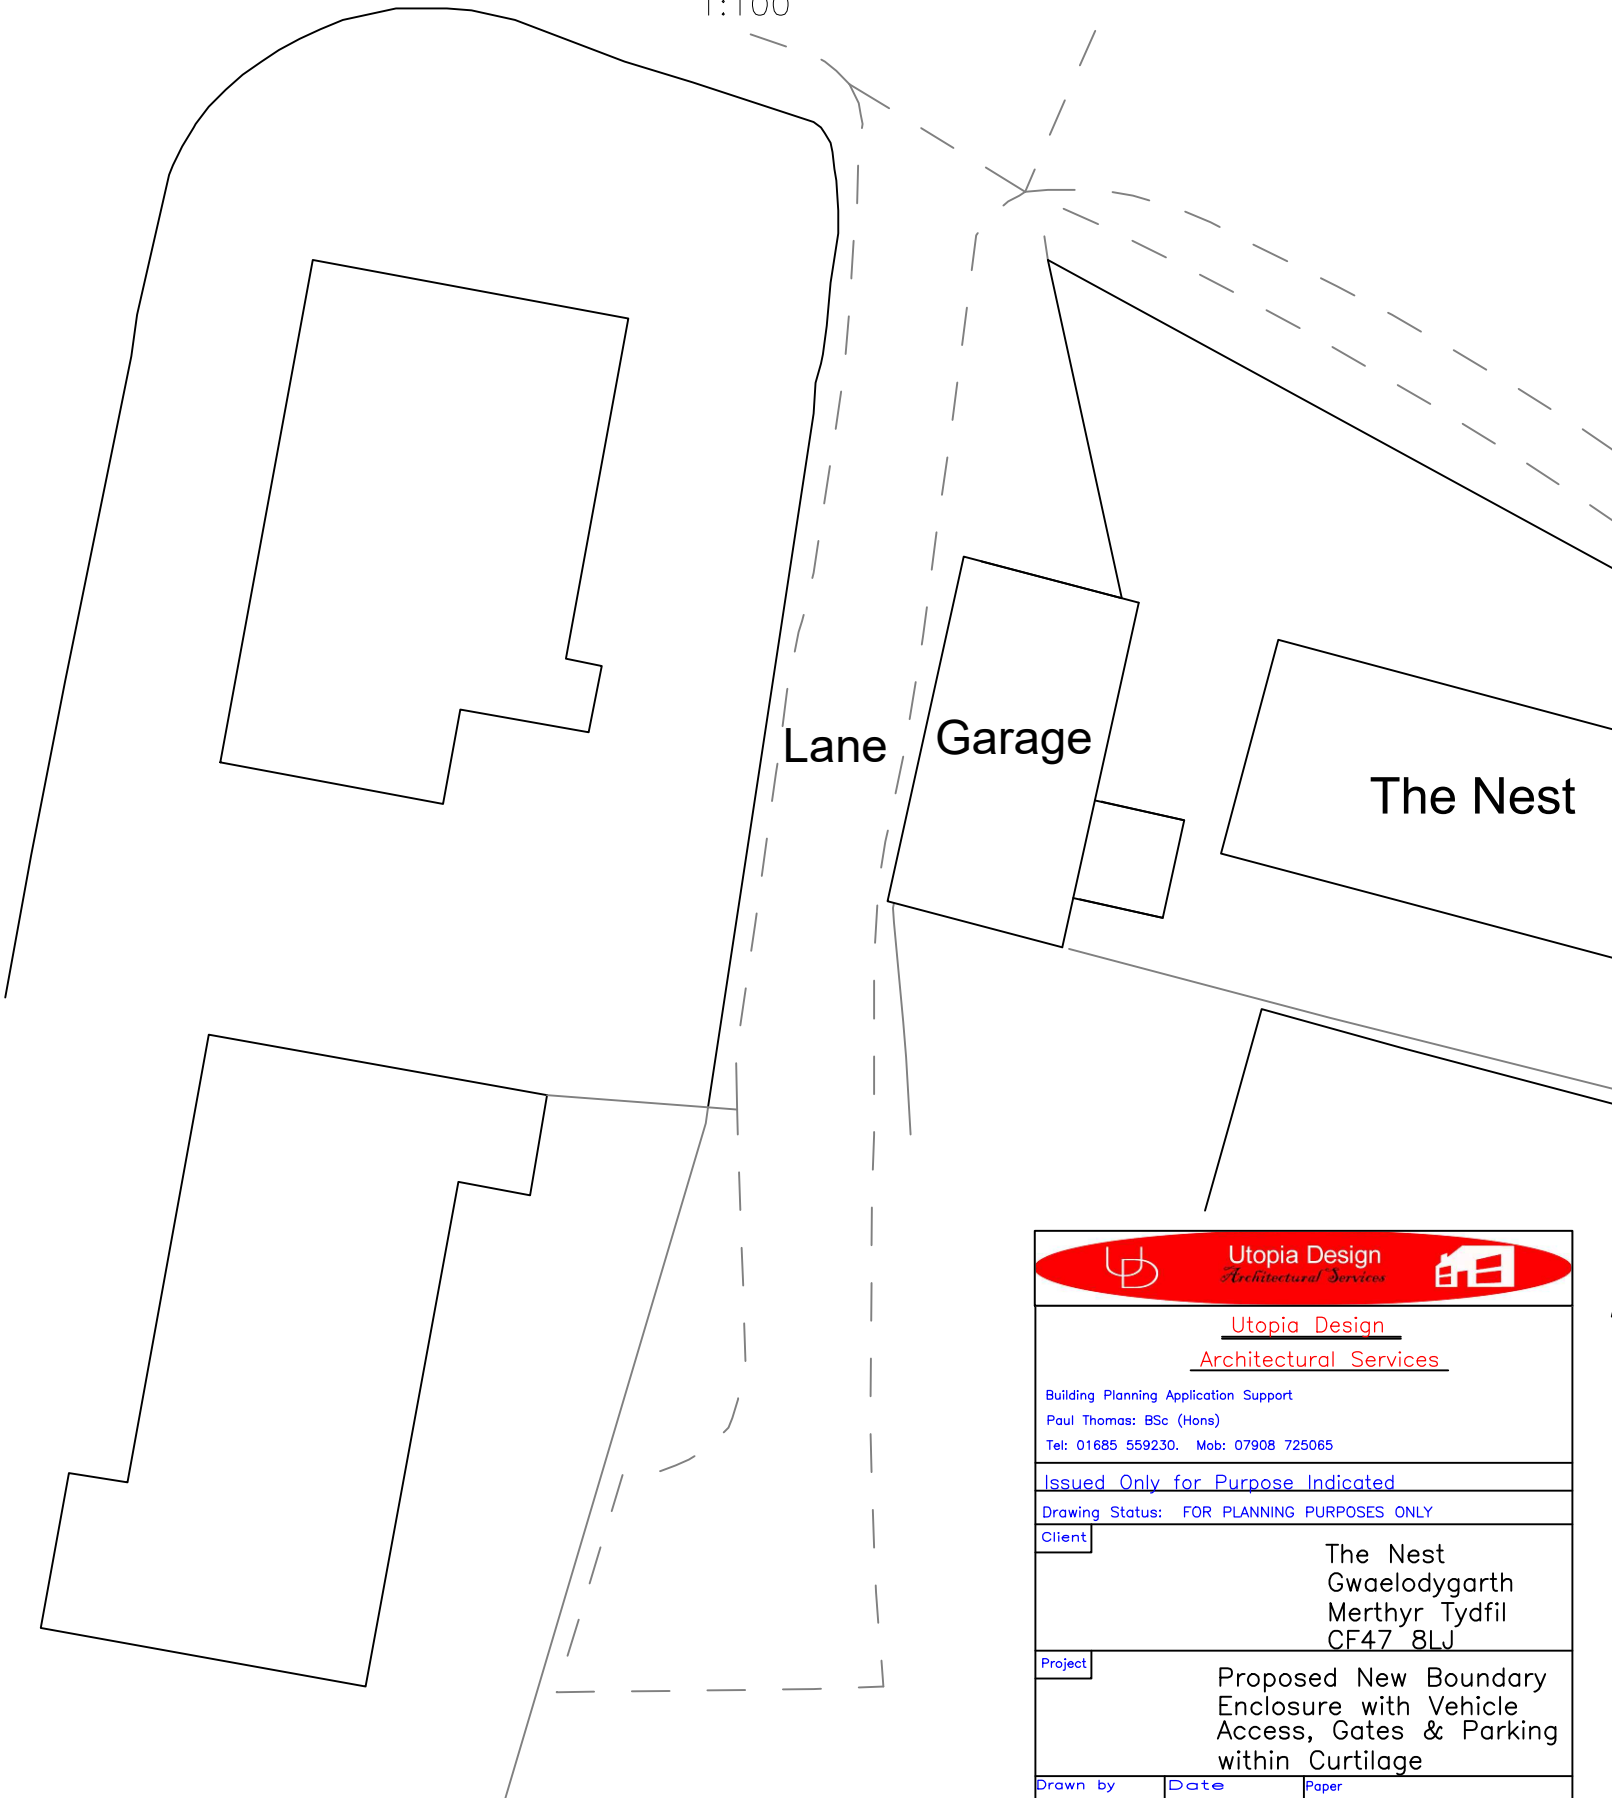

Existing Ground Floor Plan
1:100

Utopia Design
Architectural Services

Utopia Design
Architectural Services

Building Planning Application Support
Paul Thomas: BSc (Hons)
Tel: 01685 559230. Mob: 07908 725065

Issued Only for Purpose Indicated

Drawing Status: FOR PLANNING PURPOSES ONLY

Client

The Nest
Gwaelodygarth
Merthyr Tydfil
CF47 8LJ

Project

Proposed New Boundary
Enclosure with Vehicle
Access, Gates & Parking
within Curtilage

Drawn by

PT

Date

27.06.2021

Paper

A3

Title

Existing and
Proposed Plans
& Elevations

Scale

1:100

Drwg No

NEST 01