



1.1 Bats

A Schwegler 1FF bat box will be attached to the property. Should the 1FF prove difficult to source, an eco bat box (crevice box) <https://www.nhbs.com/title?slug=eco-bat-box> will be installed in its place.

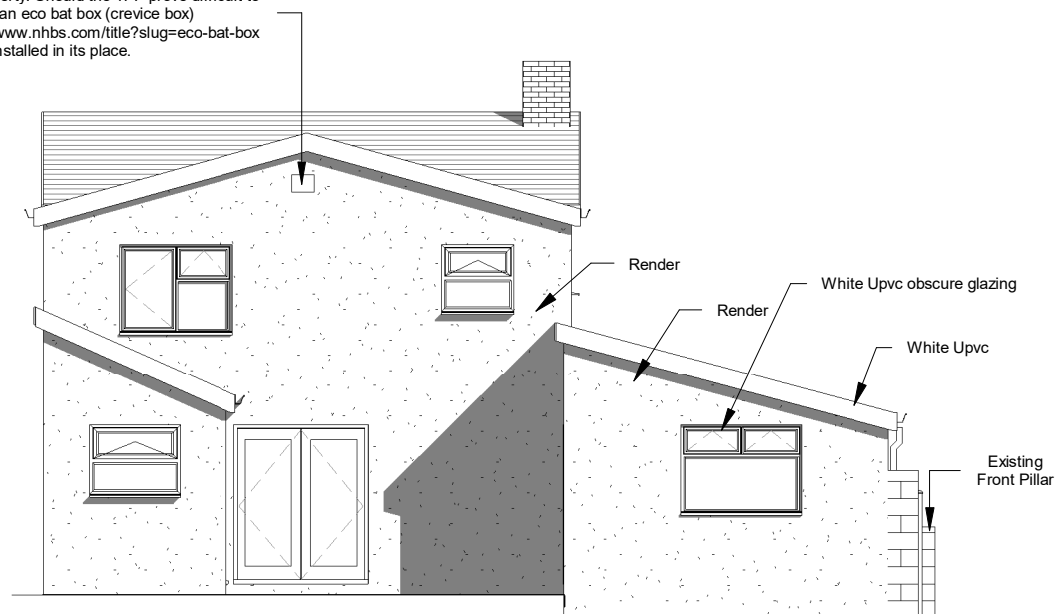

1 Proposed Rear Elevation Batbox
1 : 100

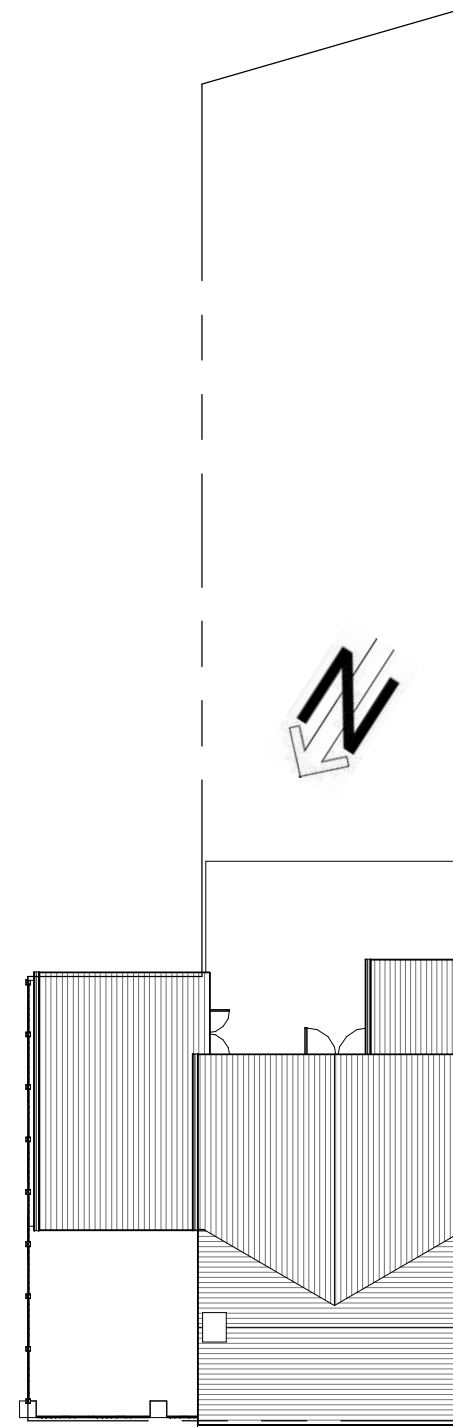

2 Proposed Site.
1 : 200

INDIGO DESIGN (Part of 3dcadwales Ltd) 5 Ashlea Drive,
Merthyr Tydfil, CF47 0NY Tele 01685 385746 Mob -
07940913216 Email: philip@3dcadwales.co.uk

This Drawing is Copyright,
Dimensions to be checked
on site and not scaled from
this drawing



PURPOSE OF ISSUE
Planning Approval

DRWAING NUMBER
NT-09

PROJECT
Change of use & New garage to side

SHEET
Bat box Detail

Address
4 Newton Street, Abercanaid,
Merthyr Tydfil. CF48 1RJ

Checked by JH	Drawn by PH	Scale (@ A3) As indicated
------------------	----------------	------------------------------

Rev No	Description	Date
A	Notes Added	27/05/2021