


Cwmfelin Farm

COMMERCIAL ROAD

Resource Centre

A

PROPOSED SITE PLAN

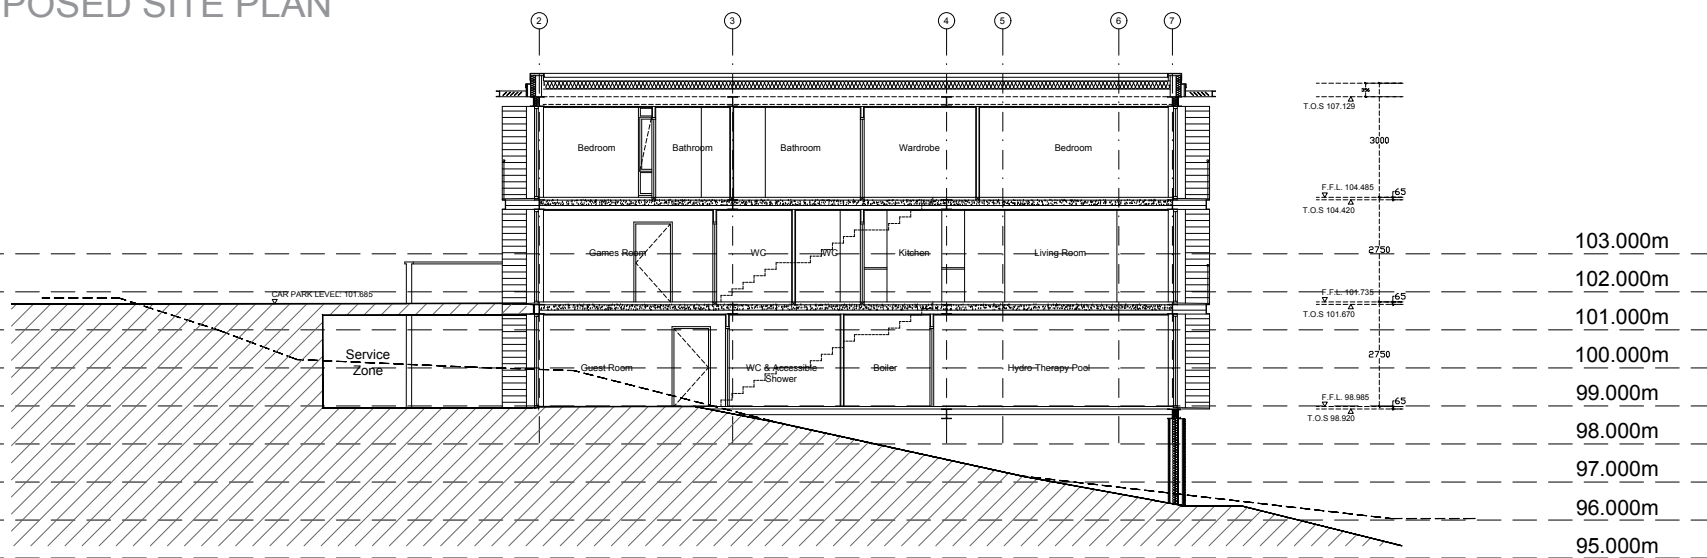

PRELIMINARY



Ethos, Kings Road, SA1
Waterfront, Swansea,
SA1 8AS
TEL : 01792 791100
FAX : 01792 641110
contactus@hurleyanddaves.co.uk
www.hurleyanddaves.co.uk

206 High Street,
Blackwood, Caerphilly,
NP12 1AJ
TEL : 01495 225281
contactus@hurleyanddaves.co.uk
www.hurleyanddaves.co.uk

This drawing must not be scaled, figured dimensions and levels should be used. any inaccuracies must be notified to the architect.

THIS DRAWING IS COPYRIGHT

DRAWING STATUS:

PRODUCTION

Client: LEWIS SMERDON
Project: NEW RESIDENTIAL BUILD
Title: SITE PLAN AS PROPOSED

Revisions:

Rev	Date	Iss	Description
1			
2			
3			
4			
5			
6			
7			

Drawing No.

HD1875_A11

Scale:

1:100 @A1

Date:

05.06.17

Drawn:

KS

Checked:

Approved: