


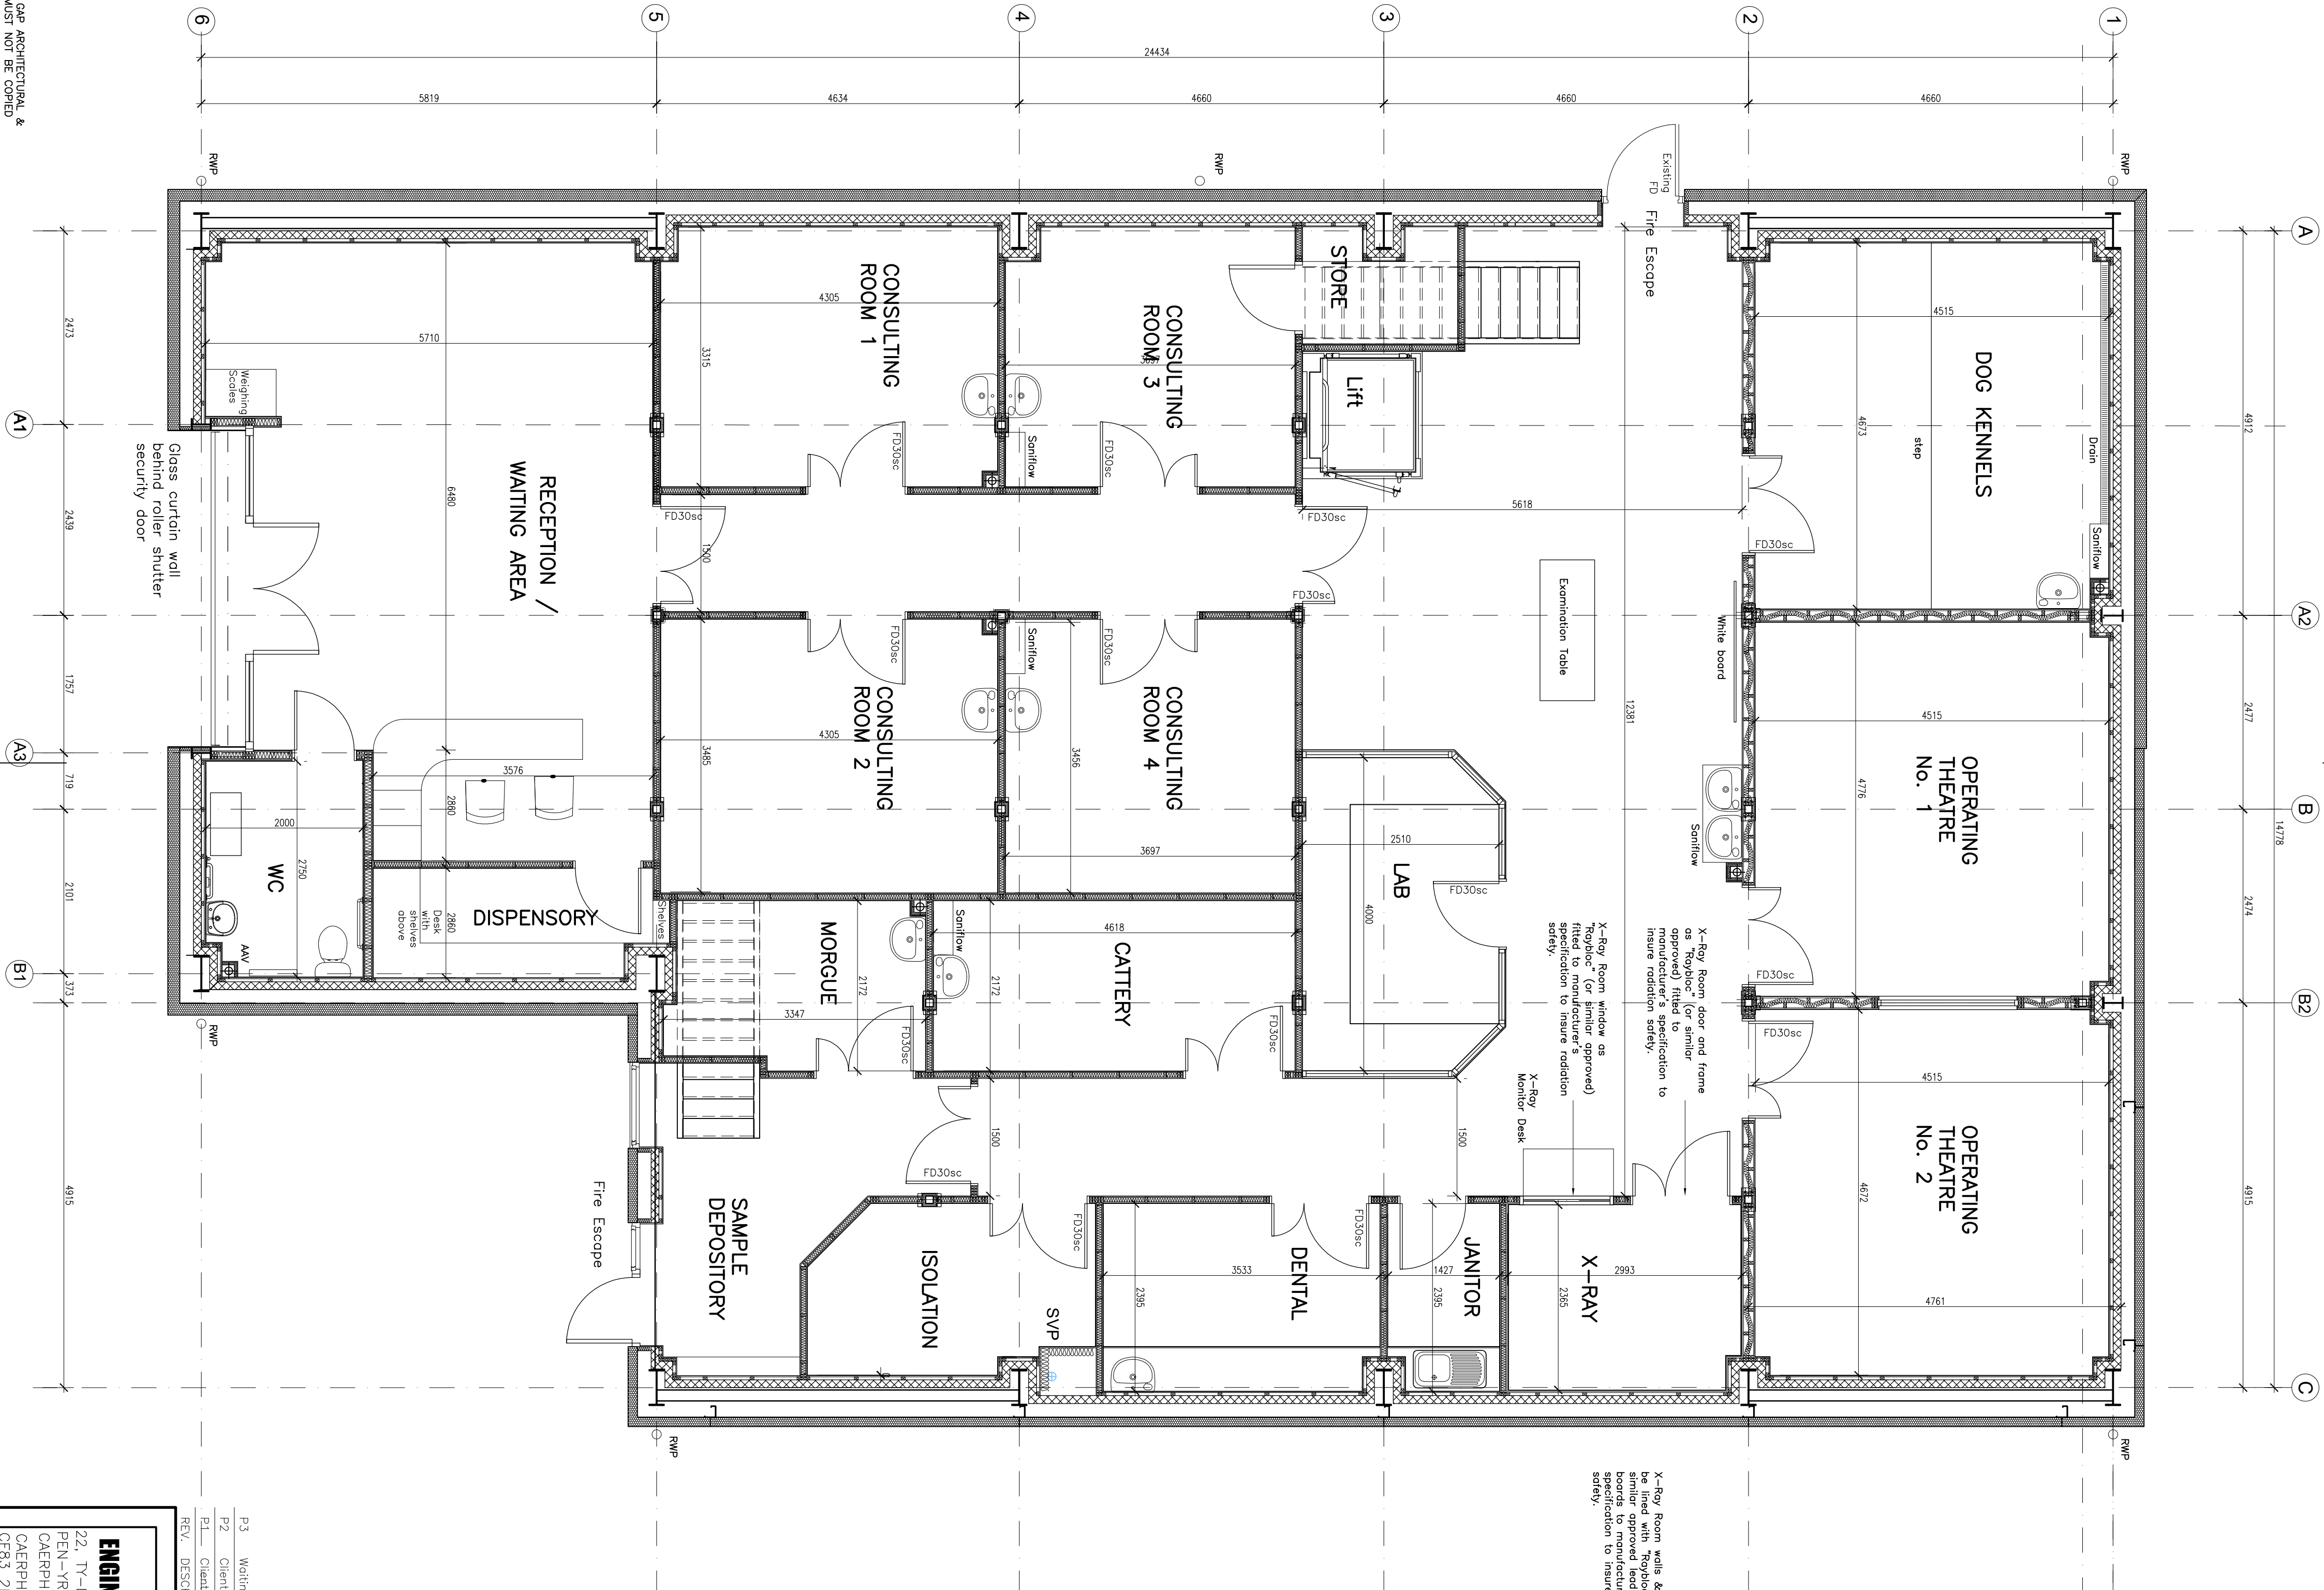

GF
GIA = 329 m²

NOTE
THIS DRAWING IS THE COPYRIGHT © OF GAP ARCHITECTURAL & ENGINEERING DESIGN SERVICES LTD. NO PART OF THIS DRAWING (EITHER IN FULL OR PART) NOT ALLOWED WITHOUT THE EXPRESS WRITTEN CONSENT OF GAP ARCHITECTURAL & ENGINEERING DESIGN SERVICES LTD.
ANY AMBIGUITIES, ANOMALIES, DISCREPANCIES, OR OMISSIONS ARE SOLELY THE RESPONSIBILITY OF THE CLIENT. IT IS THE CLIENT'S RESPONSIBILITY TO CLARIFY ANY AMBIGUITIES, ANOMALIES, DISCREPANCIES, OR OMISSIONS BEFORE PROCEEDING WITH THAT ELEMENT OF WORK.
RESPONSIBILITY IS NOT ACCEPTED FOR ERRORS MADE BY OTHERS IN SCALING FROM THIS DRAWING. ALL CONSTRUCTION INFORMATION SHOULD BE TAKEN FROM PICTURED DIMENSIONS ONLY.
THIS DRAWING IS TO BE READ IN CONJUNCTION WITH THE GENERAL SPECIFICATION AND ANY COSHH DOCUMENTS RELATING TO SPECIFIC MATERIALS.
WHERE NON-GENERIC MATERIALS HAVE BEEN SPECIFIED, THE CLIENT IS RESPONSIBLE FOR OBTAINING THE NECESSARY APPROVALS FROM THE LOCAL AUTHORITY AND THE ENVIRONMENTAL AGENCY.
GAP ARCHITECTURAL & ENGINEERING DESIGN SERVICES LTD. ACCEPTS NO LIABILITY FOR ANY LOSS OR DAMAGE TO ANYTHING, INCLUDING BUT NOT LIMITED TO, THE ENERGY PERFORMANCE RATING OF THE BUILDING, OR THE BUILDING REGULATIONS.



GAP ARCHITECTURAL & ENGINEERING DESIGN SERVICES Ltd
22, TY-ISA
PEN-YR-HEOL
CAERPHILLY
CAERPHILLY CFC
CF83 2RG
TEL: 01443 831844
Mobile: 0792 3265127
Email: info@gap-architectural.co.uk
Web: www.gap-architectural.co.uk

CLIENT		Palsley Park Family Vets	
PROJECT TITLE		Proposed Veterinary Practice.	
DRAWING TITLE		Proposed Ground Floor Plan	
SCALE		1/50 @ A1	
DRAWN BY	SBH	PROJECT NO.	24-014
DATE	FILE	DRAWING NO.	203
MAR 2024			
STATUS			REV
PLANNING			1