




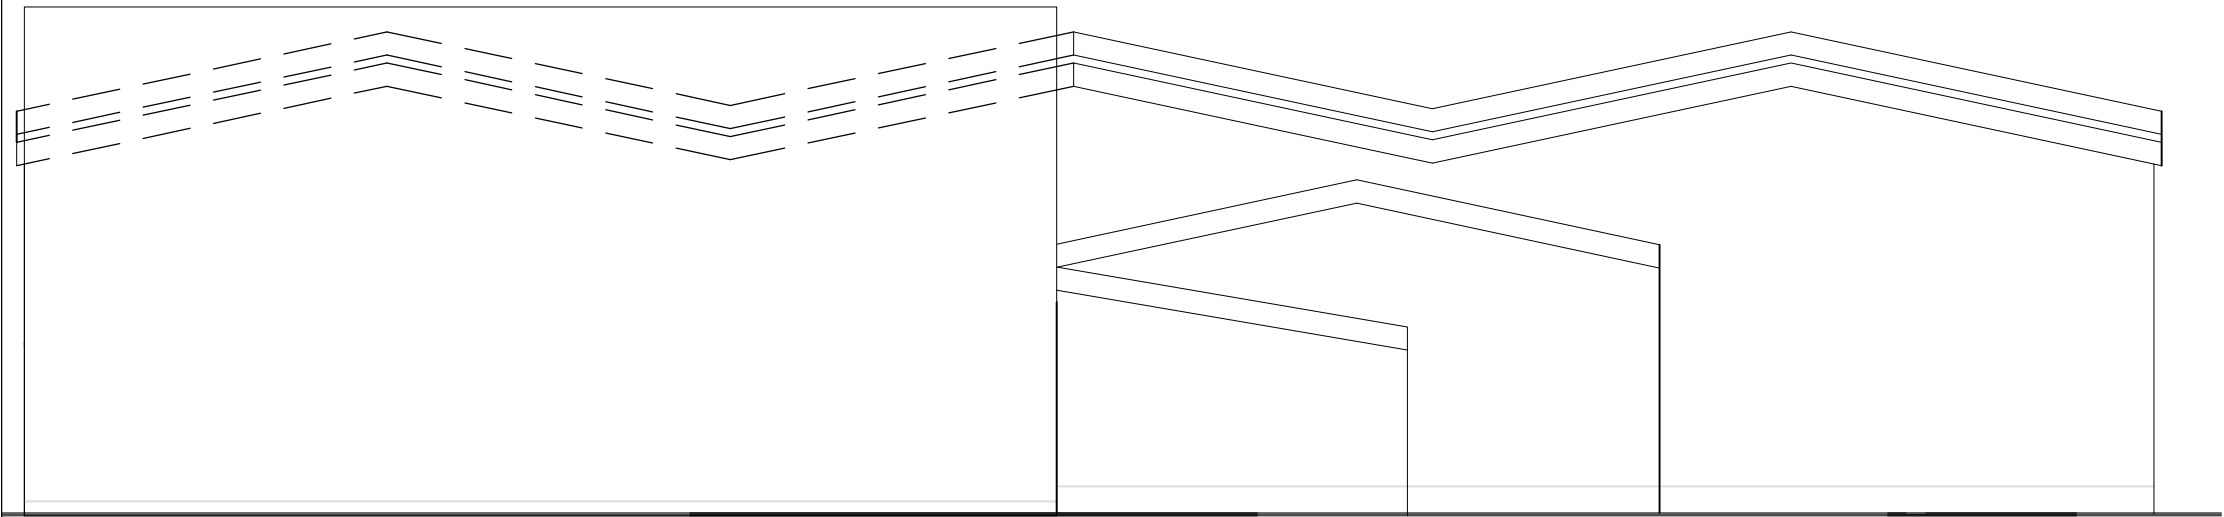


Existing Front Elevation
1:100

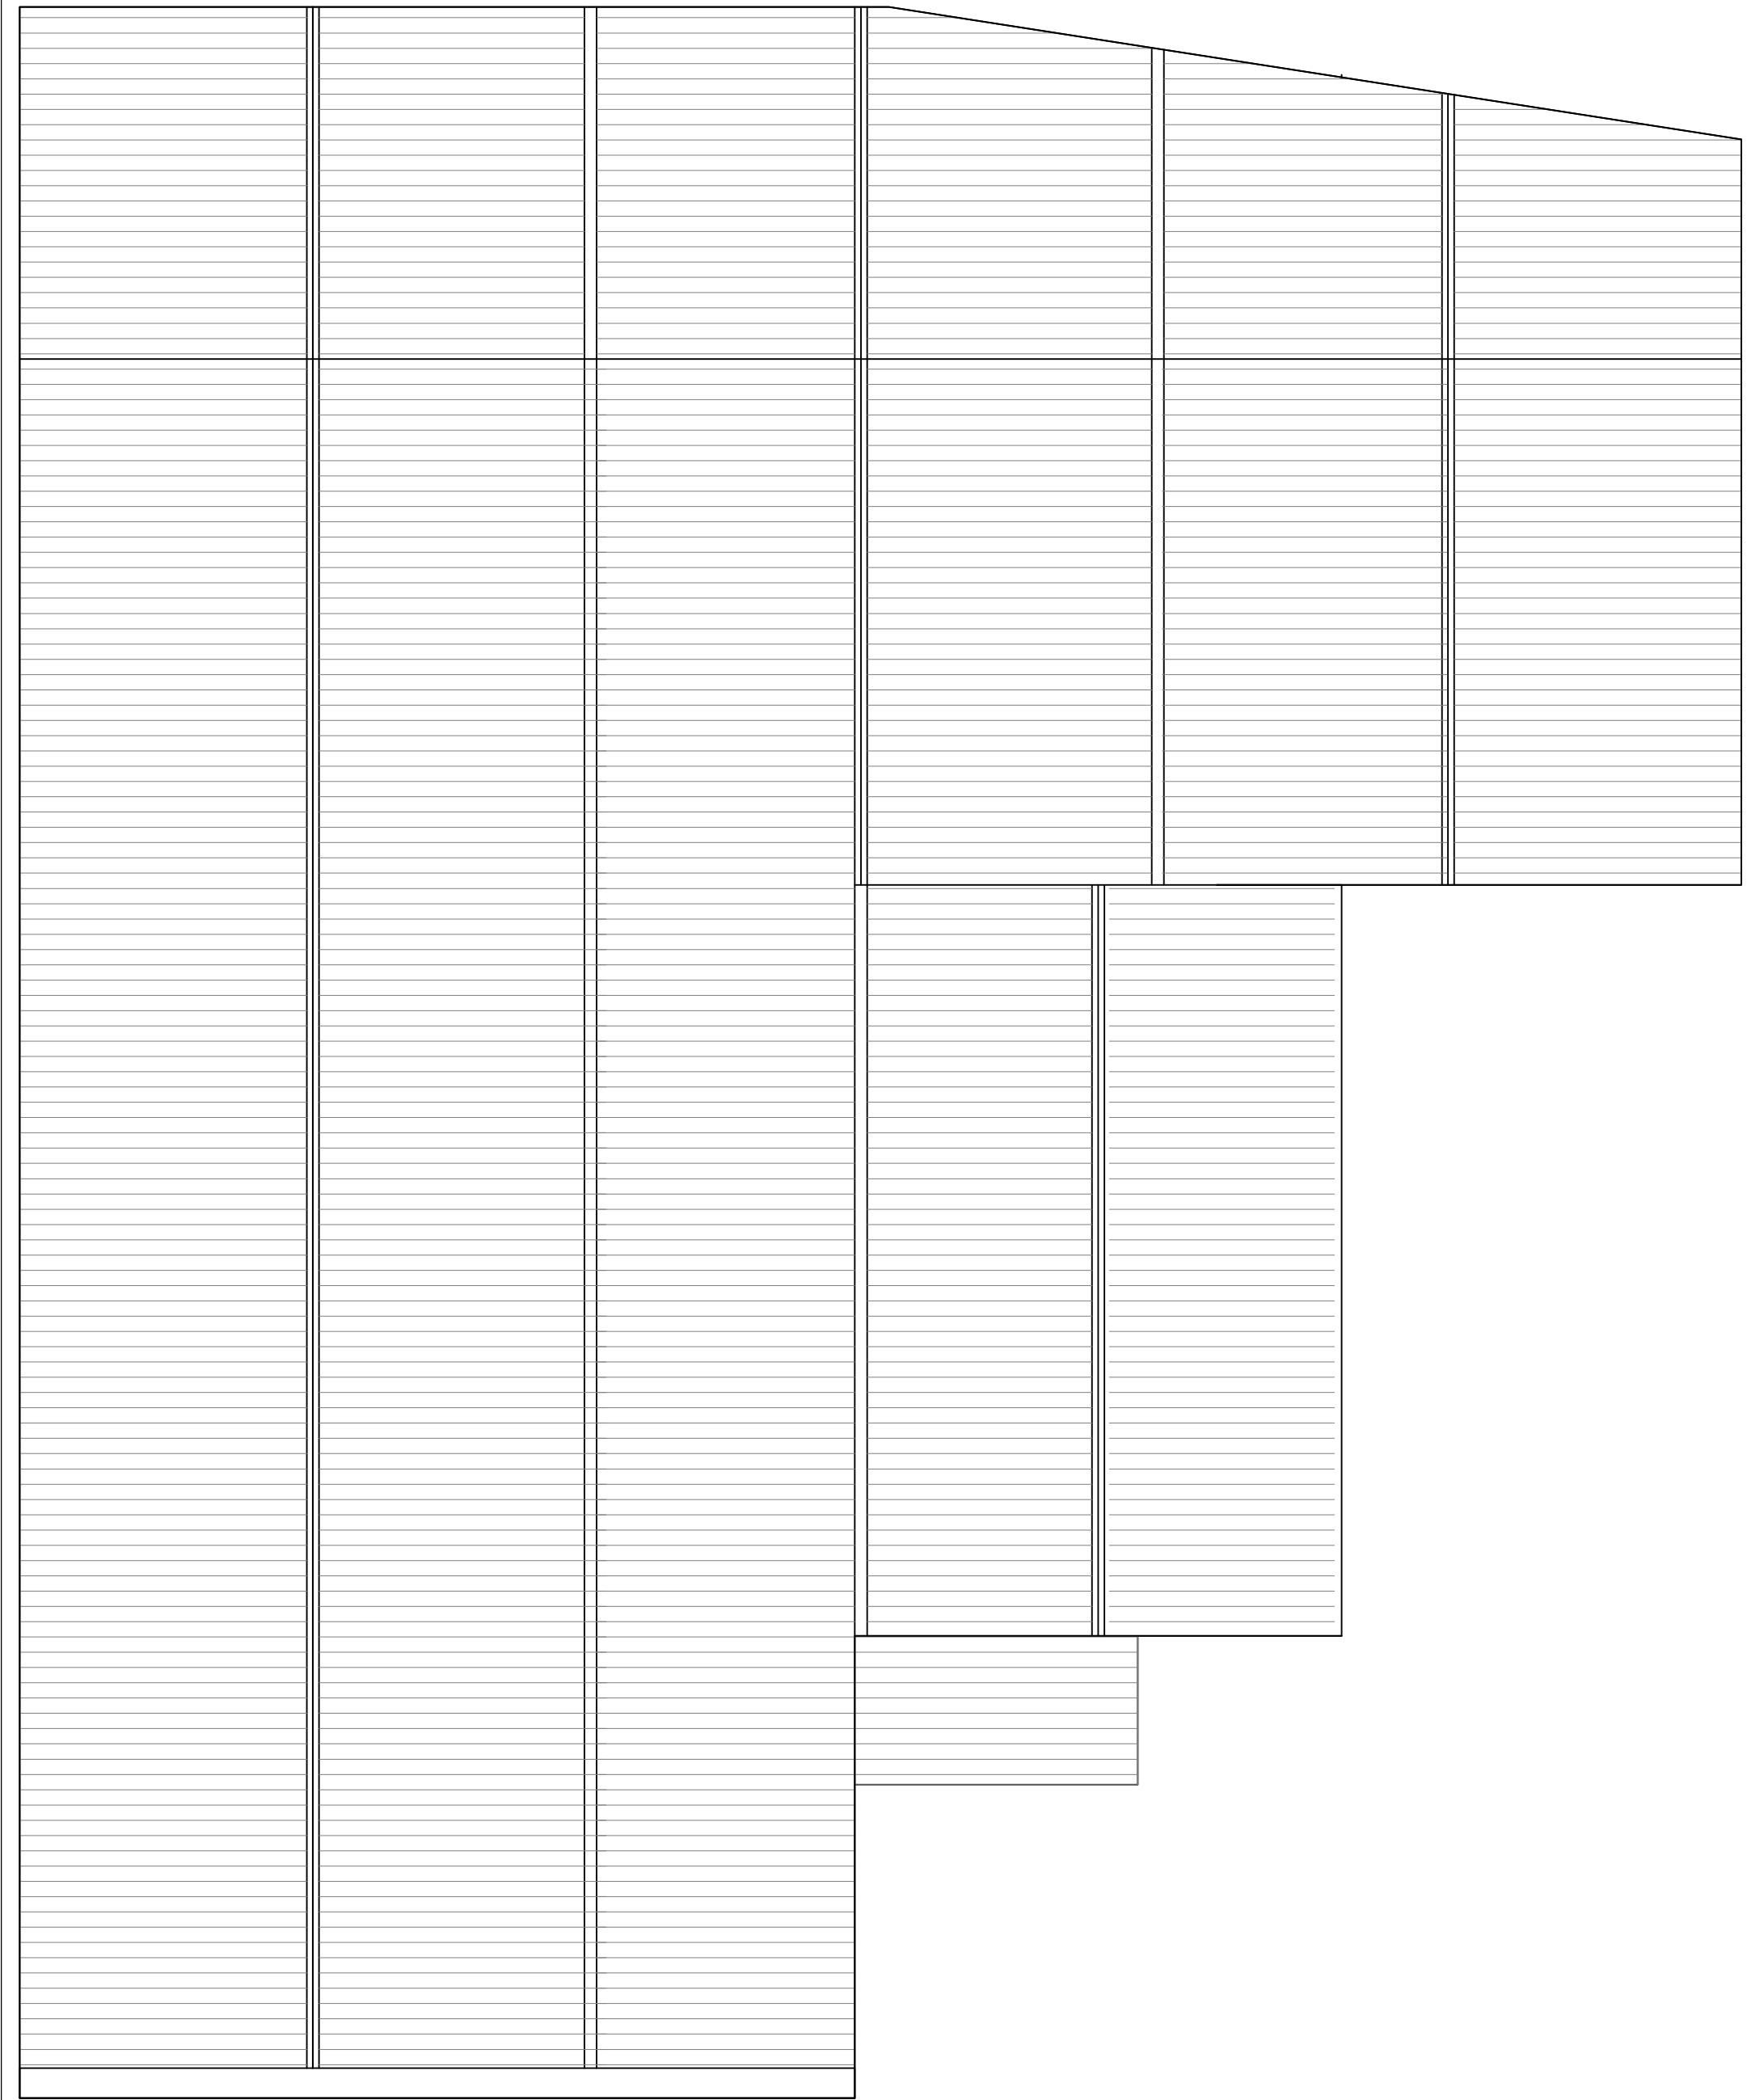

Existing Roof Plan
1:25

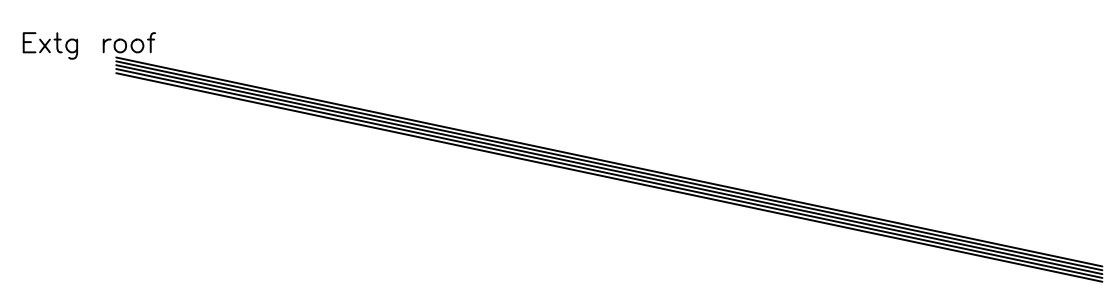

Existing Roof Section
1:25

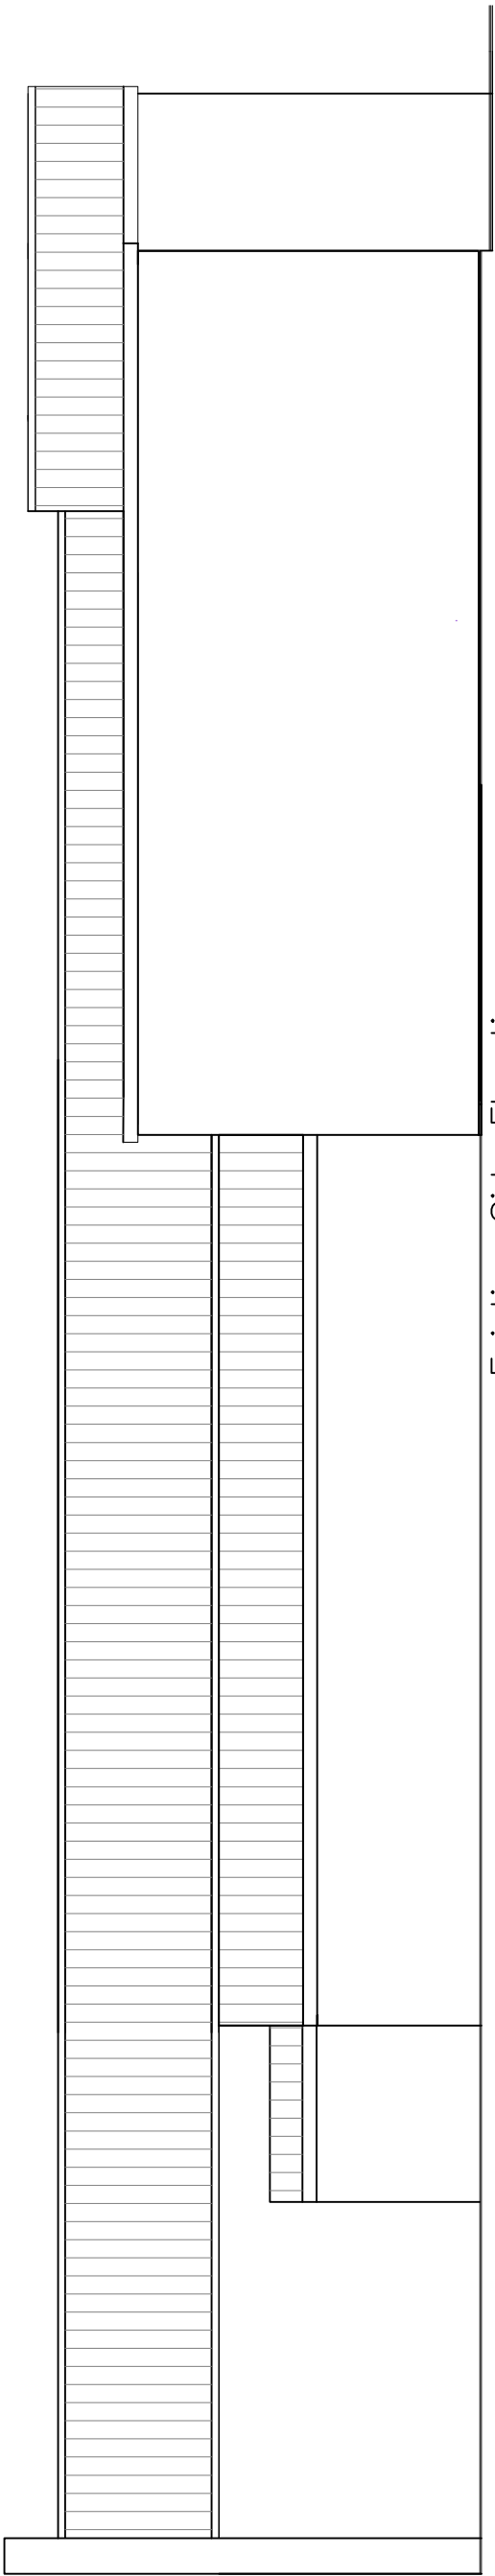

Existing Side Elevation
1:100

Utopia Design Architectural Services			
Issued Only for Purpose Indicated			
Drawing Status: FOR PLANNING PURPOSES ONLY			
Client	MMA Red Barrel House Pant Rogd, Dowlais Merthyr Tydfil CF48 3SH		
Project	Proposed New Solar Panels on Roof		
Drawn by	Paper	Date	
PT	A2	FEB 24	
Title	Scale		1:25 1:100
Existing Roof Plan & Elevations		Drwg No MMA ROOF 01	