




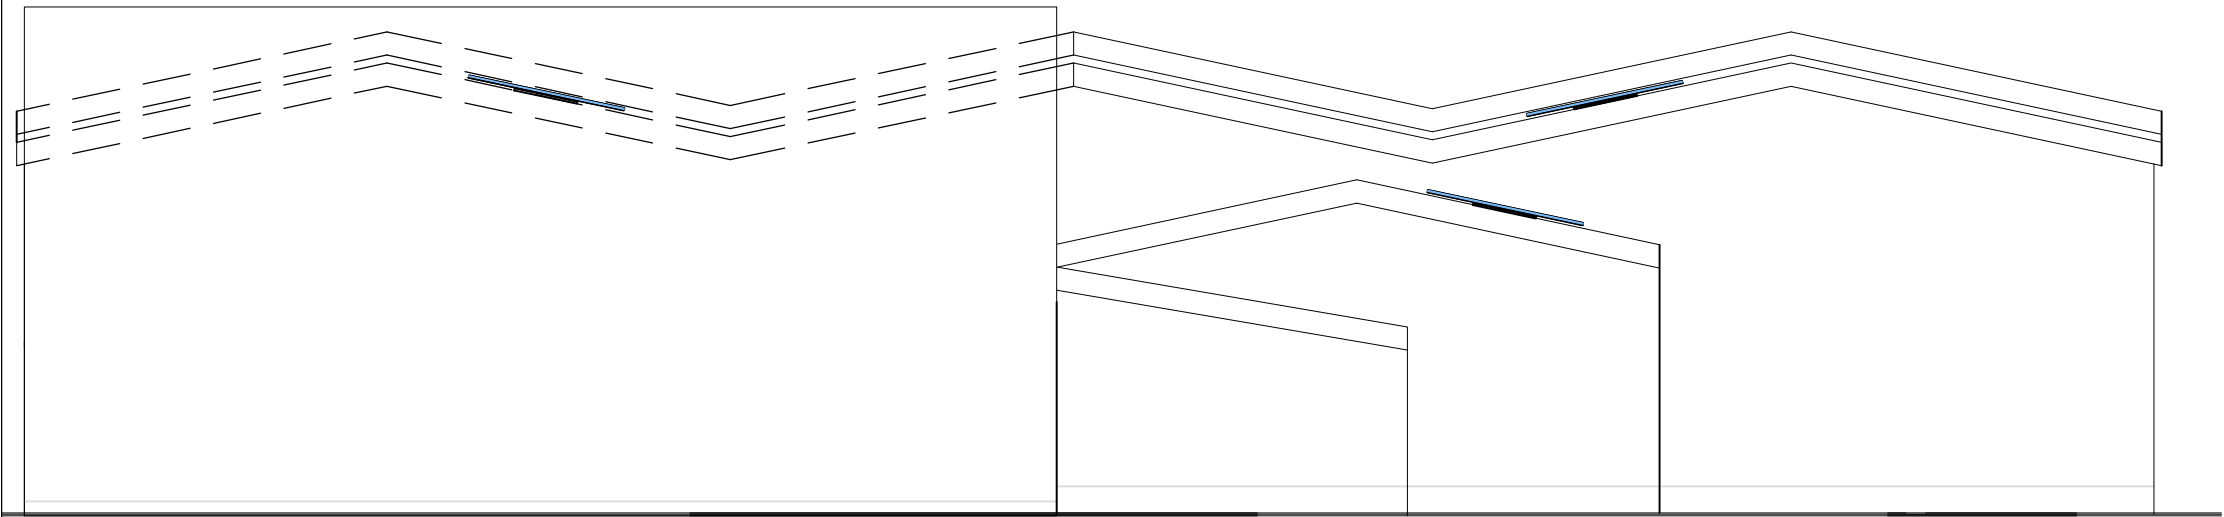

Proposed Front Elevation
1:100

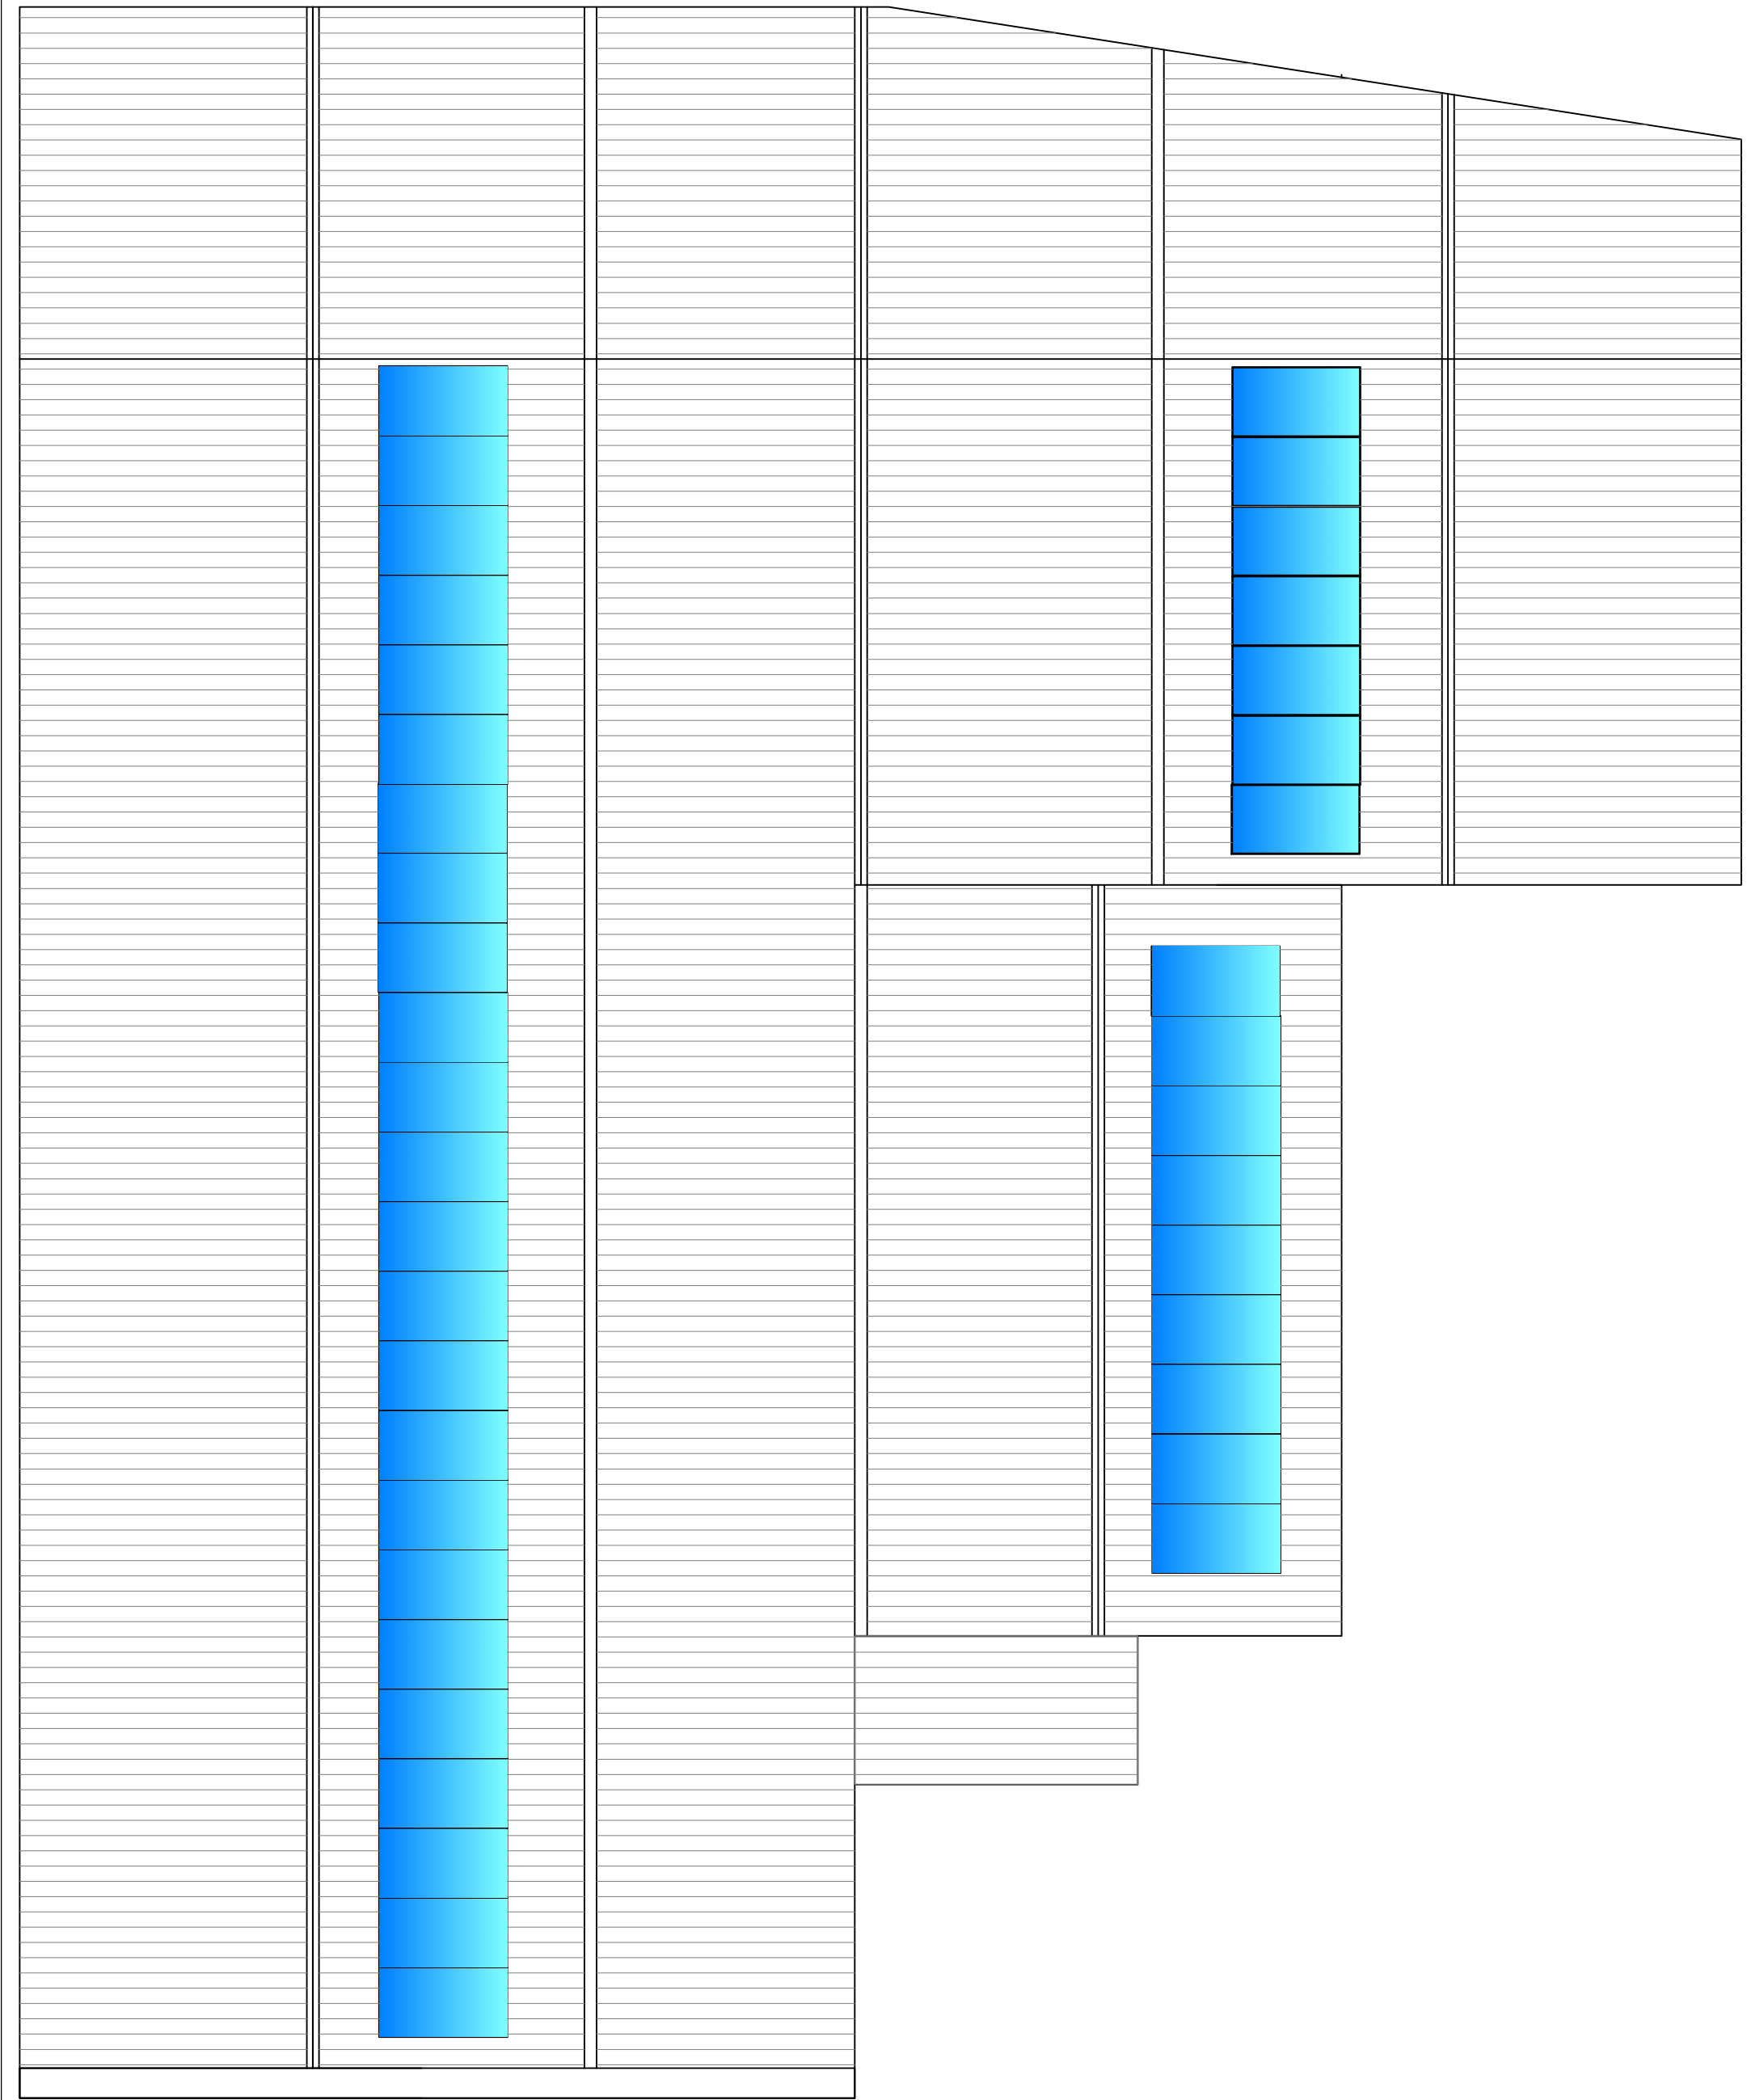


Proposed Roof Plan
1:25

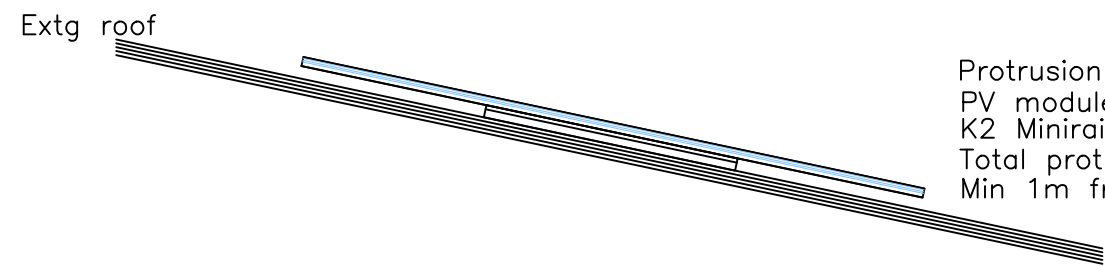

Proposed Roof Section
1:25

Protrusion of PV
PV module min 35mm depth
K2 Minirail 385x85.4x31mm deep
Total protrusion 71.6mm
Min 1m from roof edge

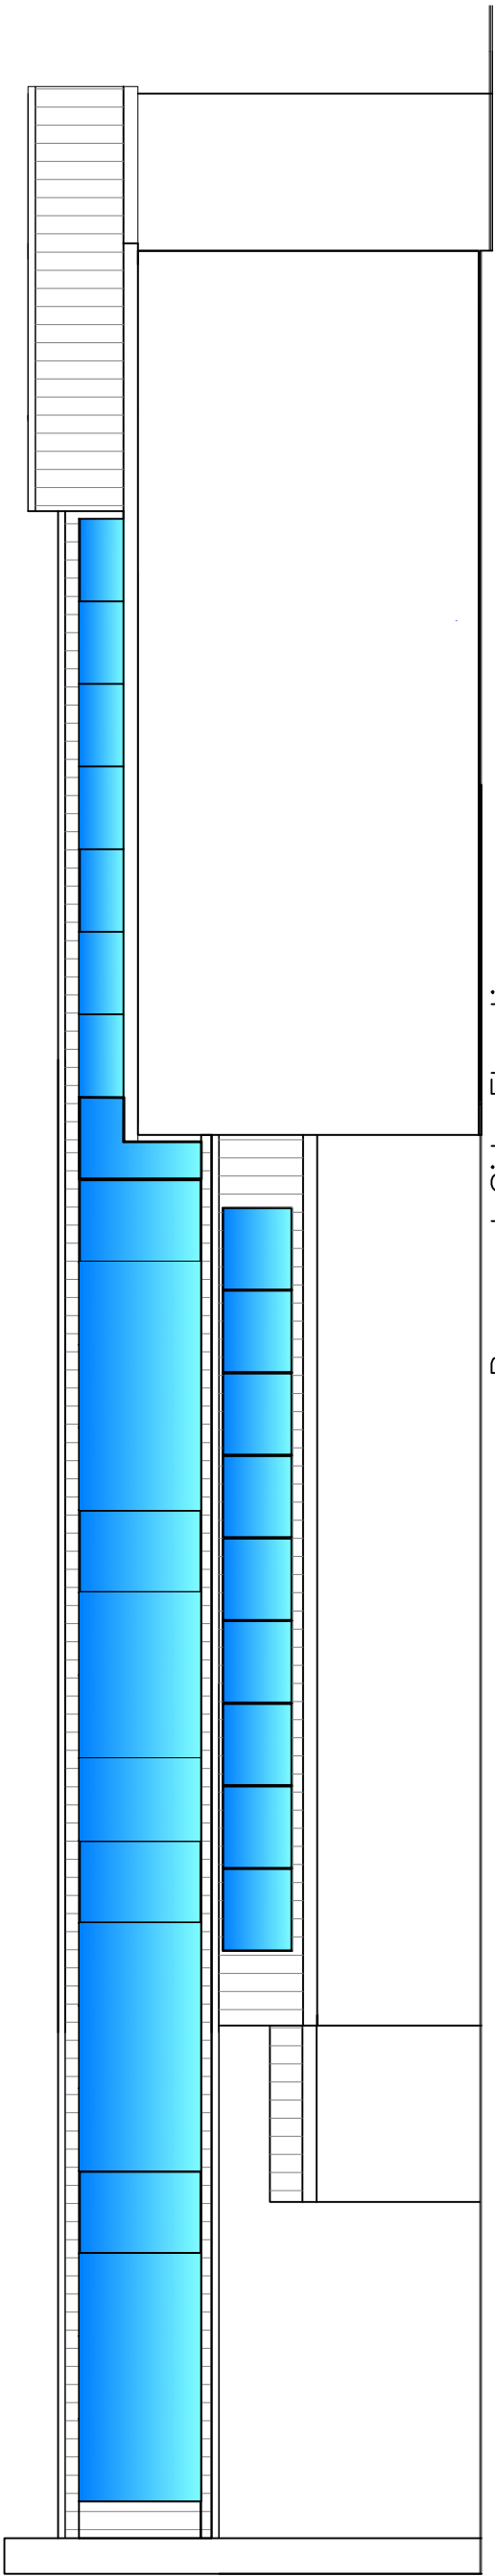

Proposed Side Elevation
1:100

Utopia Design Architectural Services			
Issued Only for Purpose Indicated			
Drawing Status: FOR PLANNING PURPOSES ONLY			
Client	MMA Red Barrel House Pant Road, Dowlais Merthyr Tydfil CF48 3SH		
Project	Proposed New Solar Panels on Roof		
Drawn by	Paper	Date	
PT	A2	FEB 24	
Title	Scale		1:25 1:100
Proposed Roof Plan & Elevations		Drwg No MMA ROOF 02	