


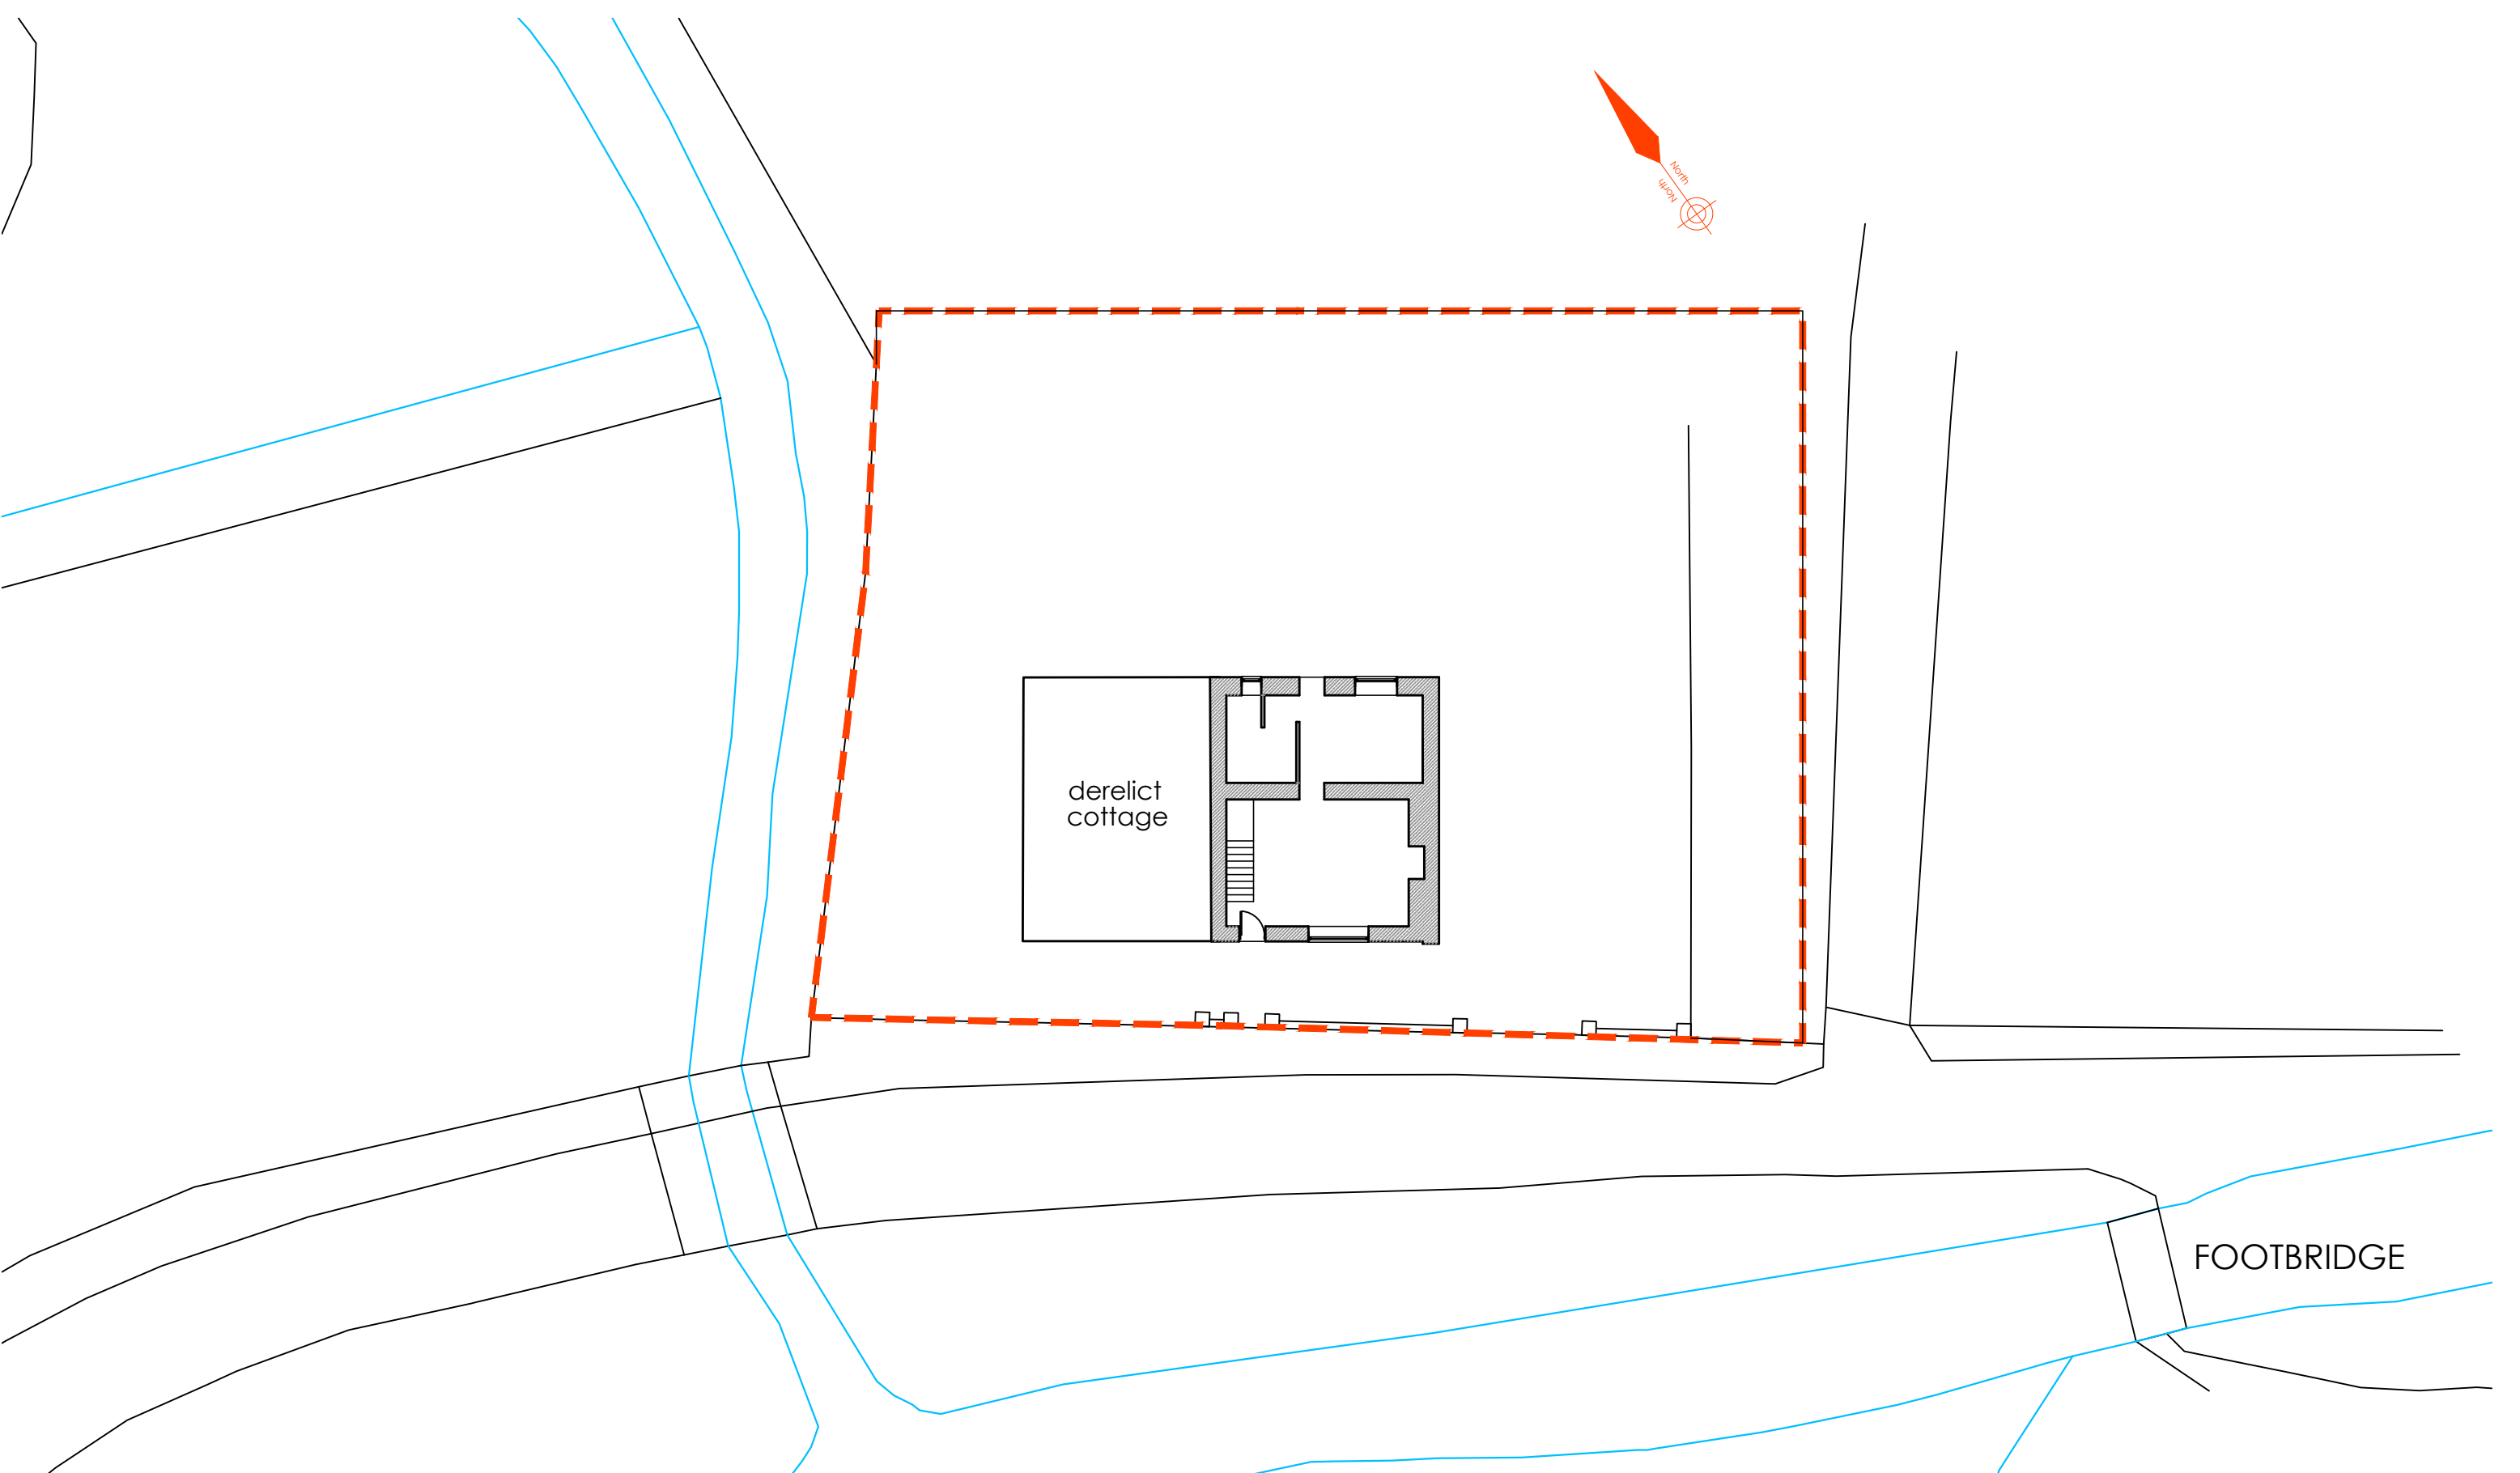

ISSUED FOR:

**PLANNING
APPLICATION
PURPOSES**



Creation Design

Creation Design - Wales

Tel: 01495 616277 / 07508890294

www.creationdesign-wales.com

E-mail: info@creationdesign-wales.com

RETROSPECTIVE HOUSE EXTENSION
BLAEN-BARGOED COTTAGE
BRYNCAERAU FARM.
CWMBARGOED.
MERTHYR TYDFIL
CF48 4AQ

SITE PLAN PRIOR TO WORKS

DATE: July 2025	DRAWN BY: P.P.
SCALE(S): 1:200 @ A3	DRAWING NO: 25-081/P/01
	REV: -