


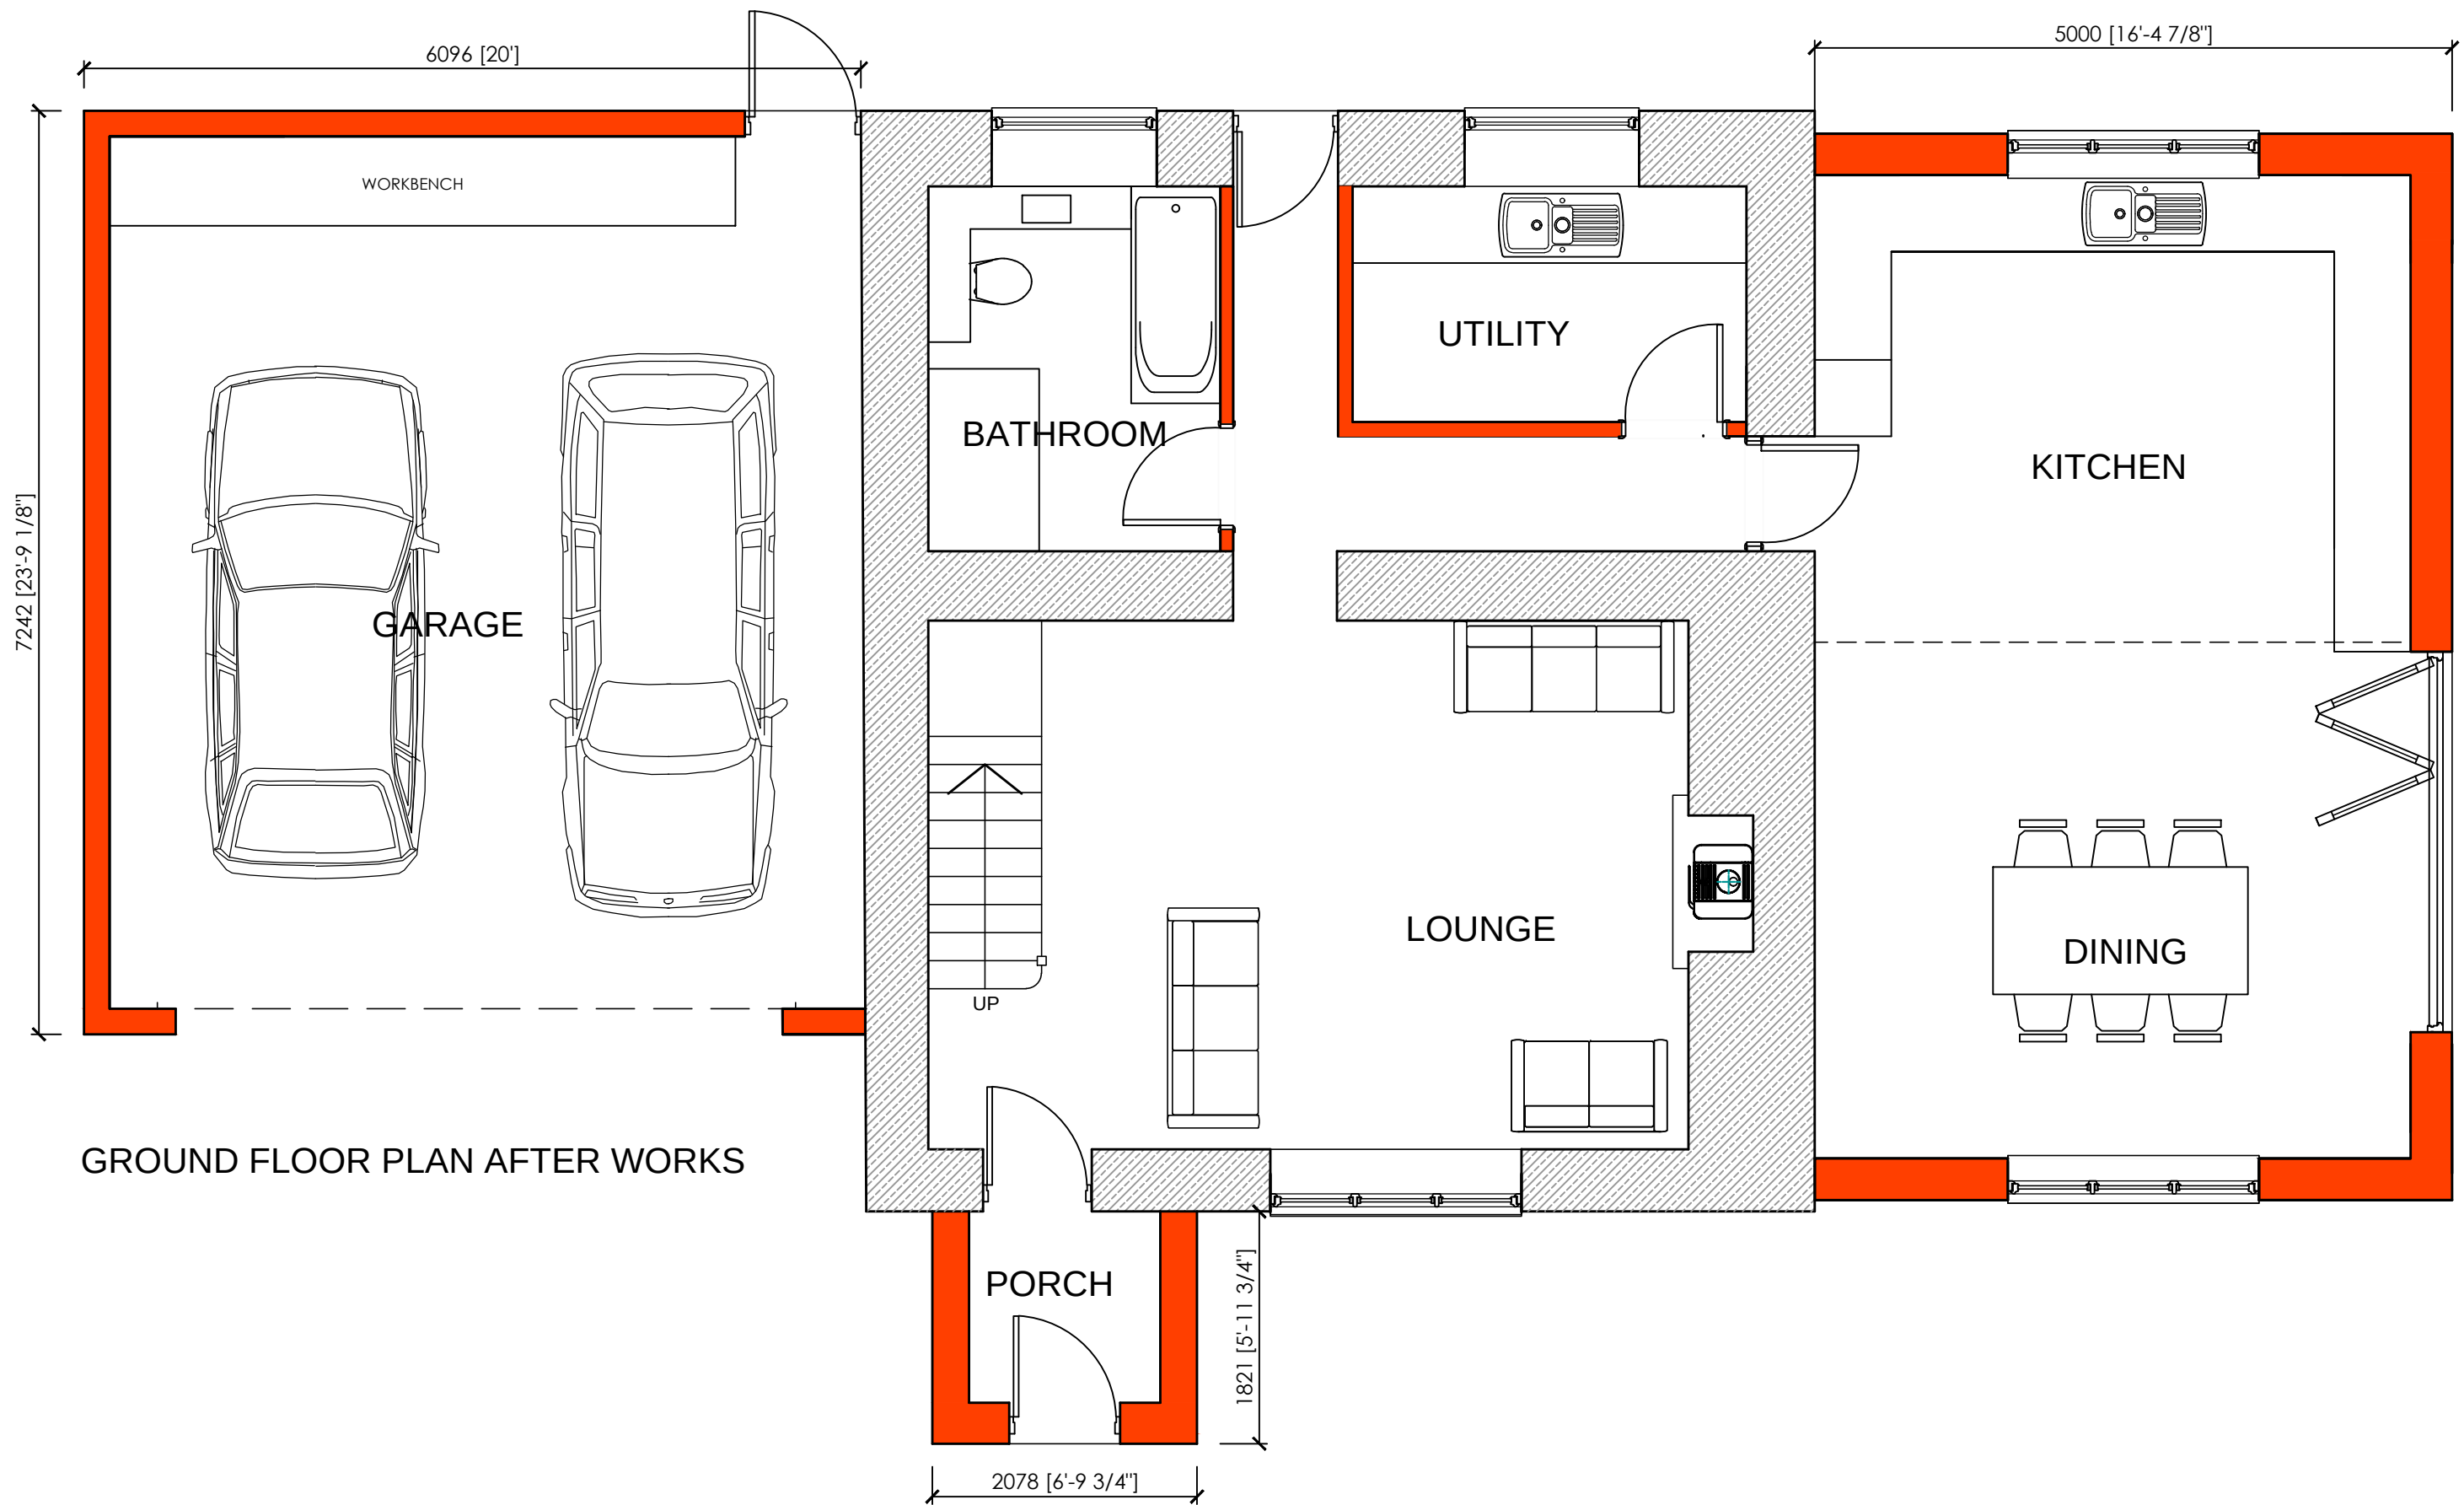

GROUND FLOOR PLAN AFTER WORKS

ISSUED FOR:

**PLANNING  
APPLICATION  
PURPOSES**

 **Creation Design**  
**Creation Design - Wales**  
Tel: 01495 616277 / 07508890294  
[www.creationdesign-wales.com](http://www.creationdesign-wales.com)  
E-mail: [info@creationdesign-wales.com](mailto:info@creationdesign-wales.com)

**RETROSPECTIVE HOUSE EXTENSION**  
BLAEN-BARGOED COTTAGE  
BRYNCAERAU FARM.  
CWMBARGOED.  
MERTHYR TYDFIL  
CF48 4AQ

|                                      |                                   |
|--------------------------------------|-----------------------------------|
| <b>GROUND FLOOR PLAN AFTER WORKS</b> |                                   |
| DATE:<br><b>July 2025</b>            | DRAWN BY:<br><b>P.P.</b>          |
| SCALE(S):<br><b>1:50 @ A3</b>        | DRAWING NO:<br><b>25-081/P/04</b> |
|                                      | REV:                              |