


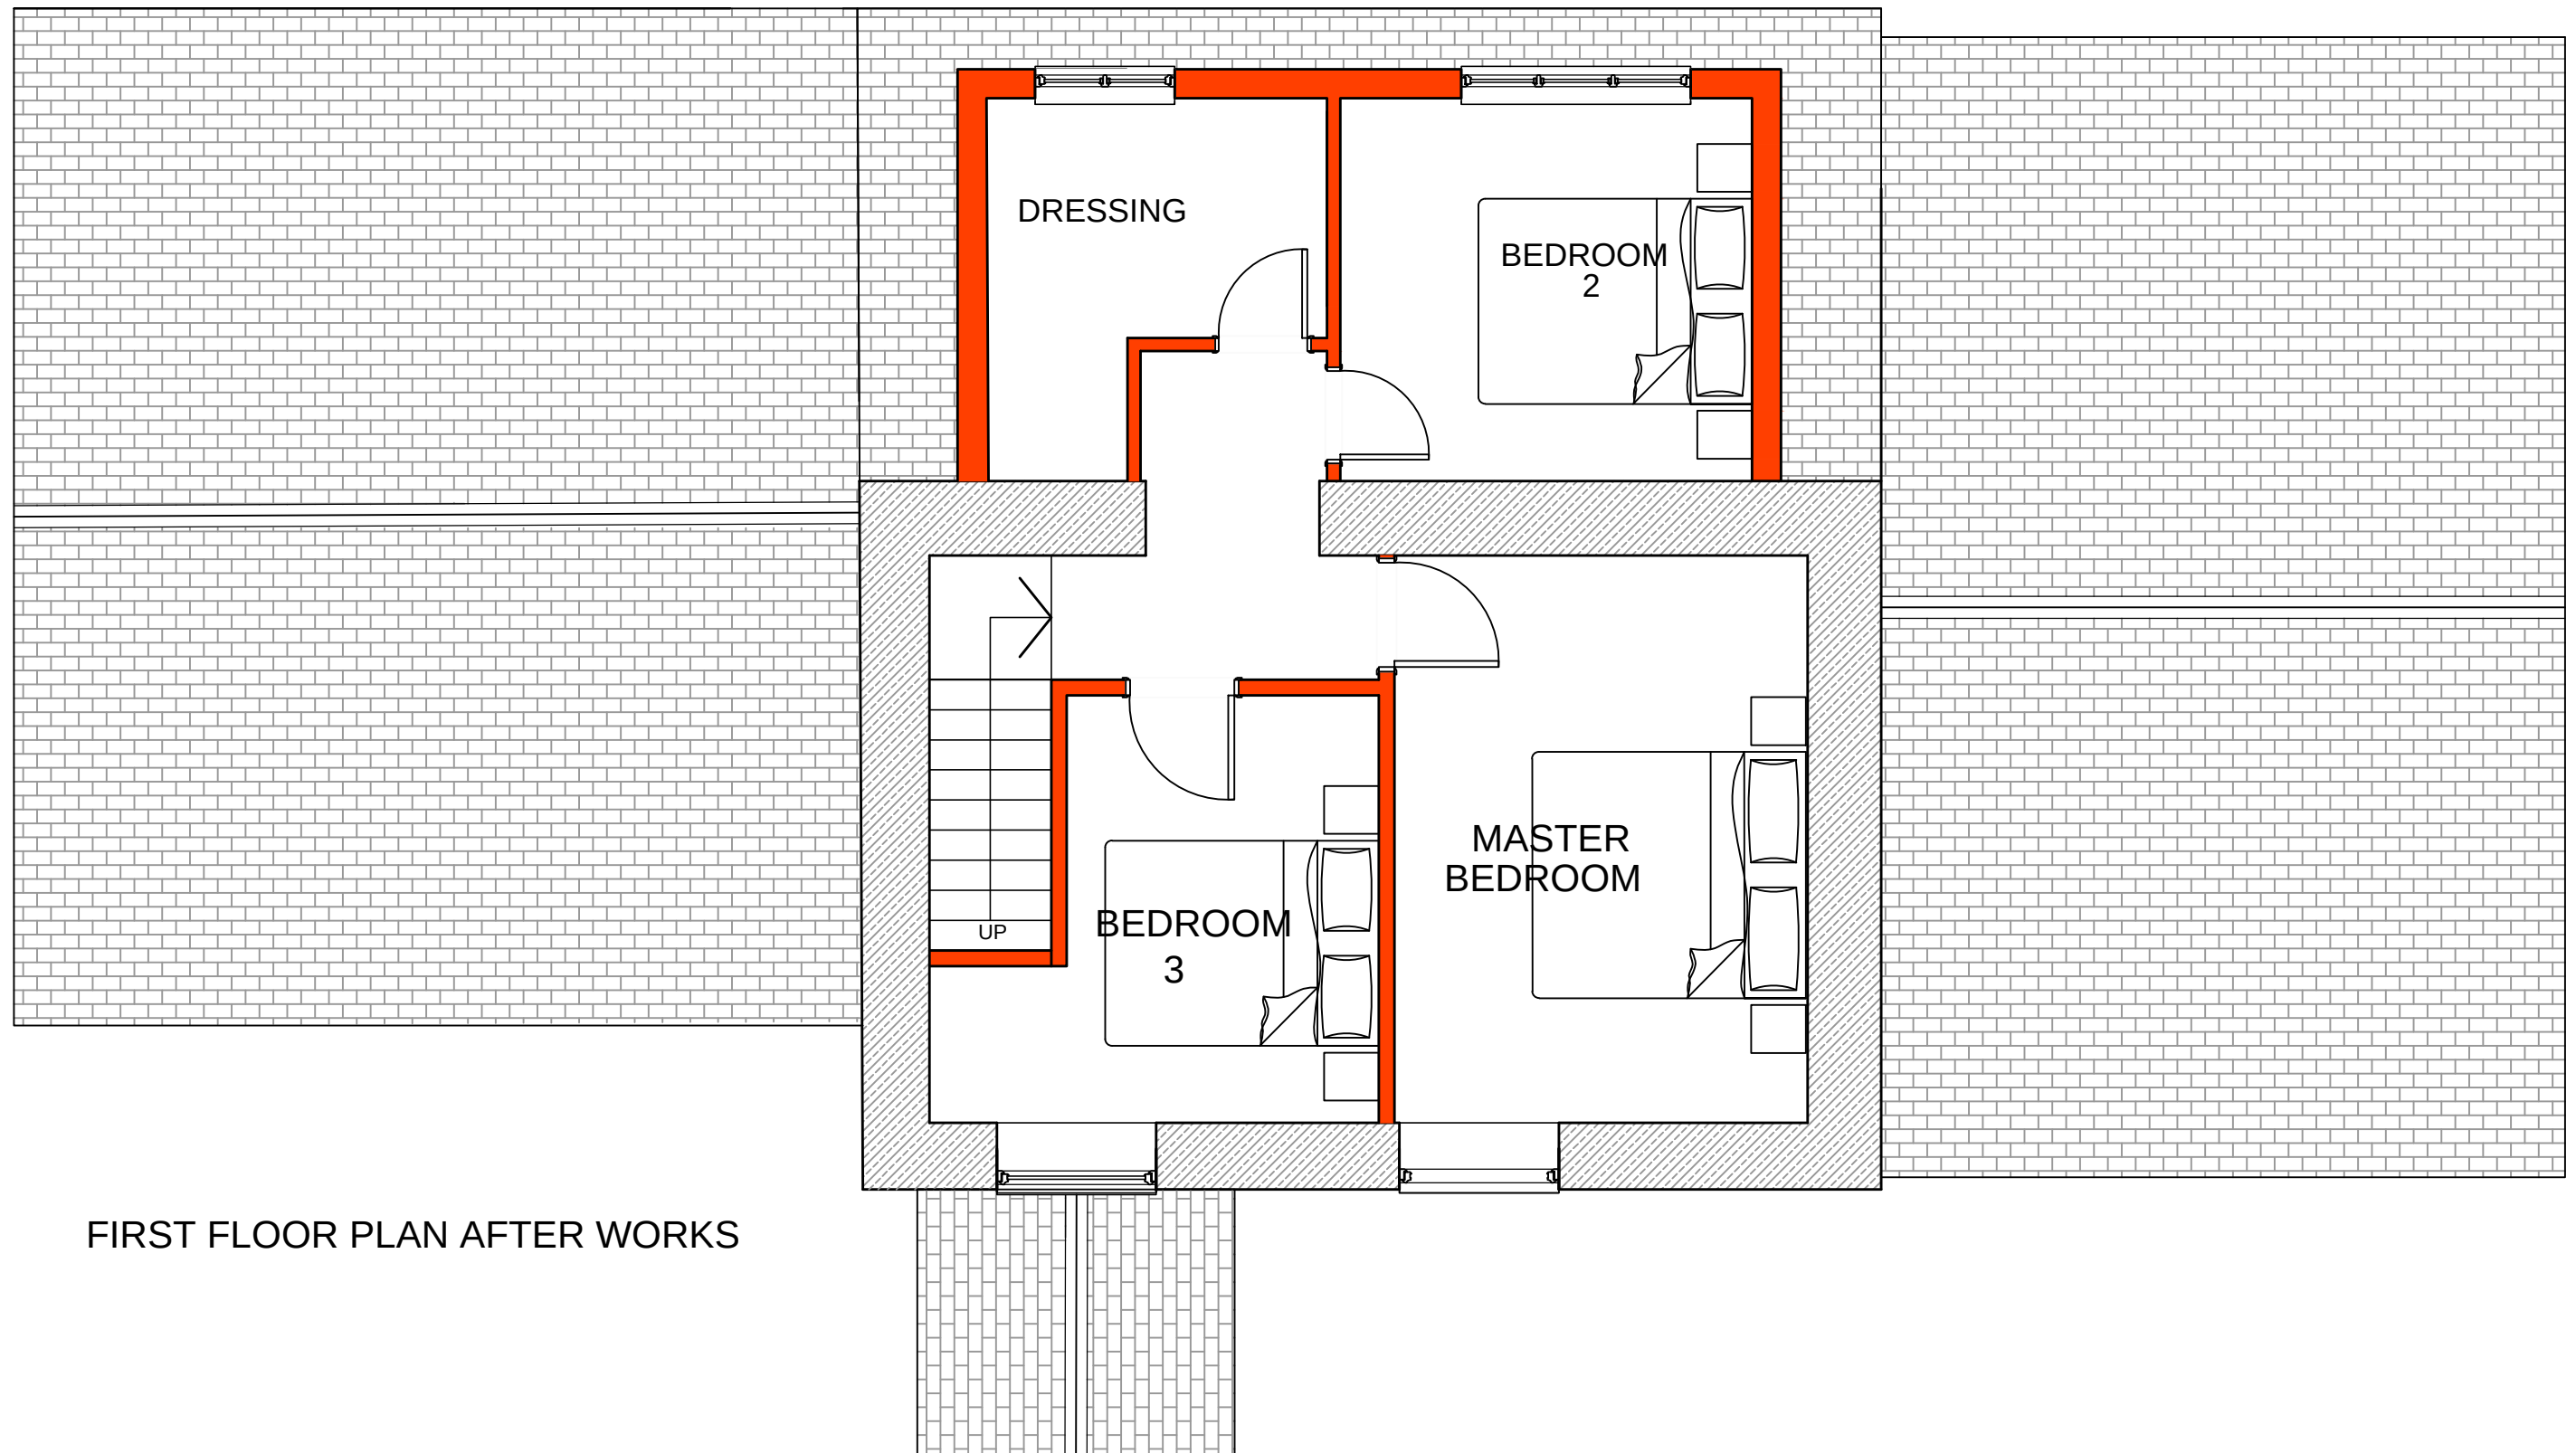

FIRST FLOOR PLAN AFTER WORKS

ISSUED FOR:

**PLANNING
APPLICATION
PURPOSES**

 **Creation Design**

Creation Design - Wales
Tel: 01495 616277 / 07508890294
www.creationdesign-wales.com
E-mail: info@creationdesign-wales.com

RETROSPECTIVE HOUSE EXTENSION
BLAEN-BARGOED COTTAGE
BRYNCAERAU FARM.
CWMBARGOED.
MERTHYR TYDFIL
CF48 4AQ

FIRST FLOOR PLAN AFTER WORKS

DATE: July 2025	DRAWN BY: P.P.
SCALE(S): 1:50 @ A3	DRAWING NO: 25-081/P/05
	REV: -