


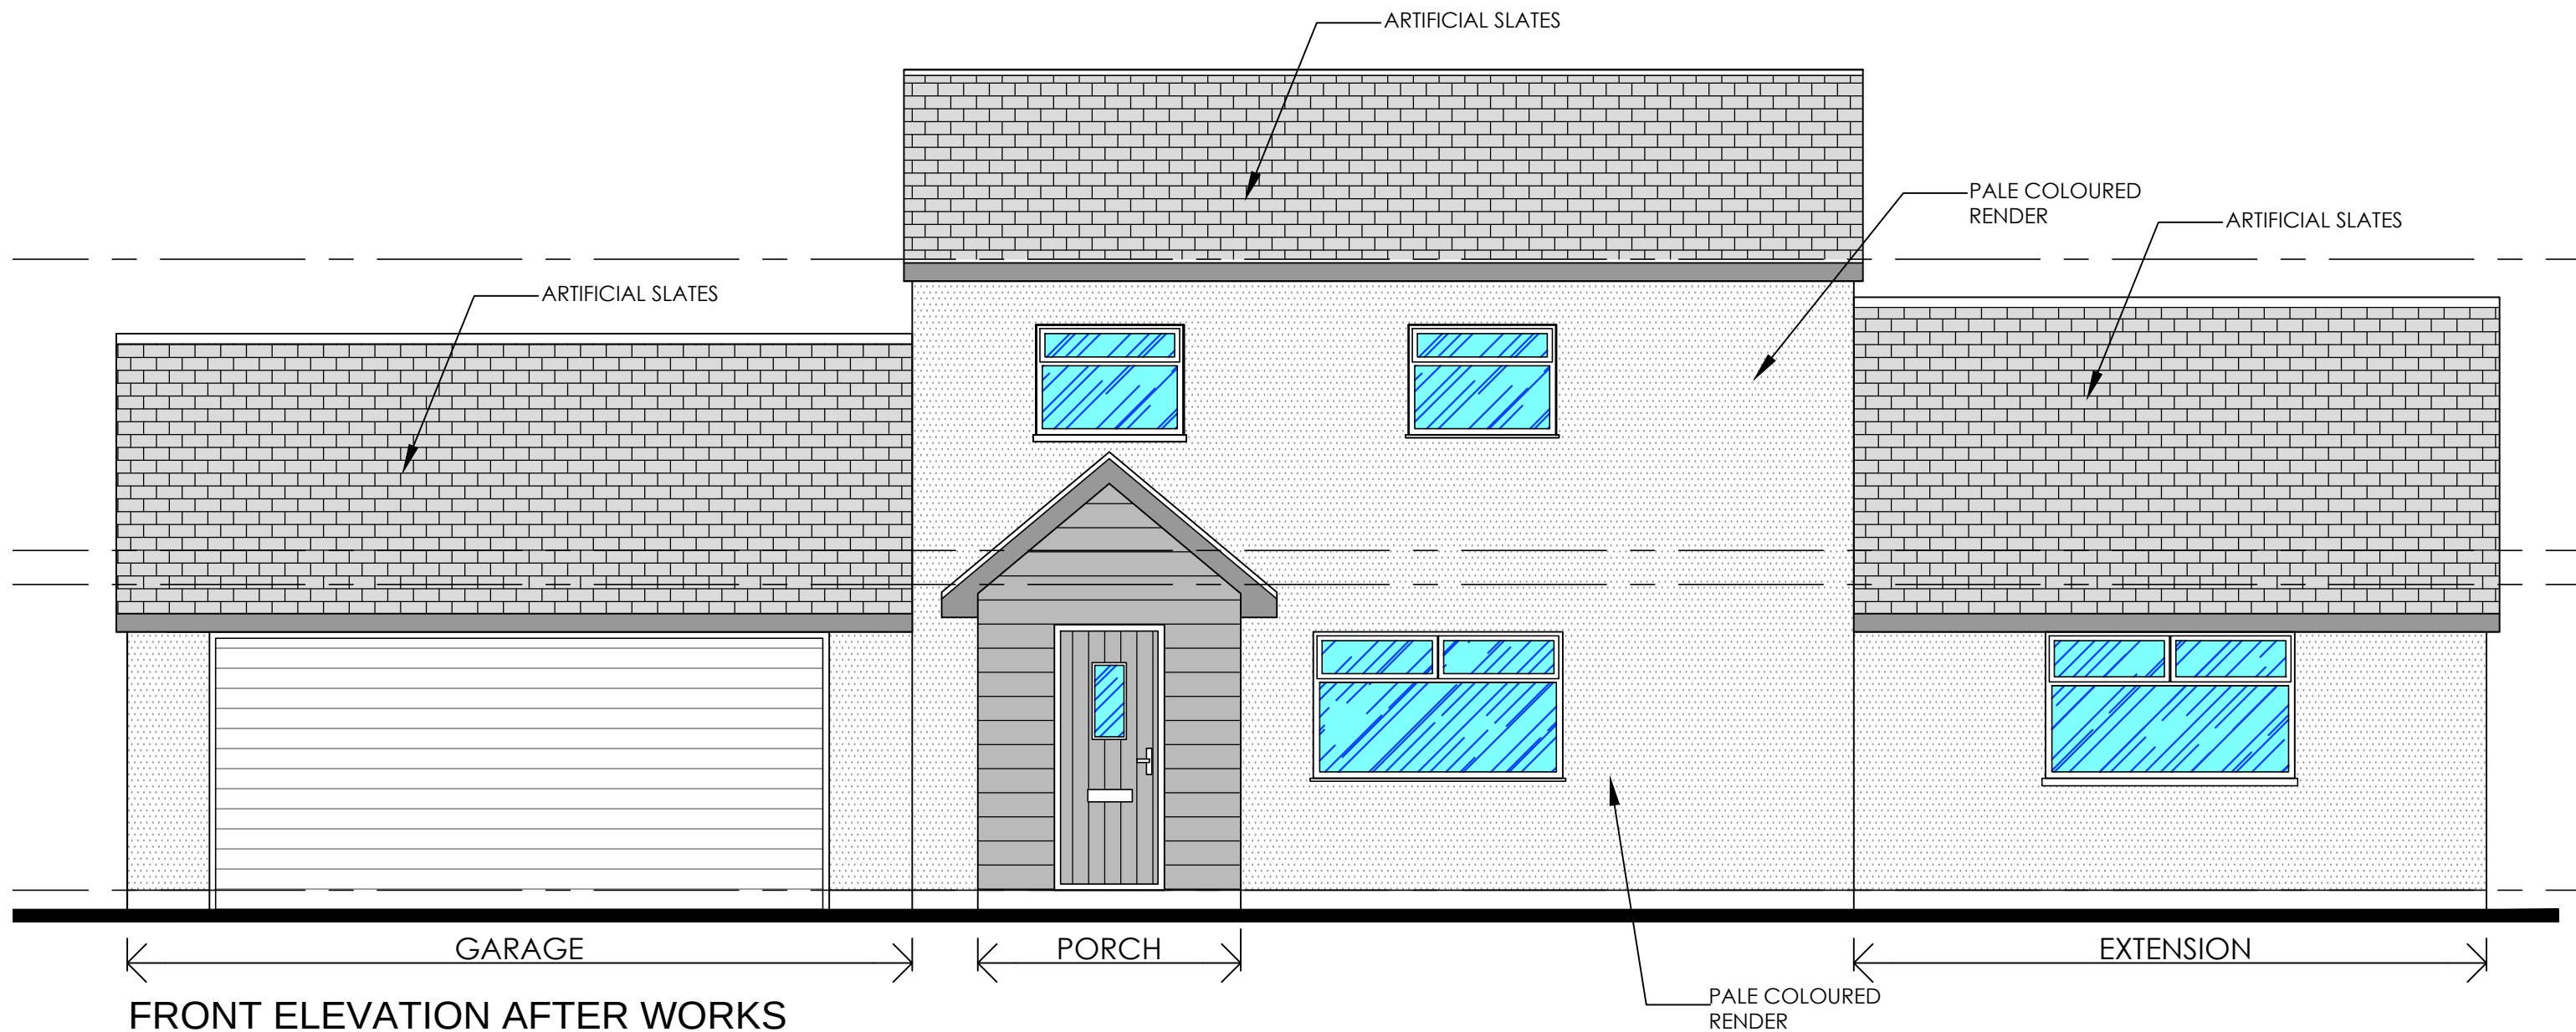

ISSUED FOR:

**PLANNING
APPLICATION
PURPOSES**

 *Creation Design*

Creation Design - Wales

Tel: 01495 616277 / 07508890294
www.creationdesign-wales.com
 E-mail: info@creationdesign-wales.com

RETROSPECTIVE HOUSE EXTENSION

BLAEN-BARGOED COTTAGE
 BRYNCAERAU FARM.
 CWMBARGOED.
 MERTHYR TYDFIL
 CF48 4AQ

FRONT ELEVATION AFTER WORKS

DATE: July 2025	DRAWN BY: P.P.	
SCALE(S): 1:50 @ A3	DRAWING NO: 25-081/P/06	REV: -