


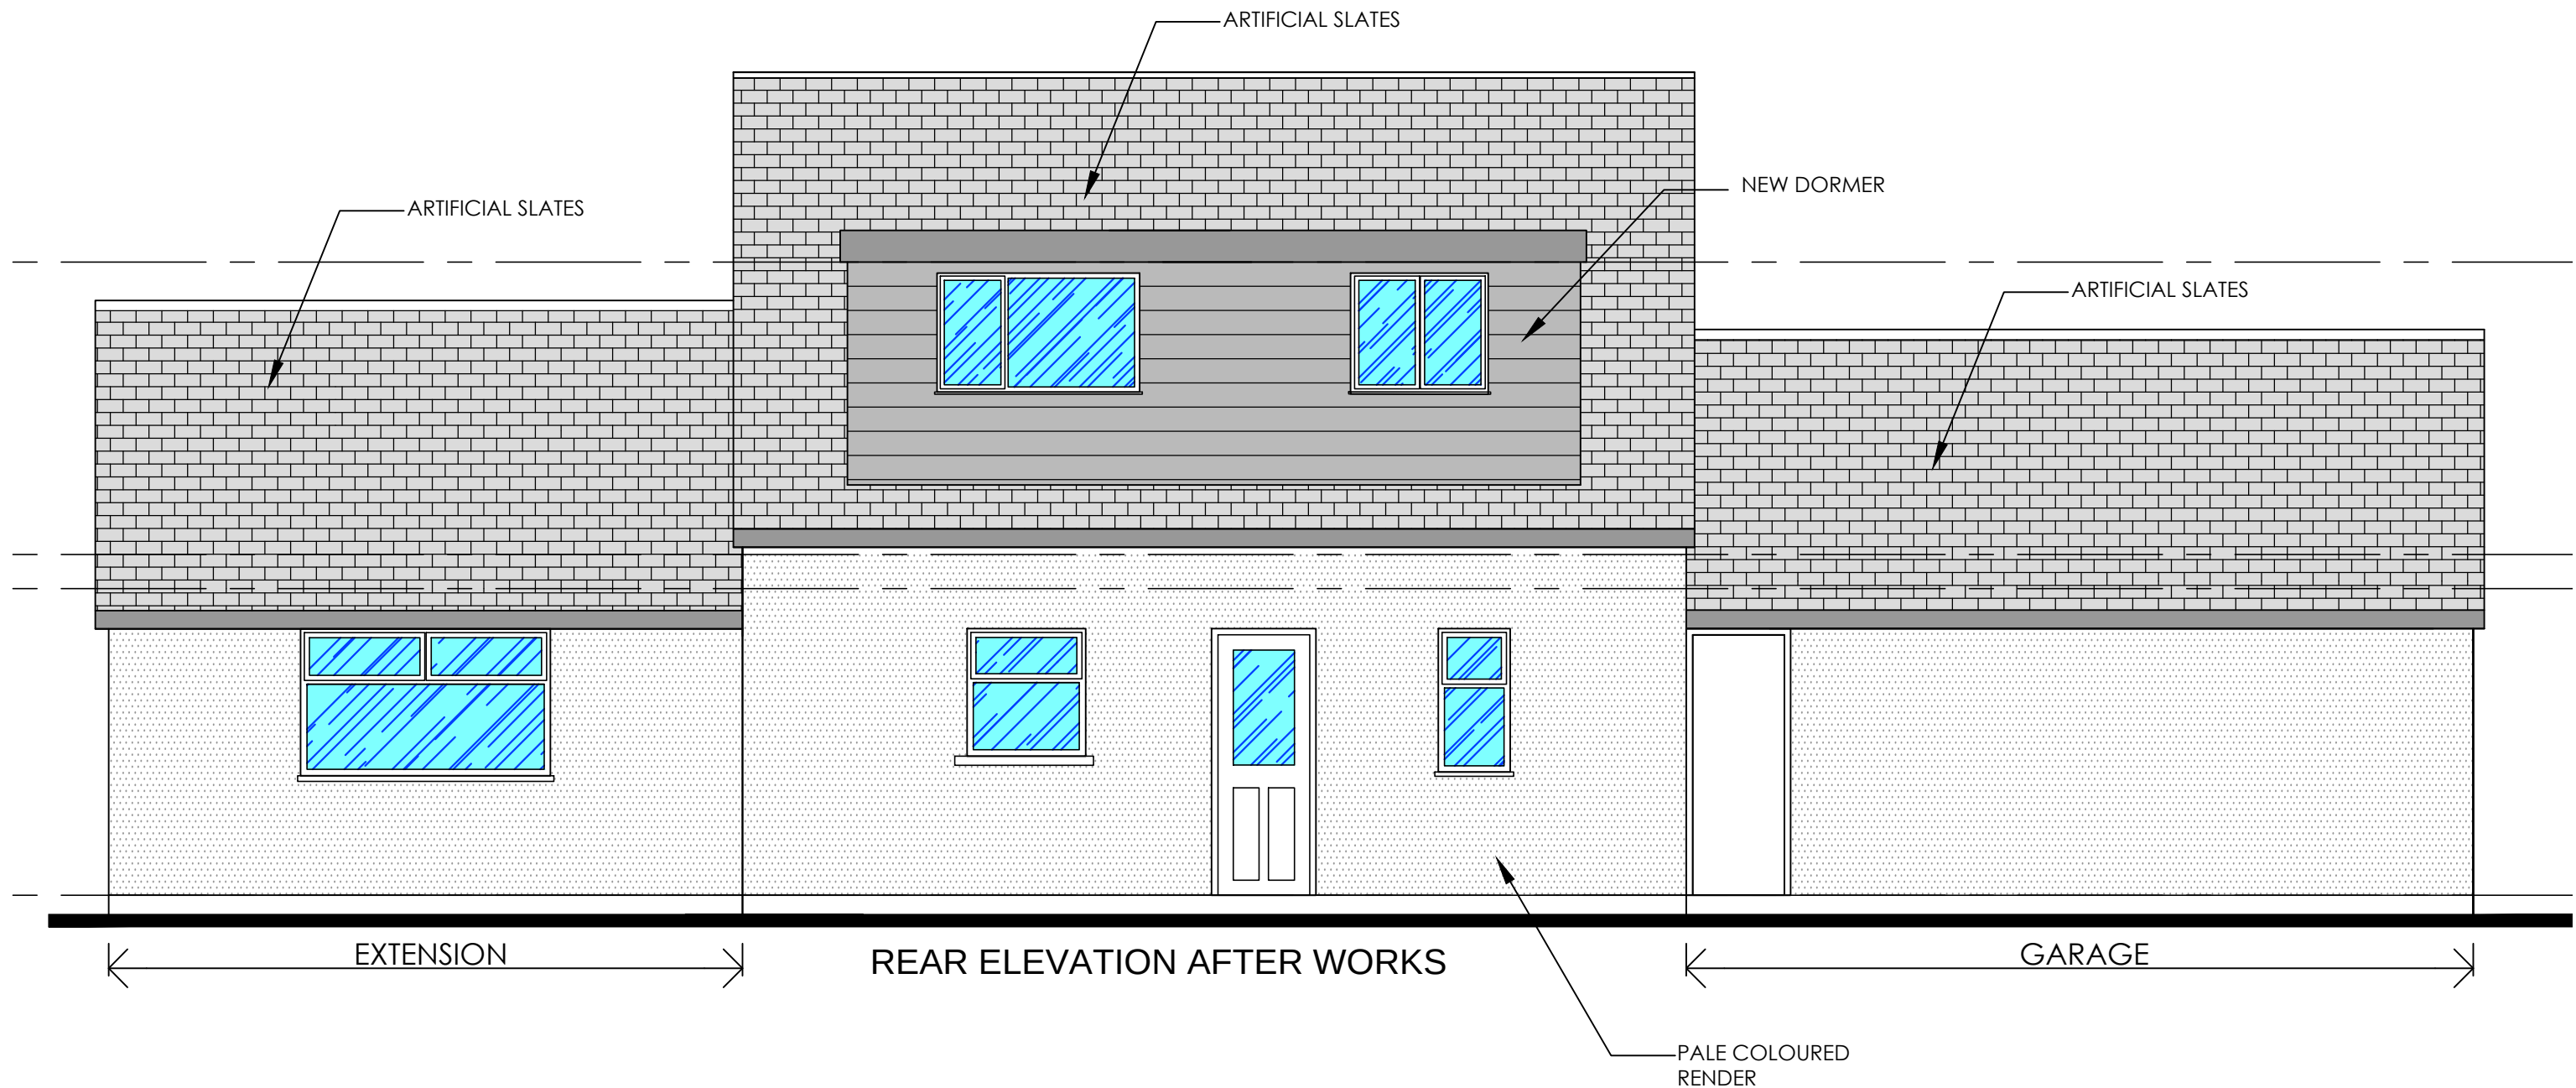

ISSUED FOR:

**PLANNING
APPLICATION
PURPOSES**

 **Creation Design**
Creation Design - Wales
Tel: 01495 616277 / 07508890294
www.creationdesign-wales.com
E-mail: info@creationdesign-wales.com

RETROSPECTIVE HOUSE EXTENSION

BLAEN-BARGOED COTTAGE
BRYNCAERAU FARM.
CWMBARGOED.
MERTHYR TYDFIL
CF48 4AQ

REAR ELEVATION AFTER WORKS

DATE:

July 2025

DRAWN BY:

P.P.

SCALE(S):

1:50 @ A3

DRAWING NO:

25-081/P/08

REV: