



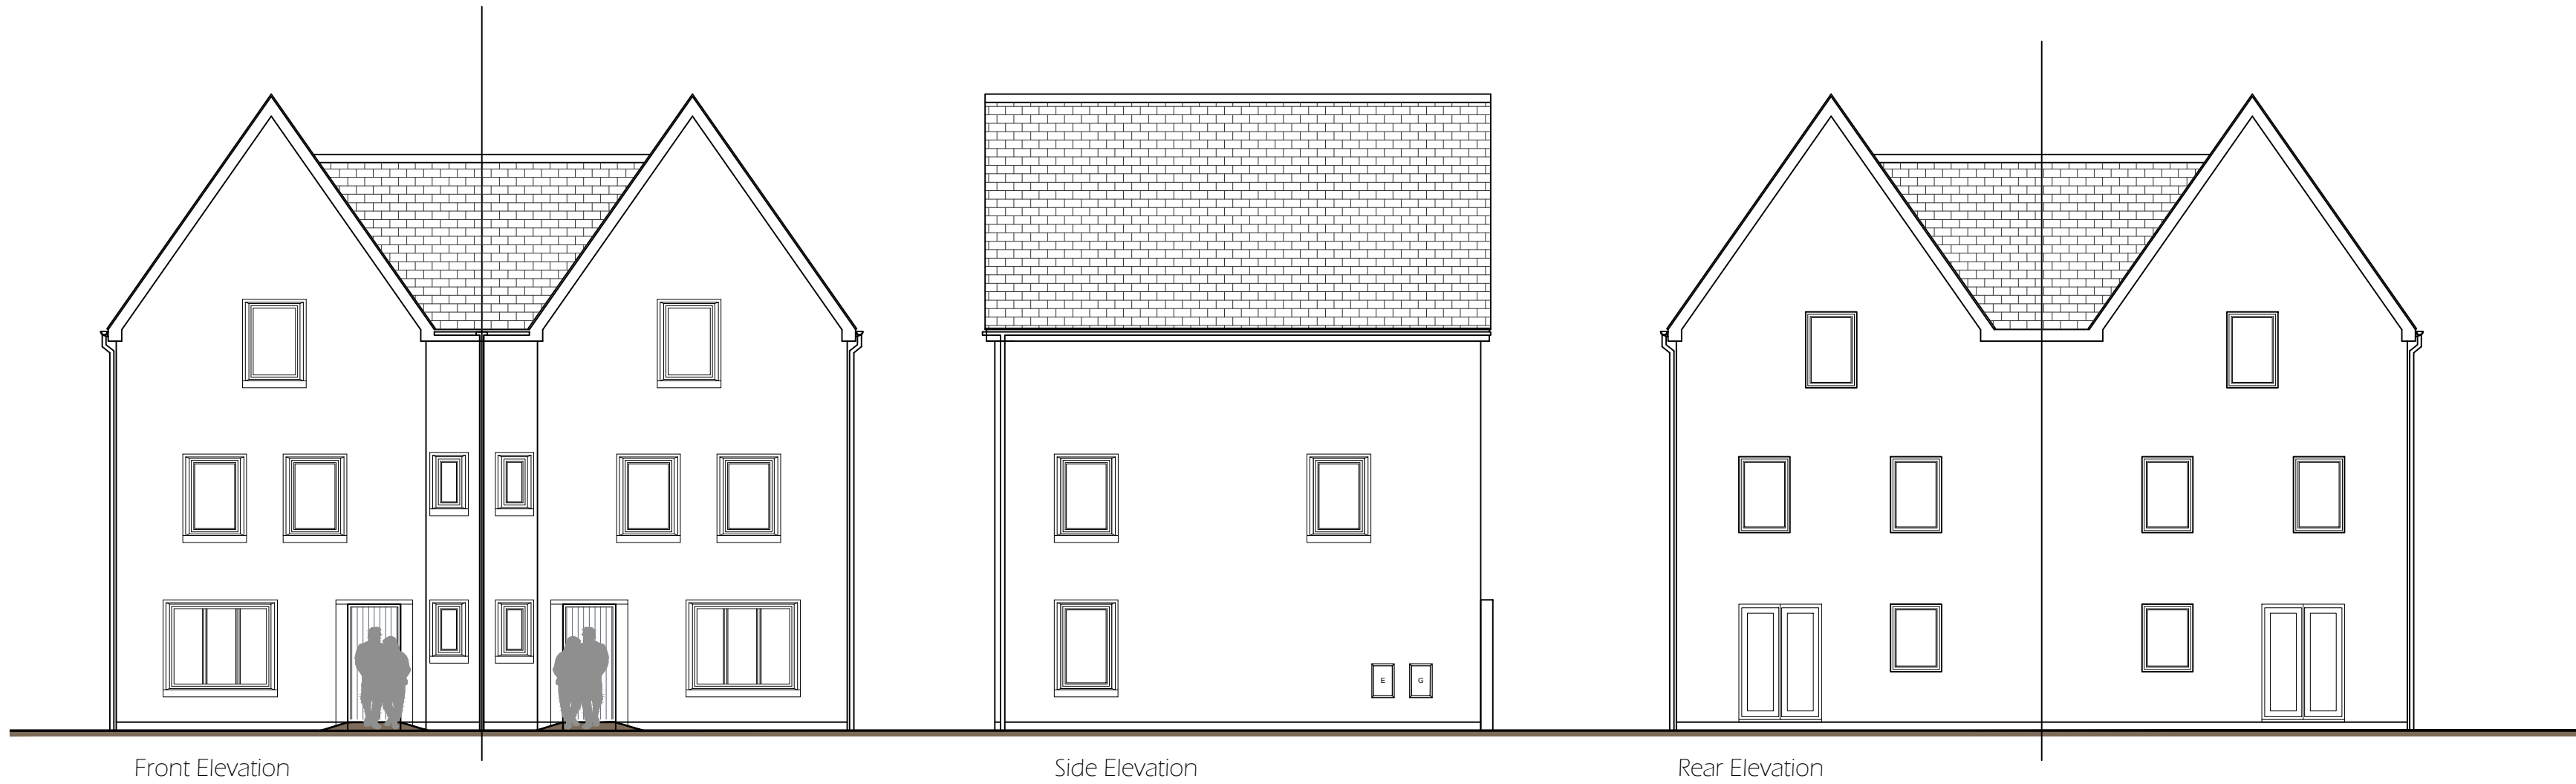

Front Elevation


Side Elevation

Rear Elevation

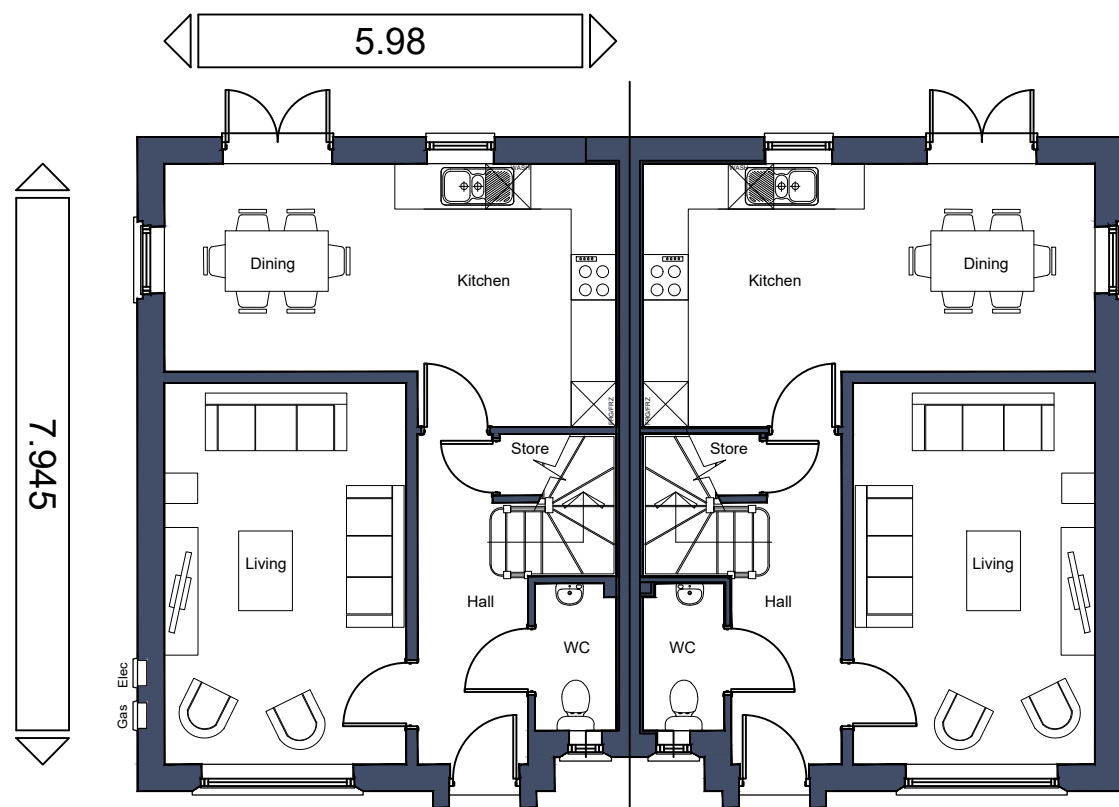


Ground Floor Plan
As
Plots 5, 88, 125, 136,
144, 163

Opp
Plots 4, 87, 126, 137,
143, 162

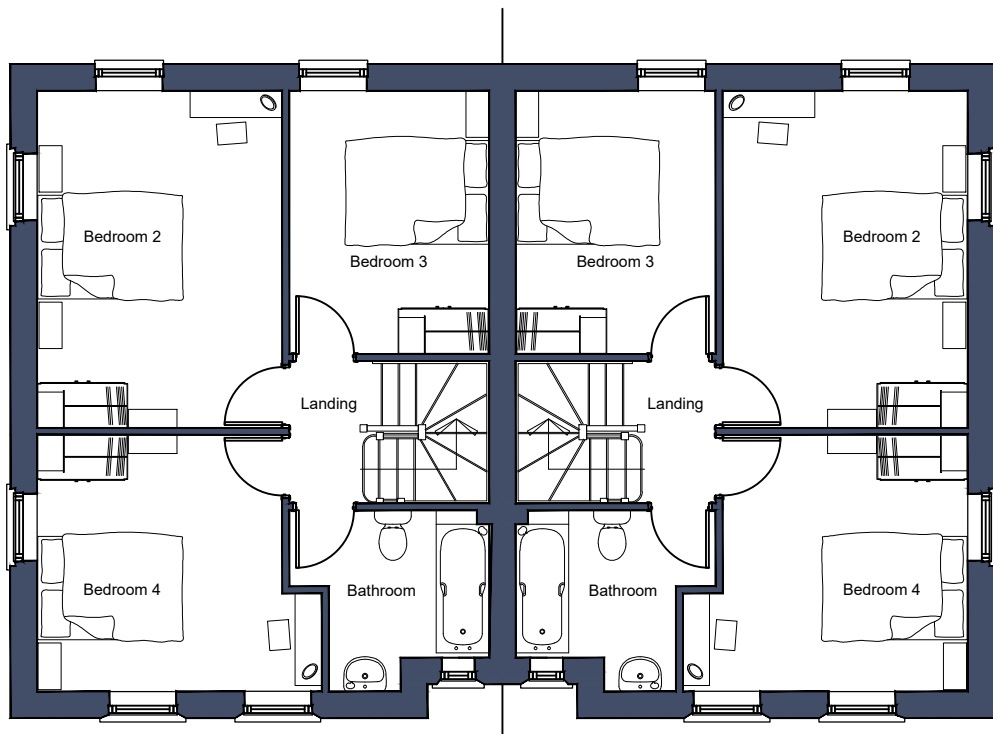

First Floor Plan

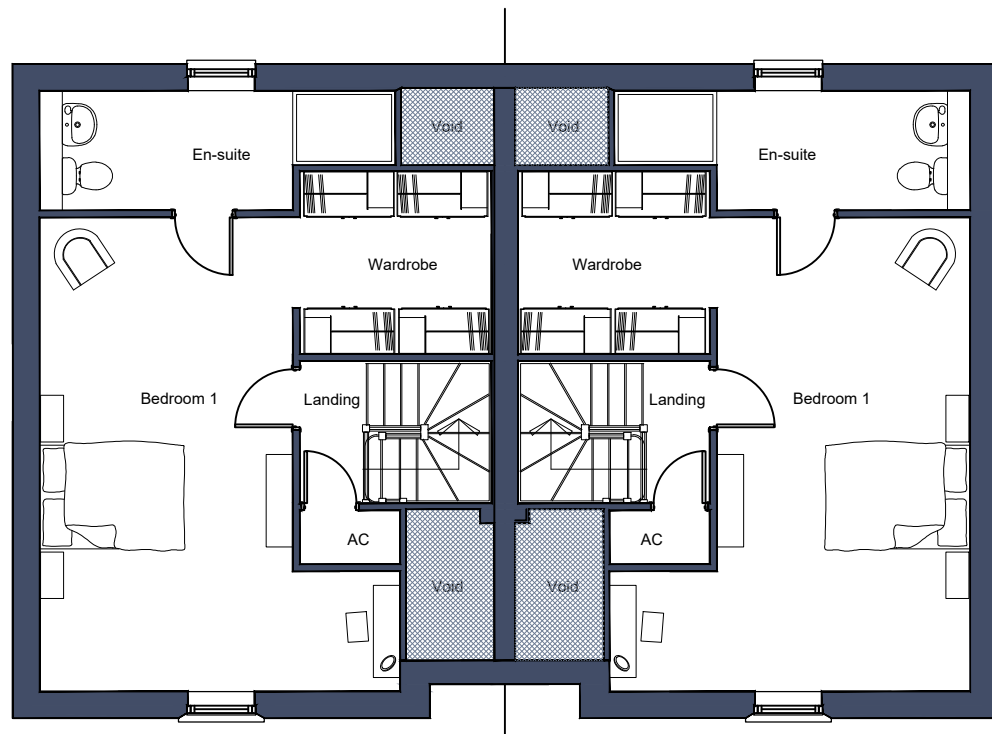

Second Floor Plan

Scale 1:100



CLIENT Davies Homes	SCALE @ A2 1:100	DATE Feb '23	DRAWN BY EH	REV.	DESCRIPTION	DATE
JOB TITLE Dragon Parc, Merthyr Tydfil	JOB NO. 2124	DRAWING NO. WIN-03	REVISION -			
DRAWING TITLE Windermere House Type	© Hammond Architectural Limited 2023 Figured dimensions must be taken in preference to scaled dimensions and any discrepancies are to be referred to Hammond Architectural Ltd. Contractors, subcontractors and suppliers must verify all dimensions on site before commencing any work or making any workshop drawings.					

10 Gold Tops
Newport
NP20 4PH

t. 01633 844970
e. info@hammond-ltd.co.uk

www.hammond-ltd.co.uk