



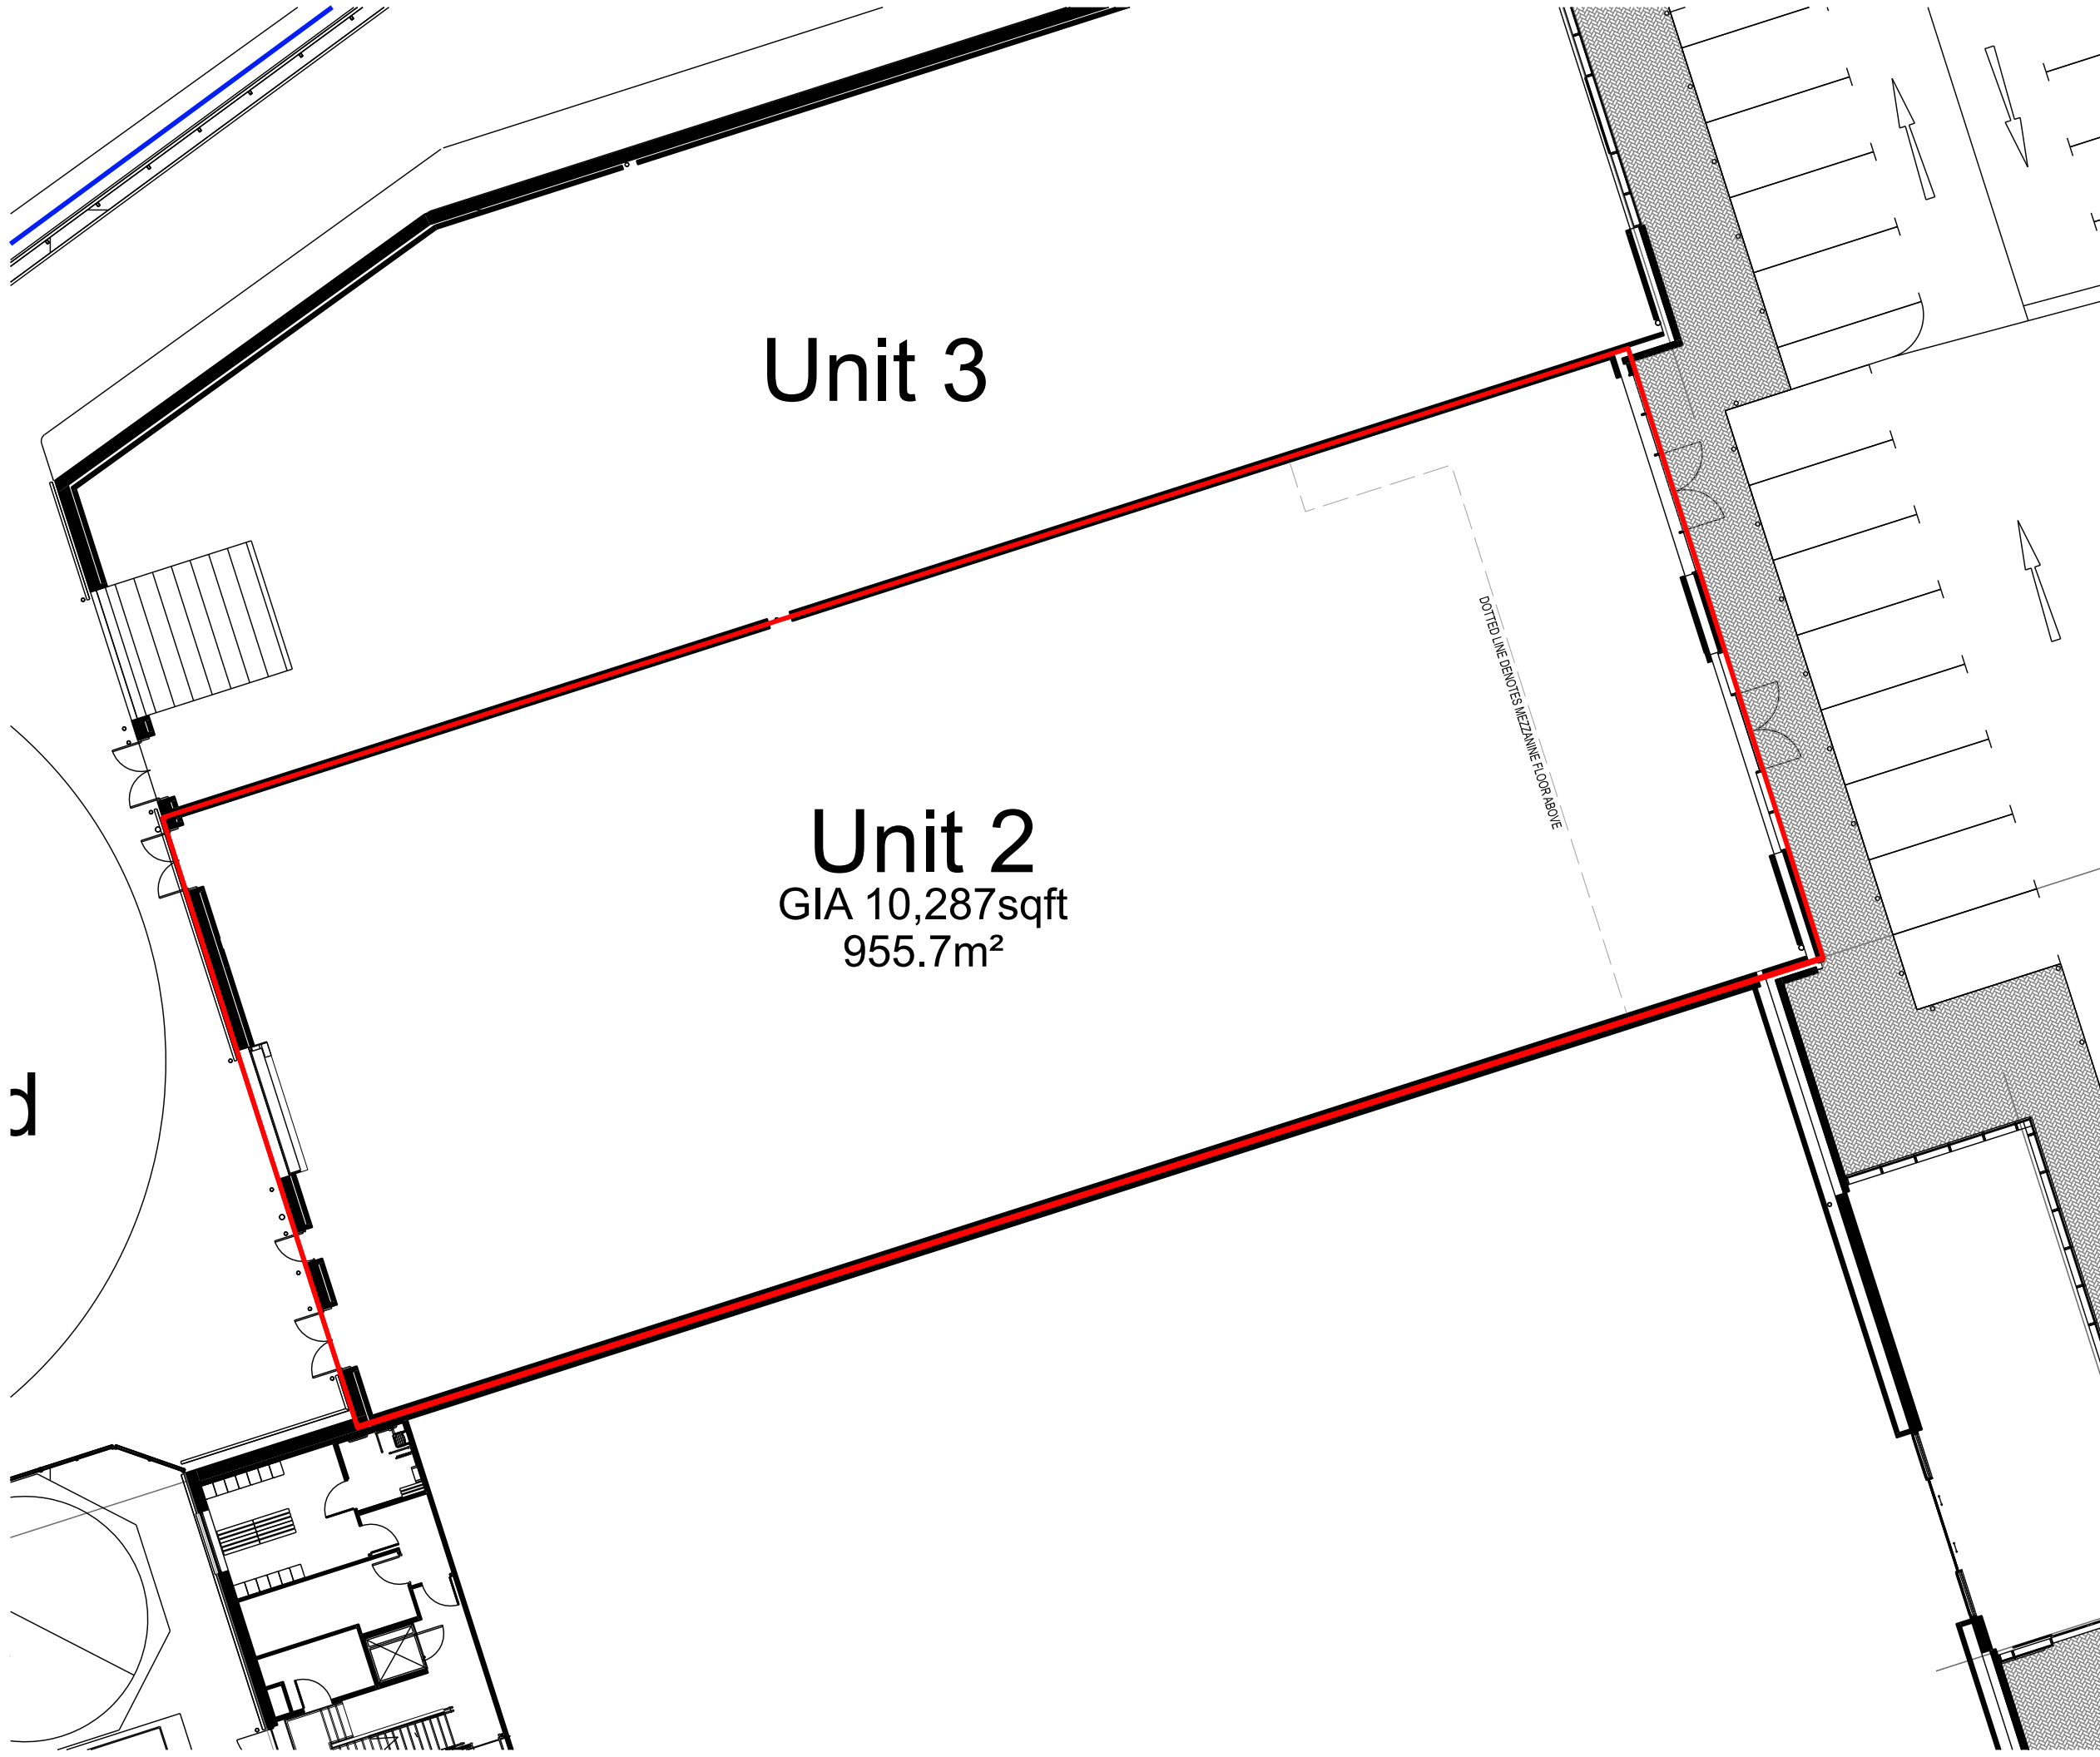

Unit 3

Unit 2
GIA 10,287sqft
955.7m²

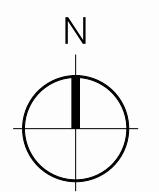

SCALE 1:200
0m 2 4 6 8 10 12

PLANNING BOUNDARY

DOTTED LINE DENOTES MEZZANINE FLOOR ABOVE

REV.	DATE	NOTES	INIT.
------	------	-------	-------

CLIENT / PROJECT
CORONA VULCAN MERTHYR
LIMITED
UNIT 2

DRAWING TITLE
UNIT 2
GROUND FLOOR PLAN

STATUS
PLANNING

DATE	DRAWN	SCALE @ A3
26.01.23	RG	1:200

PROJECT NUMBER	UNIT / BLOCK	CI / SFB CODE	TYPE & NUMBER	REVISION LETTER
----------------	--------------	---------------	---------------	-----------------

11413	2	PL	02	
-------	---	----	----	--

Site Location Plans	L	GA Plans	P	Elevations	E
Sections	S	Details	D	Prefix: Colour	C

THE RATCLIFFE GROVES PARTNERSHIP
MANCHESTER
105 MANCHESTER ROAD
BURY LANCASHIRE BL9 0TD
T. 0161 797 6000 E. manchester@rgp.uk.com
www.rgp.uk.com

LONDON
19 BEDFORD ROW
LONDON WC1R 4EB
T. 020 7600 6666 E. london@rgp.uk.com



rebecca.grallage
DT Unit Cylantia North, Merthyr Tydfil
27/01/2023
15:18:39
P:\00001100011400-11489\114131-Sheets\11413-2-PL-02.dgn