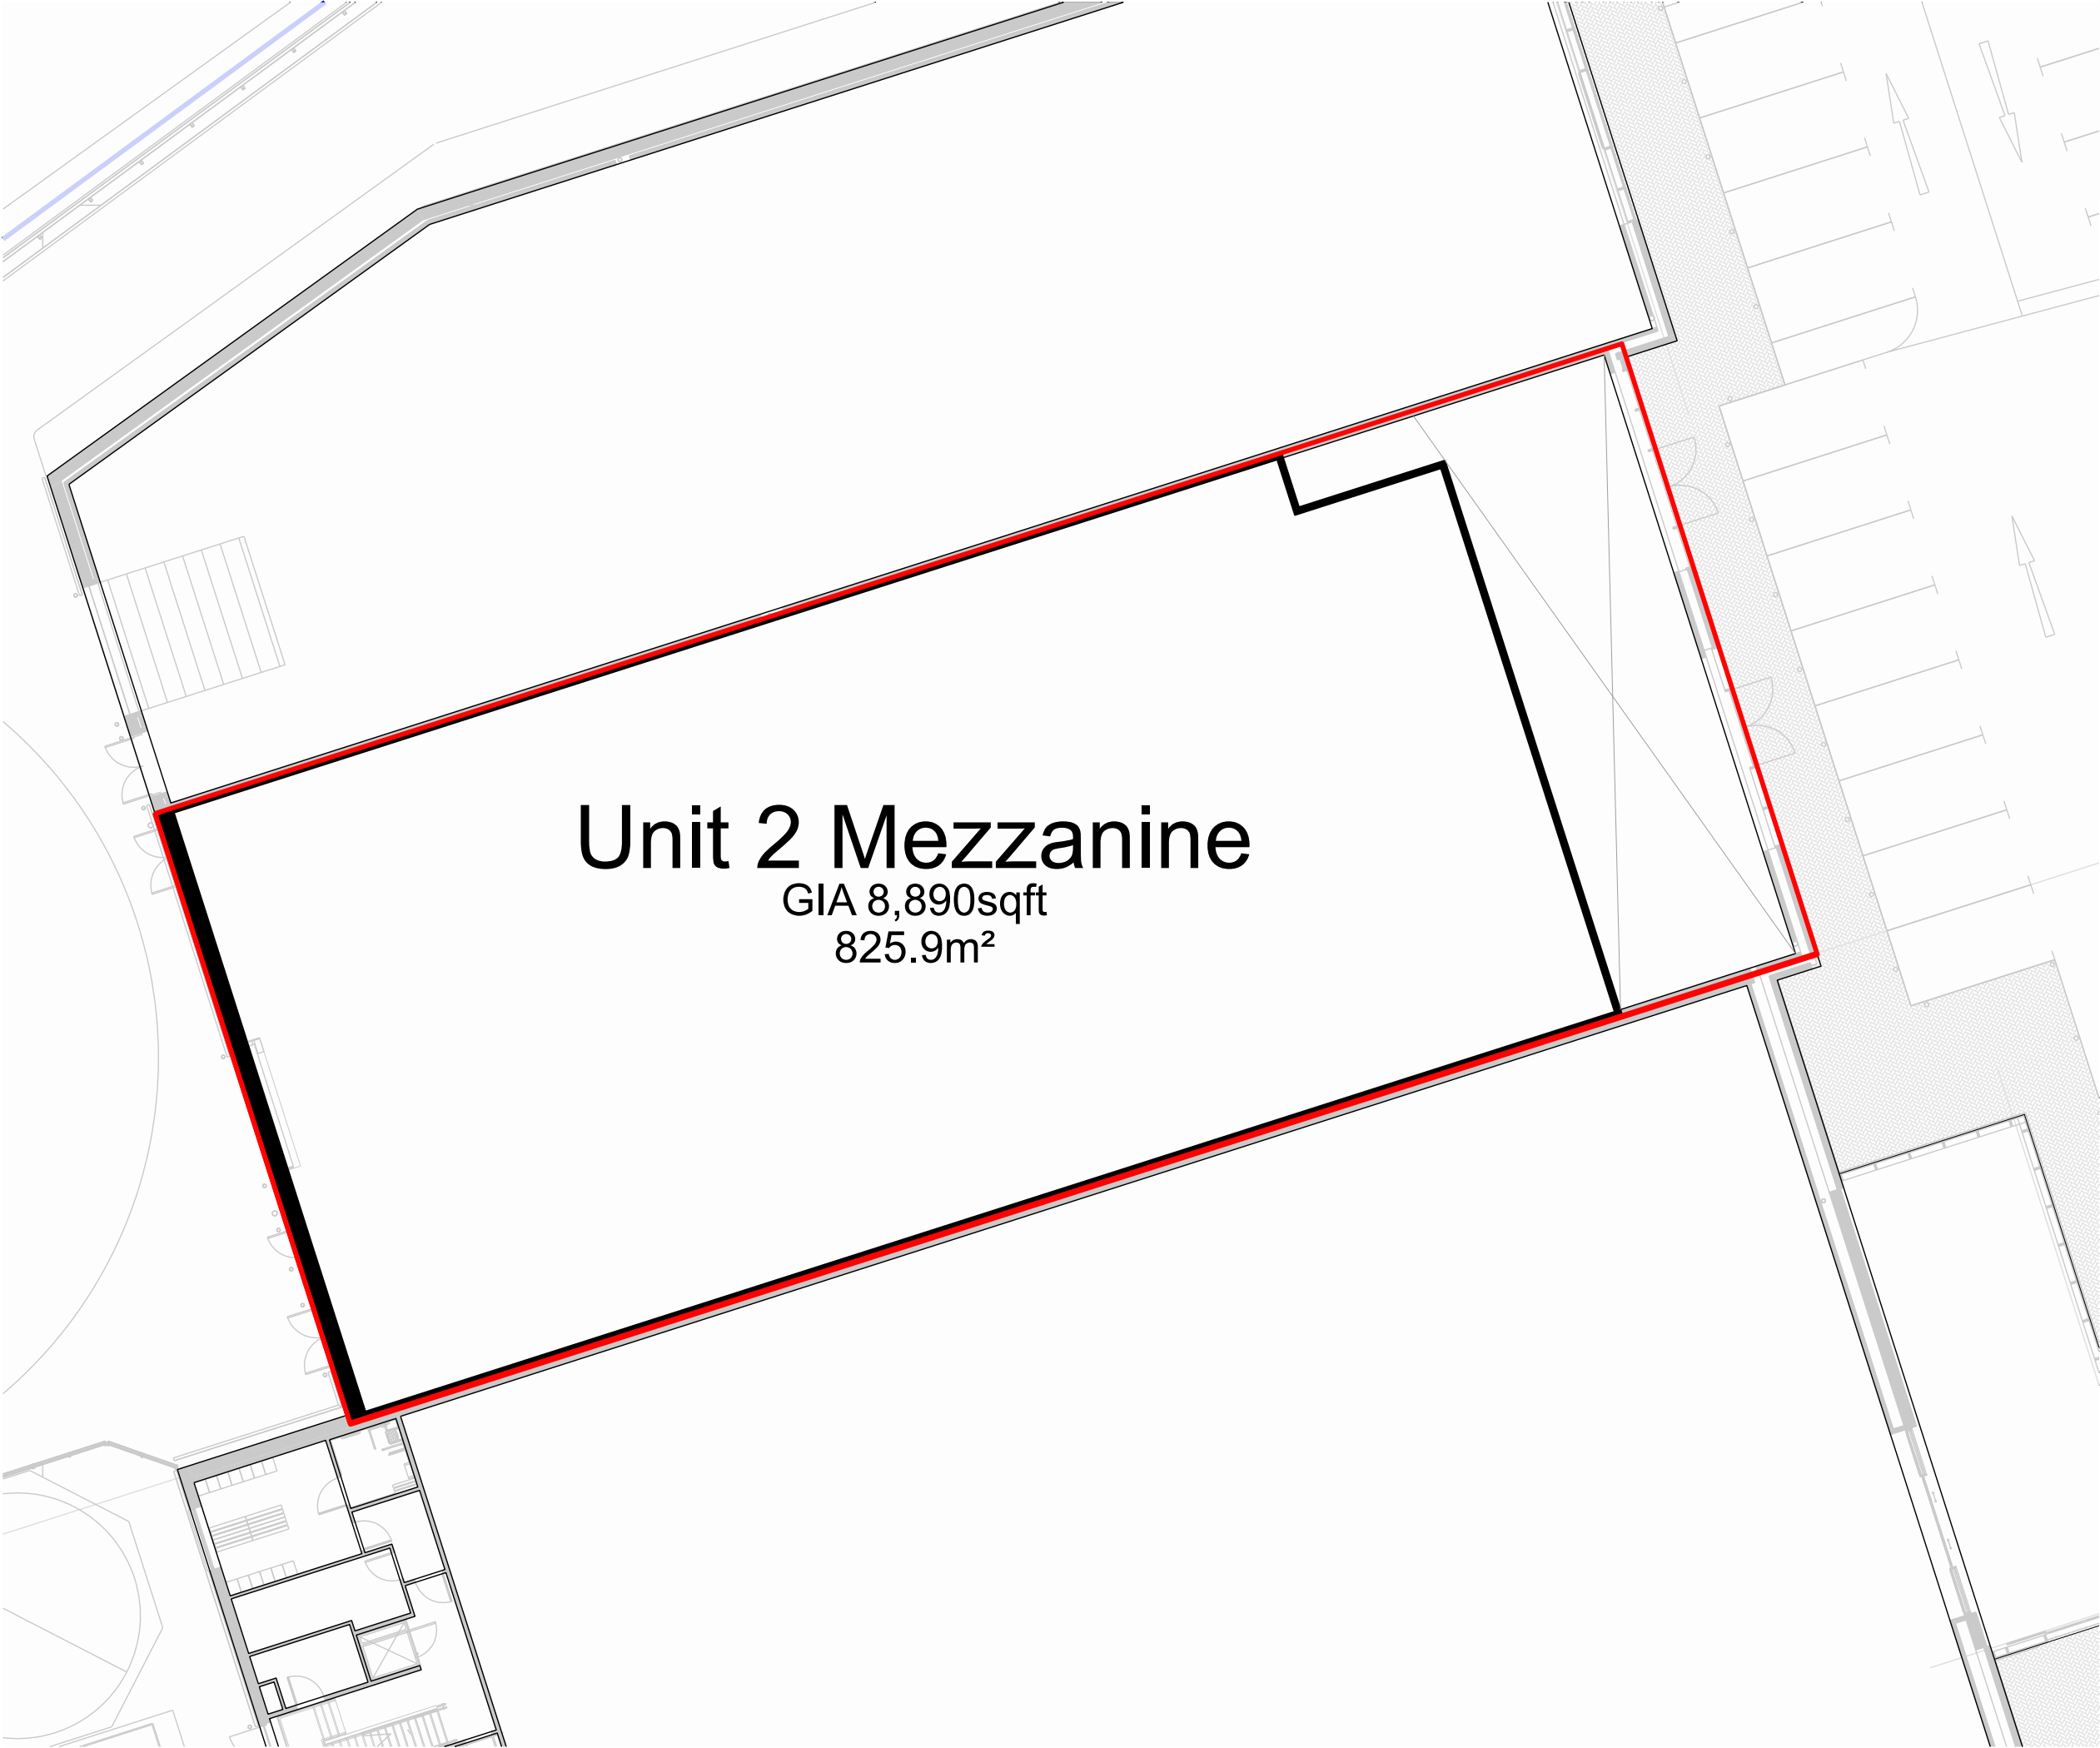


PLANNING BOUNDARY

Unit 2 Mezzanine
GIA 8,890sqft
825.9m²

REV.	DATE	NOTES	INIT.
------	------	-------	-------

CLIENT / PROJECT
CORONA VULCAN MERTHYR
LIMITED
UNIT 2

DRAWING TITLE
UNIT 2
MEZZANINE FLOOR PLAN

STATUS
PLANNING

DATE	DRAWN	SCALE @ A3
26.01.23	RG	1:200

PROJECT NUMBER	UNIT / BLOCK	CI / SFB CODE	TYPE & NUMBER	REVISION LETTER
-------------------	-----------------	------------------	------------------	--------------------

DRAWING NO.	11413	2	PL	03
-------------	-------	---	----	----

Site Location Plans	L	GA Plans	P	Elevations	E
Sections	S	Details	D	Prefix: Colour	C

THE RATCLIFFE GROVES PARTNERSHIP
MANCHESTER
105 MANCHESTER ROAD
BURY LANCASHIRE BL9 0TD
T. 0161 797 6000 E. manchester@rgp.uk.com
www.rgp.uk.com

LONDON
19 BEDFORD ROW
LONDON WC1R 4EB
T. 020 7600 6666 E. london@rgp.uk.com

