




Location Scale 1:5,000 @ A1 (or 1:10,000 @ A3)

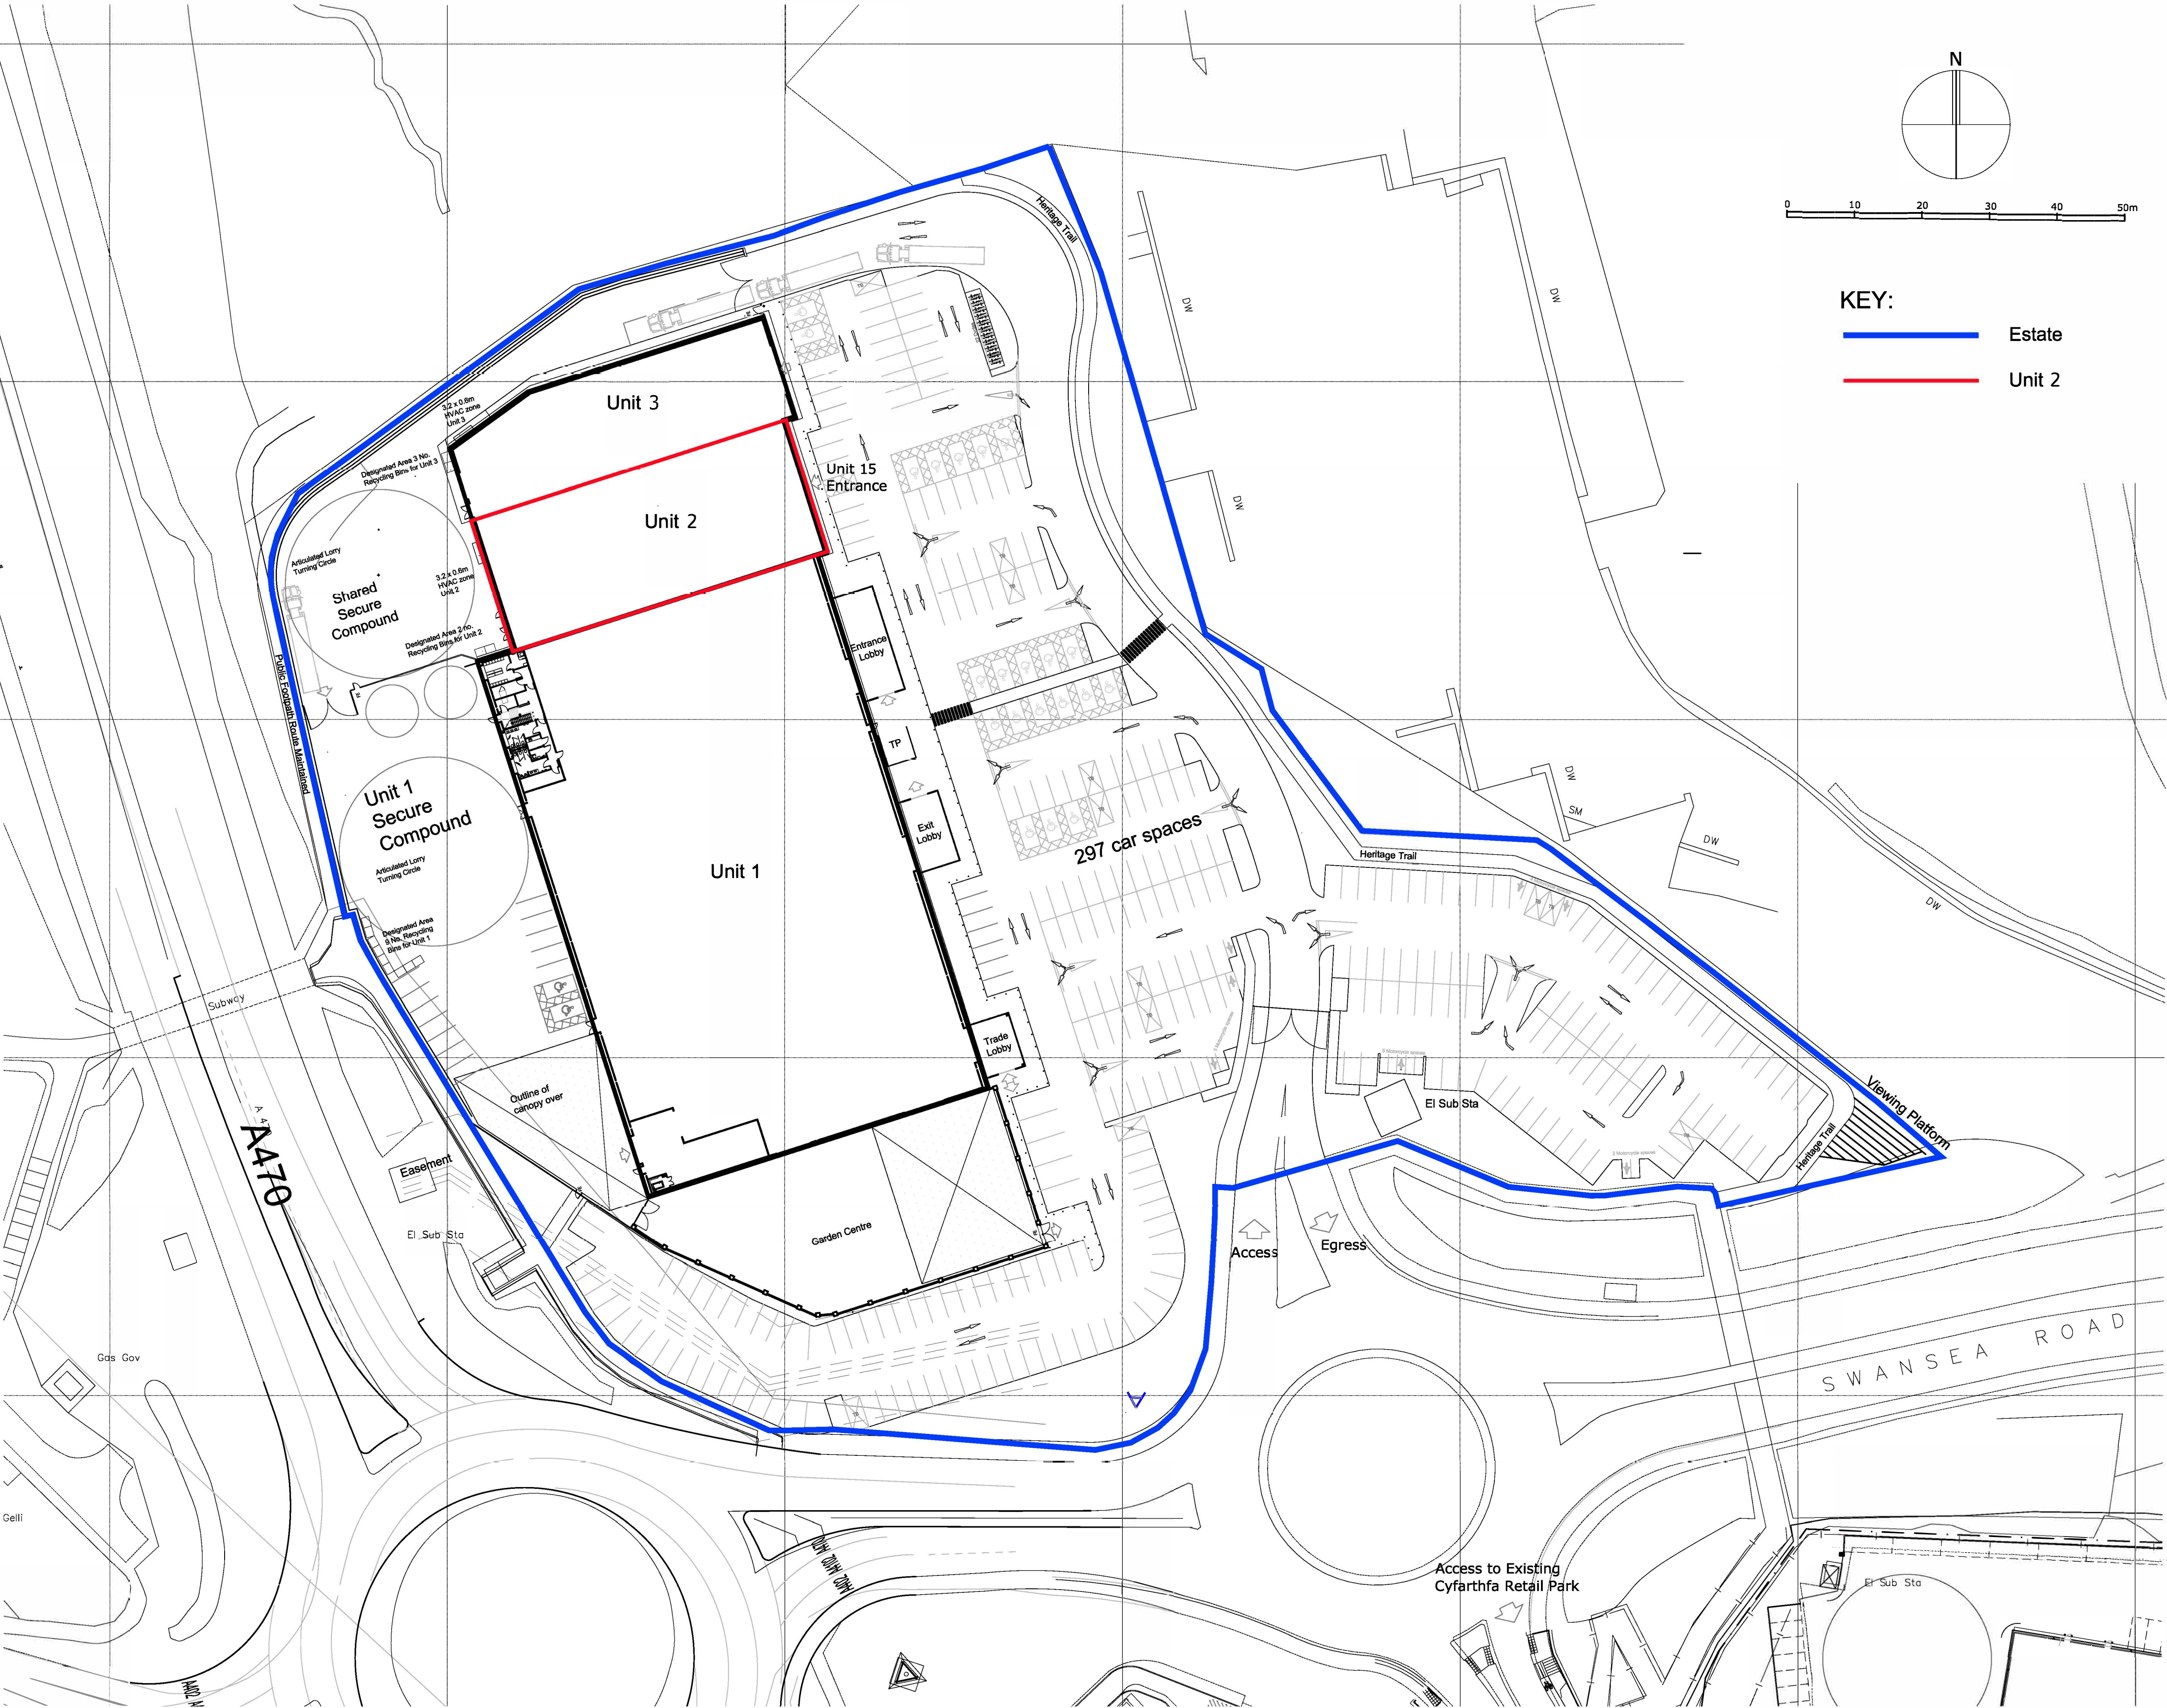

Site Plan Scale 1:5,000 @ A1 (or 1:10,000 @ A3)

Figured dimensions and levels to be used. Any inaccuracies must be notified to the architect. Detail drawings and large scale drawings take precedence over smaller drawings.

Rev:	Chk'd:	Rev:	Chk'd:
A			
Unit numbers changed from 1,2 & 3 to 14,15 & 16 respectively and drawing title changed from 'Estates Plan - Unit 2 Demise' to 'Unit 15 Mezzanine Proposal - Location Plan' at request of planning consultant. Drawing number changed from G2746 Unit 2 (T) 100 to G2746 Unit 14 (T) 100. Minor site updates to match record drawings.			
	IPF	10.04.17	


Chk'd:	Rev:

Chk'd:

PRELIMINARY	
PLANNING	
DESIGN	✓
TENDER	
CONSTRUCTION	

THIS DRAWING IS COPYRIGHT ©

Registered Office: Powell Dobson, Suite 1F, Building One, Eastern Business Park, Wern Fawr Lane, Old St. Mellons, Cardiff CF3 5EA. Powell Dobson is a trading name of Powell Dobson Architects Ltd a company registered in England and Wales No 3873802.

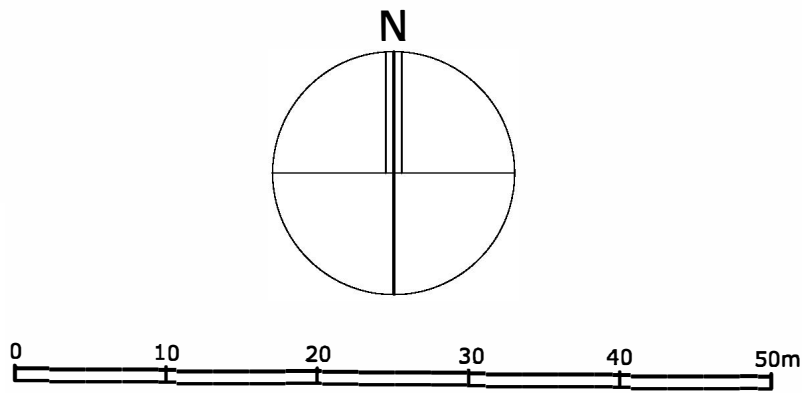

KEY:

— Estate

— Unit 2

powelldobson
ARCHITECTS

Cardiff Office: Suite 1F, Building One, Eastern Business Park, Wern Fawr Lane, Old St Mellons, Cardiff CF3 5EA
Tel: +44 (0)33 33 201 001 www.powelldobson.com

Contract: **Cyfarthfa Retail Park**
Merthyr Tydfil
Title: **Unit 2 Cyfarthfa North - Location Plan**

Drawing No.	Rev.
G2746 Unit2 (T) 100	

Scale: 1:500@A1 or 1:1000@A3
Date: April 2017
Drawn: CB
Checked: ipf