


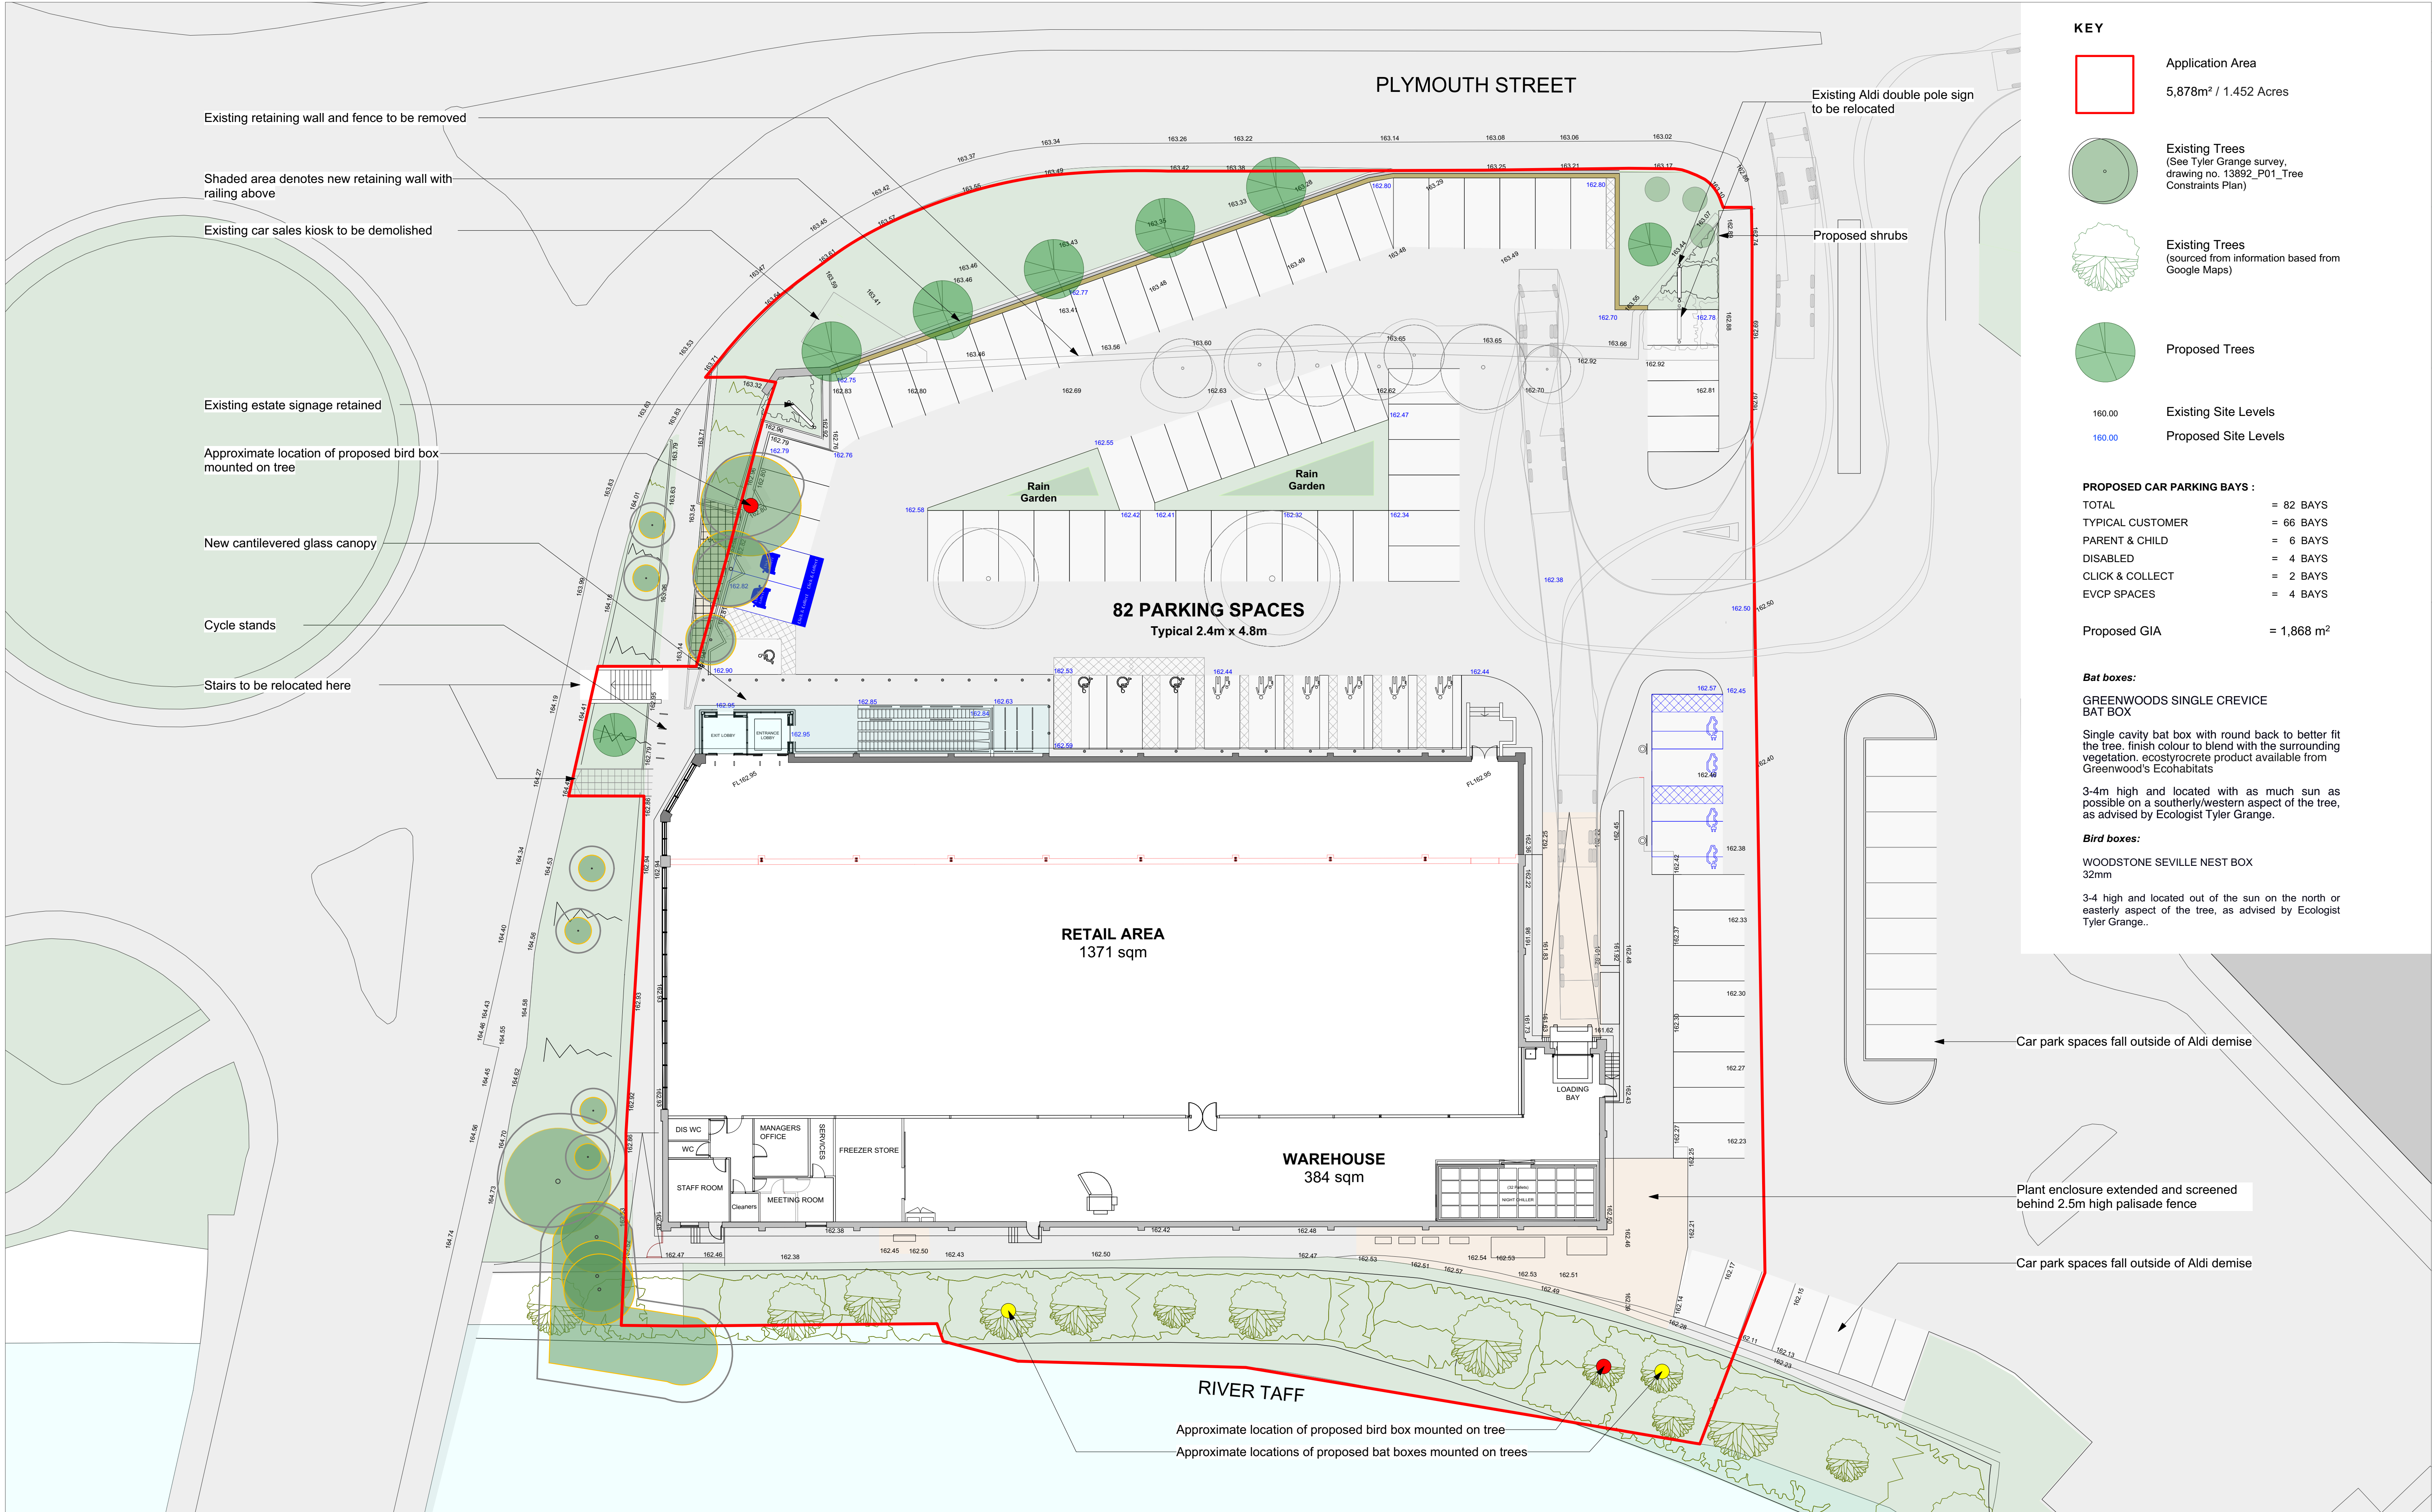

KEY

Application Area
5,878m² / 1.452 Acres

Existing Trees
(See Tyler Grange survey,
drawing no. 13892_P01_Tree
Constraints Plan)

Existing Trees
(sourced from information based from
Google Maps)

Proposed Trees

Existing Site Levels
Proposed Site Levels

PROPOSED CAR PARKING BAYS :

TOTAL = 82 BAYS
TYPICAL CUSTOMER = 66 BAYS
PARENT & CHILD = 6 BAYS
DISABLED = 4 BAYS
CLICK & COLLECT = 2 BAYS
EVCP SPACES = 4 BAYS

Proposed GIA = 1,868 m²

Bat boxes:

GREENWOODS SINGLE CREVICE
BAT BOX


Single cavity bat box with round back to better fit
the tree. finish colour to blend with the surrounding
vegetation. ecosyconcrete product available from
Greenwood's Ecohabitats

3-4m high and located with as much sun as
possible on a southerly/western aspect of the tree,
as advised by Ecologist Tyler Grange.

Bird boxes:

WOODSTONE SEVILLE NEST BOX
32mm

3-4 high and located out of the sun on the north or
easterly aspect of the tree, as advised by Ecologist
Tyler Grange..

 

0 25 40 M
Scale = 1:500 @ A1

Kendall Kingscott



Chartered Architects
Chartered Building Surveyors
Interior Designers
CDM Services

Glenworth Court, Lime Kiln Close
Stoke Gifford, Bristol BS34 8SR
+44 (0)117 931 2062
www.kendallkingscott.co.uk

Project
Plymouth St, Merthyr Tydfil
Store Extension
Client
Aldi Stores Ltd

Scale 1:200
Paper Size A1
Filename Merthyr Extension.vwx
© Copyright Do not scale this drawing

P6 27/05/22 JS GS New trees removed from central
axis feature/rain garden and
relocated to perimeter of site.
P5 09/03/22 JS GS Bat and bird box locations added.
Rev Date By Ap Note

Drawing Title
Proposed Site Plan

Project Number Drawing Number Revision
170629-1504 P6

Date Drawn Checked Status
09/03/21 KH JS PLANNING

Check all dimensions and levels on site

Only to be used on the site for which designed. The electronic transmission of design information contained in this drawing is carried out entirely at the user's risk and Kendall Kingscott Ltd. will have no liability for any errors or inaccuracies
amongst themselves. The production of amended or updated information from the user is entirely the responsibility of the user and Kendall Kingscott Ltd. shall have no responsibility in respect thereof whatsoever.