

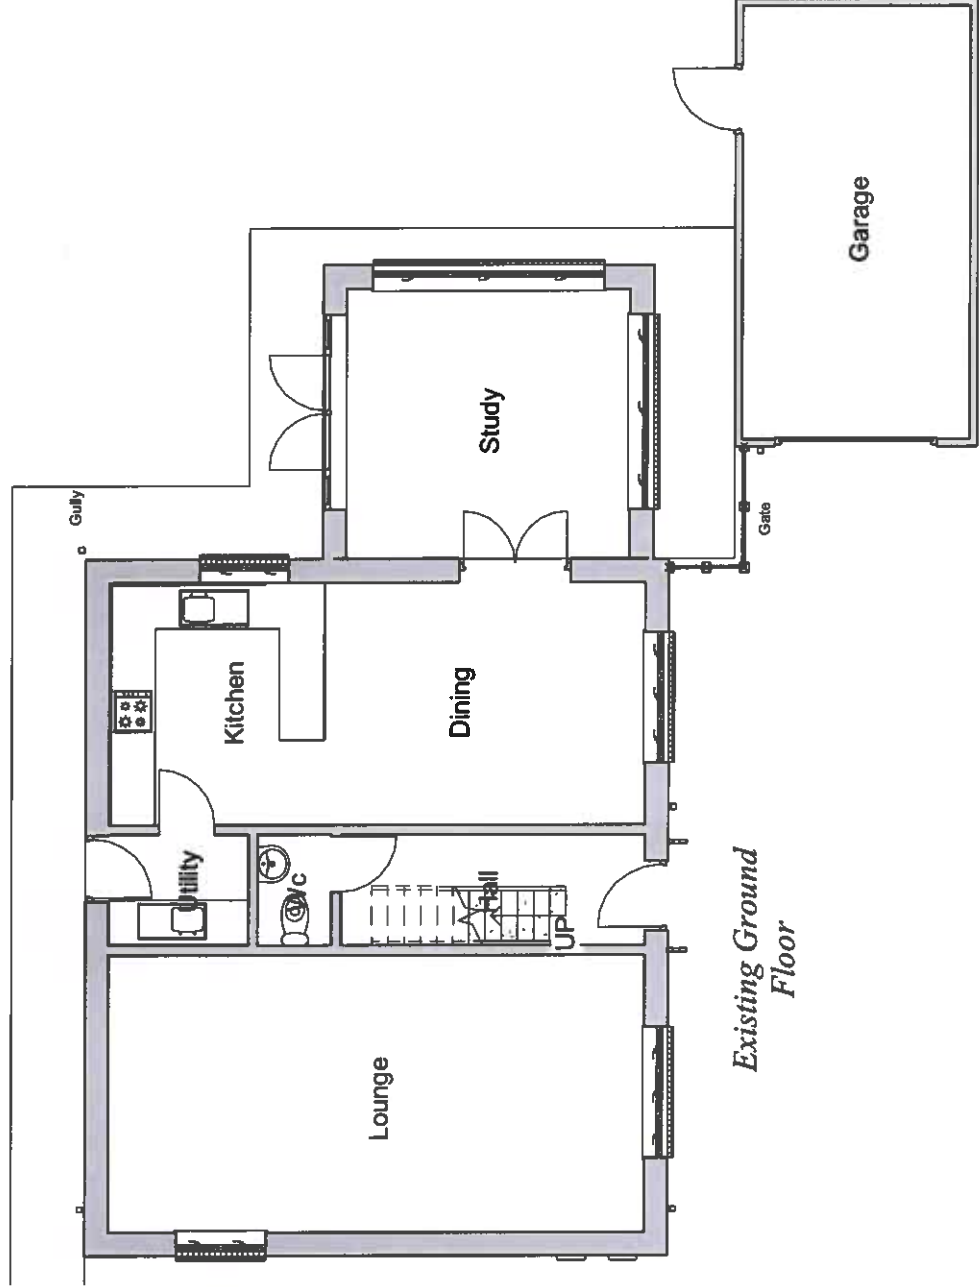


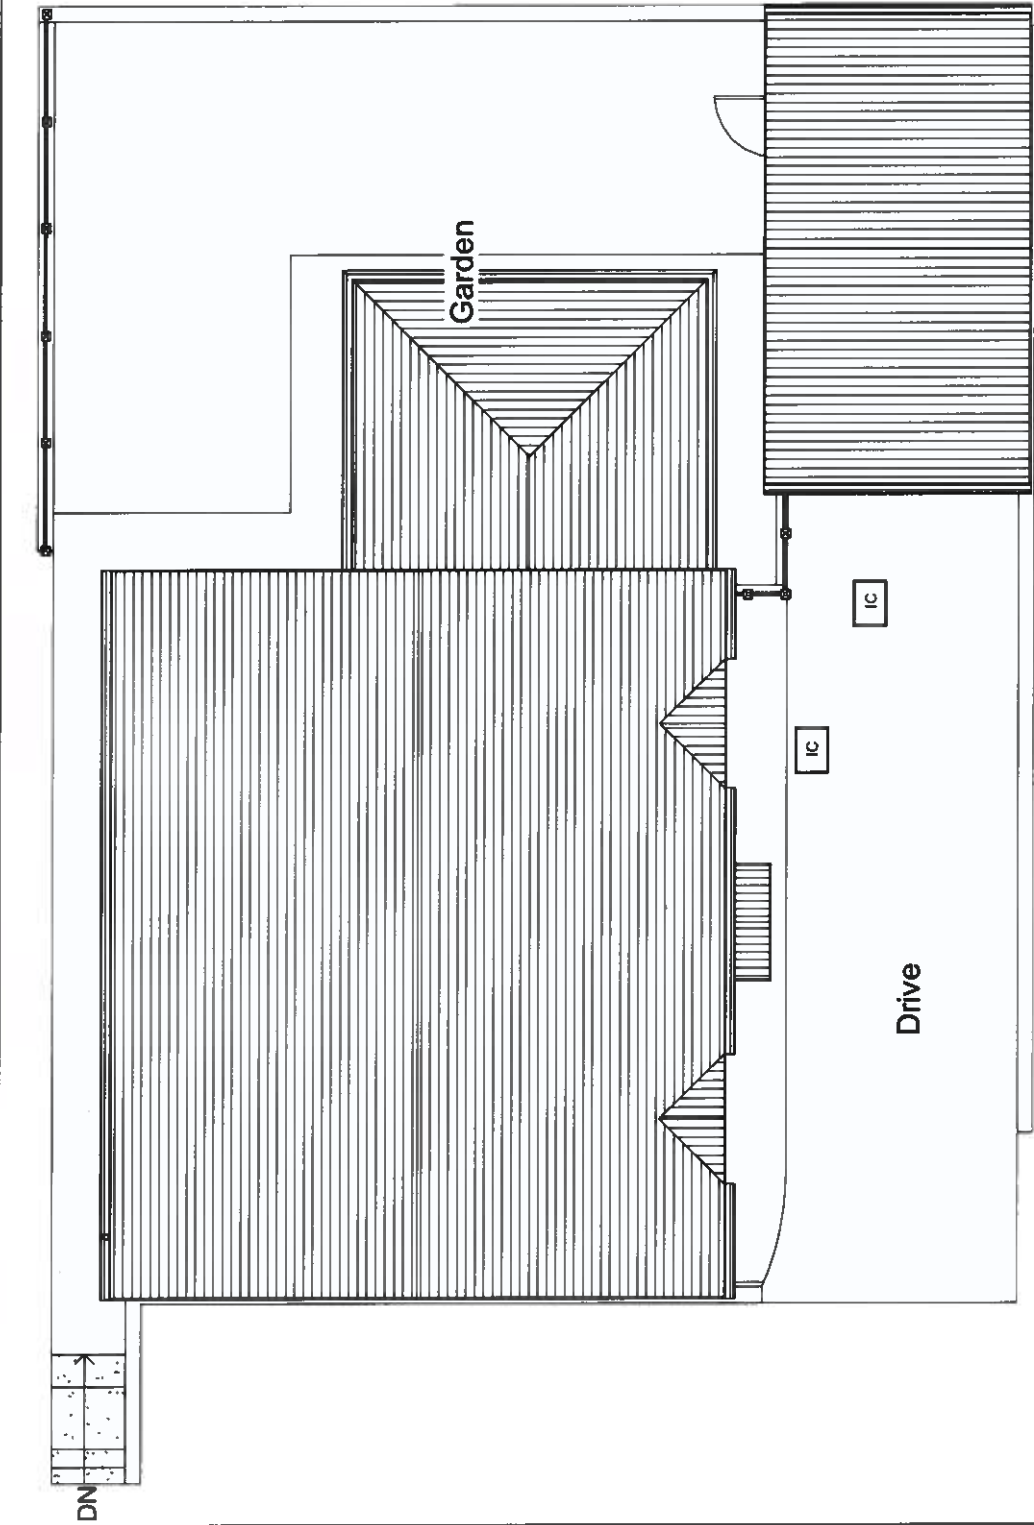

Existing Site

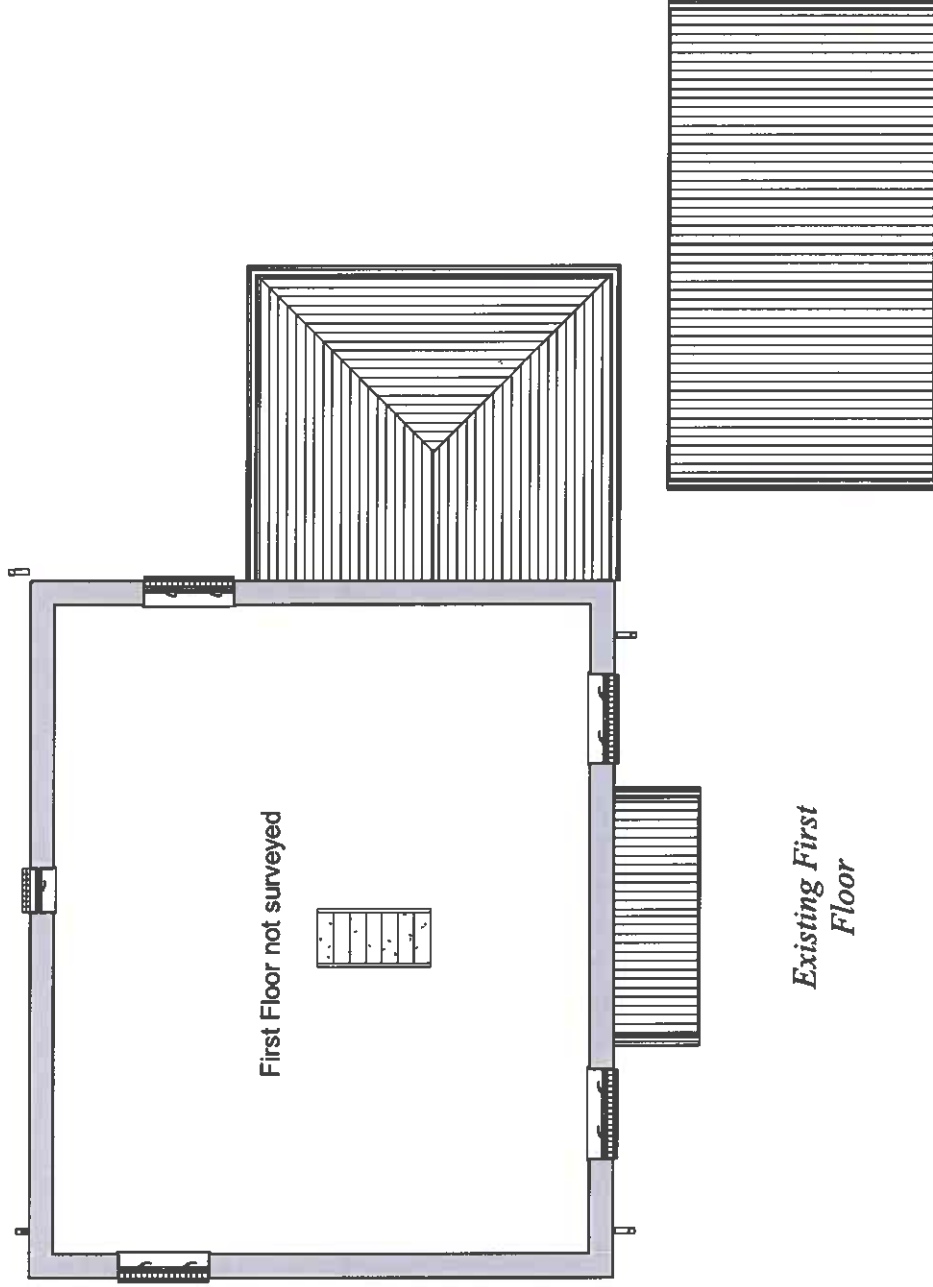

INDIGO DESIGN (Part of 3dcadwales Ltd) 5 Ashlea Drive, Merthyr Tydfil, CF47 0NY Tel: 01685 385746 Mob - 07940913216 Email: philip@3dcadwales.co.uk		Indigo 3d Design	
This Drawing is Copyright, Dimensions to be checked on site and not scaled from this drawing		PURPOSE OF ISSUE Planning Approval	DRAWING NUMBER CB-01
PROJECT Porch to front elevation		SHEET Existing Plans	
Address 35 Cwrt Bevan, Merthyr Tydfil CF47 0AQ		Checked by JH	Scale (@ A3) 1 : 100
Rev No A	Description	Drawn by PH	Date 23/03/2021