


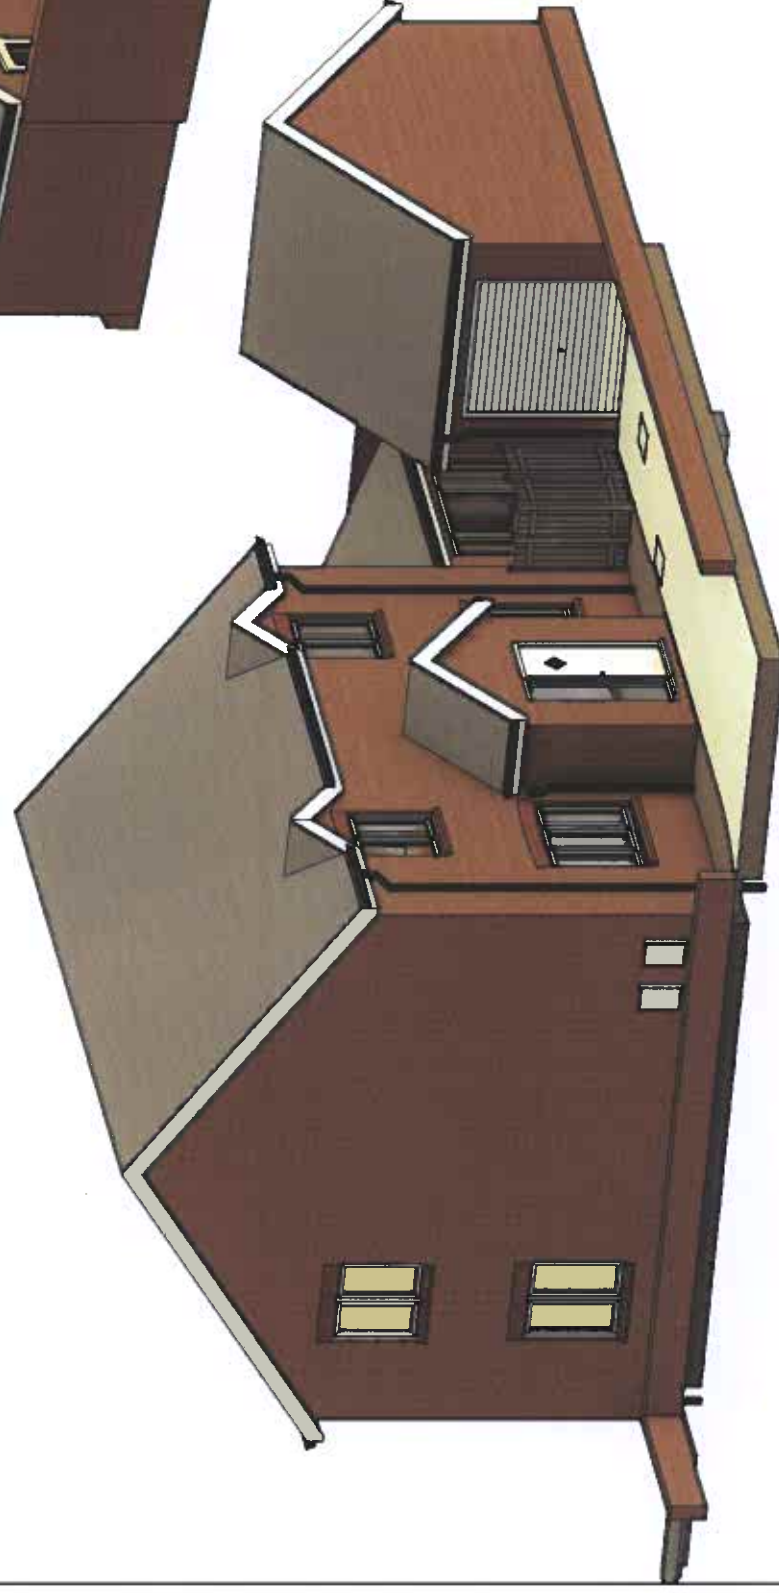

PROJECT Porch to front elevation	SHEET Illustrations
INDIGO DESIGN (Part of 3dcadwales Ltd) 5 Ashlea Drive, Merthyr Tydfil, CF47 0NY Tel: 01685 385746 Mob - 07940913216 Email: philip@3dcadwales.co.uk	Address 35 Cwrt Bevan, Merthyr Tydfil CF47 0AQ
This Drawing is Copyright. Dimensions to be checked on site and not scaled from this drawing	Checked by JH
Scale (@ A3)	Drawn by PH
INDIGO 3d Design	Rev No A
PURPOSE OF ISSUE Planning Approval	Issue 23/03/2021
DRAWING NUMBER CB-05	Description