
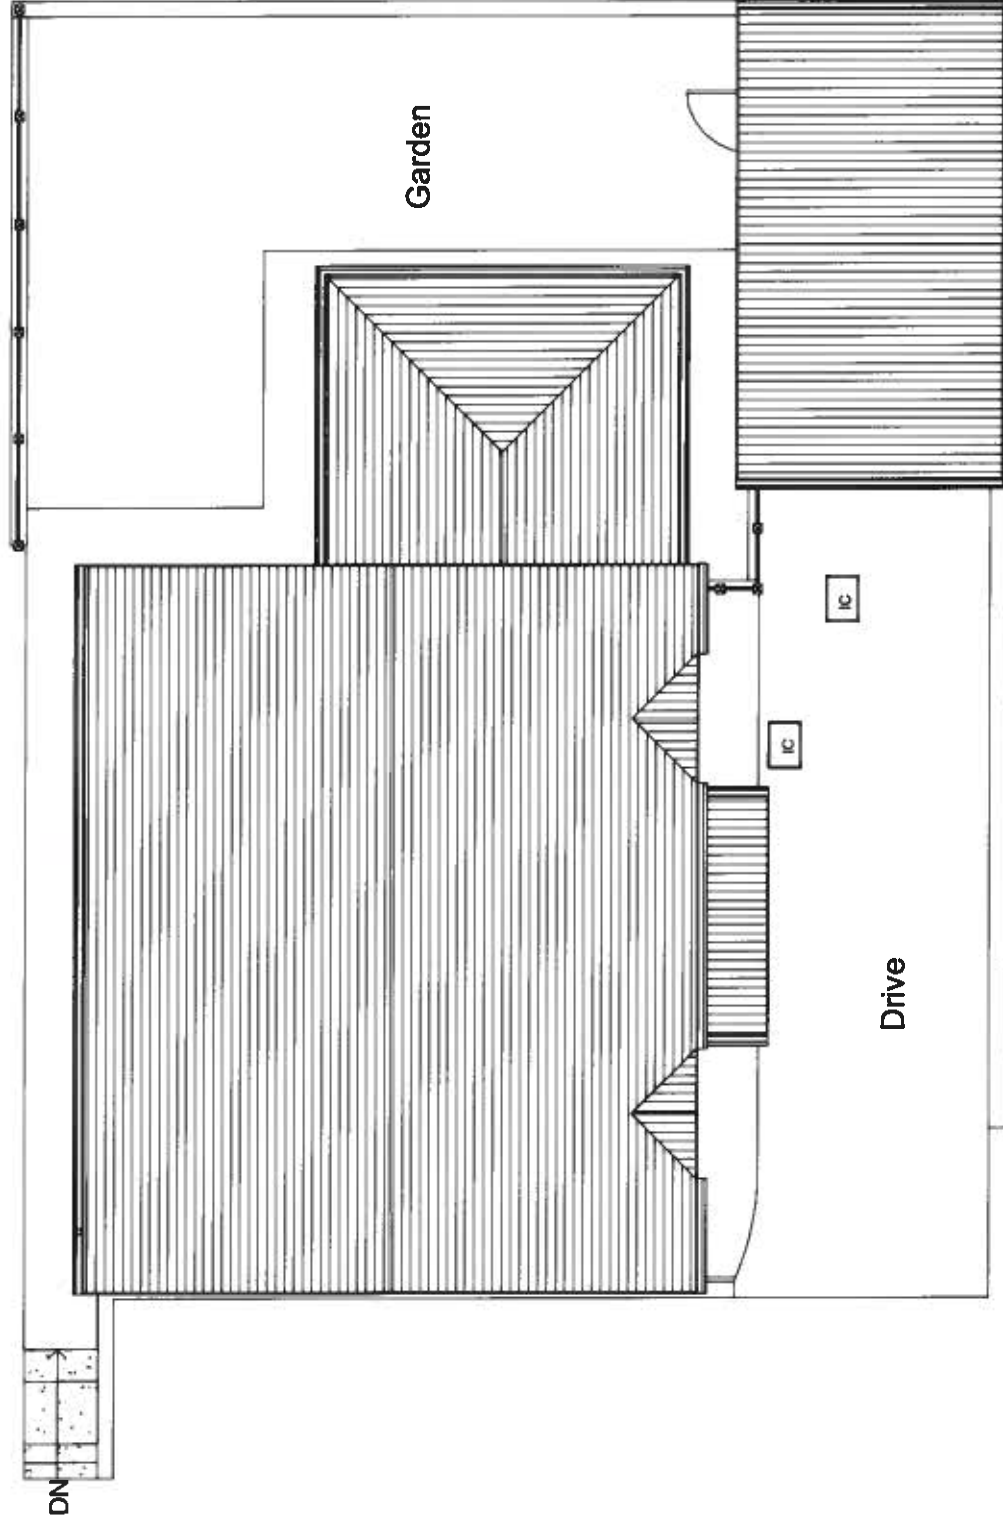
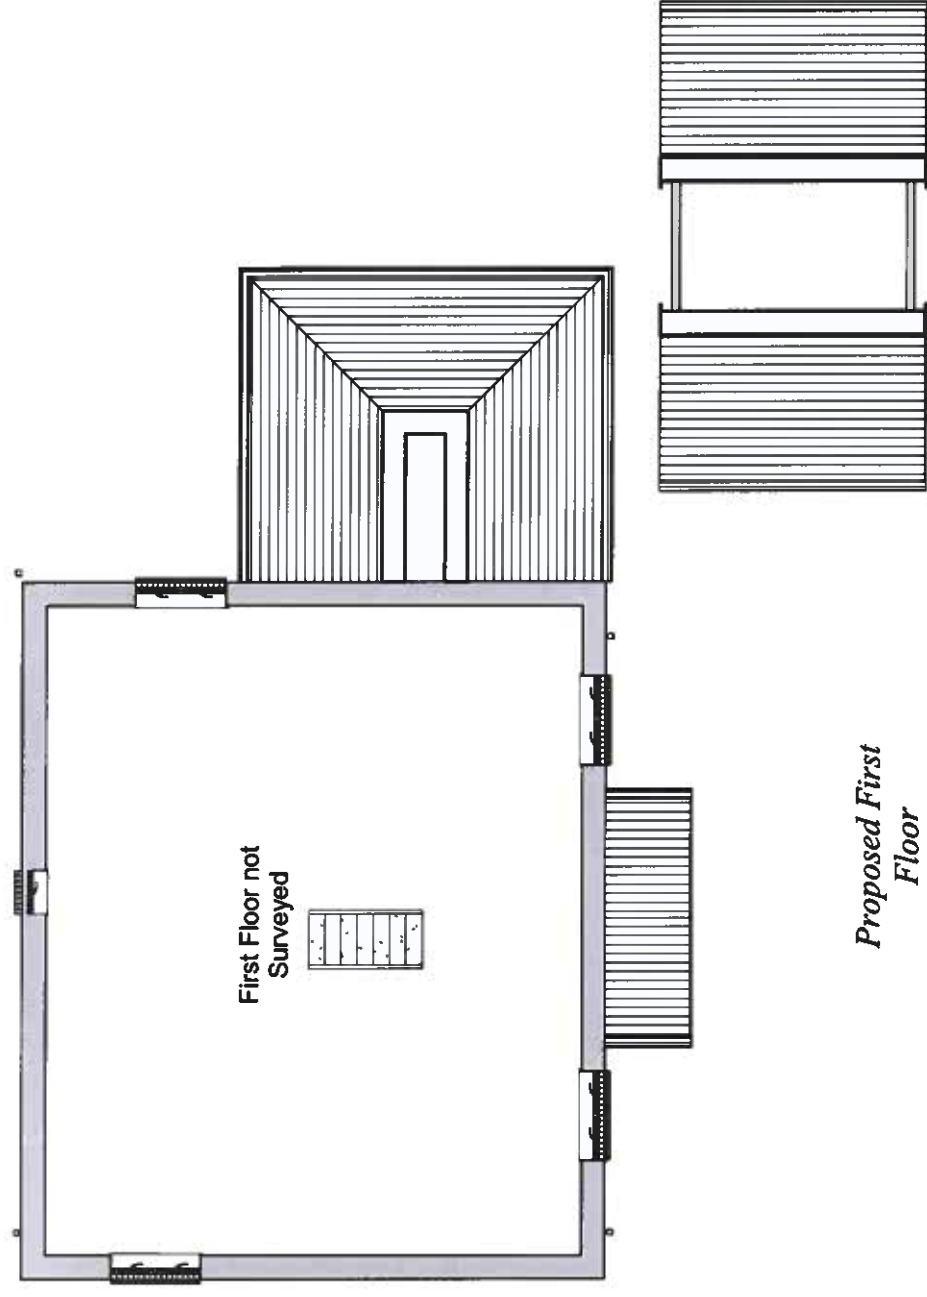


Surface water to be discharged into existing gully

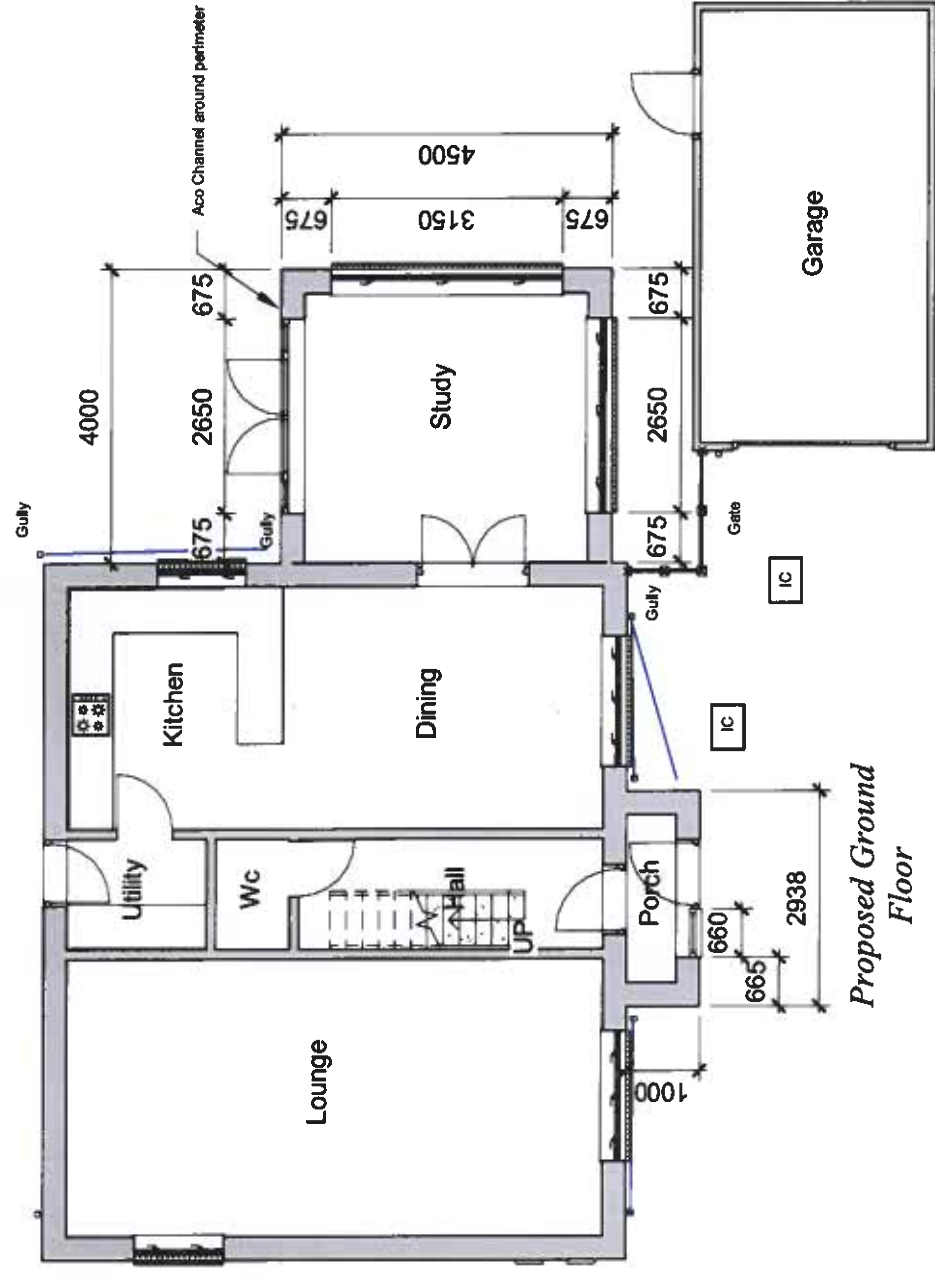

Proposed Site

INDIGO DESIGN (Part of 3dcadwales Ltd) 5 Ashlea Drive,
Merthyr Tydfil, CF47 0NY Tele 01685 385746 Mob -
07940913216 Email: philip@3dcadwales.co.uk

This Drawing is Copyright,
Dimensions to be checked
on site and not scaled from
this drawing



PURPOSE OF ISSUE	Planning Approval
------------------	-------------------

DRAWING NUMBER

Planning Approval	CB-02
-------------------	-------

PROJECT

Porch to front elevation

SHEET

Proposed Plans

Address
35 Cwrt Bevan, Merthyr Tydfil
CF47 0AQ

Checked by JH	Drawn by PH	Scale (@ A3) 1:100
------------------	----------------	-----------------------

Rev No	Description	Date
A	Issue	23/03/2021