



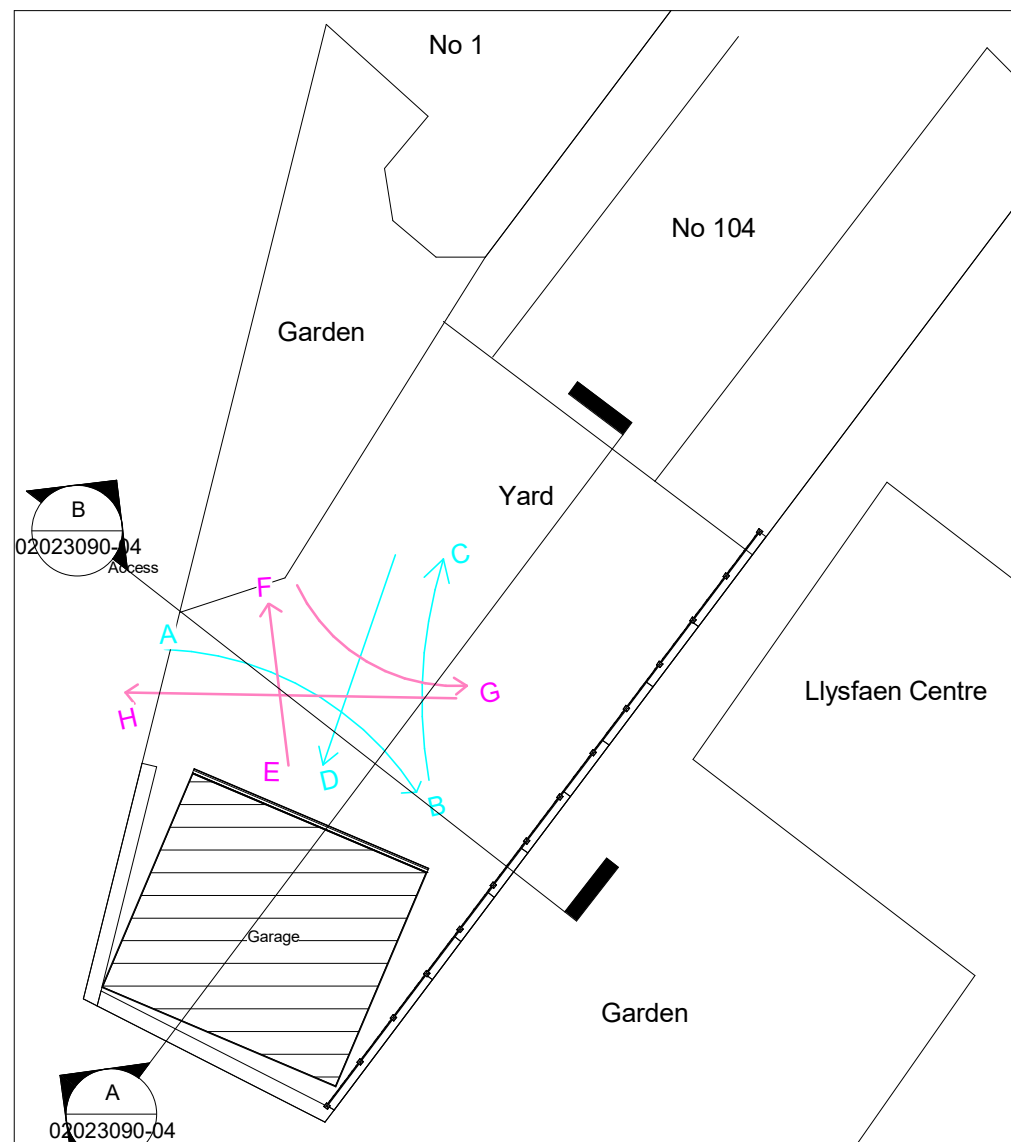


Vehicles accessing site off Pearce's court in forward gear from point A through to point D.


Vehicles exist garage in reverse gear and move from point E through to point H and exit site in forward gear.

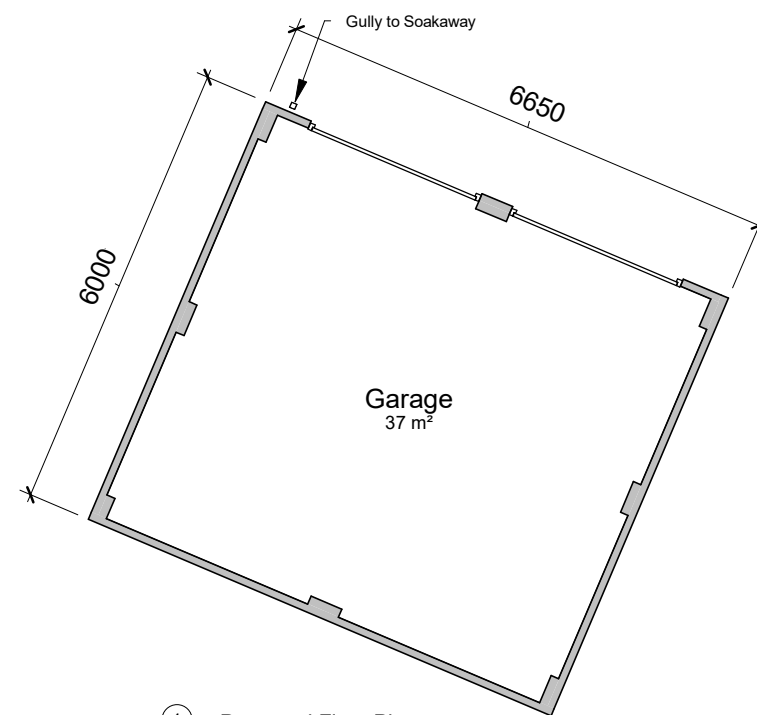


① Proposed Floor Plan
1 : 100

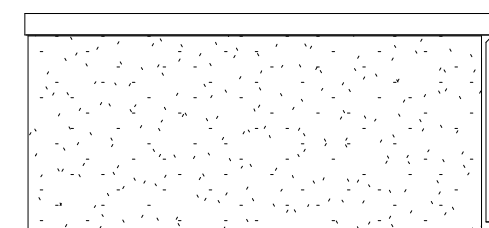


④ Proposed South East Elevation
1 : 100

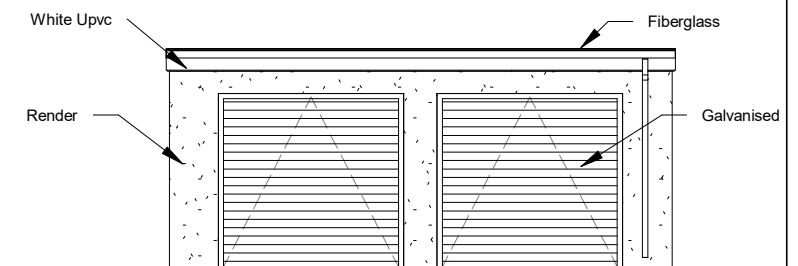


② Proposed North East Elevation
1 : 100

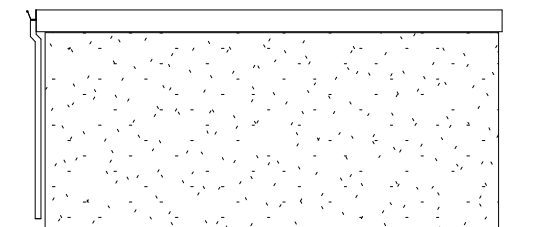



③ Proposed North West Elevation
1 : 100

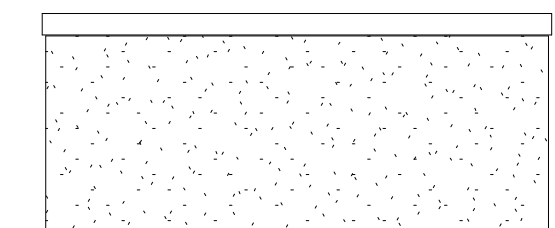

⑤ Proposed South West Elevation
1 : 100

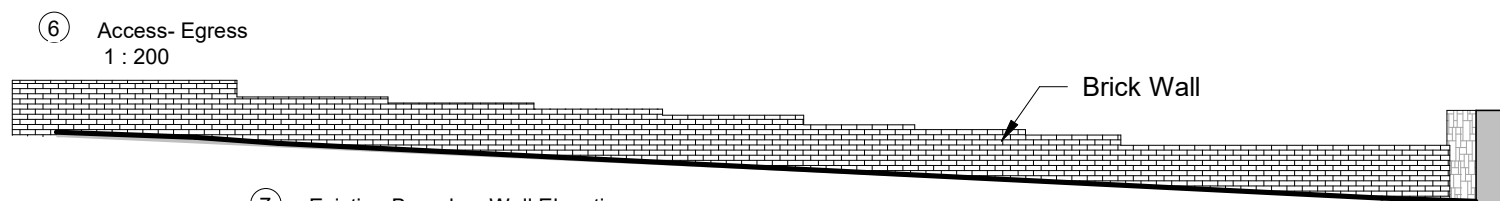

⑦ Existing Boundary Wall Elevation
1 : 100

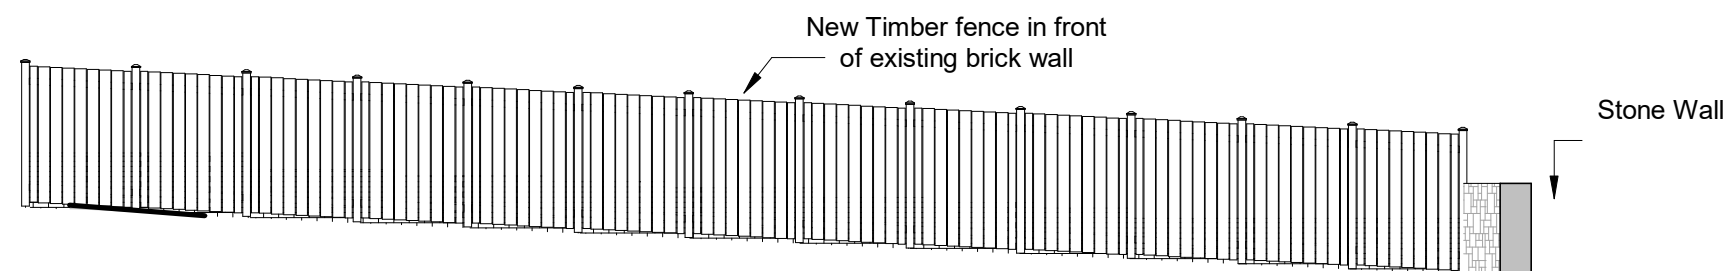 

⑧ Proposed Boundary Wall Elevation
1 : 100

INDIGO DESIGN (Part of 3dcadwales Ltd) 5 Ashlea Drive,
Merthyr Tydfil, CF47 0NY Tele 01685 385746 Mob -
07940913216 Email: enquiries@indigo-3d-design.co.uk

This Drawing is Copyright,
Dimensions to be checked
on site and not scaled from
this drawing



PURPOSE OF ISSUE
Planning Approval

DRWAING NUMBER
02023090-01

PROJECT
New Detached Garage

SHEET
Plans and elevations


Address
104 High St, Cefn-coed-y-cymmer,
Merthyr Tydfil CF48 2PN

Checked by
SH

Drawn by
JH

Scale (@ A3)
As indicated

Rev No	Description	Date
A	Issue	05/07/2020

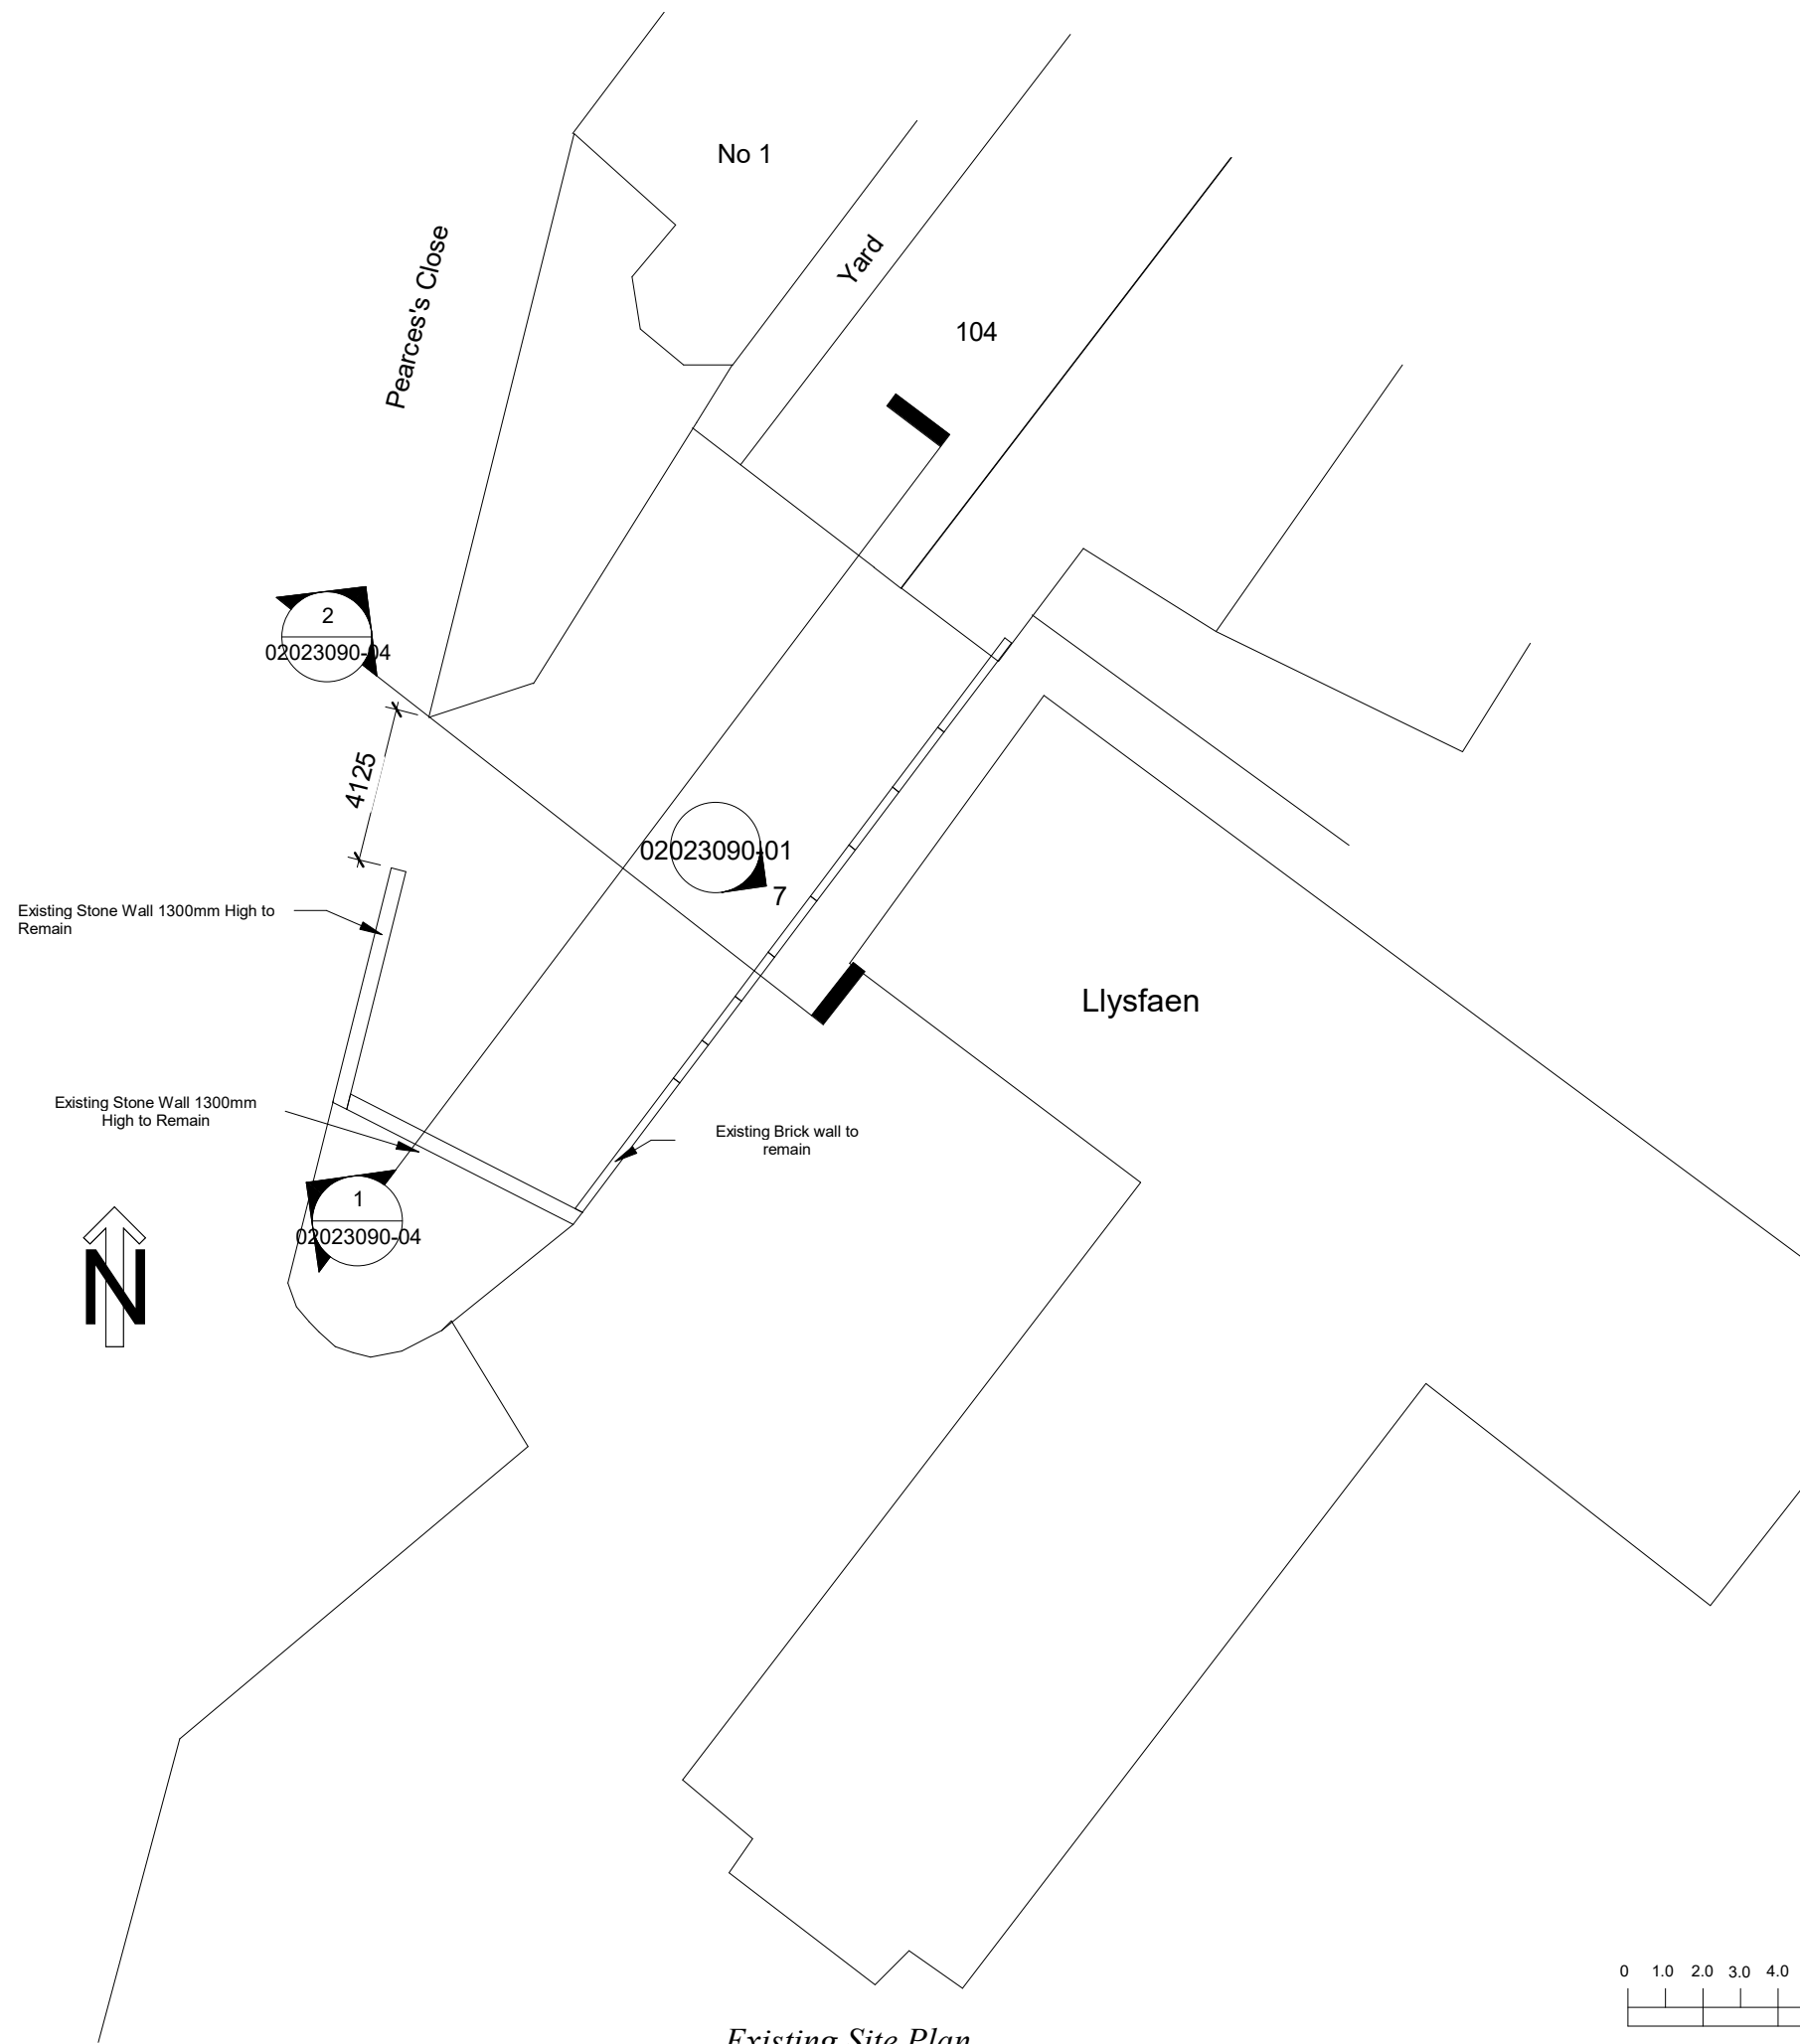

INDIGO DESIGN (Part of 3dcadwales Ltd) 5 Ashlea Drive,
Merthyr Tydfil, CF47 0NY Tele 01685 385746 Mob -
07940913216 Email: enquiries@indigo-3d-design.co.uk

This Drawing is Copyright,
Dimensions to be checked
on site and not scaled from
this drawing



PURPOSE OF ISSUE	DRWAING NUMBER
Planning Approval	02023090-02


PROJECT	New Detached Garage
---------	---------------------

SHEET	Existing Site Plan
-------	--------------------


Address	104 High St, Cefn-coed-y-cymmer, Merthyr Tydfil CF48 2PN
---------	---

Checked by	Drawn by	Scale (@ A3)
SH	JH	1 : 200

Rev No	Description	Date
A	Issue	05/07/2020

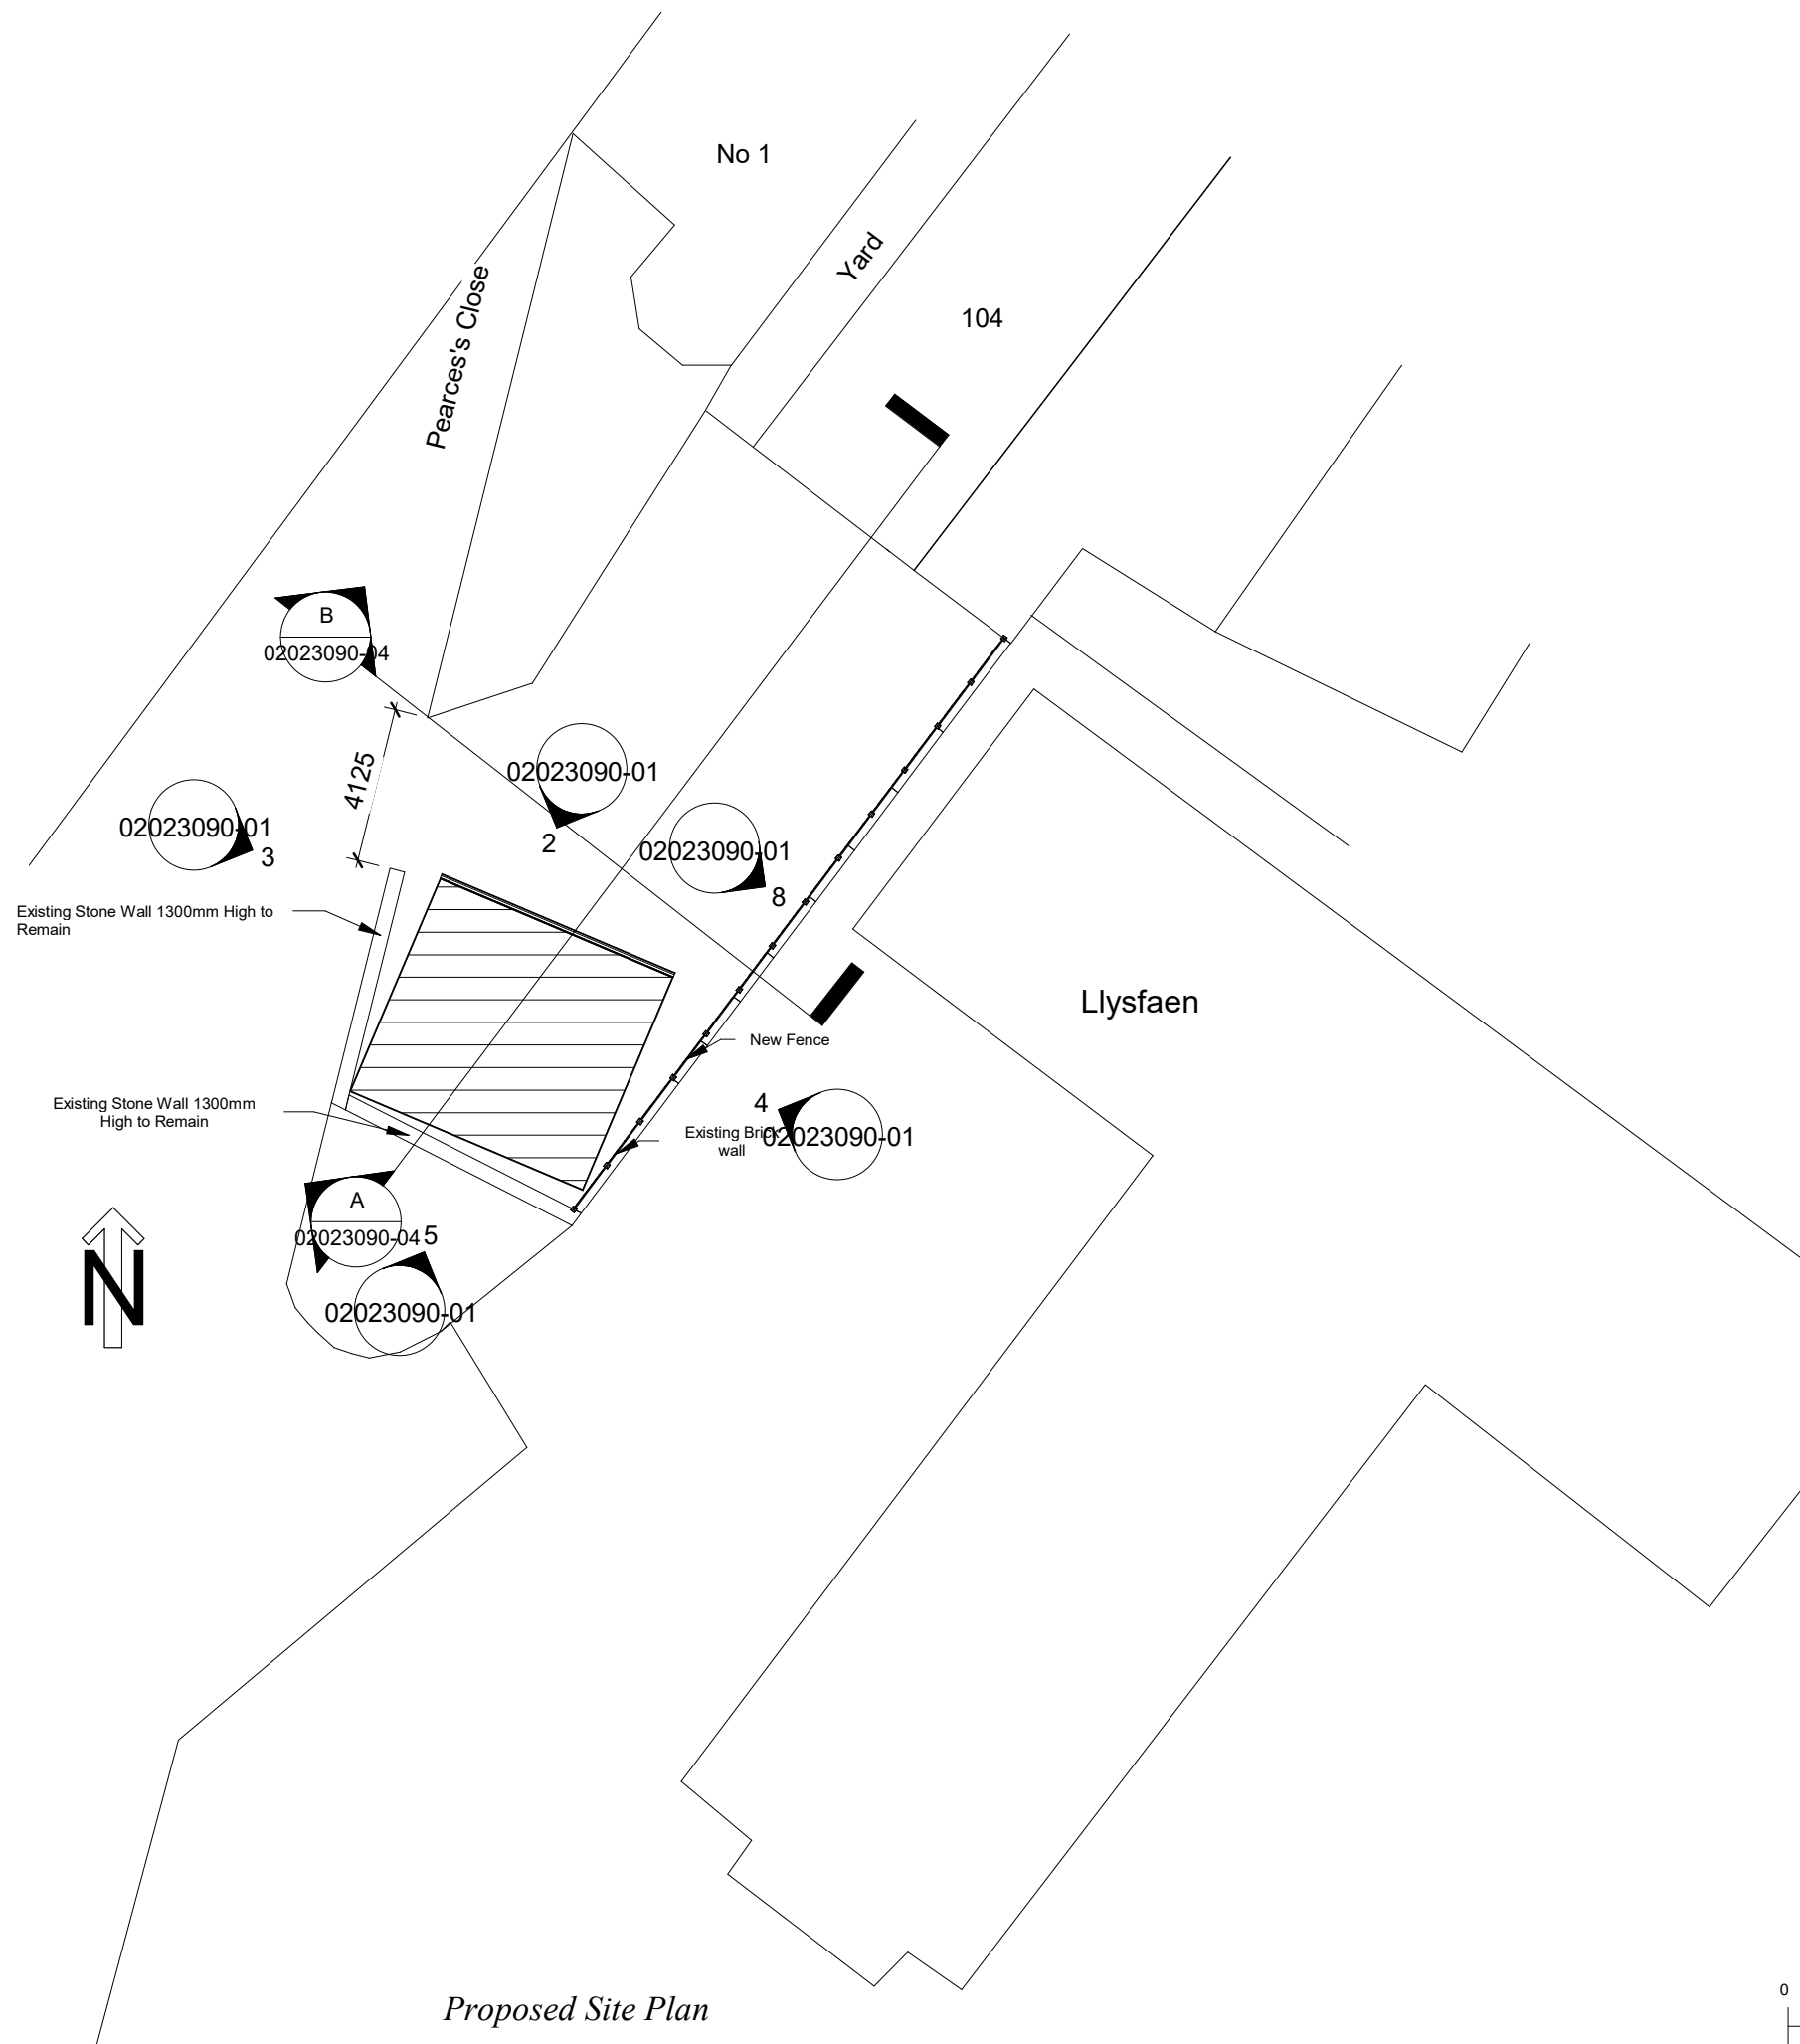

Proposed Site Plan
1 : 200

 

INDIGO DESIGN (Part of 3dcadwales Ltd) 5 Ashlea Drive,
Merthyr Tydfil, CF47 0NY Tele 01685 385746 Mob -
07940913216 Email: enquiries@indigo-3d-design.co.uk

This Drawing is Copyright,
Dimensions to be checked
on site and not scaled from
this drawing



PURPOSE OF ISSUE	DRWAING NUMBER
Planning Approval	02023090-03


PROJECT	New Detached Garage
---------	---------------------

SHEET	Proposed Site Plan
-------	--------------------

Address	104 High St, Cefn-coed-y-cymmer, Merthyr Tydfil CF48 2PN
---------	---

Checked by	Drawn by	Scale (@ A3)
SH	JH	1 : 200


Rev No	Description	Date
A	Issue	05/07/2020

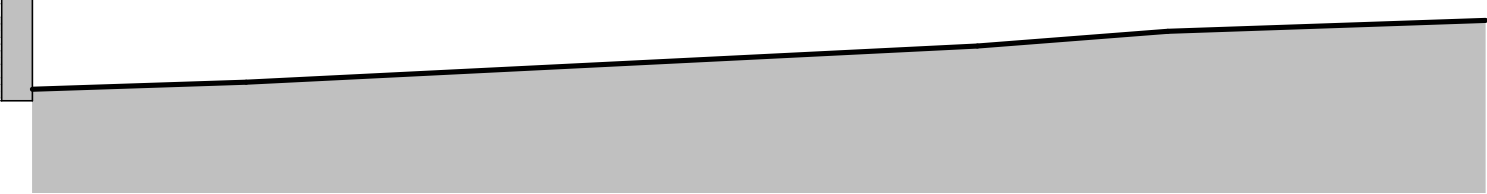


Existing Section 1
1 : 100




Existing Section 2
1 : 100

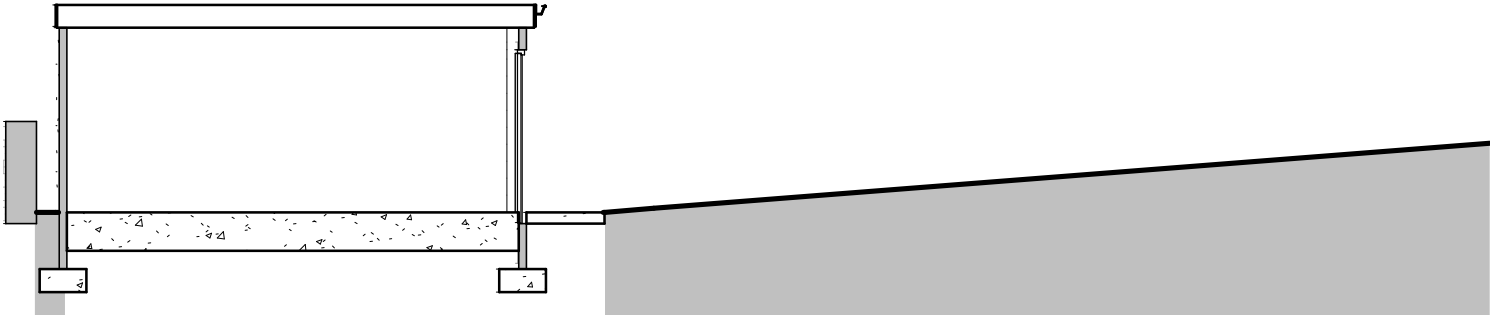

Proposed Section A
1 : 100

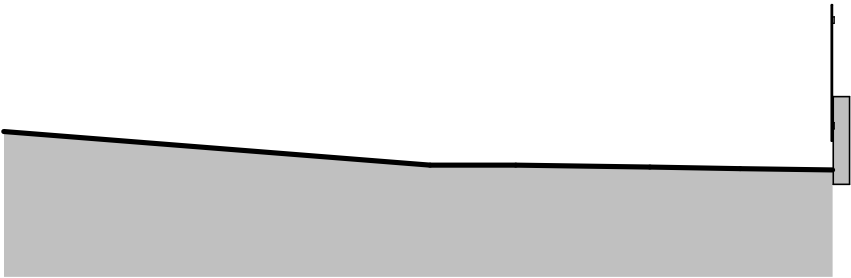

Proposed Section B
1 : 100

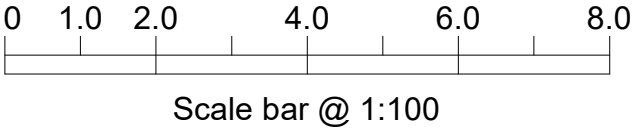

INDIGO DESIGN (Part of 3dcadwales Ltd) 5 Ashlea Drive,
Merthyr Tydfil, CF47 0NY Tele 01685 385746 Mob -
07940913216 Email: enquiries@indigo-3d-design.co.uk

This Drawing is Copyright,
Dimensions to be checked
on site and not scaled from
this drawing



PURPOSE OF ISSUE	DRWAING NUMBER
Planning Approval	02023090-04

PROJECT	New Detached Garage
---------	---------------------

SHEET	Sections
-------	----------

Address	104 High St, Cefn-coed-y-cymmer, Merthyr Tydfil CF48 2PN
---------	---

Checked by	Drawn by	Scale (@ A3)
SH	JH	1 : 100

Rev No	Description	Date
A	Issue	05/07/2020