




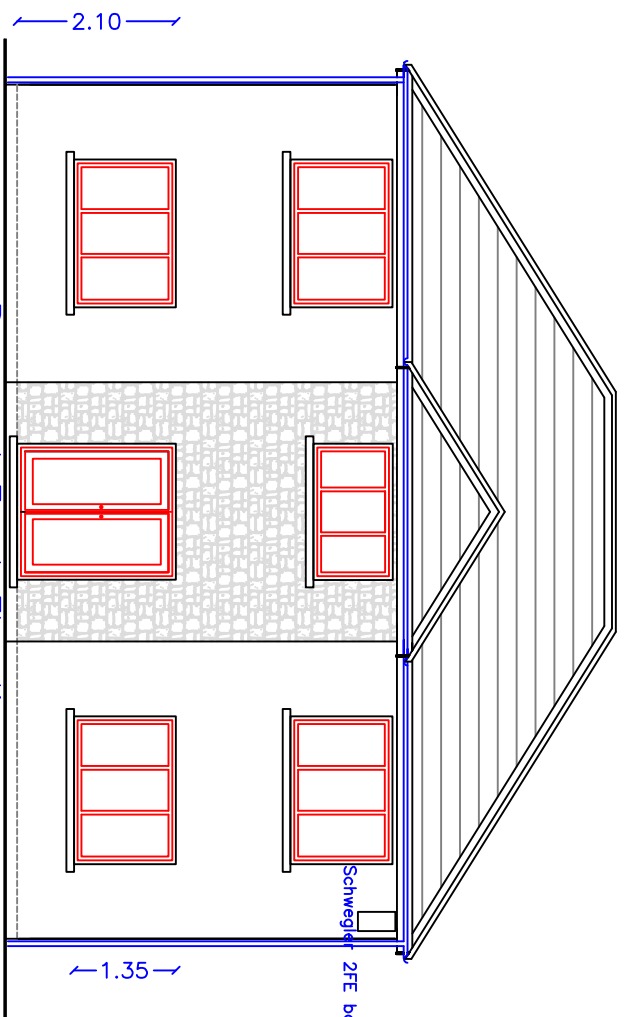


Proposed Front Elevation
1:100

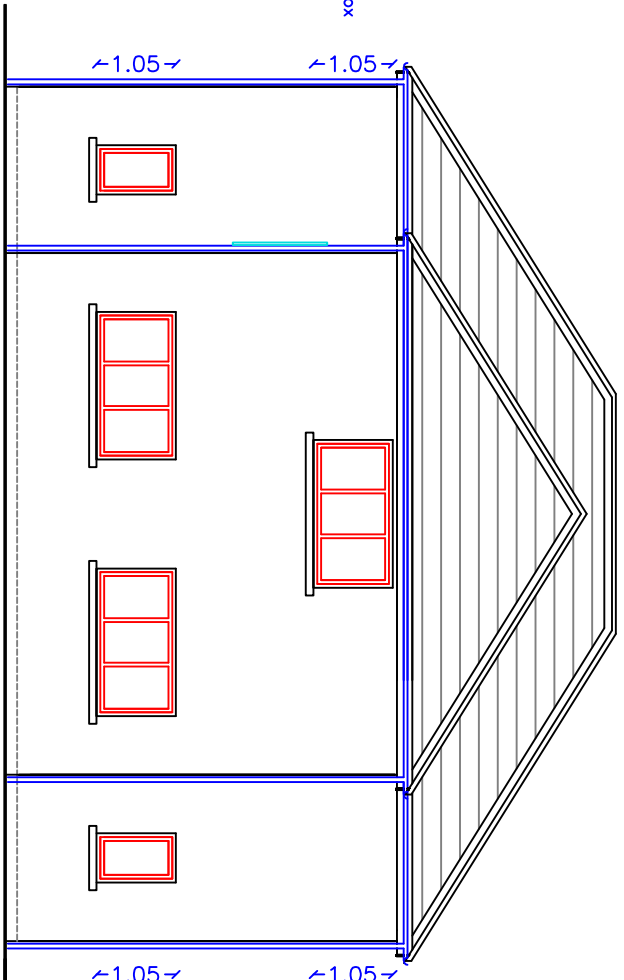


Proposed Rear Elevation
1:100

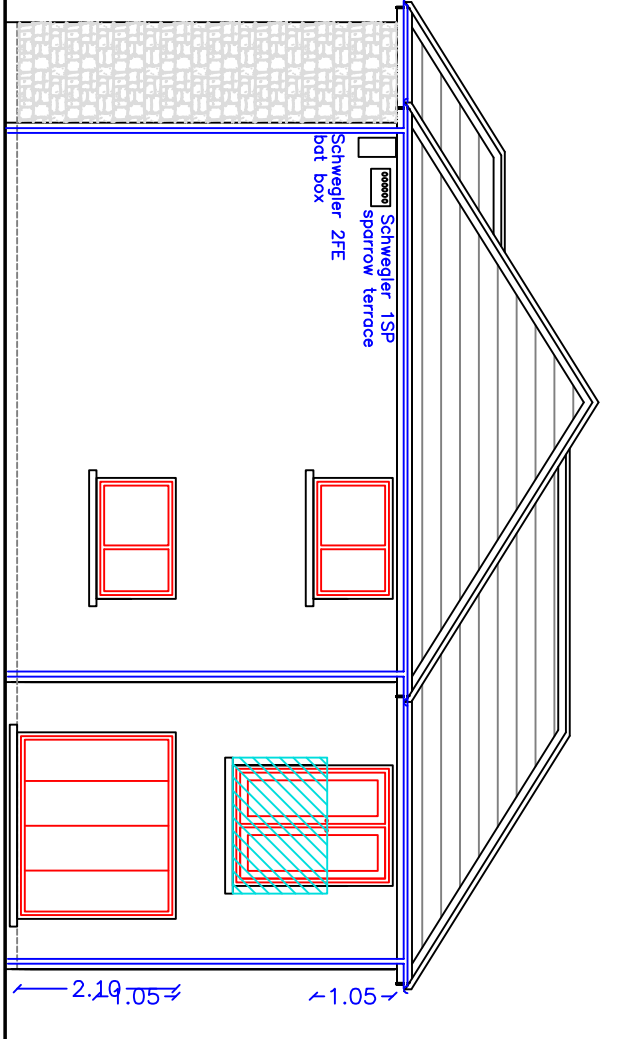


Proposed Side Elevation
1:100

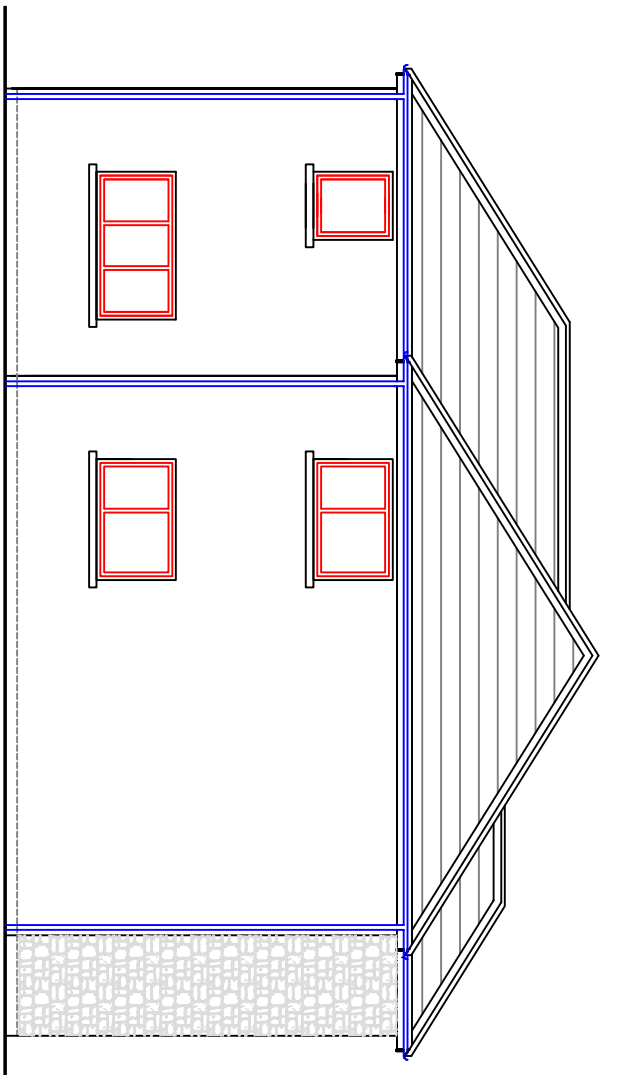


Proposed Side Elevation
1:100

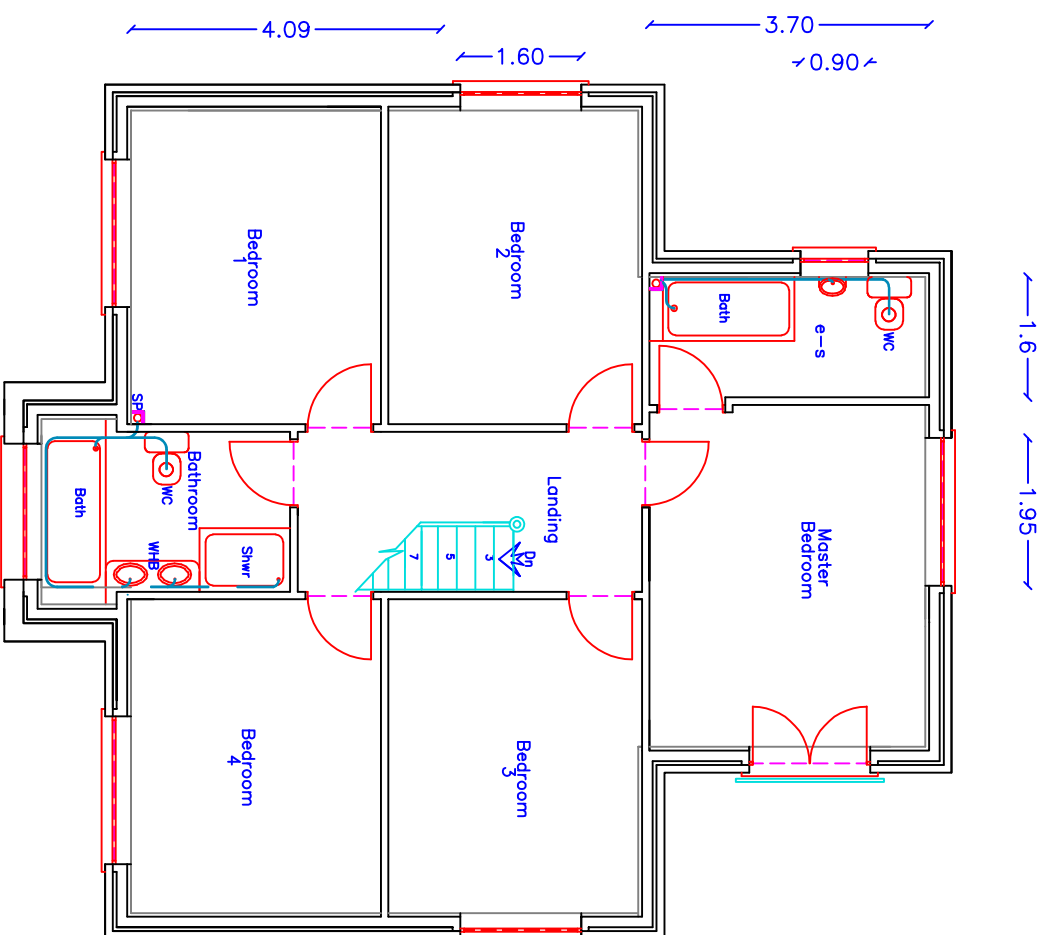


Proposed First Floor Plan
1:100

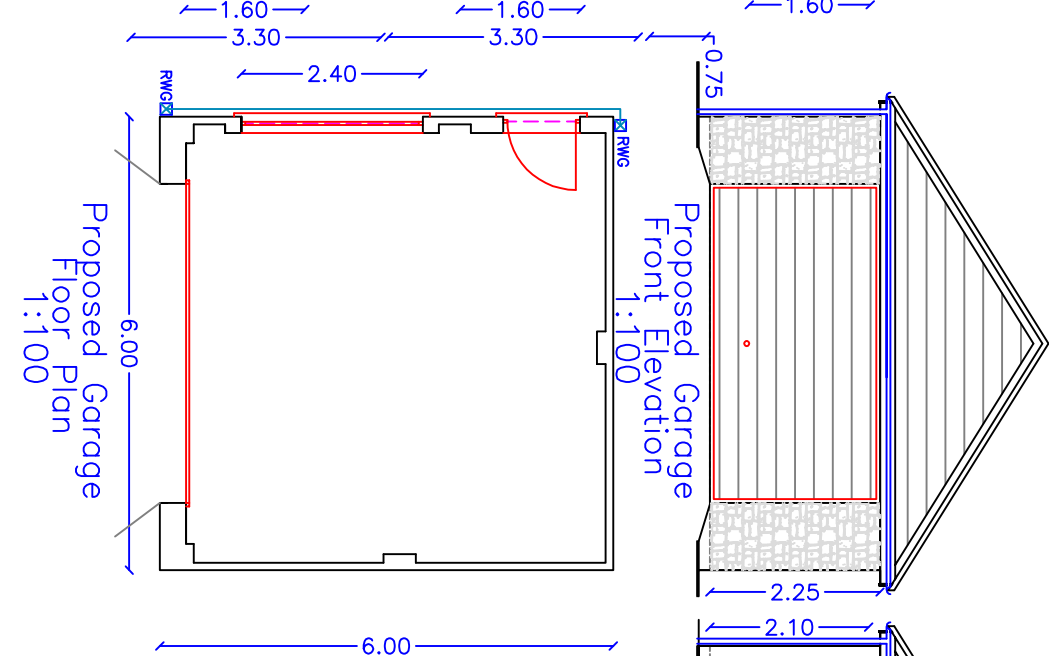


Proposed Garage
Floor Plan
1:100

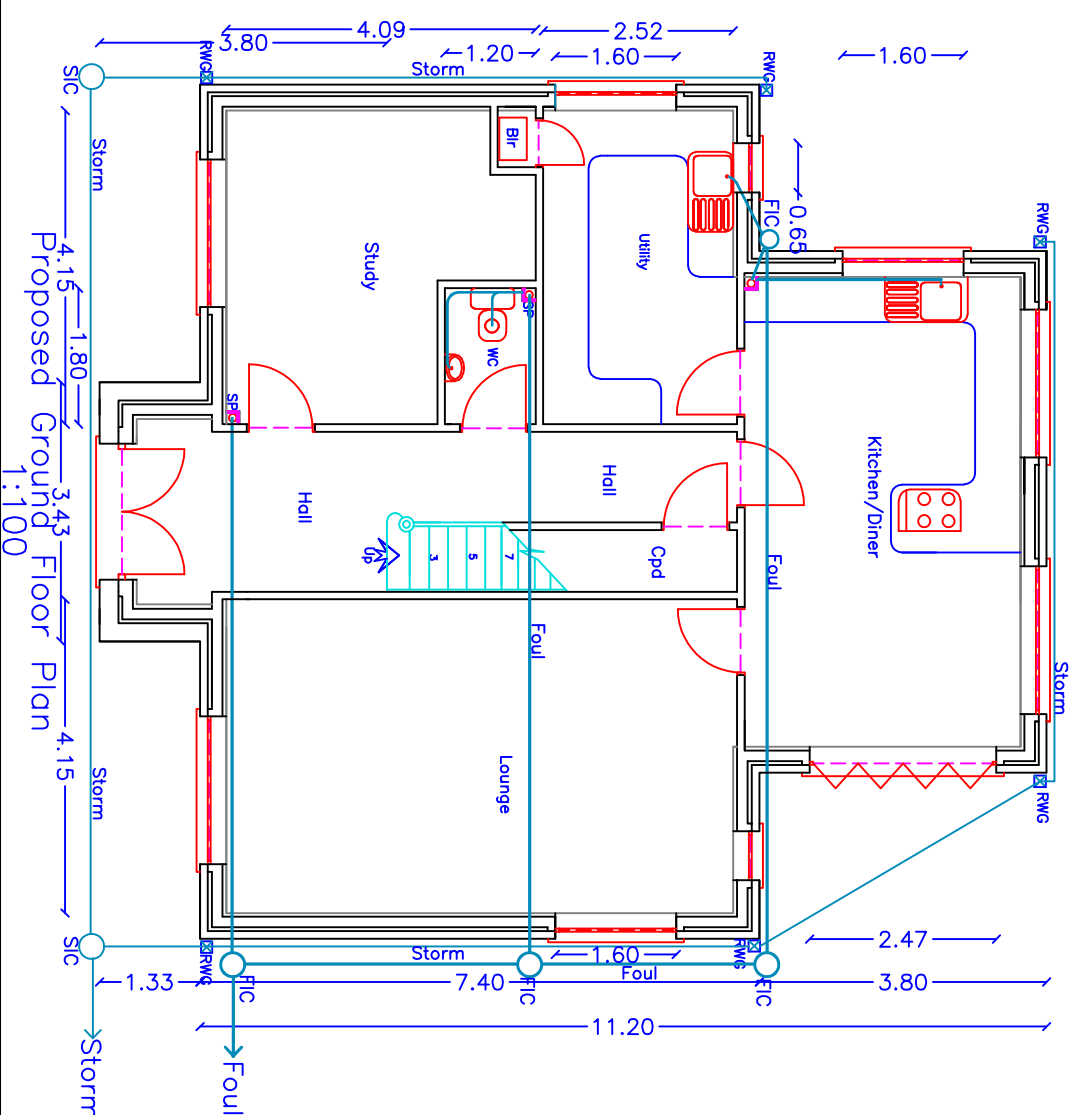



Proposed Ground Floor Plan
1:100

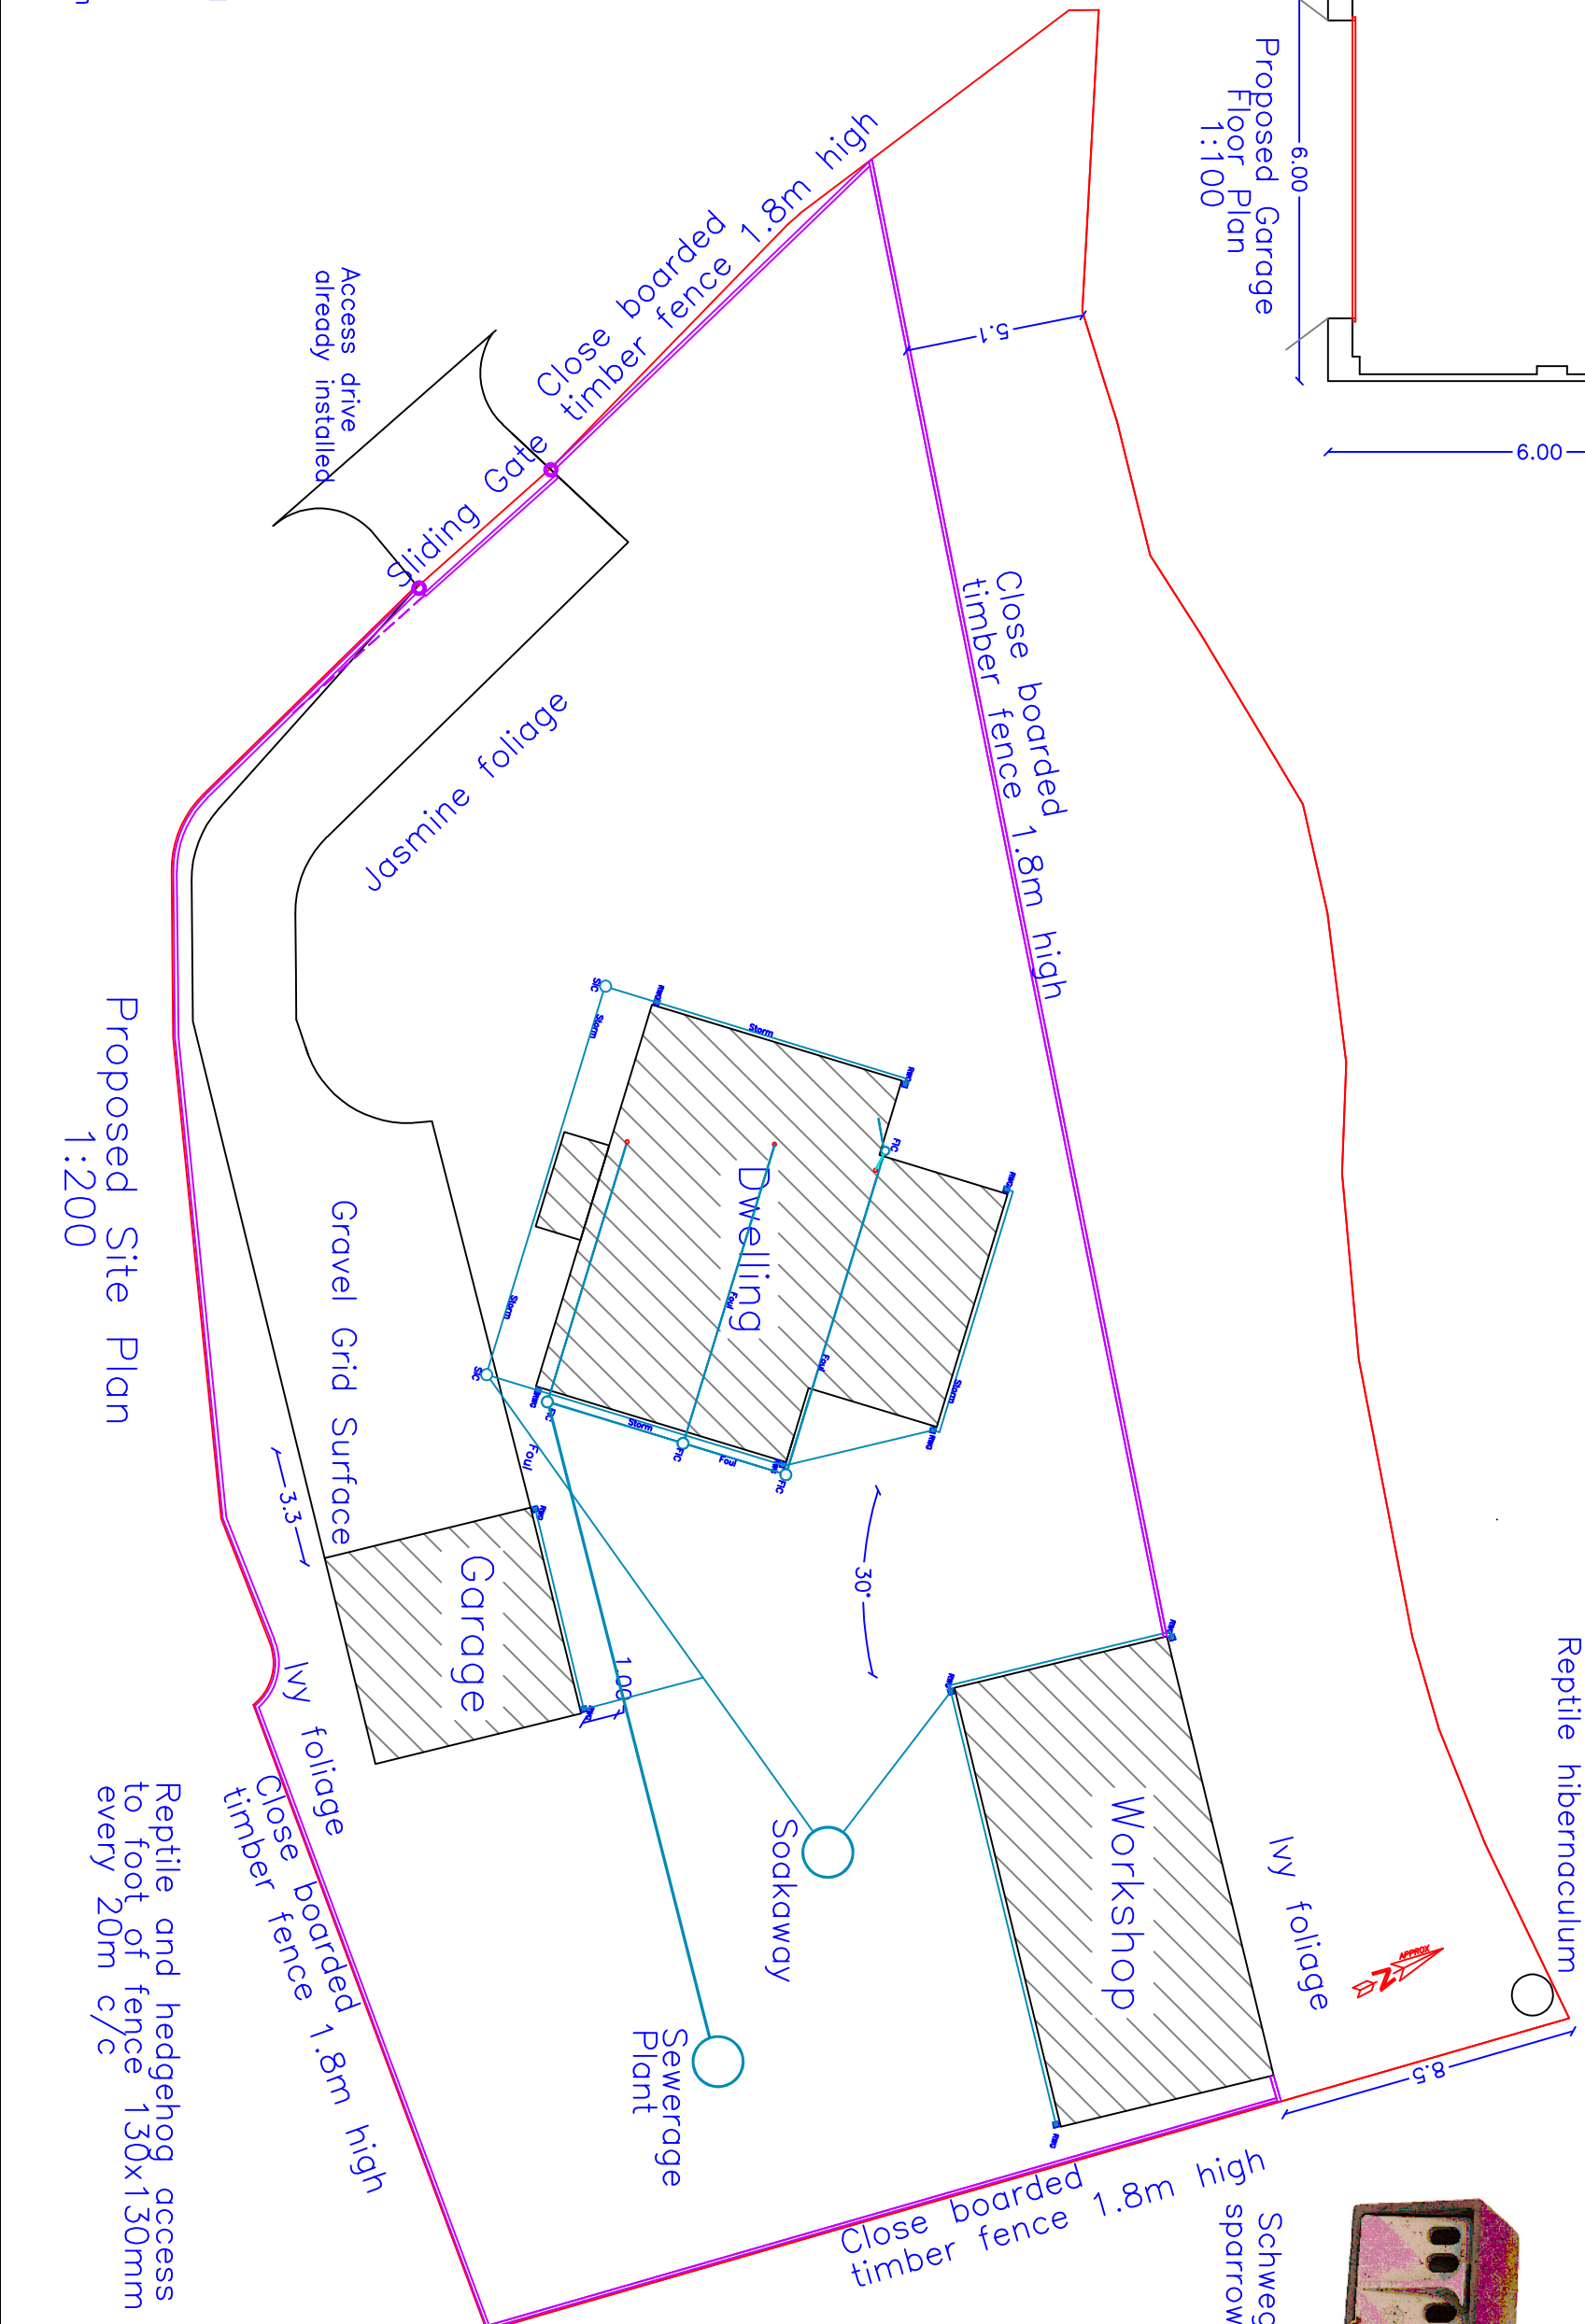


Proposed Site Plan
1:200

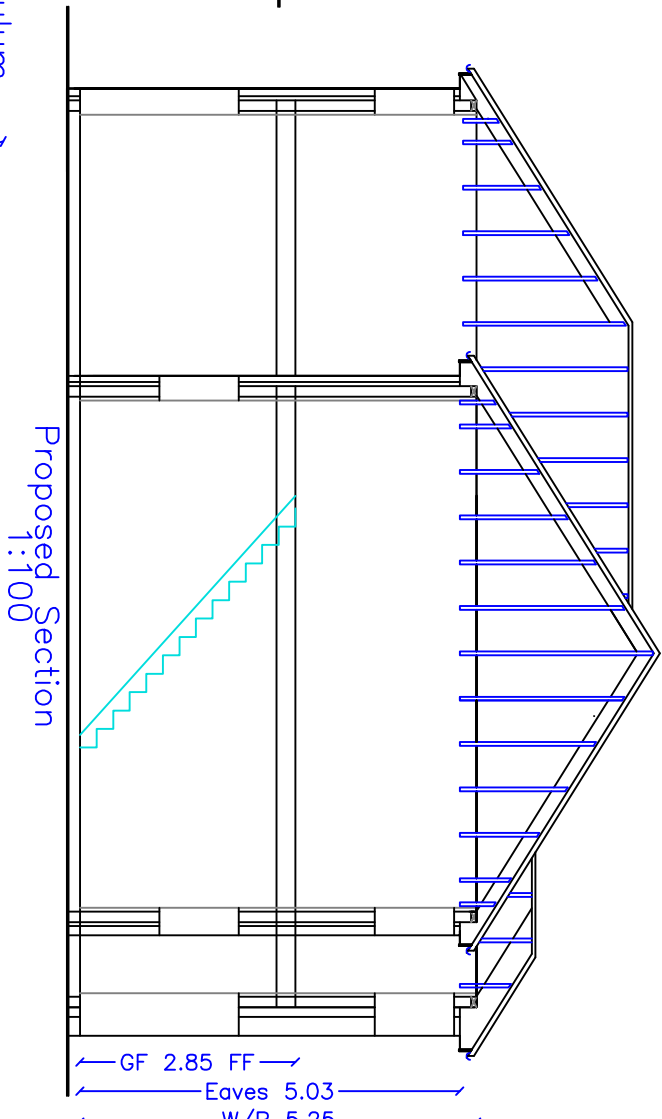

Proposed Section
1:100

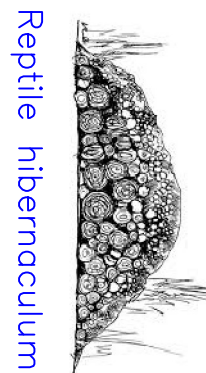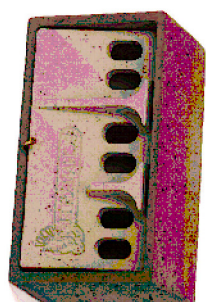

Reptile hibernaculum
Schwegler 1SP
sparrow terrace
ivy foliage
Close boarded
timber fence 1.8m high

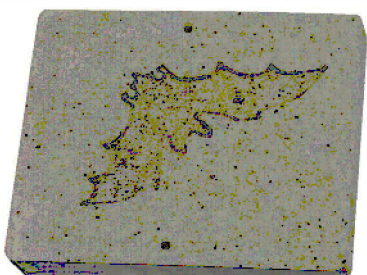

Schwegler 2FE bat box

Amendment: Dated: 01.10.19
Re-arranged windows, doors, front lower and
internal rooms & Change Barn to Workshop.

Utopia Design
Building Planning Application Support
Paul Thomas: BSc (Hons)
Tel: 01685 559230. Mob: 07908 725065
Email: utopiadesign@hotmail.com

Issued Only for Purpose Indicated
Drawing Status: FOR PLANNING PURPOSES ONLY
Client: Mr. Ryan Williams
27, Chapel Street
Abercrombie
Merrivale
G74B 1RX

Project: Proposed New Detached Dwelling,
Double Garage and Workshop at
Land to the Rear of 8-15 Newton Street
Abercrombie
Merrivale
G74B 1RX

Drawn by: PT Date: 29.08.19
Title: Proposed Plans, Elevations & Section
Scale: 1:100 1:200
Paper: A2
Dwg No: NEWTON 02E