


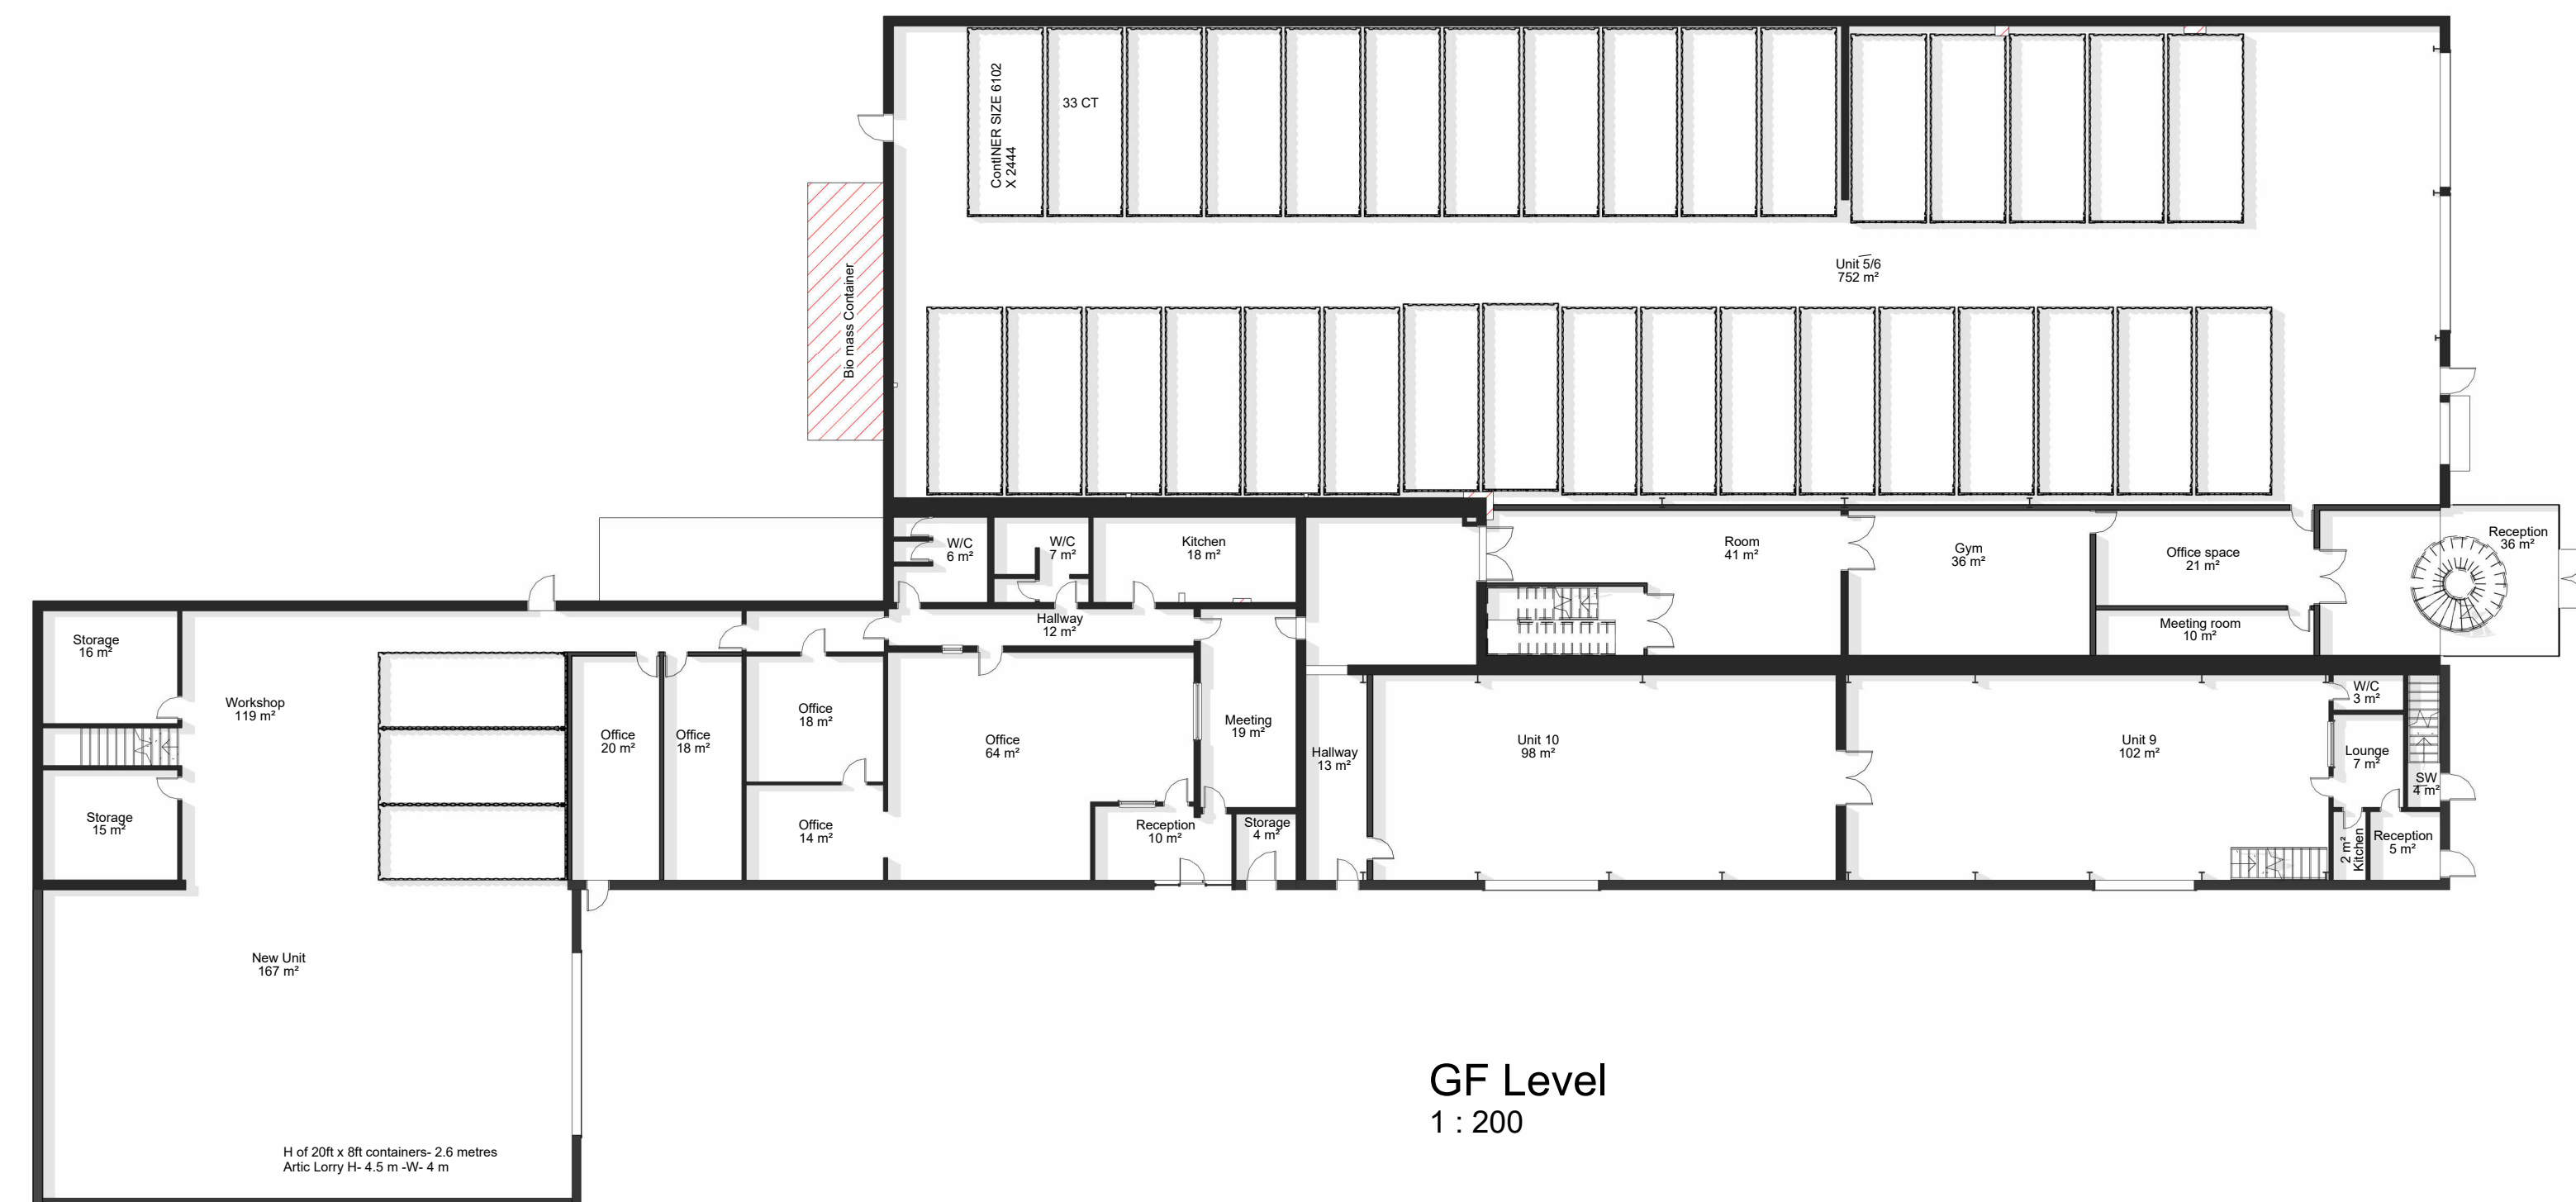

Roof Plan

1 : 200

REVISIONS:		
REV	DESCRIPTION	DATE



R.Hughes Architectural Studio,
Platform, Bute St. Cardiff CF10 5LE

Enquiries@rhughesarchitecturalstudio.com

02922 520246

TITLE:	Existing Floor Plans
---------------	----------------------

DRAWN:	CHECKED:	APPROVED:	REVISION:
WP	RD	RH	No
SHEET:	SCALE:		DATE:
PL001	1 : 200@A1		23/02/2024