


PERROTT STREET ELEVATION
ELEVATIONS EXISTING

BARGOE TERRACE ELEVATION

SIDE ELEVATION

REAR ELEVATION

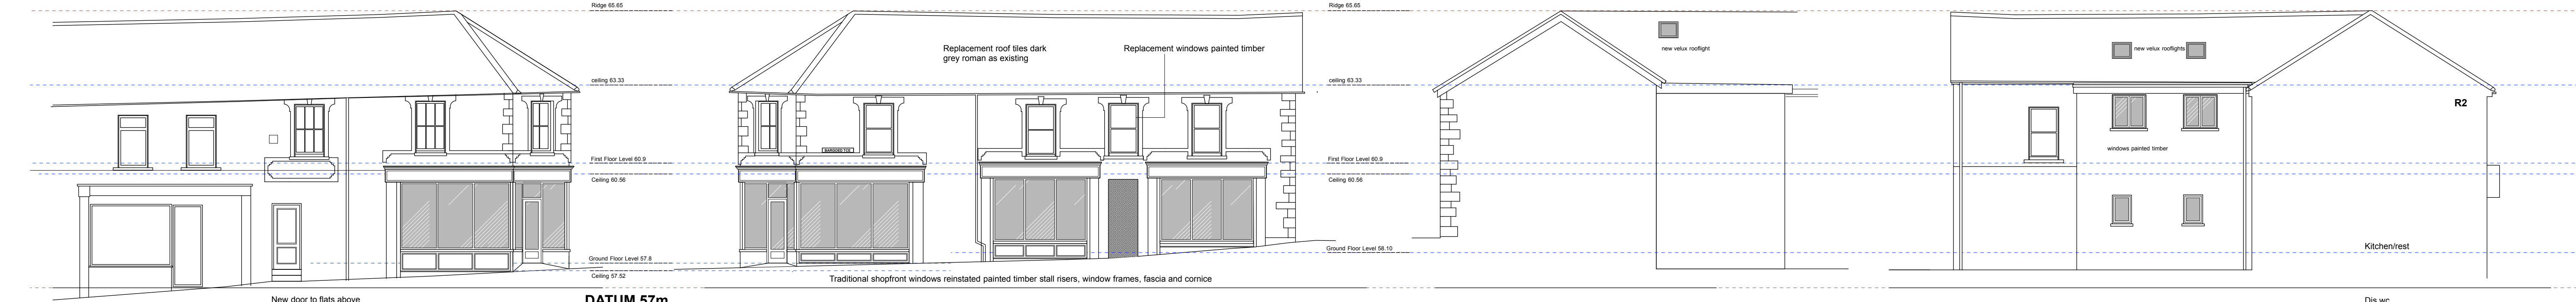


PERROTT STREET ELEVATION
ELEVATIONS PROPOSED


BARGOE TERRACE ELEVATION

SIDE ELEVATION

REAR ELEVATION

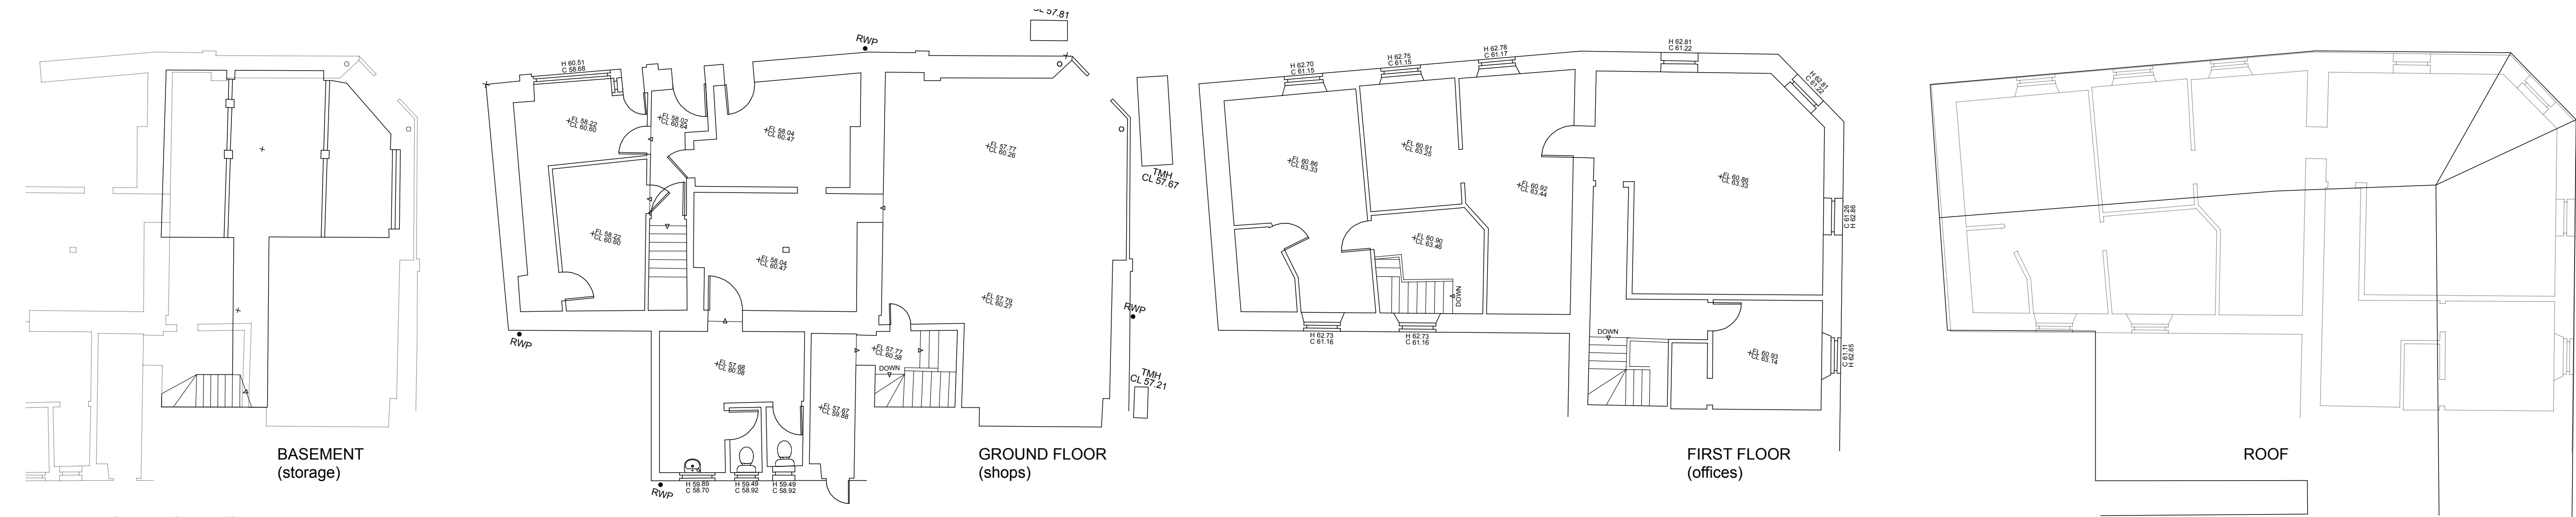

PLANS EXISTING

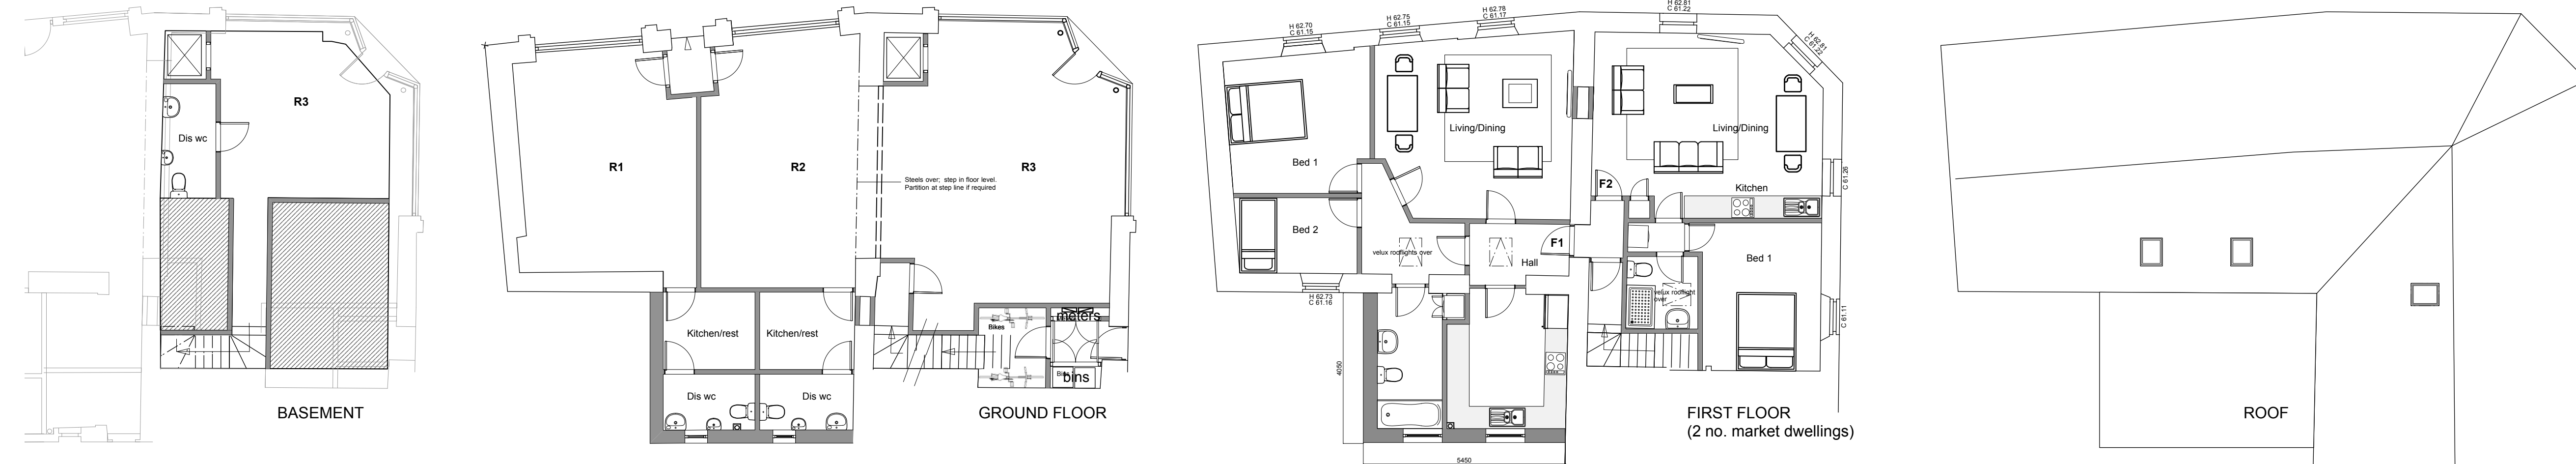

PLANS PROPOSED

Revisions :
**

☐ PRELIMINARY
☐ COMMENTS
☐ INFORMATION

☒ PLANNING
☐ BUILDING CONTROL
☐ WELSH WATER

PROJECT
Proposed Alterations & Refurbishment,
1 Bargoe Terrace,
Treharris,
CF46 5RB.

TITLE
Property as Existing and Proposed

SCALE
1:100 @ A1

PROJECT NUMBER

DRAWN
BC

DATE
May 2020

CHECKED

DRAWING NUMBER
PL 01

REVISION
**

Robert Coles

4B Castle Parade
Usk
NP15 1AA
TELEPHONE 01291 673535
e mail bobcolesarchitect@btinternet.com

studio4b

ARCHITECT