


Notes.
All details existing, unless marked proposed
Original drawing size A4
Scaled dimensions should not be taken from this
drawing unless authorised.

- Site Boundary
- Land Ownership
- But Not Part Of Application
- Advert Location

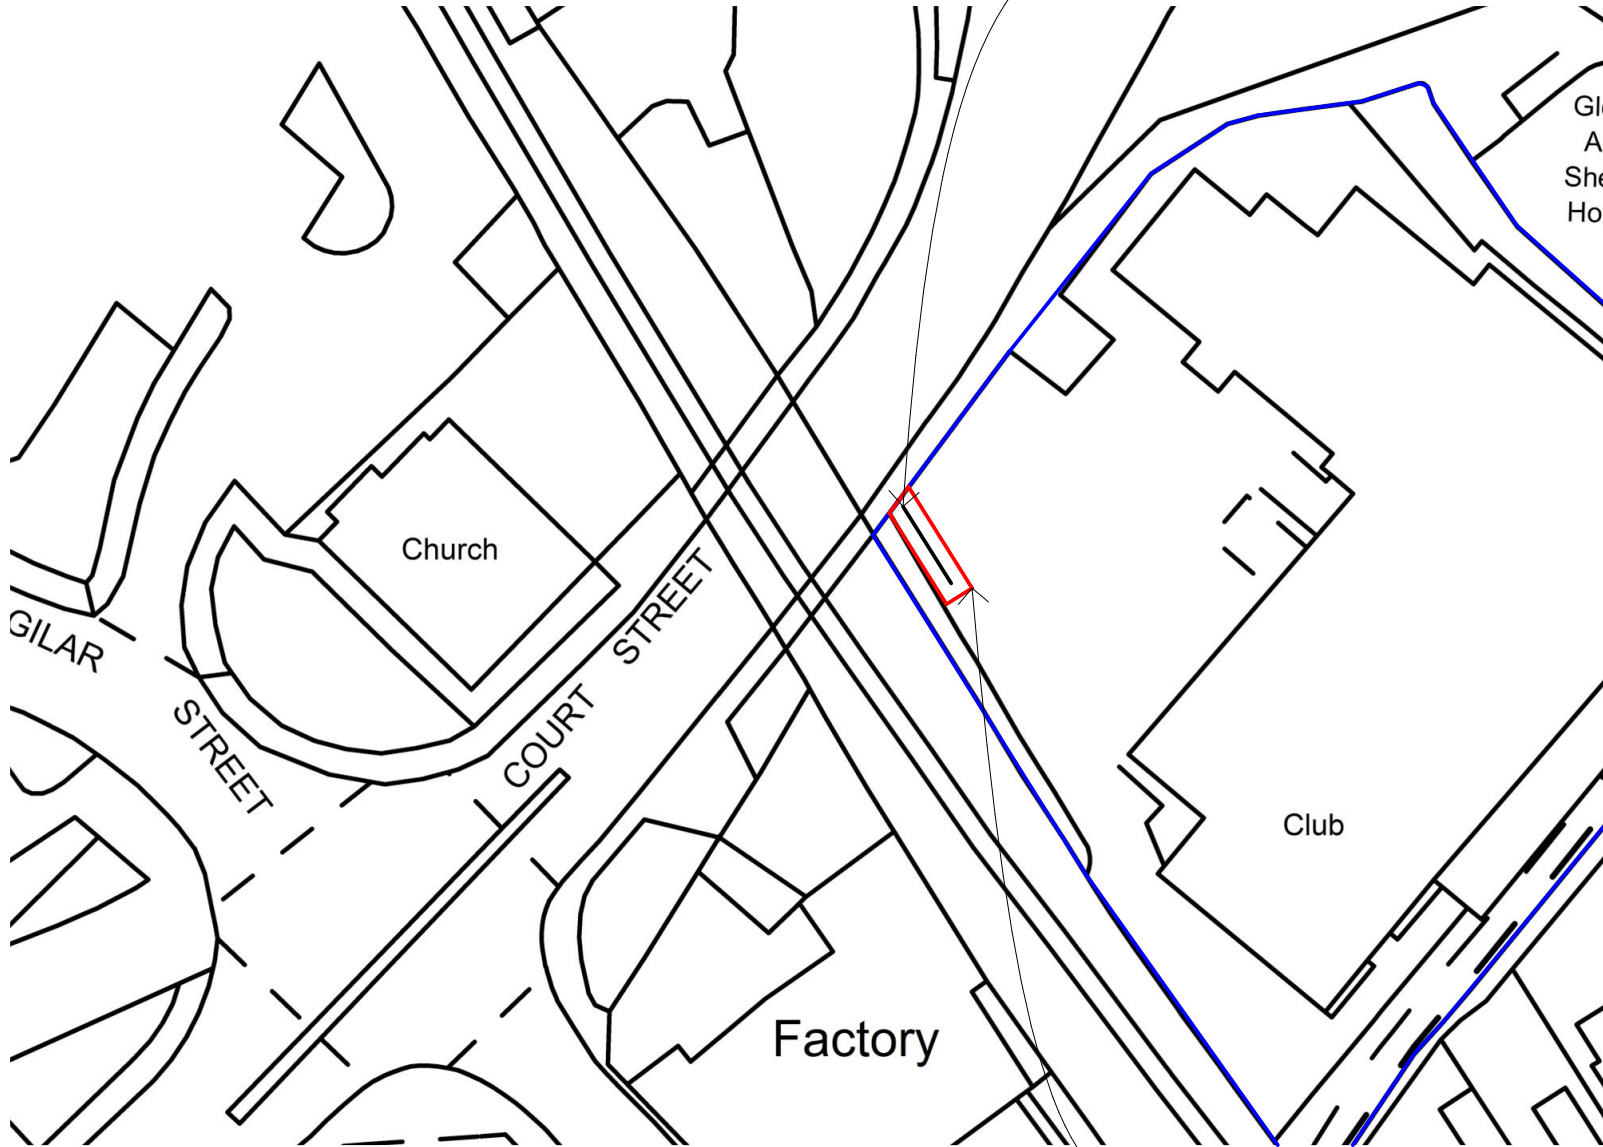

Sign Panel Location

Application Site



Alight Media
58-59 Great Marlborough Street
London
W1F 7JY
Tel.020 7183 2346 www.alightmedia.com

Ref:
ALF-12279 (9962)

Project
Land at Merthyr Tydfil
Labour Club,
Court Street
CF47 8DU

Drawing Name
Site Plan - Proposed

Drawing Status
PLANNING

Revision
- First Formal Issue CO

Date
29.11.2023

Drawing Scale @ A4
1:500

Layout ID Revision
T4813 A4 051

