

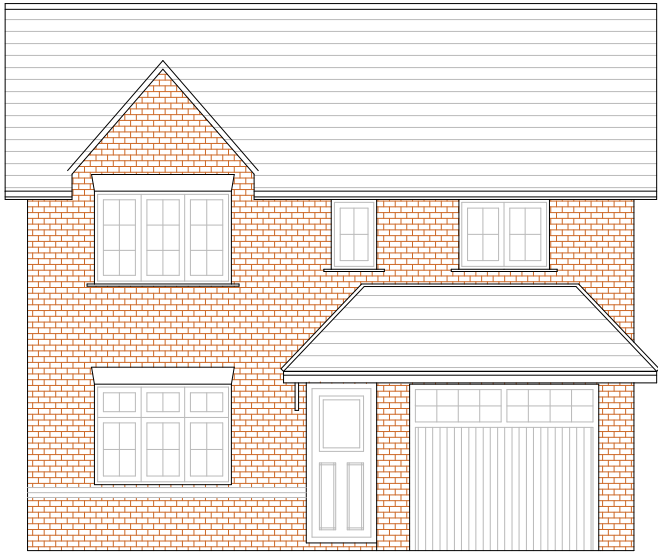


- notes.
- 1. This drawing is for the purpose of planning permission only unless noted otherwise
 - 2. This drawing could be subject to amendments until the relevant permissions have been granted. Please ask if unsure before commencing works on site.
 - 3. Dimensions are shown in millimeters
 - 4. This drawing is copyright. All rights reserved.
 - 5. Scale this drawing only for planning permission purposes. Dimensions to be checked on site.


scale bar 1:100

 

Front SOUTH Elevation

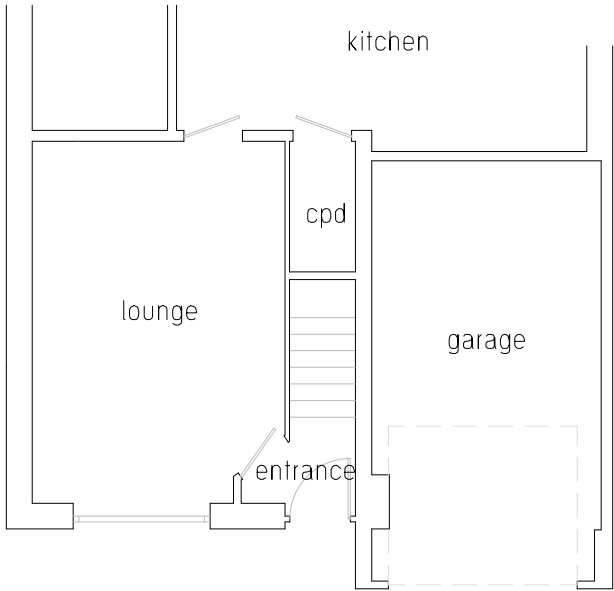

Ground floor plan

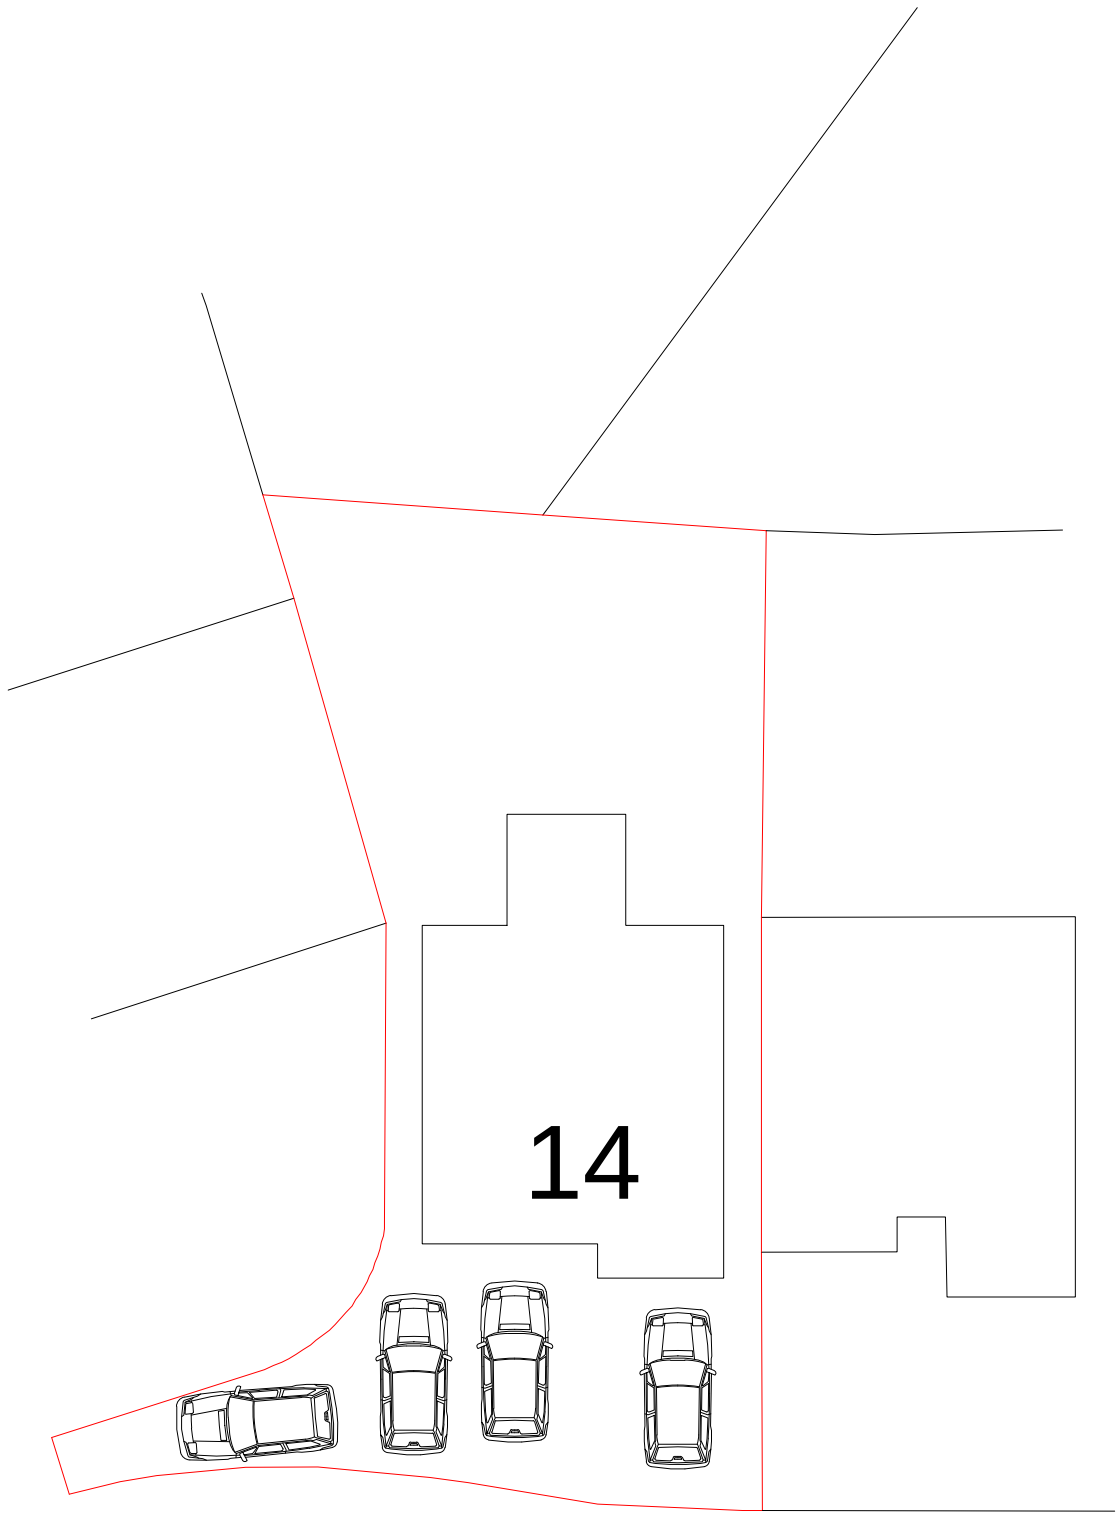

Block Plan 1:200



email: info@mbdesignas.com
web: www.mbdesignas.com

EXISTING ELEVATIONS AND FLOOR LAYOUT

DRAWING NO.	REVISION.	CLIENT:	SITE ADDRESS:	PROJECT DESCRIPTION:	SCALE:	DATE:
PP/002	0	Susan Herbert	14 Ivy Close Trelewis CF46 6ET	Garage conversion	1:100 A3	September 2025