


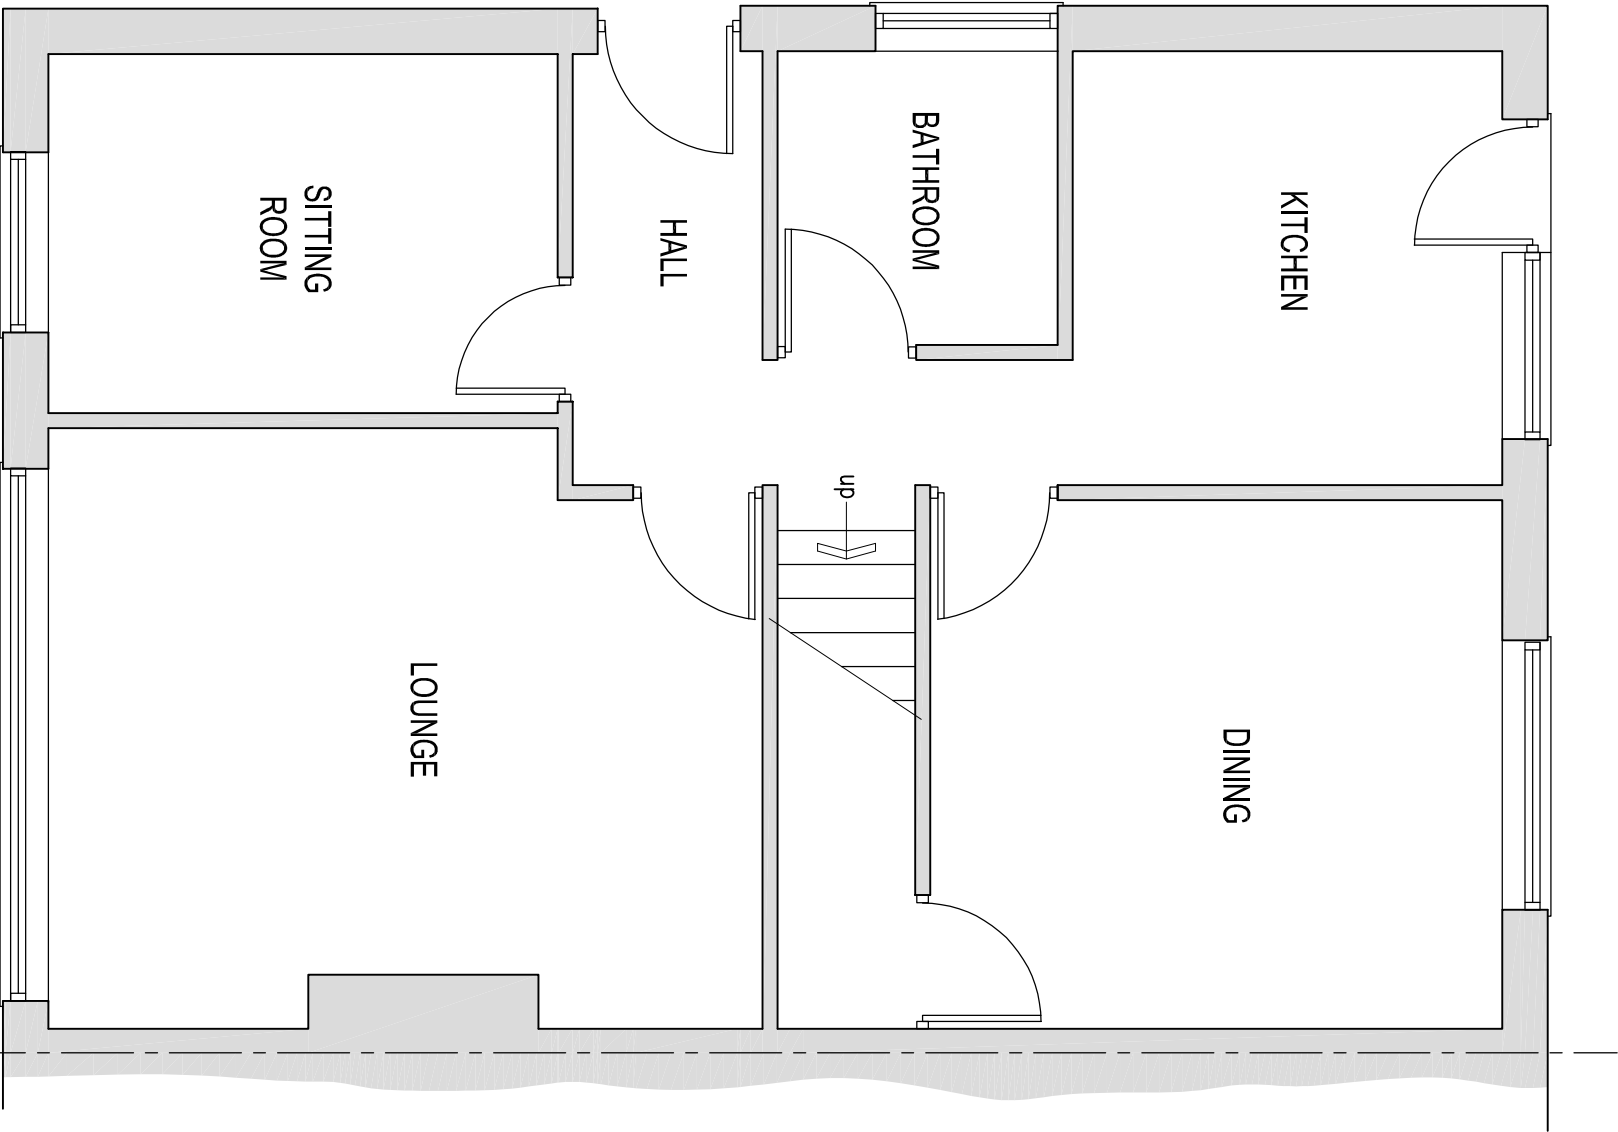

EXISTING GROUND FLOOR PLAN

CARRREG DESIGN										STRUCTURAL ENGINEERS & BUILDING CONSULTANTS																																							
18 Rosstyn Road, Newport, South Wales NP19 8PD Office: (01633) 668308 Mobile: 07845 416086 Email: carrreg@virginmedia.com	
Project Client					Drawing Title					Revision					Description					Date					Scale @ A3 1:50 @ A3					Drawn By WJS																			
Project Title					GROUND FLOOR AS EXISTING					REV/A															Date MAY 2025					Checked																			
5 MILBOURNE CLOSE MERTHYR TYDFIL										REV/B																																							
										REV/C																									Job No. 25-048					Drawing No. 01					Rev.No.				