


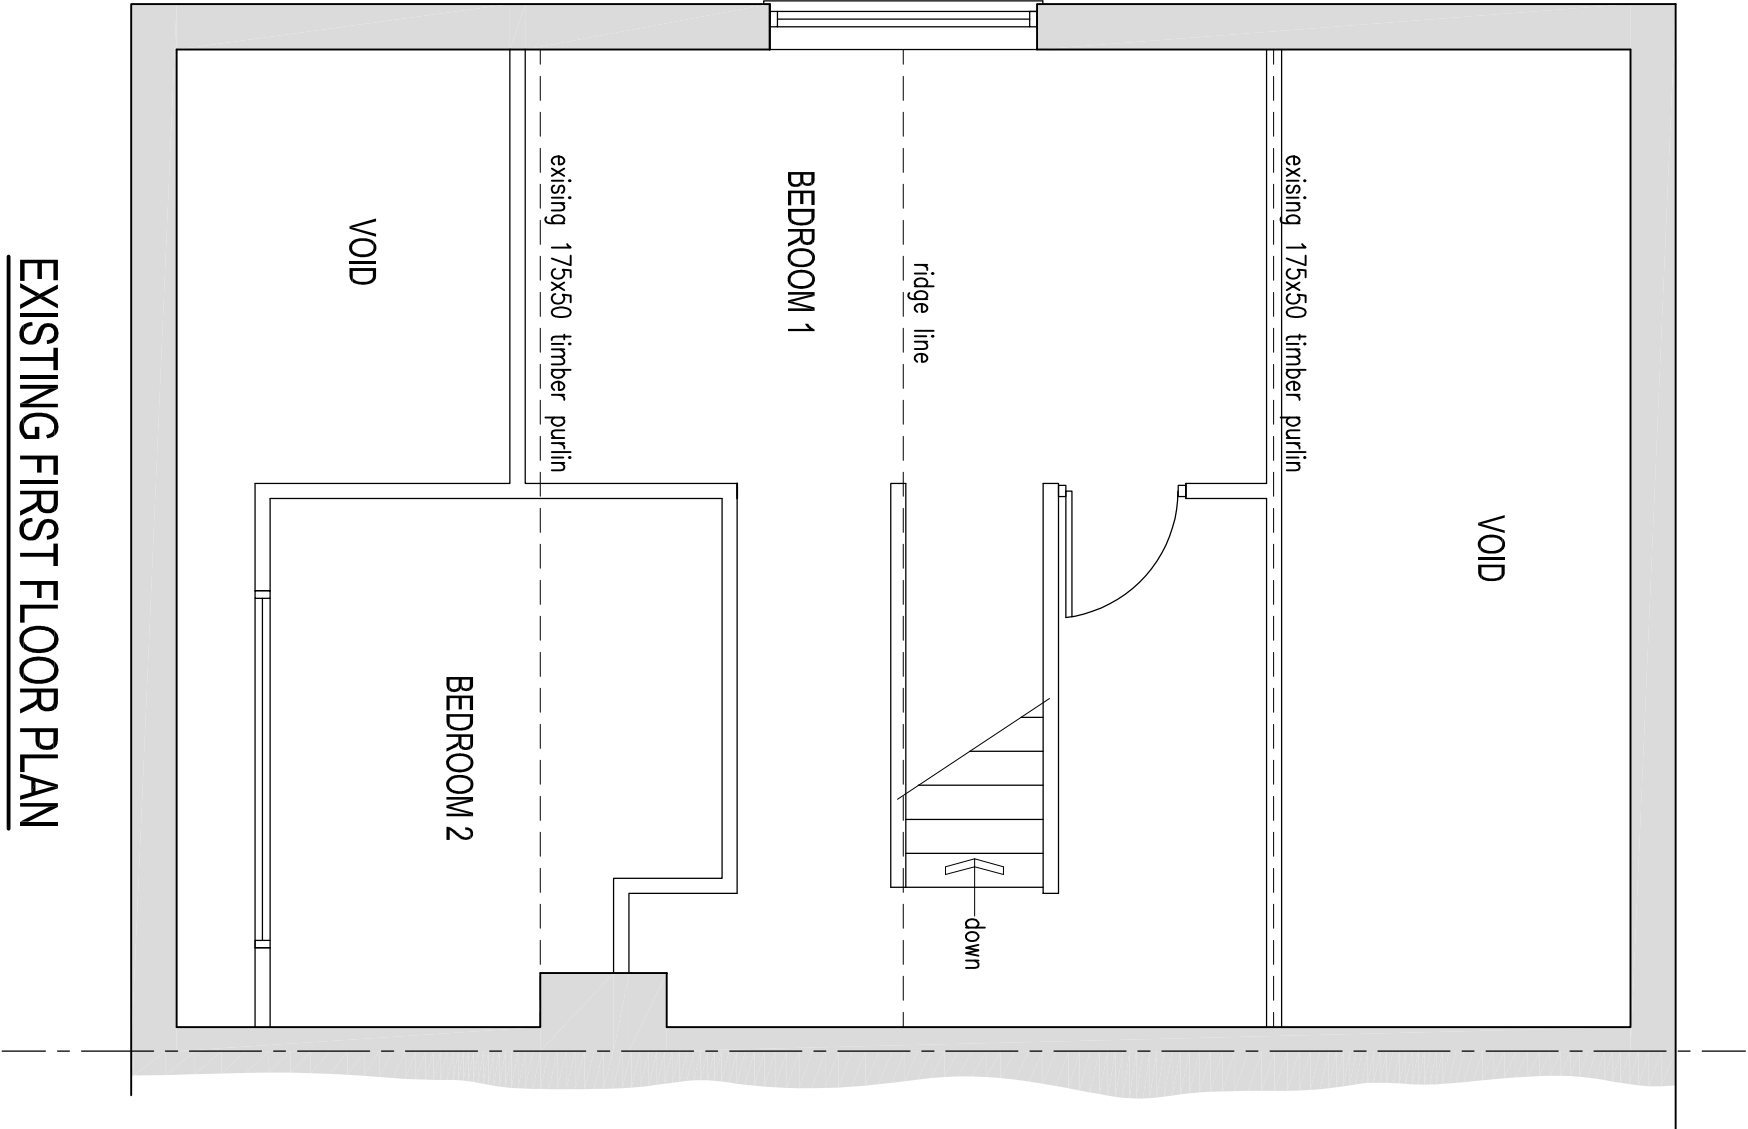

EXISTING FIRST FLOOR PLAN

CARRREG DESIGN STRUCTURAL ENGINEERS & BUILDING CONSULTANTS 18 Rosslyn Road, Newport, South Wales NP19 8PD Office: (01633) 668308 Mobile: 07845 416086 Email: carrreg@virginmedia.com										Project Client		Drawing Title					
Project Title		FIRST FLOOR PLAN AS EXISTING															
5 MILBOURNE CLOSE MERTHYR TYDFIL		Revision		Description		Date		Scale @ A3 1:50 @ A3		Drawn By WJS							
		REV.A REV.B REV.C						Date MAY 2025		Checked							
								Job No. 25-048		Drawing No. 02							
										Rev.No.							