


GLAZING:
Replace existing windows to ground floor and first floor and external doors with new Agate Grey UPVc double glazed units. 'K' low emissivity glass to BS6262 to be used. All glazing below 800mm (1500mm to doors) to be laminated or toughened glass.

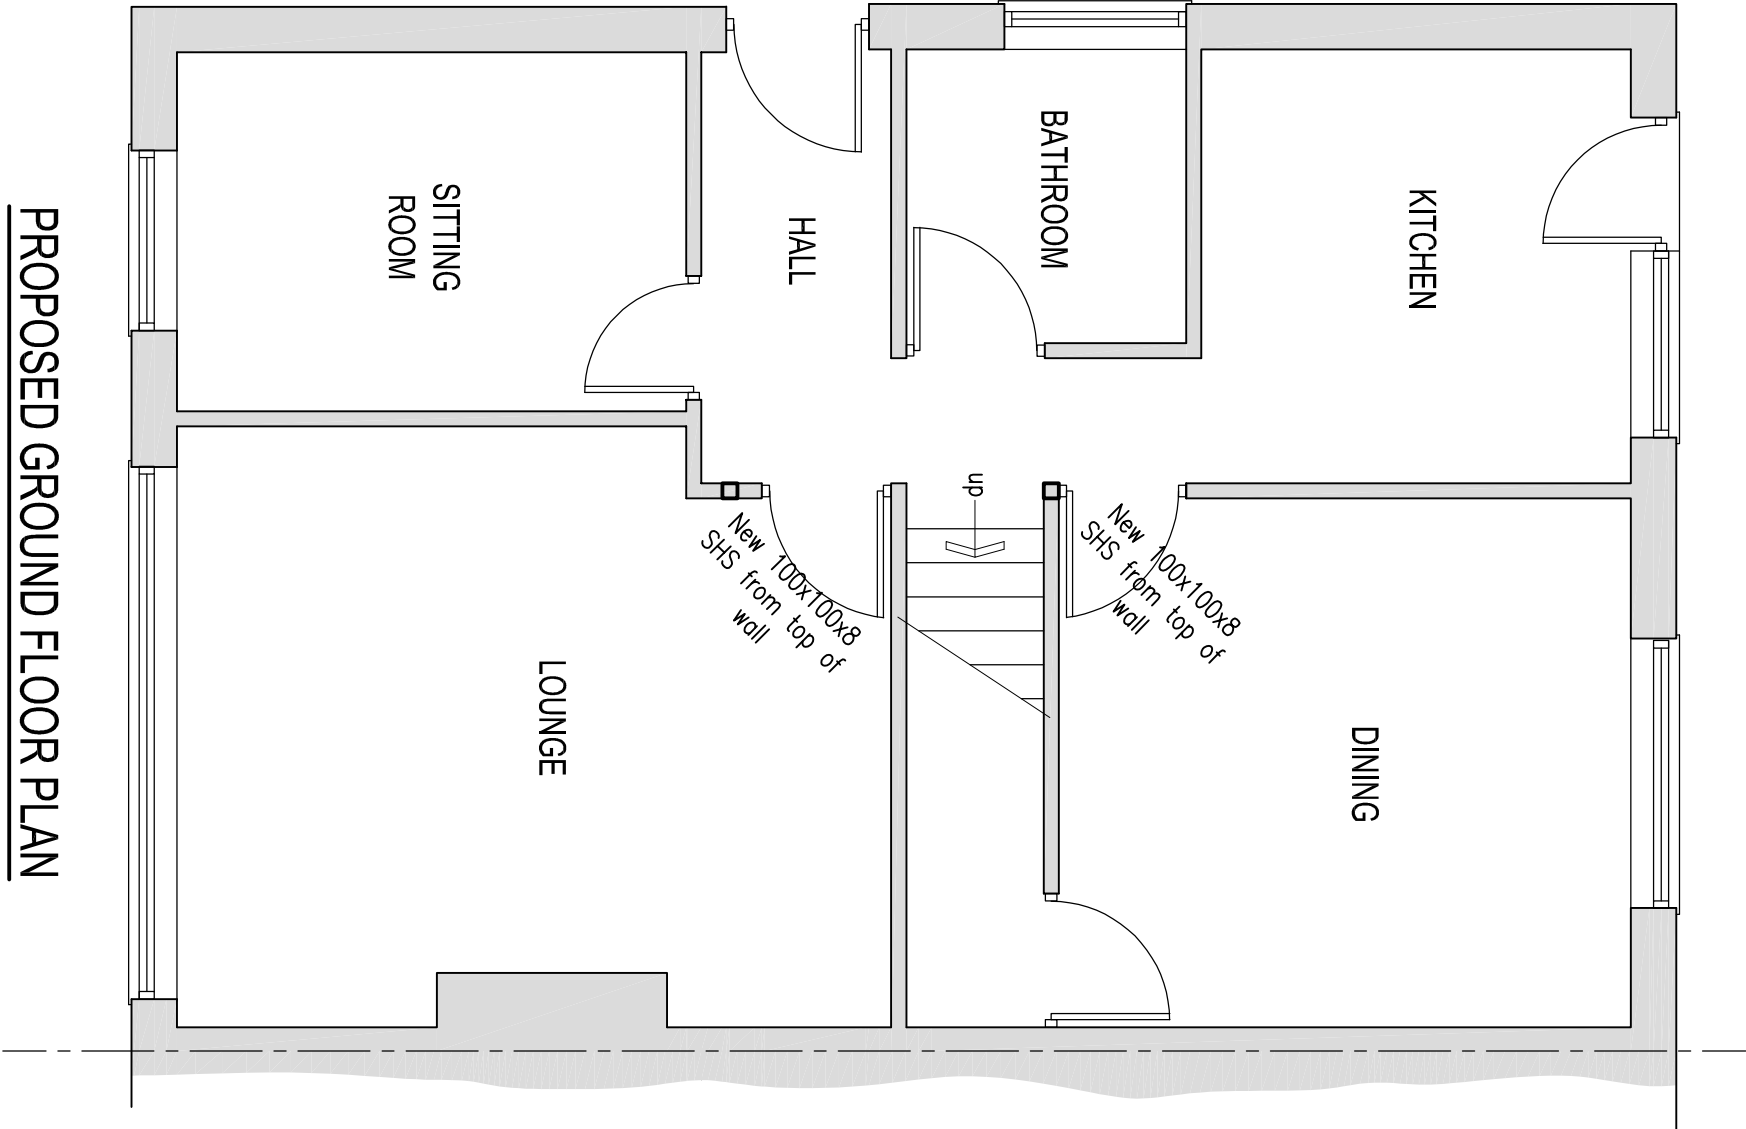

PROPOSED GROUND FLOOR PLAN

CARRÉG DESIGN		Project Client		Drawing Title		Revision		Description		Date		Scale @ A3		Drawn By	
		Project Title		GROUND FLOOR PLAN AS PROPOSED		REV/A REV/B REV/C		NOTES ADDED/AMENDED		18/06/25		1:50 @ A3		WJS	
STRUCTURAL ENGINEERS & BUILDING CONSULTANTS		5 MILBOURNE CLOSE MERTHYR TYDFIL										Date MAY 2025		Checked	
18 Rosslyn Road, Newport, South Wales NP19 8PD Office: (01633) 668308 Mobile: 07845 416086 Email: carrég@virginmedia.com												Job No. 25-048		Drawing No. 11	
														Rev.No. A	