


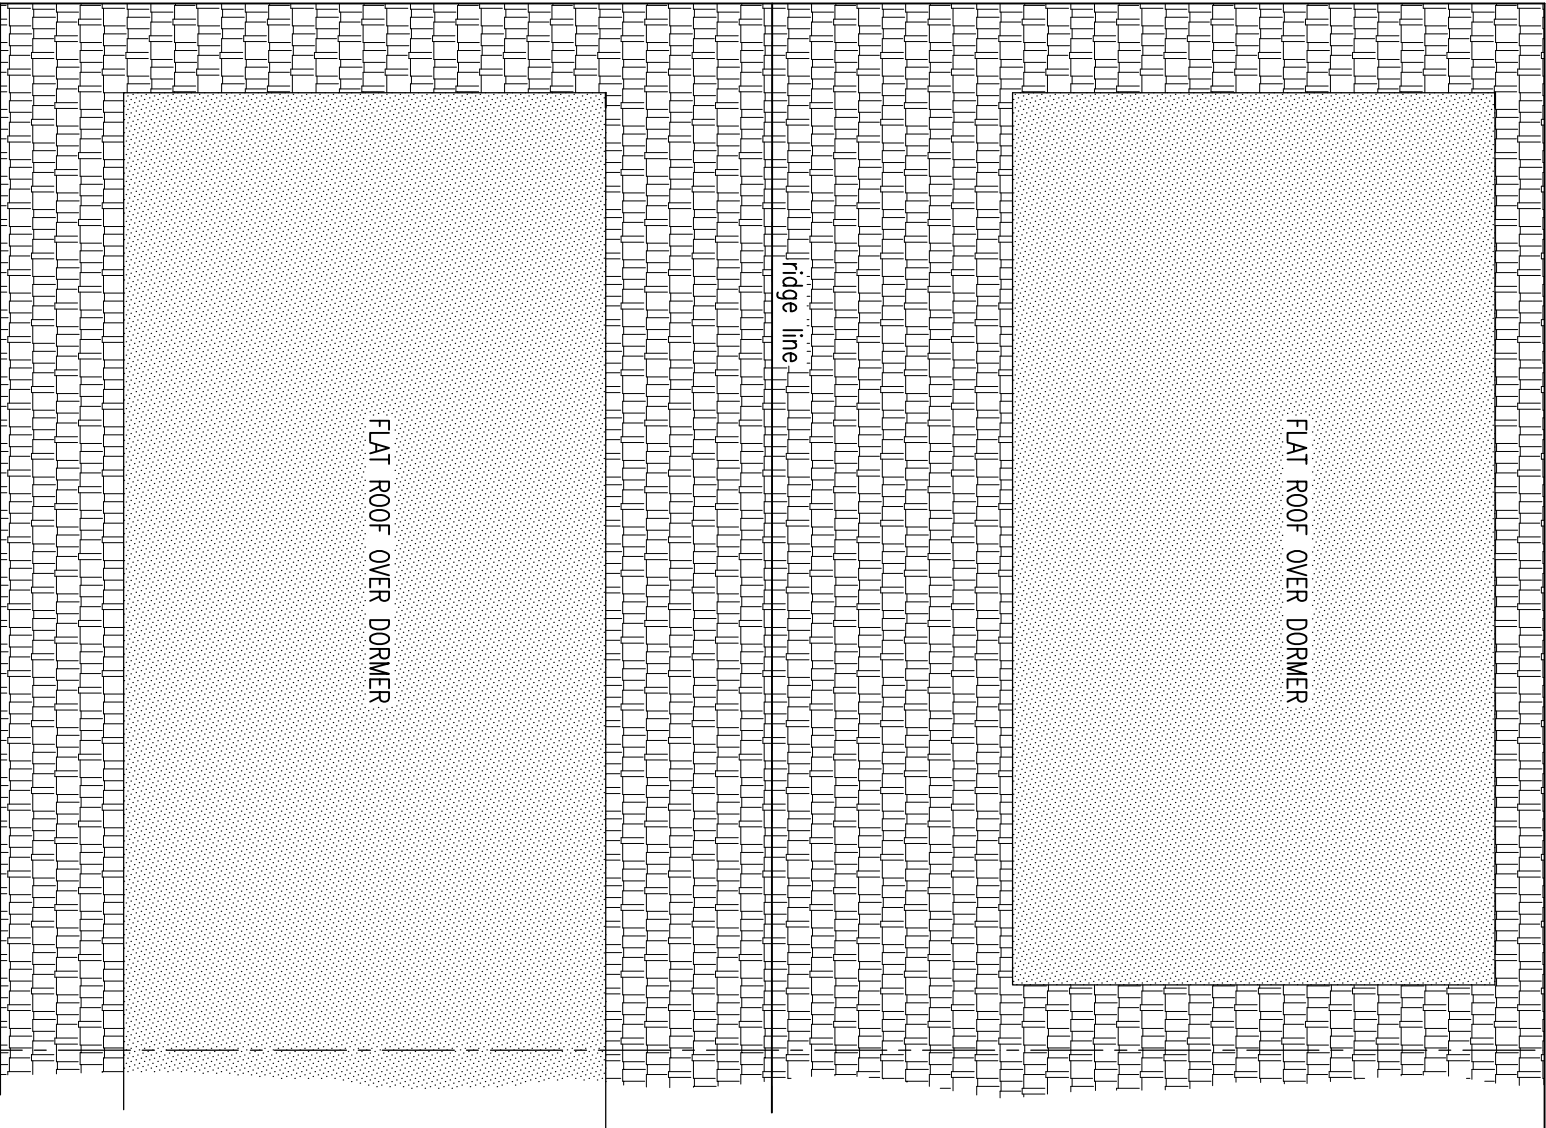

PROPOSED ROOF PLAN

CARRÉG DESIGN		Project Client		Drawing Title		Revision		Description		Date		Scale @ A3		Drawn By	
Project Title		5 MILBOURNE CLOSE MERTHYR TYDFIL		ROOF PLAN AS PROPOSED		REV A REV B REV C						1:50 @ A3		WJS	
STRUCTURAL ENGINEERS & BUILDING CONSULTANTS		18 Rosslyn Road, Newport, South Wales NP19 8PD Office: (01633) 668308 Mobile: 07845 416086 Email: carrég@virginmedia.com										Date MAY 2025		Checked	
												Job No. 25-048		Drawing No. 13	
														Rev.No.	