





Smoke / heat detectors to be fitted as indicated

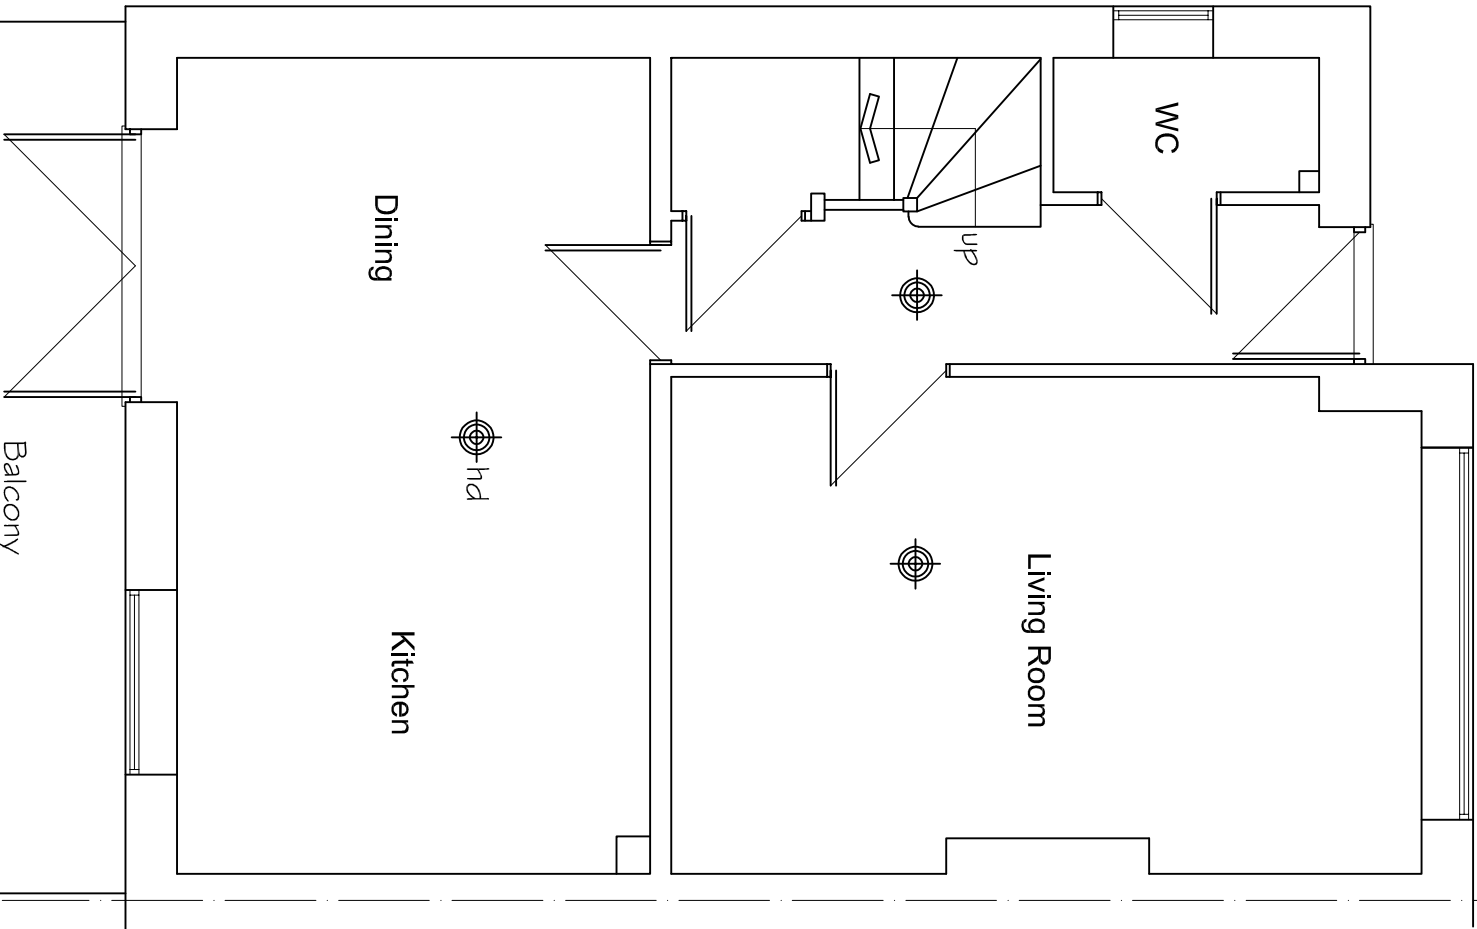

Ground Floor Plan

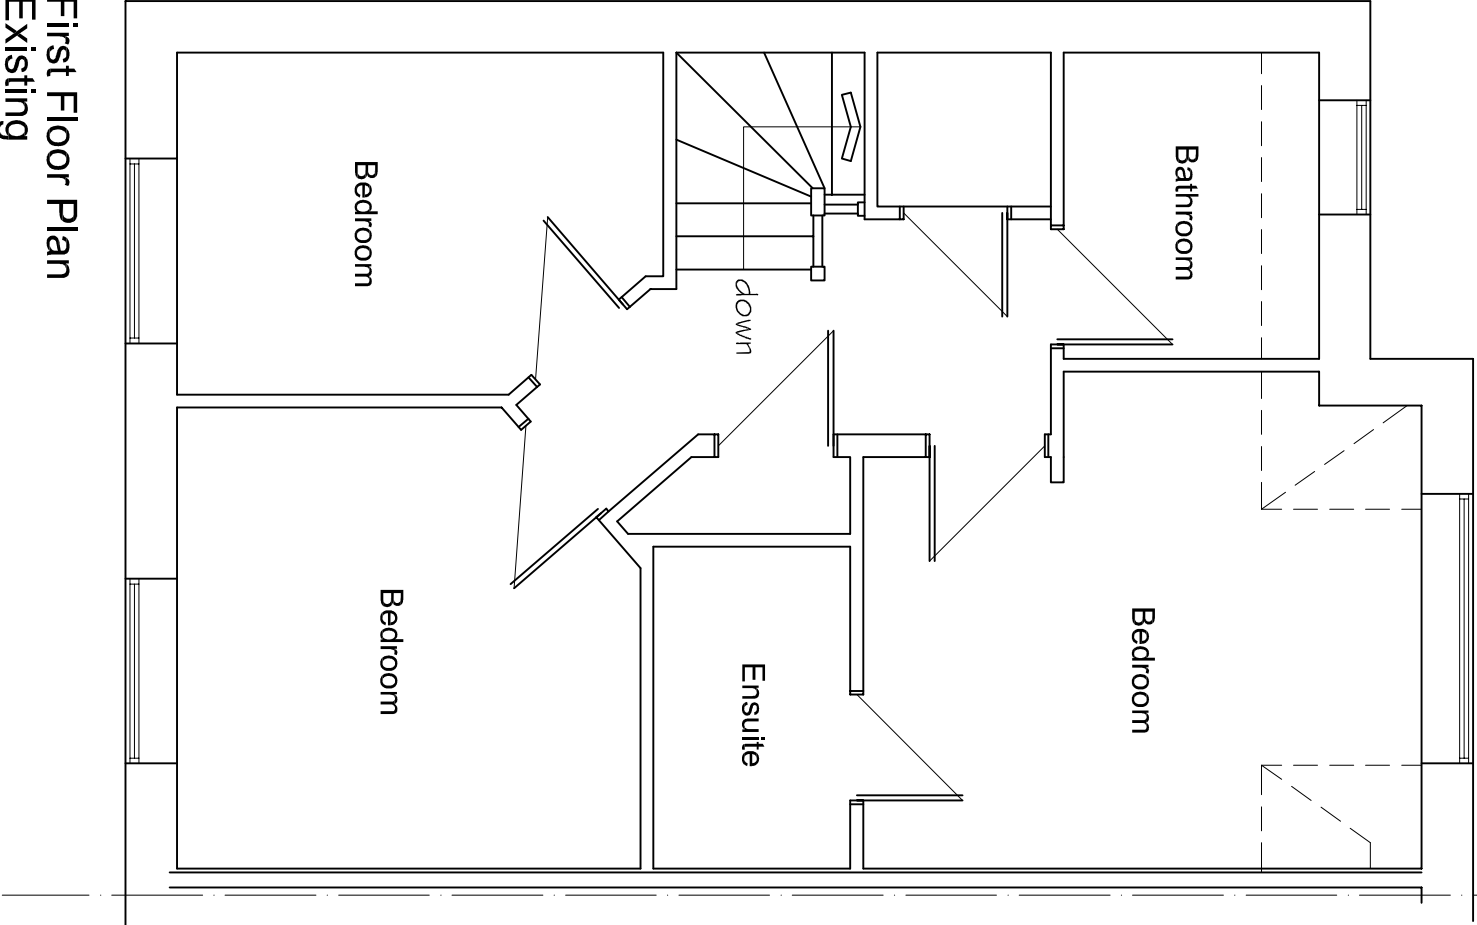

First Floor Plan
Existing



Scale 1:50 at A3
0 1m 2m 3m

Proposed Loft Conversion	
DRAWN BY	PR
SCALE	1:50 & 1:100
DATE	Jan 2020
DWG No.	MAG25

CLIENT
Mr & Mrs Jones
10 Parc Cwm Pant Bach
Heolgerthig
Merthyr Tydfil, CF48 1TQ




MAGIC LOFTS LTD
Elevate Your Home!

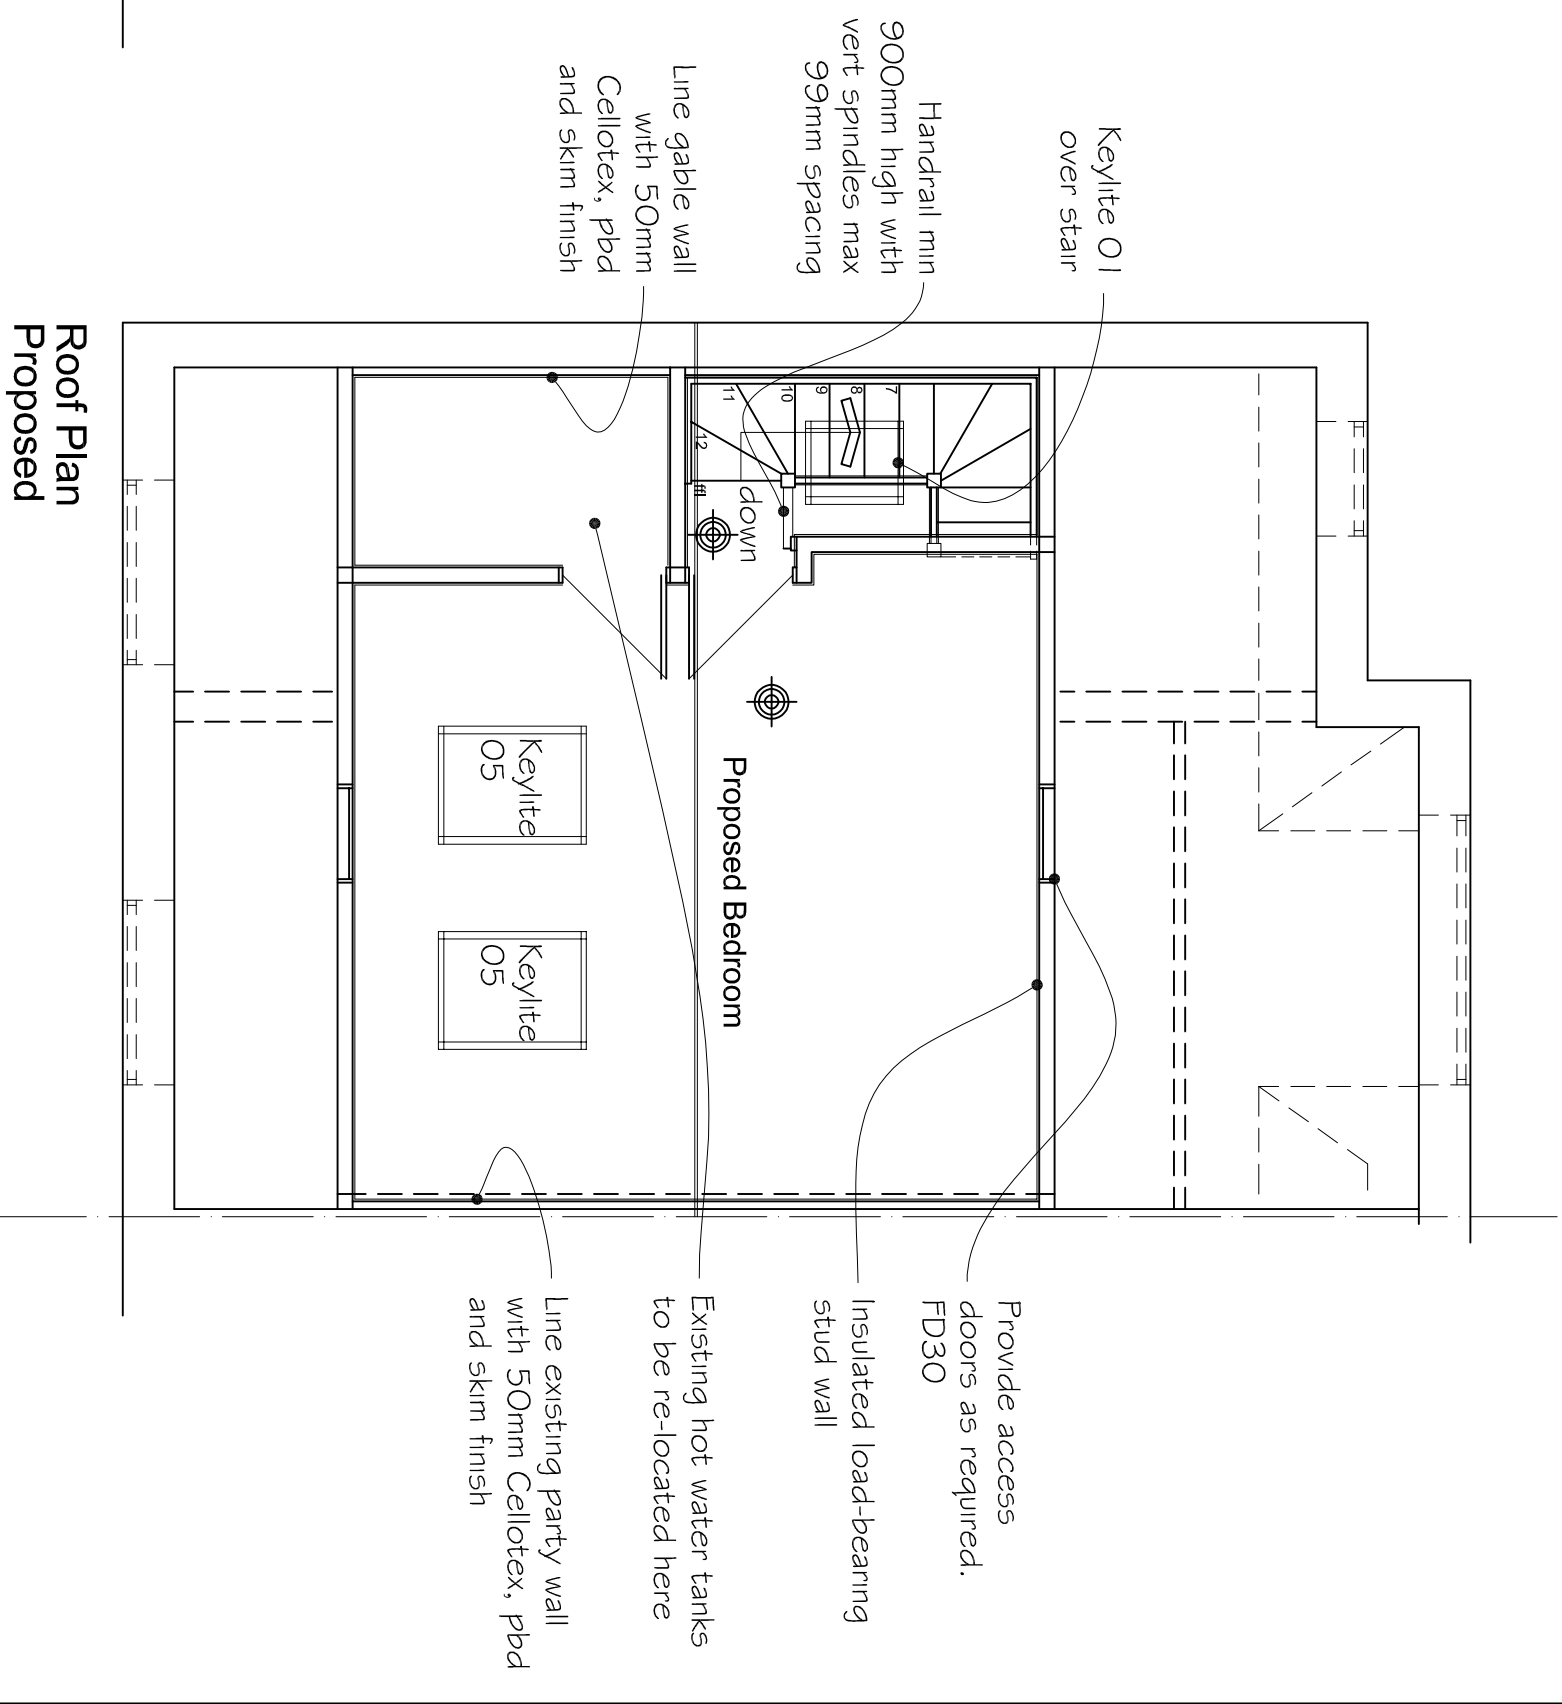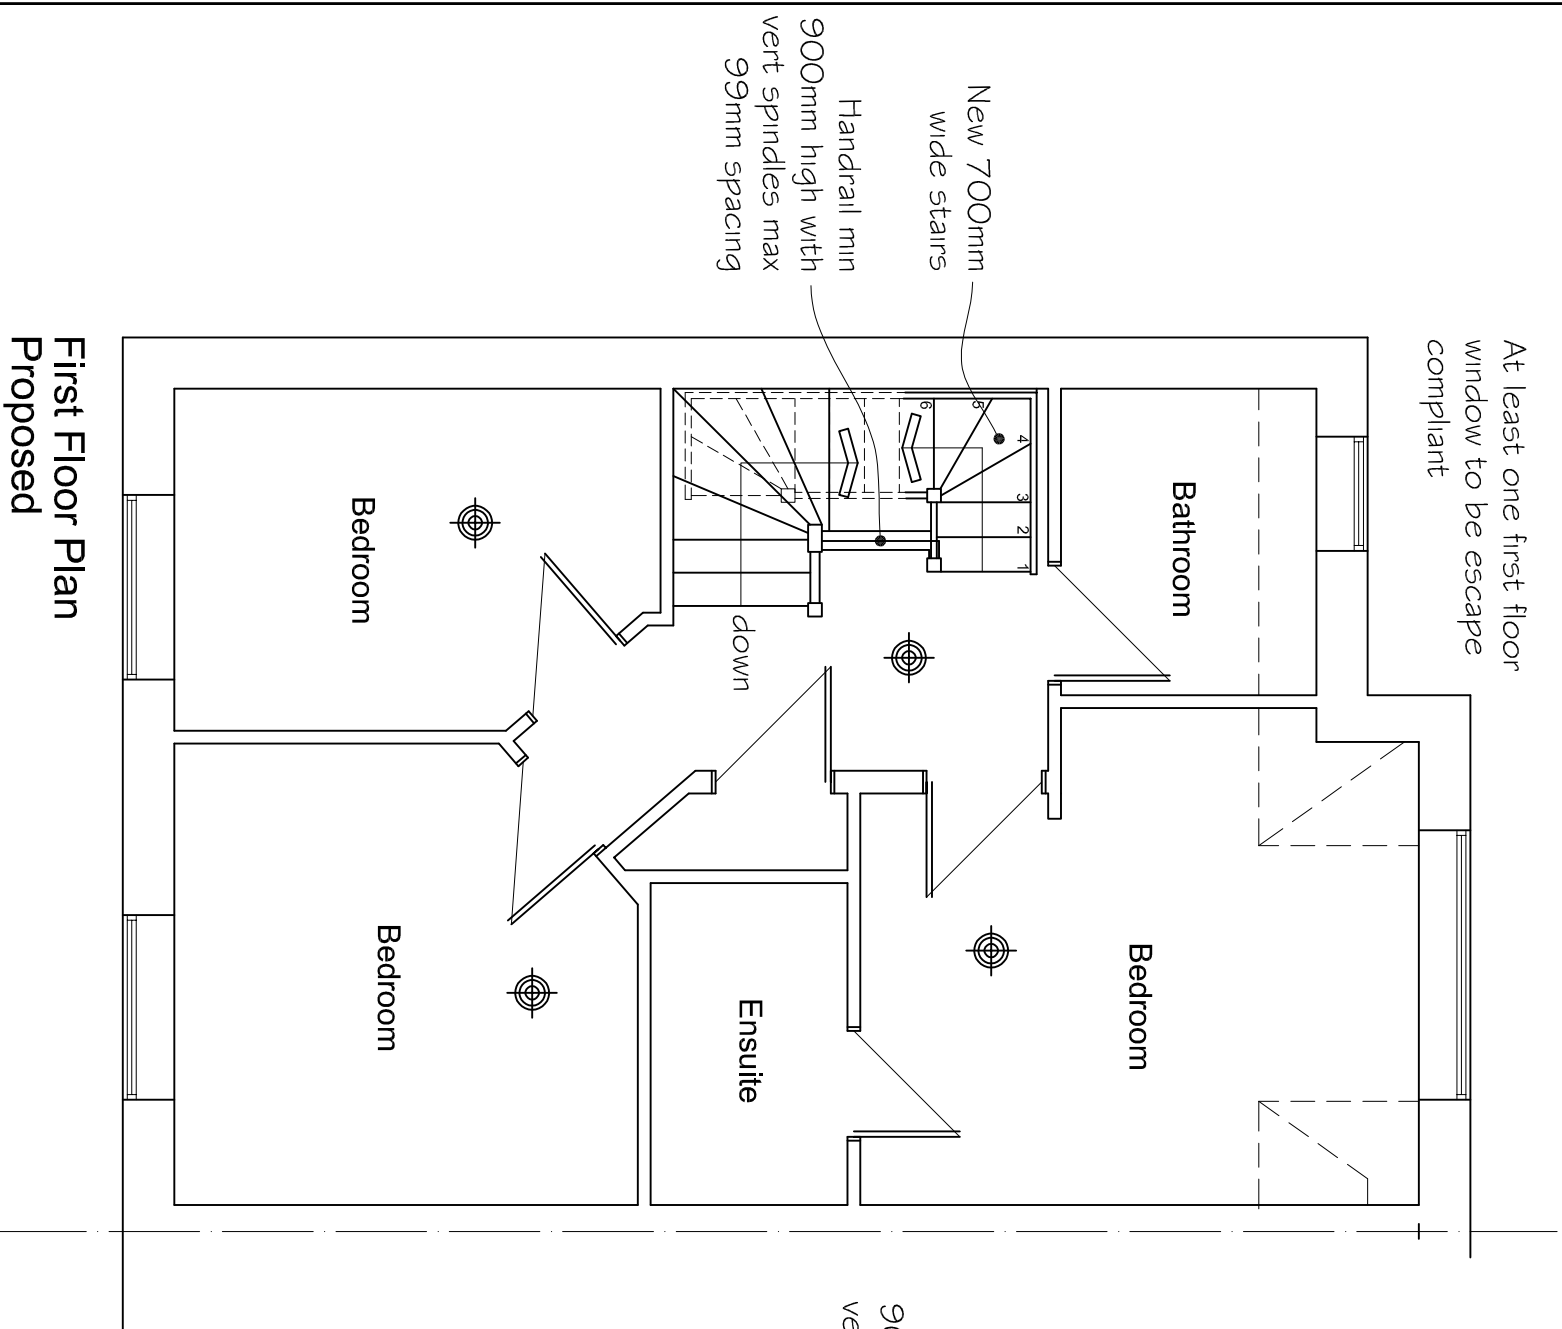


Scale 1:50 at A3


0 1m 2m 3m

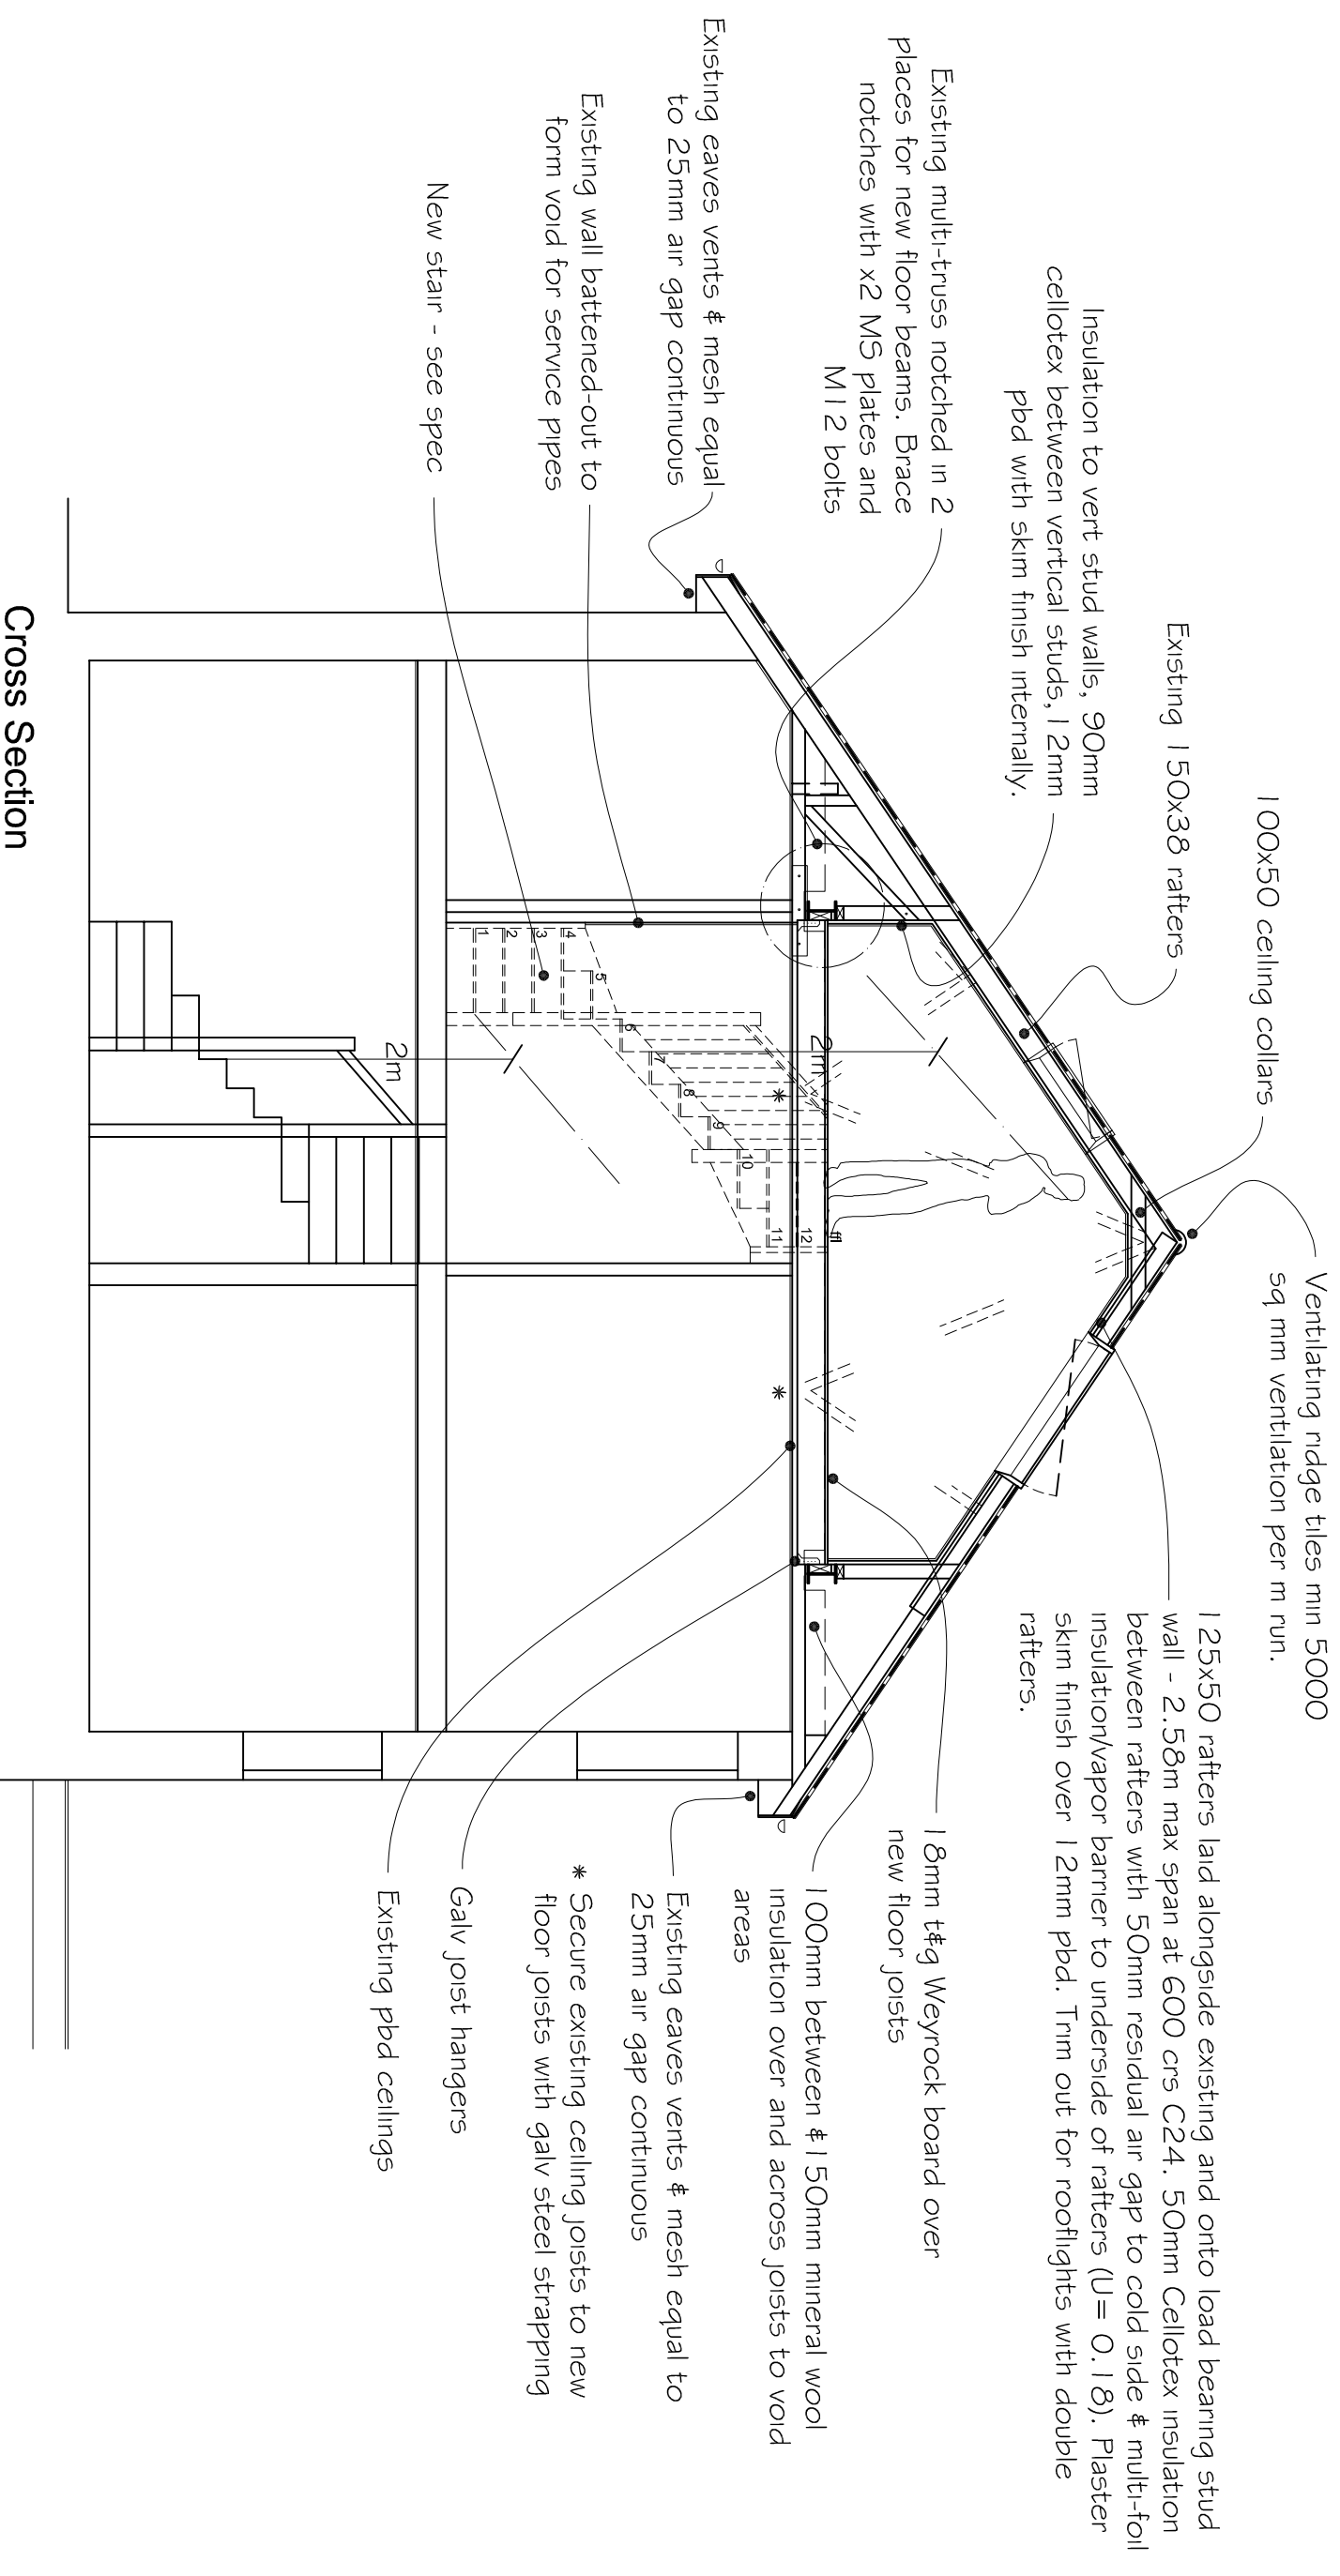


Front Elevation
Existing

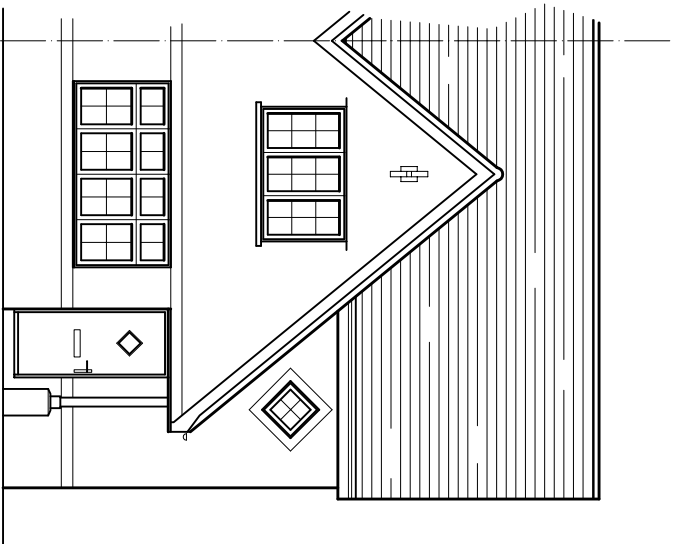


Side Elevation
Existing

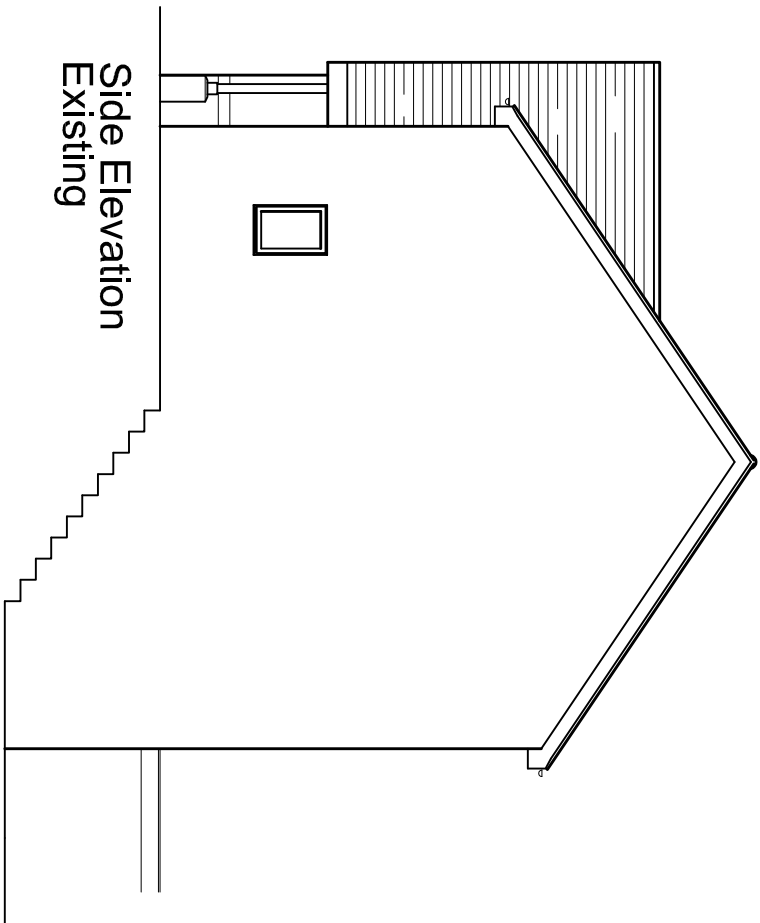


Rear Elevation
Existing

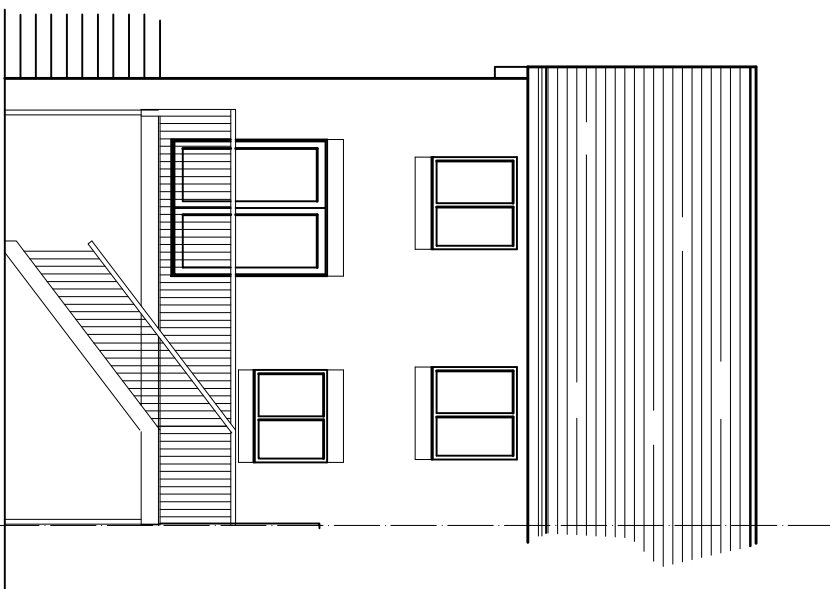


Front Elevation
Proposed

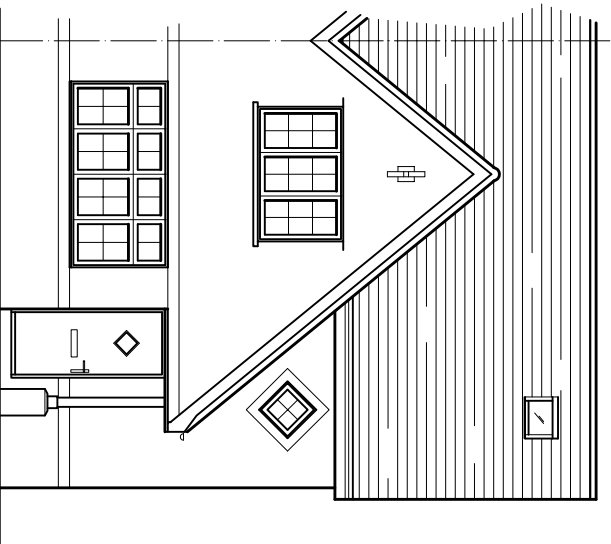

Side Elevation
Proposed

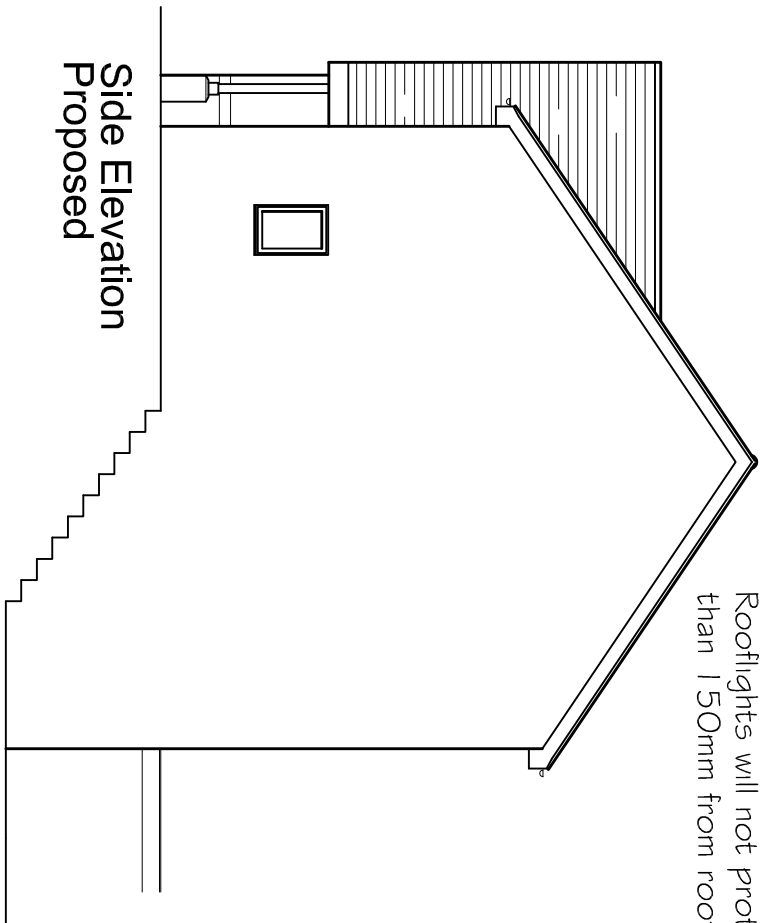

Rear Elevation
Proposed

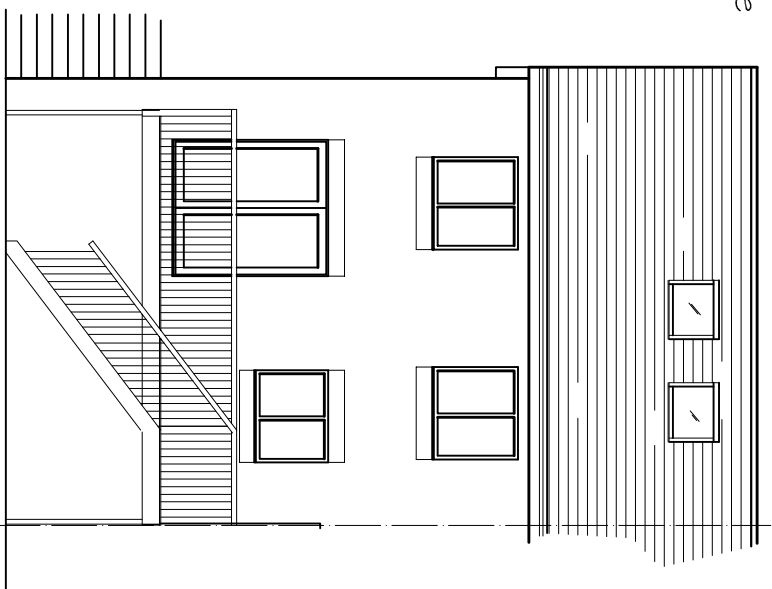

Rooflights will not protrude more
than 150mm from roof plane