




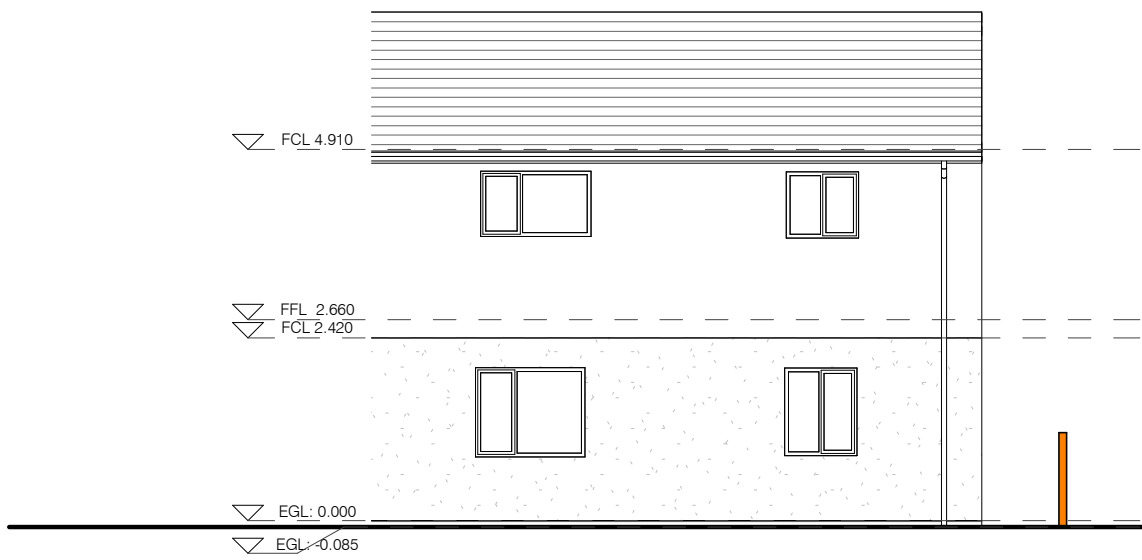


Proposed Front Elevation
1 : 100

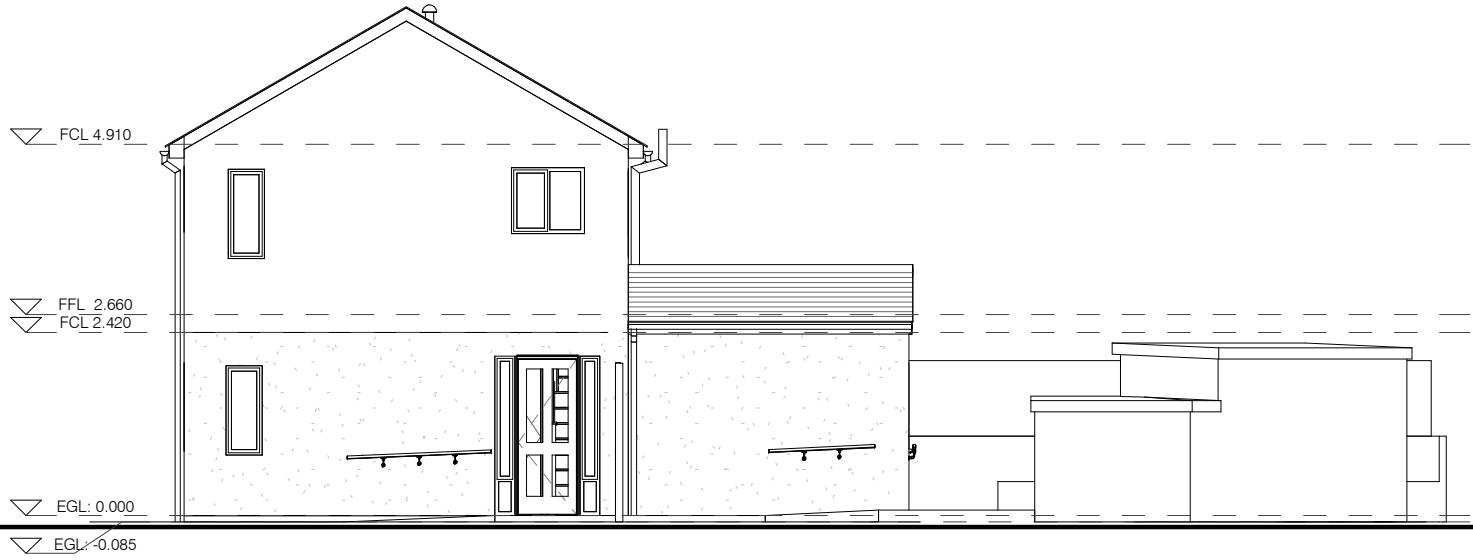

Proposed Side Elevation A
1 : 100

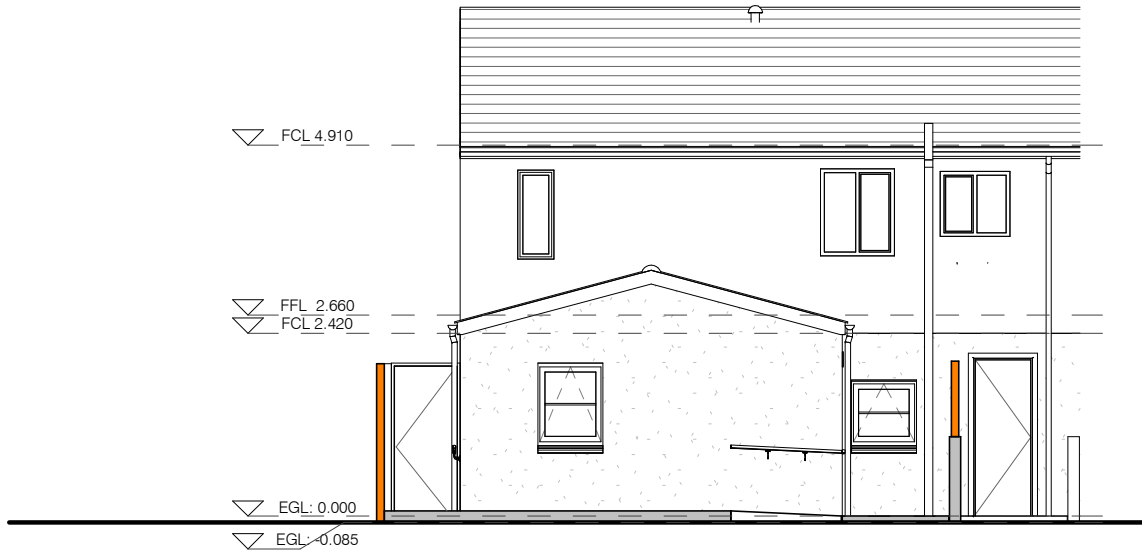

Proposed Rear Elevation
1 : 100

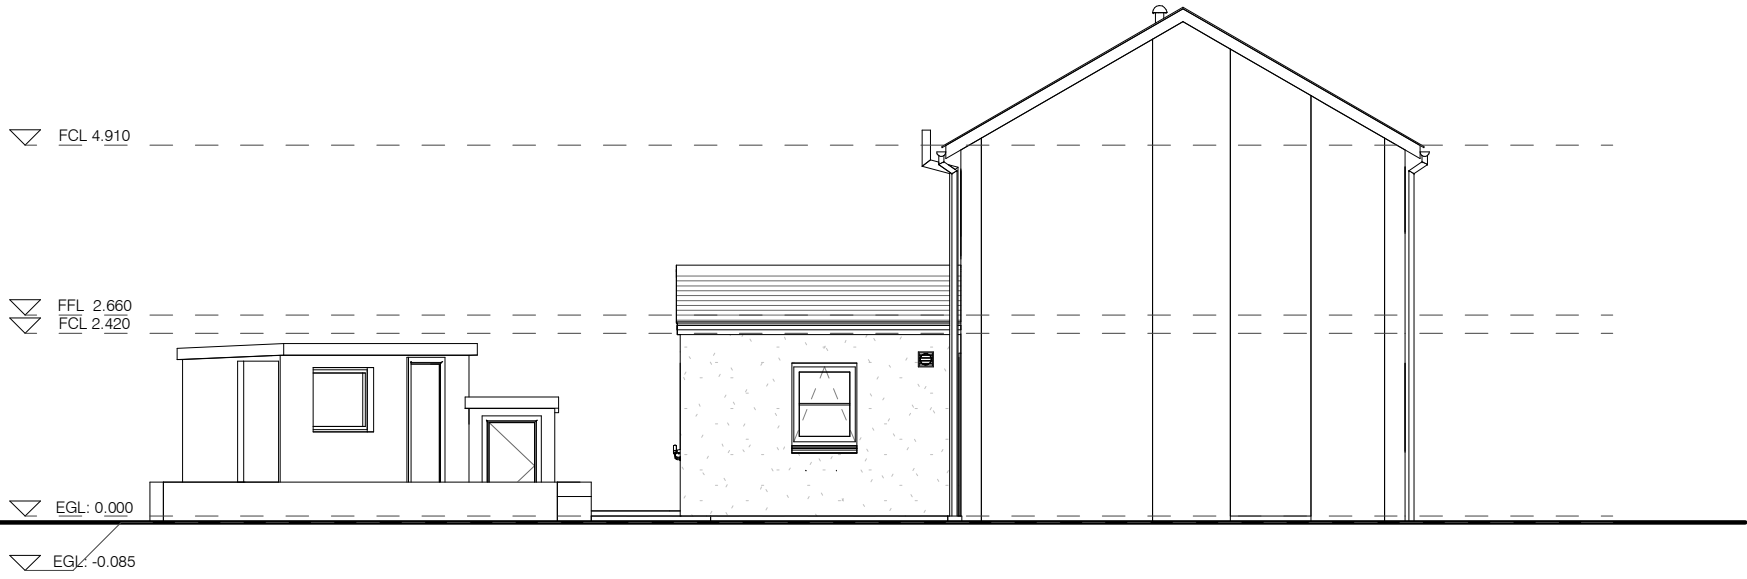

Proposed Side Elevation B
1 : 100

Notes:

1. Drawings must not be scaled and any discrepancies must be reported immediately.
2. The drawing is to be read in conjunction with all other relevant project drawings and schedules.
3. Dimensions indicated are structural.
4. Drawings must be printed in colour to ensure all elements are clearly identified.
5. Drawings based upon measured survey, all dimensions to be checked on site prior to work commencing.
6. Drawings to be read in conjunction with Occupational Therapist's Report
7. No work to commence on site prior to receipt of up-to-date asbestos report.
8. All works to comply with Hendre Materials & Workmanship Specifications.
9. All works to be carried out in accordance with CDM regulations.
10. Contractor to note working in occupied property; upmost care is to be taken for the safety security and wellbeing of the occupants.

P1	Issued for Planning	HB	DD	24.08.20
Rev.	Description	Drawn	Check	Date

FOR APPROVAL

pentan
architects

22 Cathedral Road
Cardiff CF11 9LJ
t. 029 2030 9010
info@pentan.co.uk

Project
2 The Birchwood Way

Client
Hafod Resources

Drawing Title

Proposed Elevations

Job no.	Org.	Zone	Level	Type	Role	Description	Status	Rev.
3863(028)	PEN	ZZ	ZZ	DR	A	005	S4	P1

Scale
1 : 100 @ A2

Date
SEP '20

NOTES Do not scale. All dimensions are in millimetres unless stated otherwise