




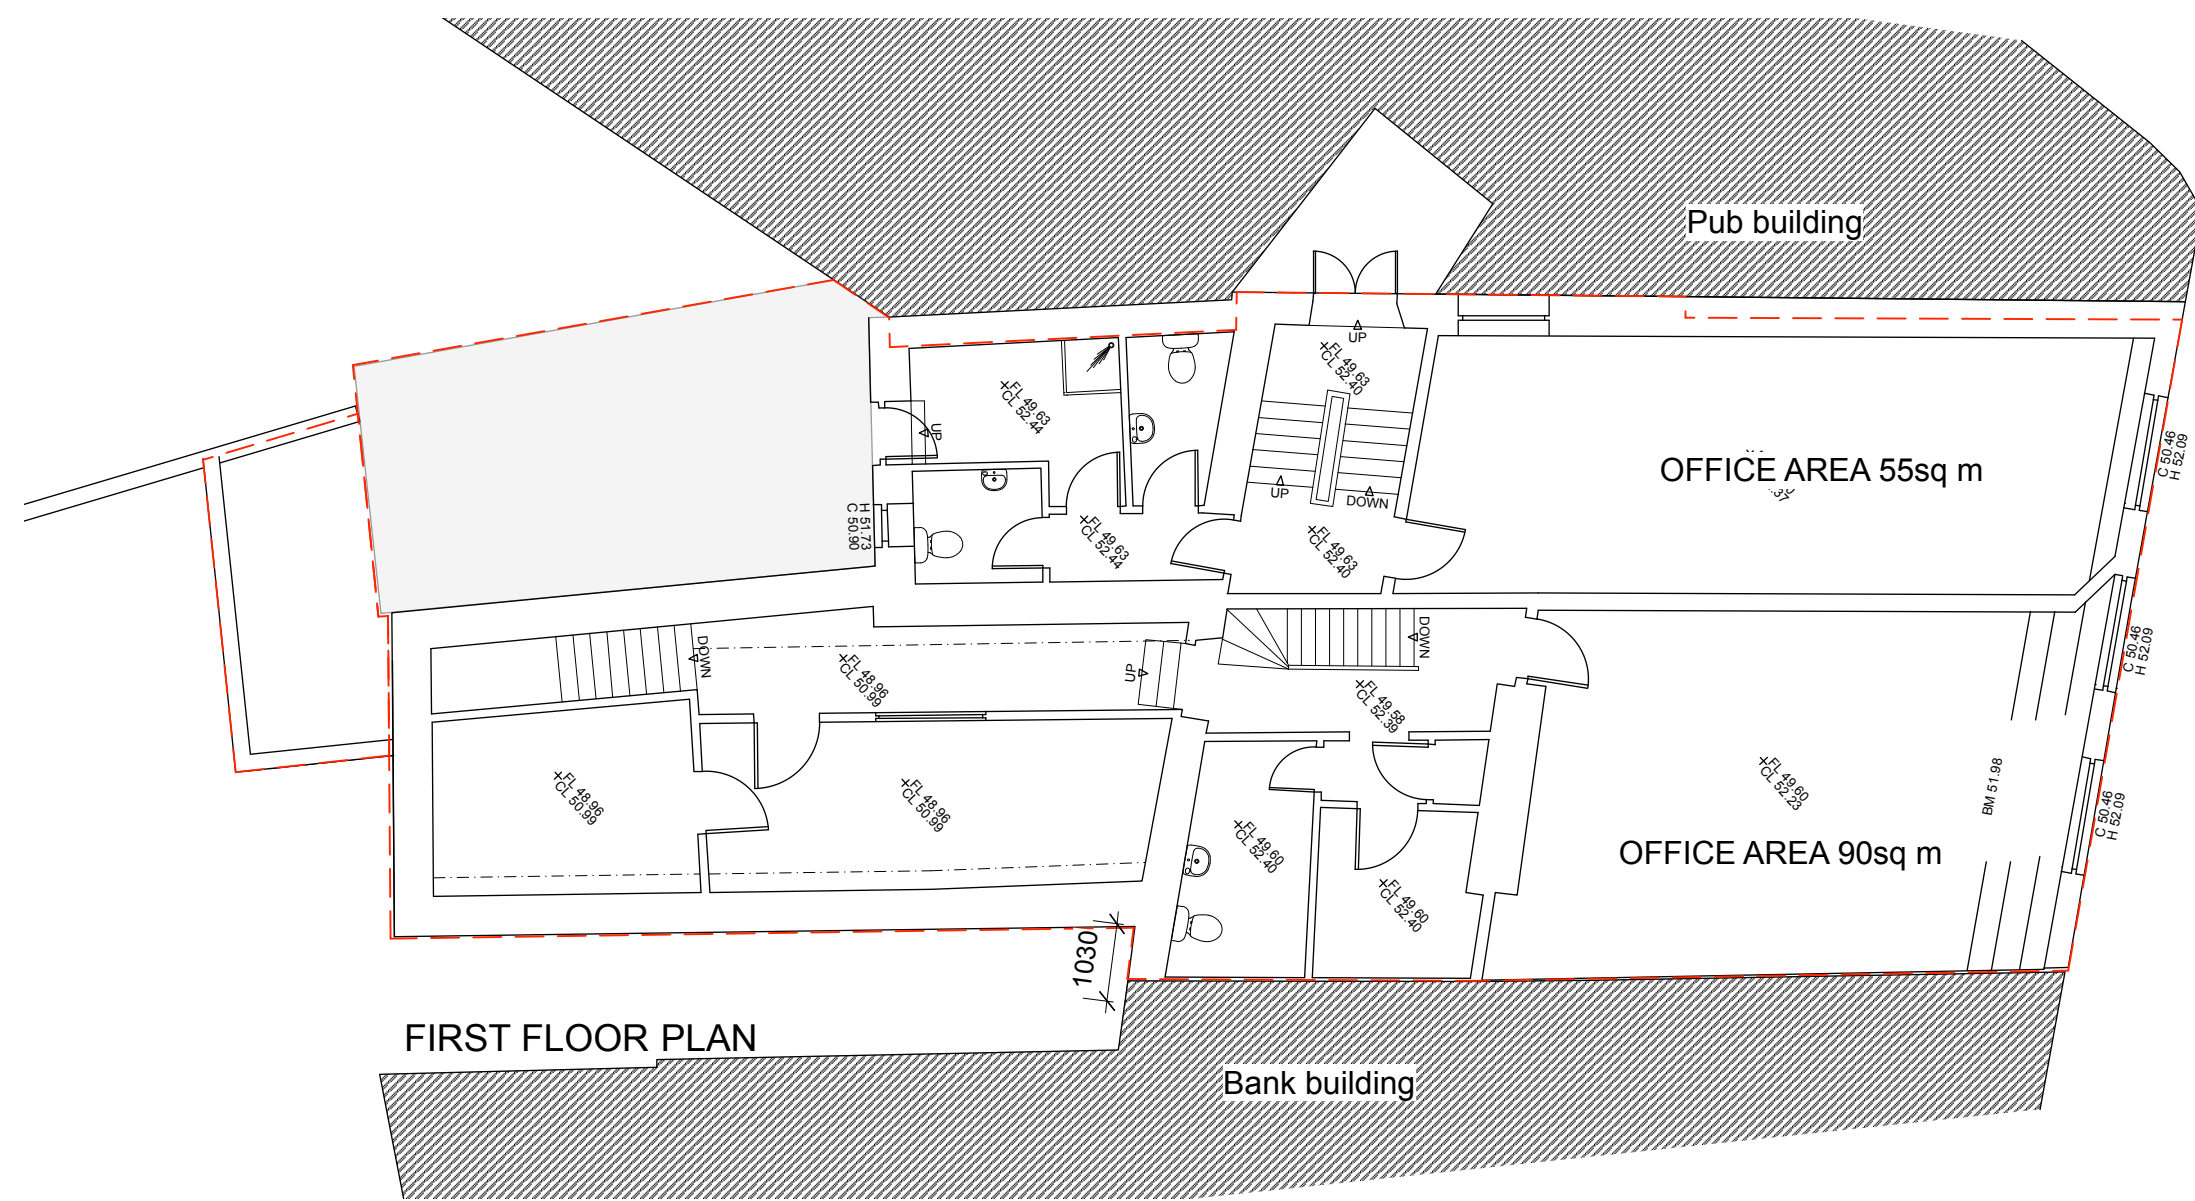


FIRST FLOOR PLAN

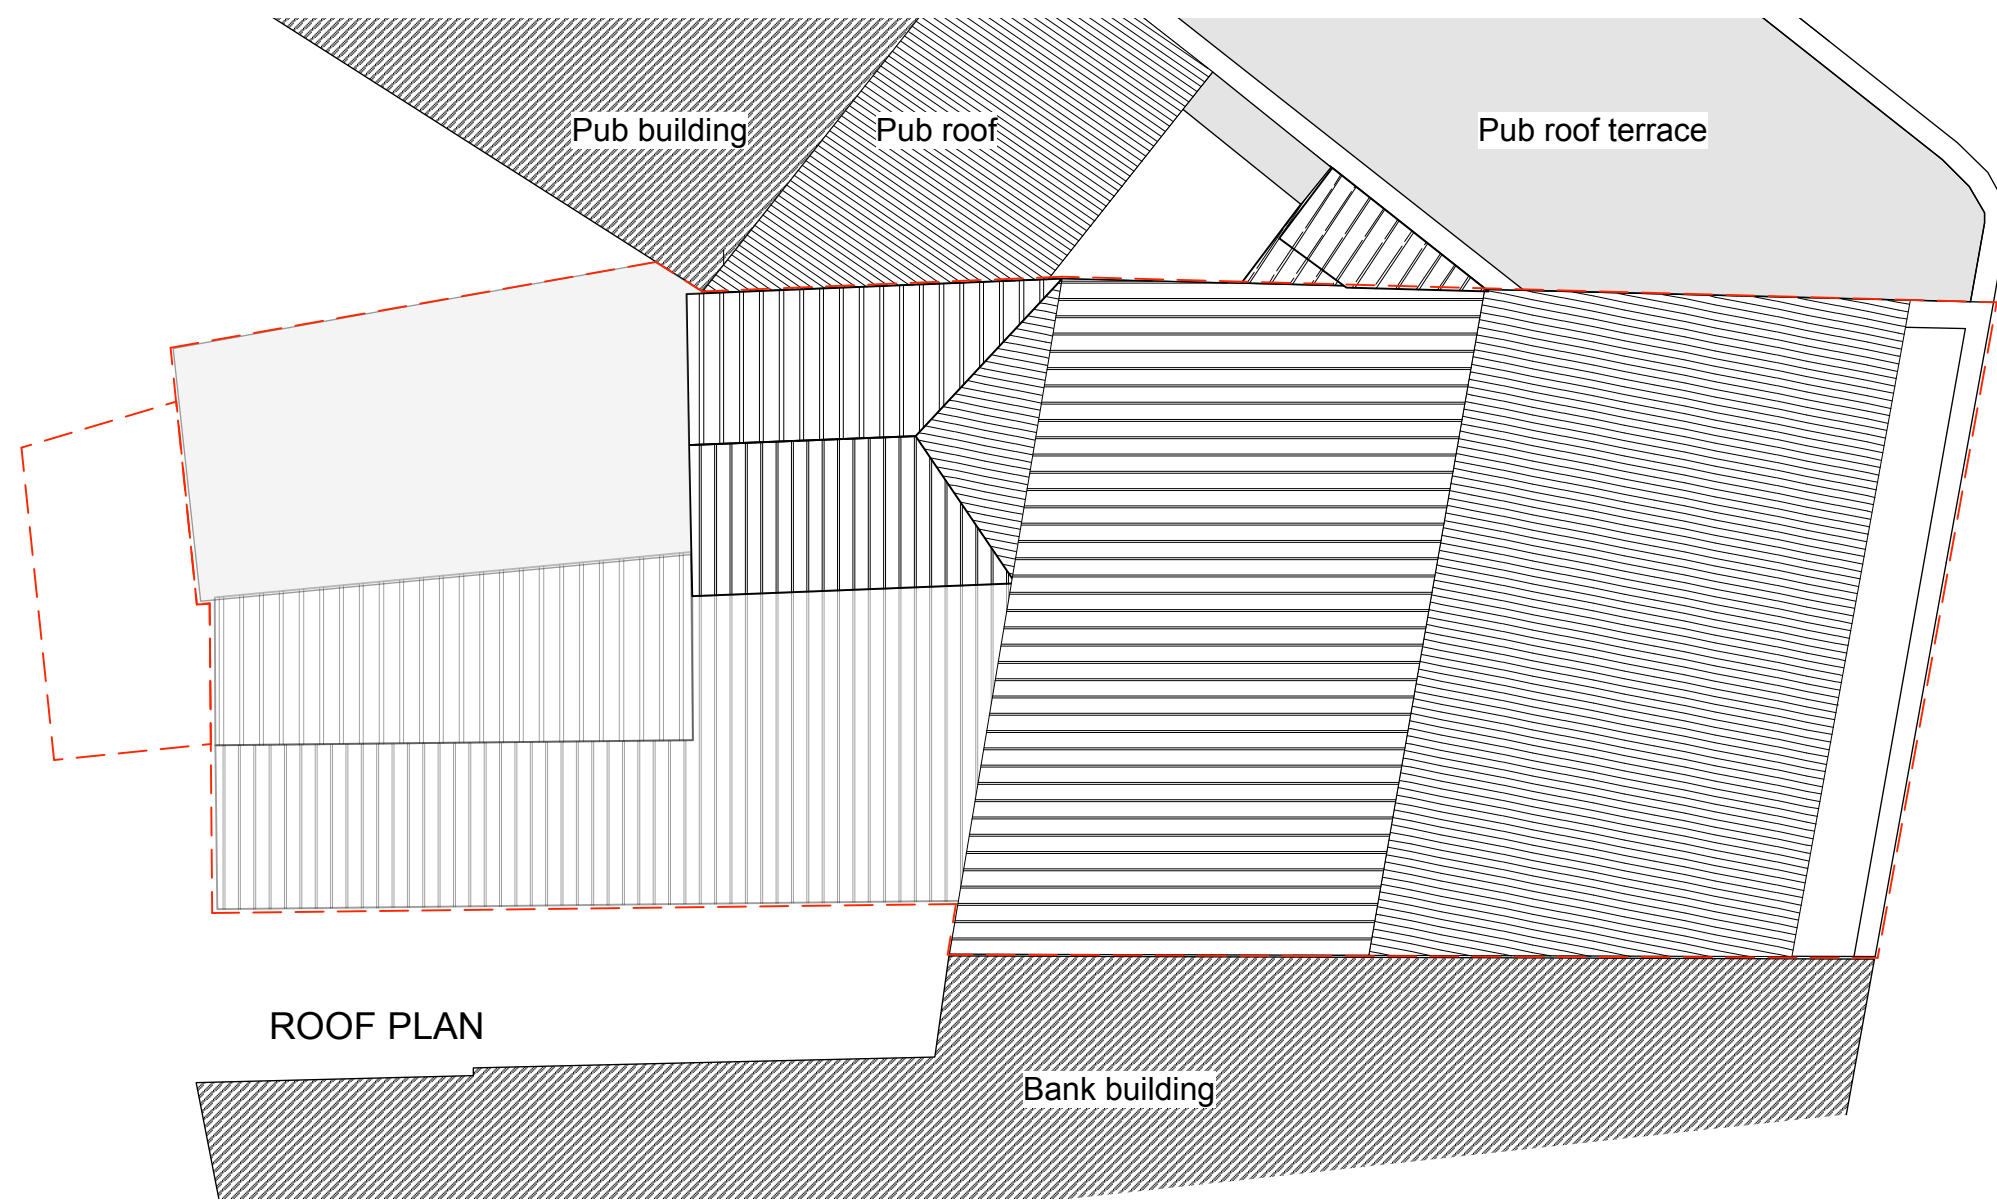


ROOF PLAN

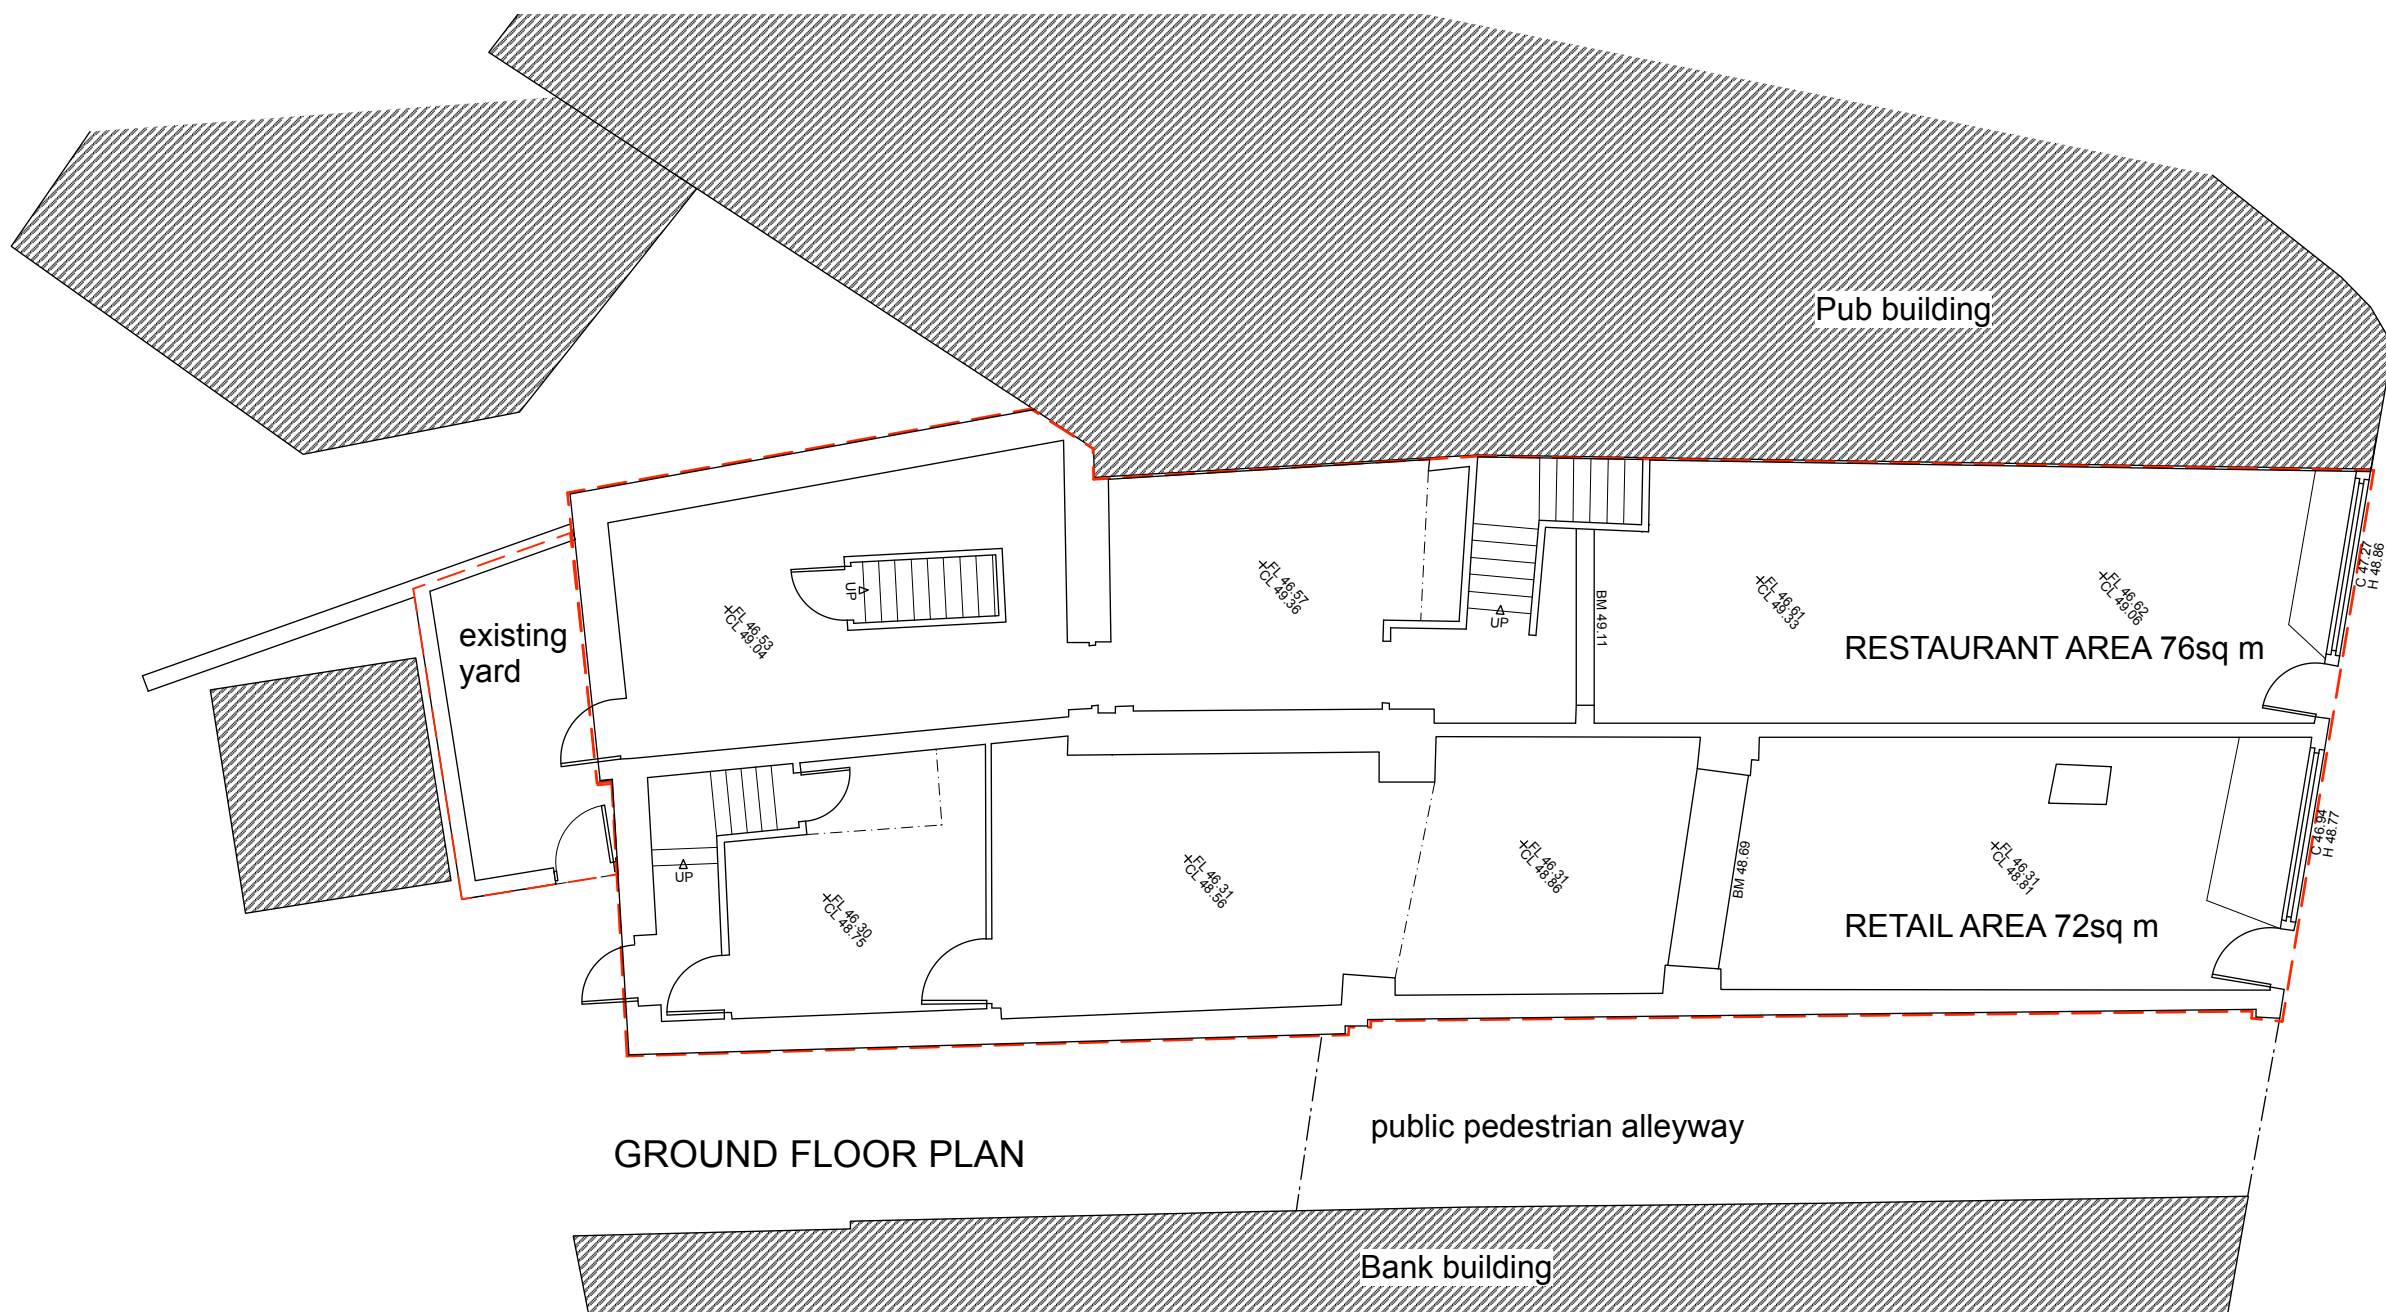


GROUND FLOOR PLAN

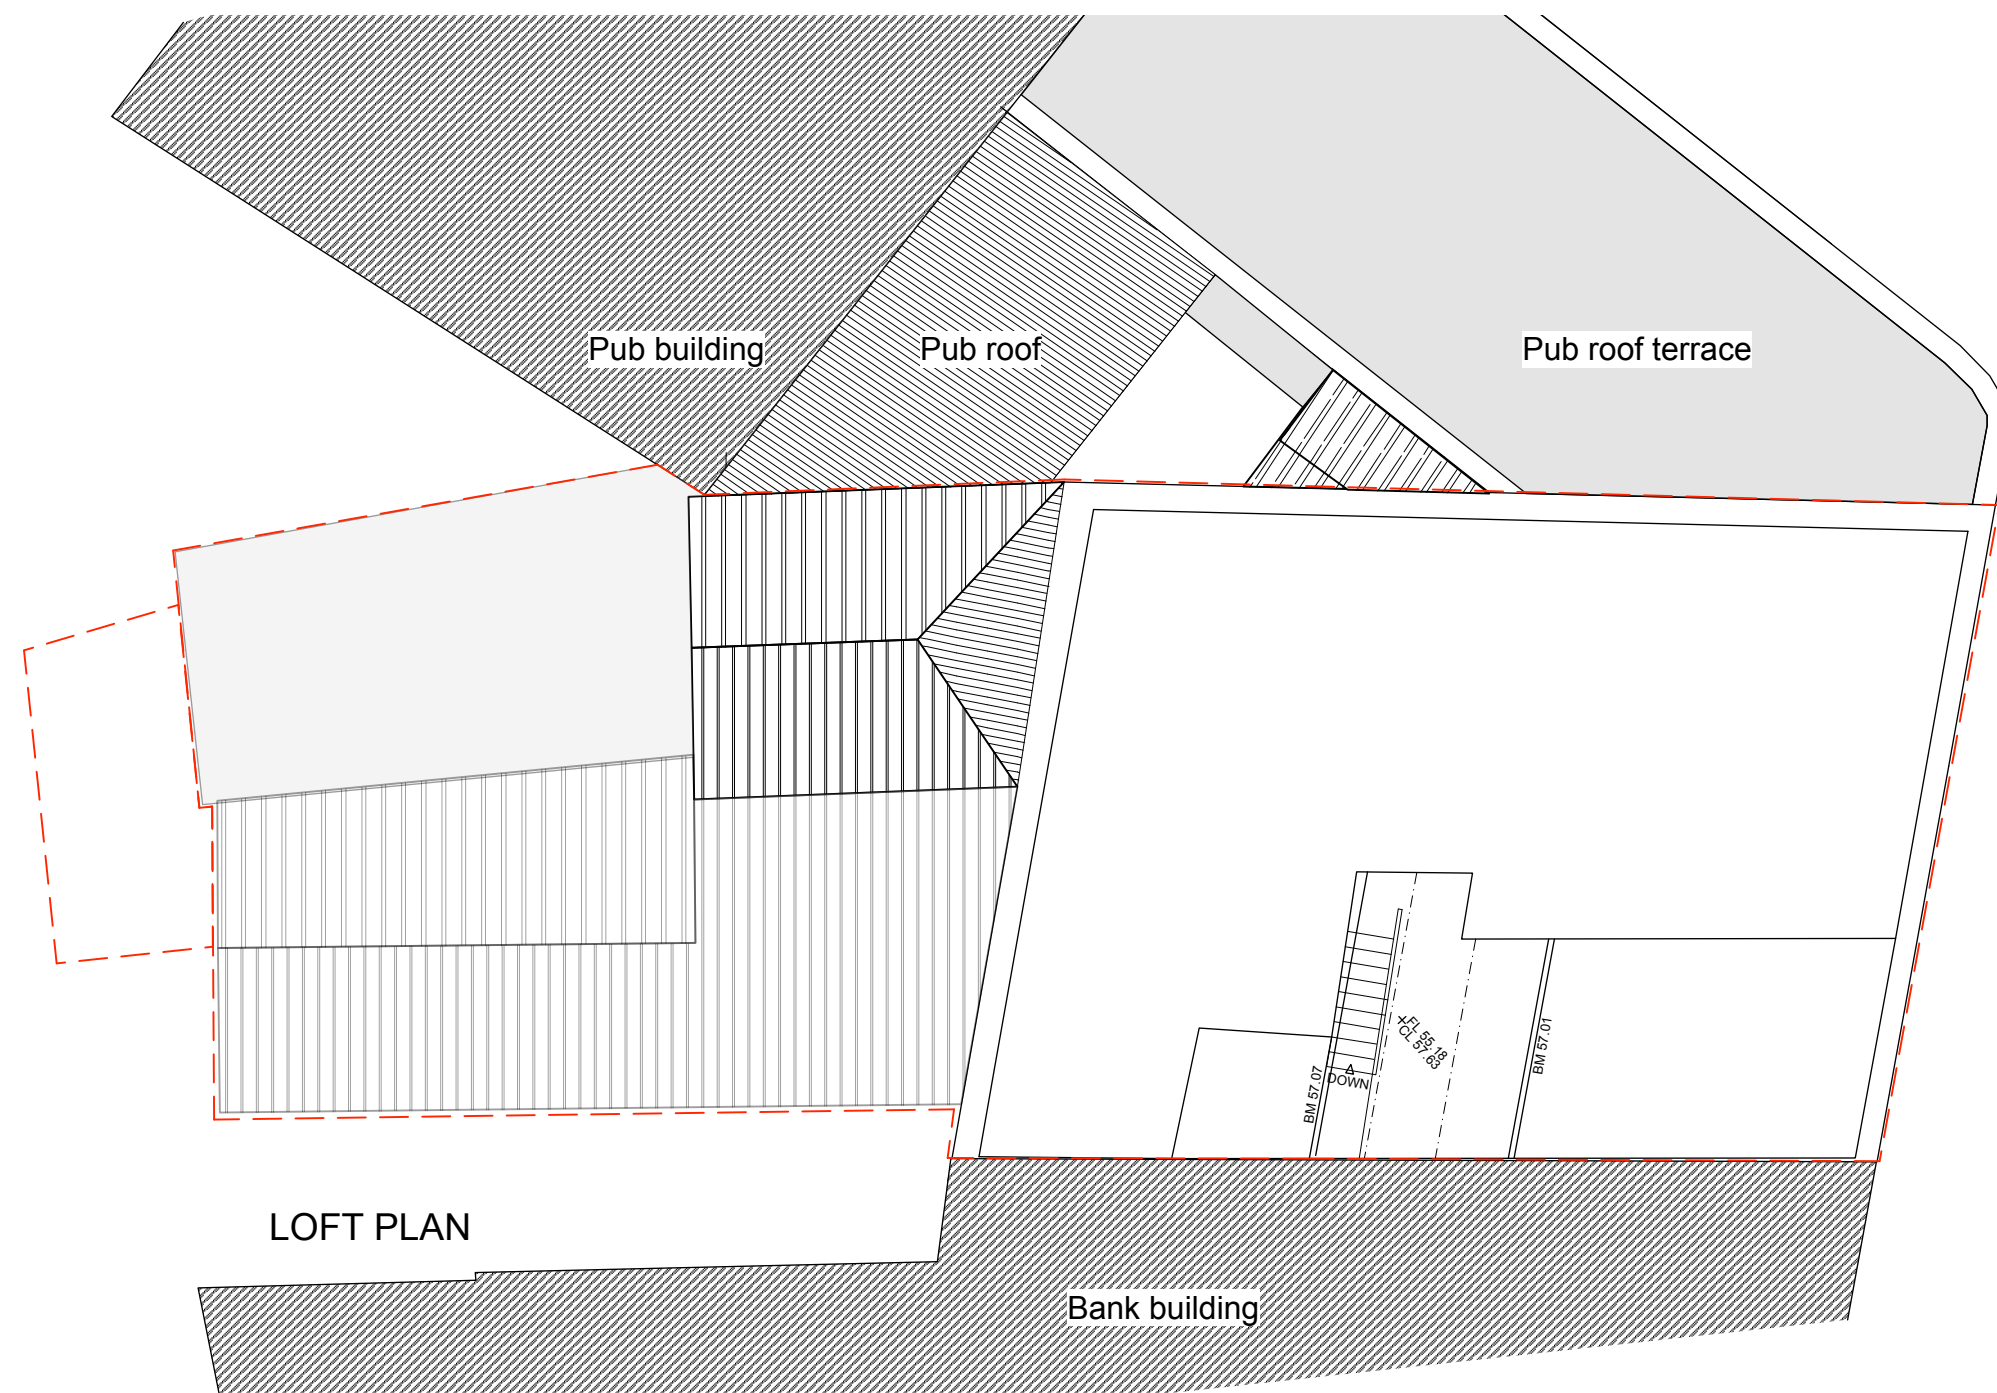

LOFT PLAN

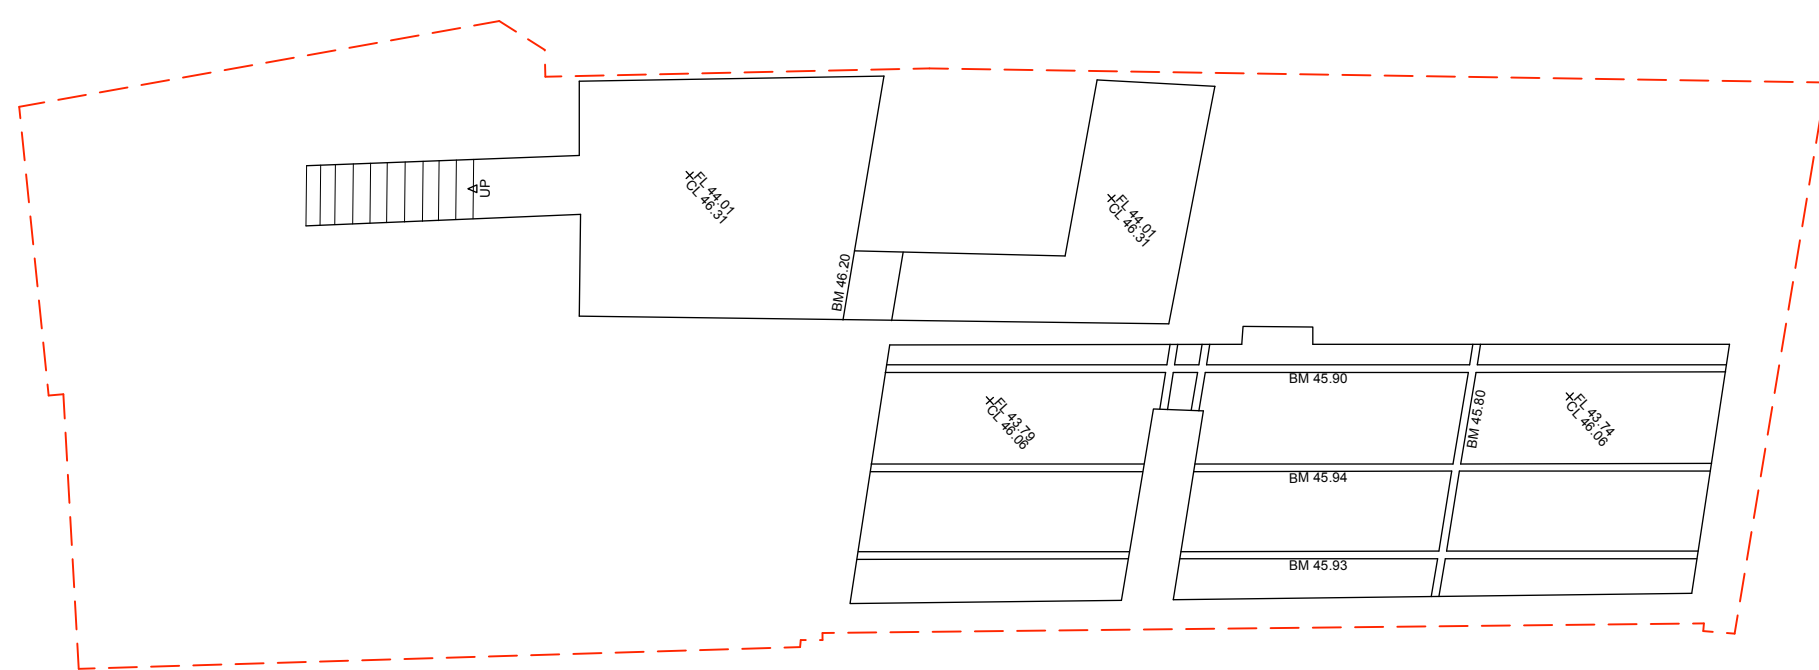

BASEMENT PLAN

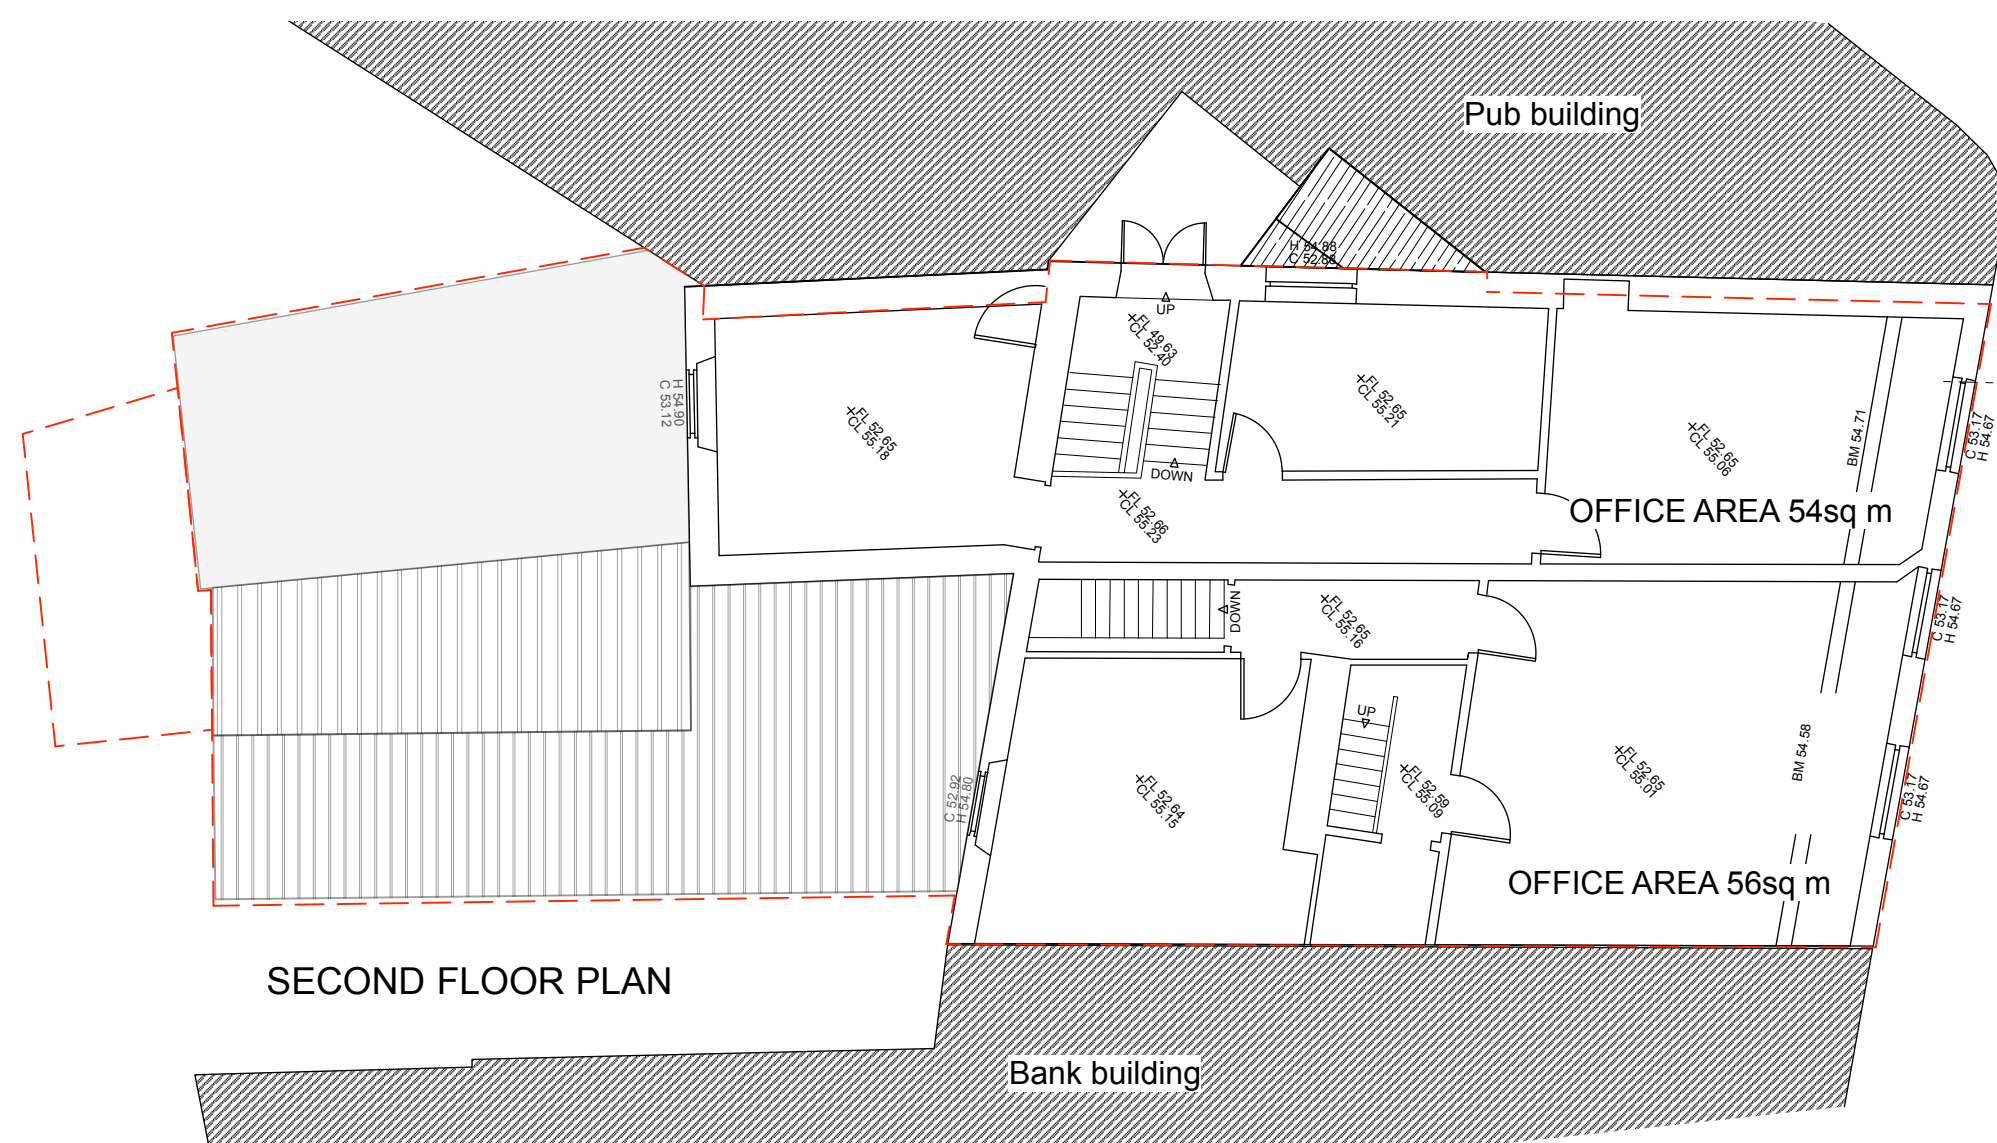

SECOND FLOOR PLAN

Revisions : A 27/01/22 adjoining pub info added, rear roof amended B 28/02/22 corrections to survey information C 08/03/22 site boundary outline amended	
☐ PRELIMINARY ☐ COMMENTS ☐ INFORMATION	☒ PLANNING ☐ BUILDING CONTROL ☐ WELSH WATER
PROJECT Proposed Renovation, 120/121 High Street Merthyr Tydfil	
TITLE As Existing Plans and Elevations	
SCALE 1:100 @ A1	
PROJECT NUMBER	DRAWN
DATE	CHECKED
DRAWING NUMBER PL 01	REVISION C