





STREET ELEVATION EXISTING




REAR ELEVATION EXISTING

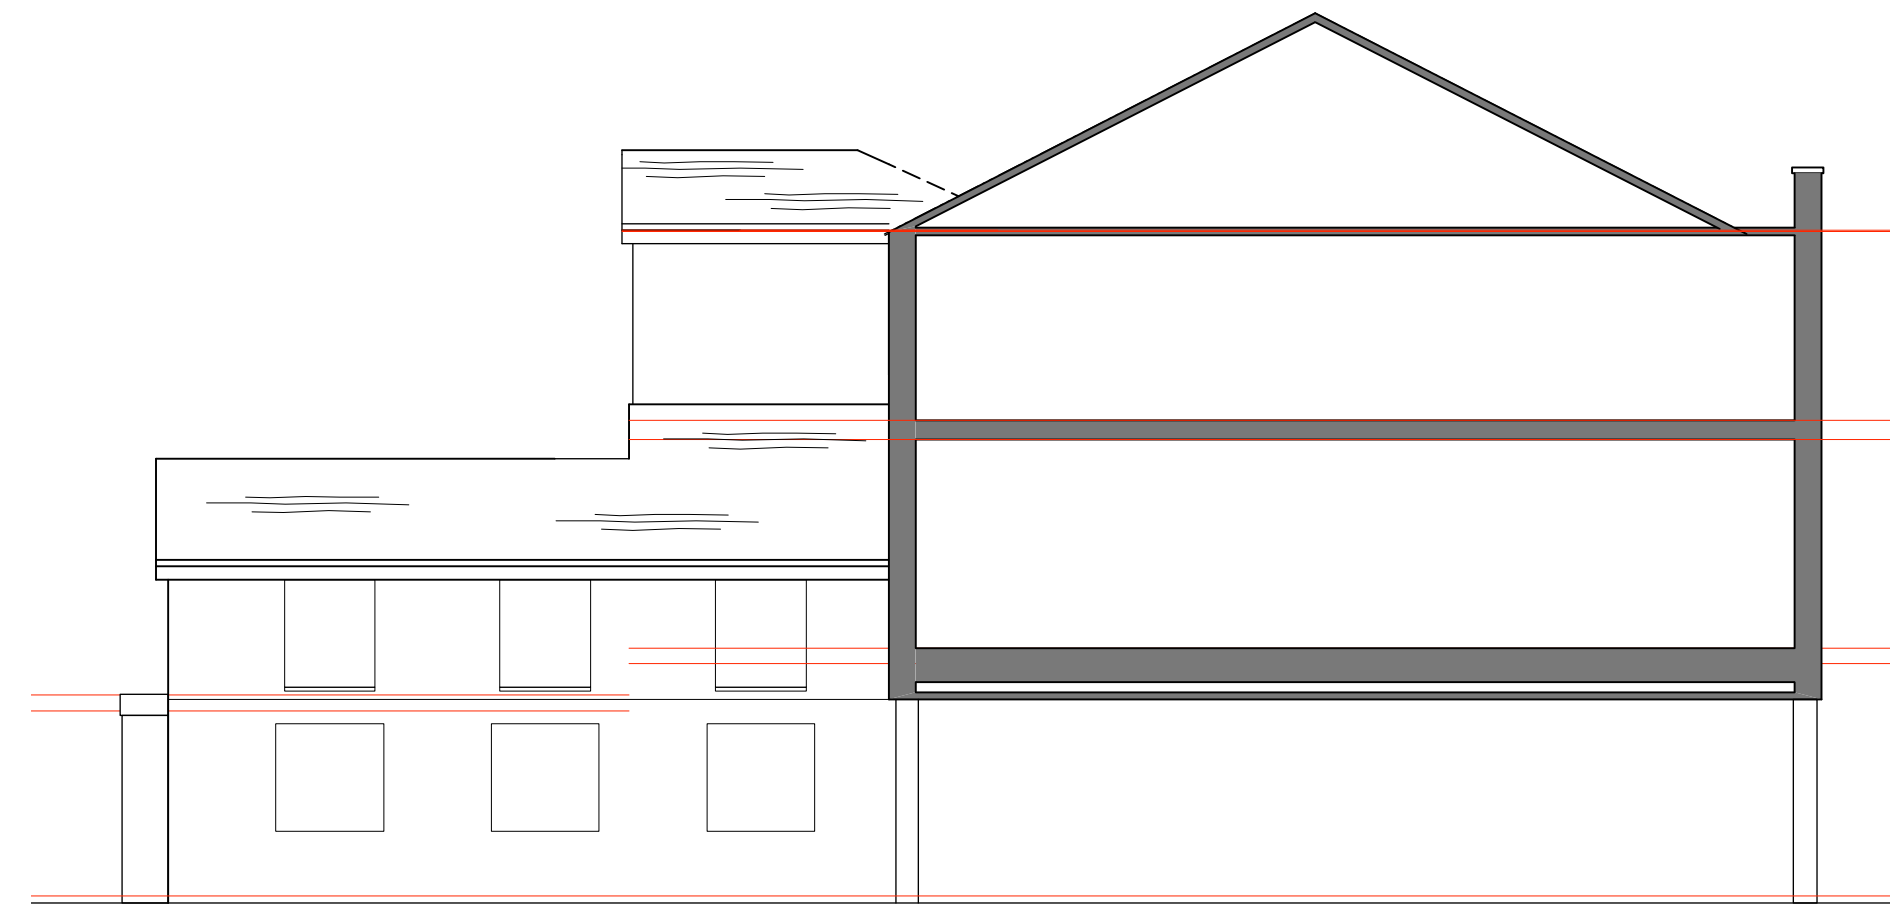


ALLEYWAY SECTION/ELEVATION EXISTING

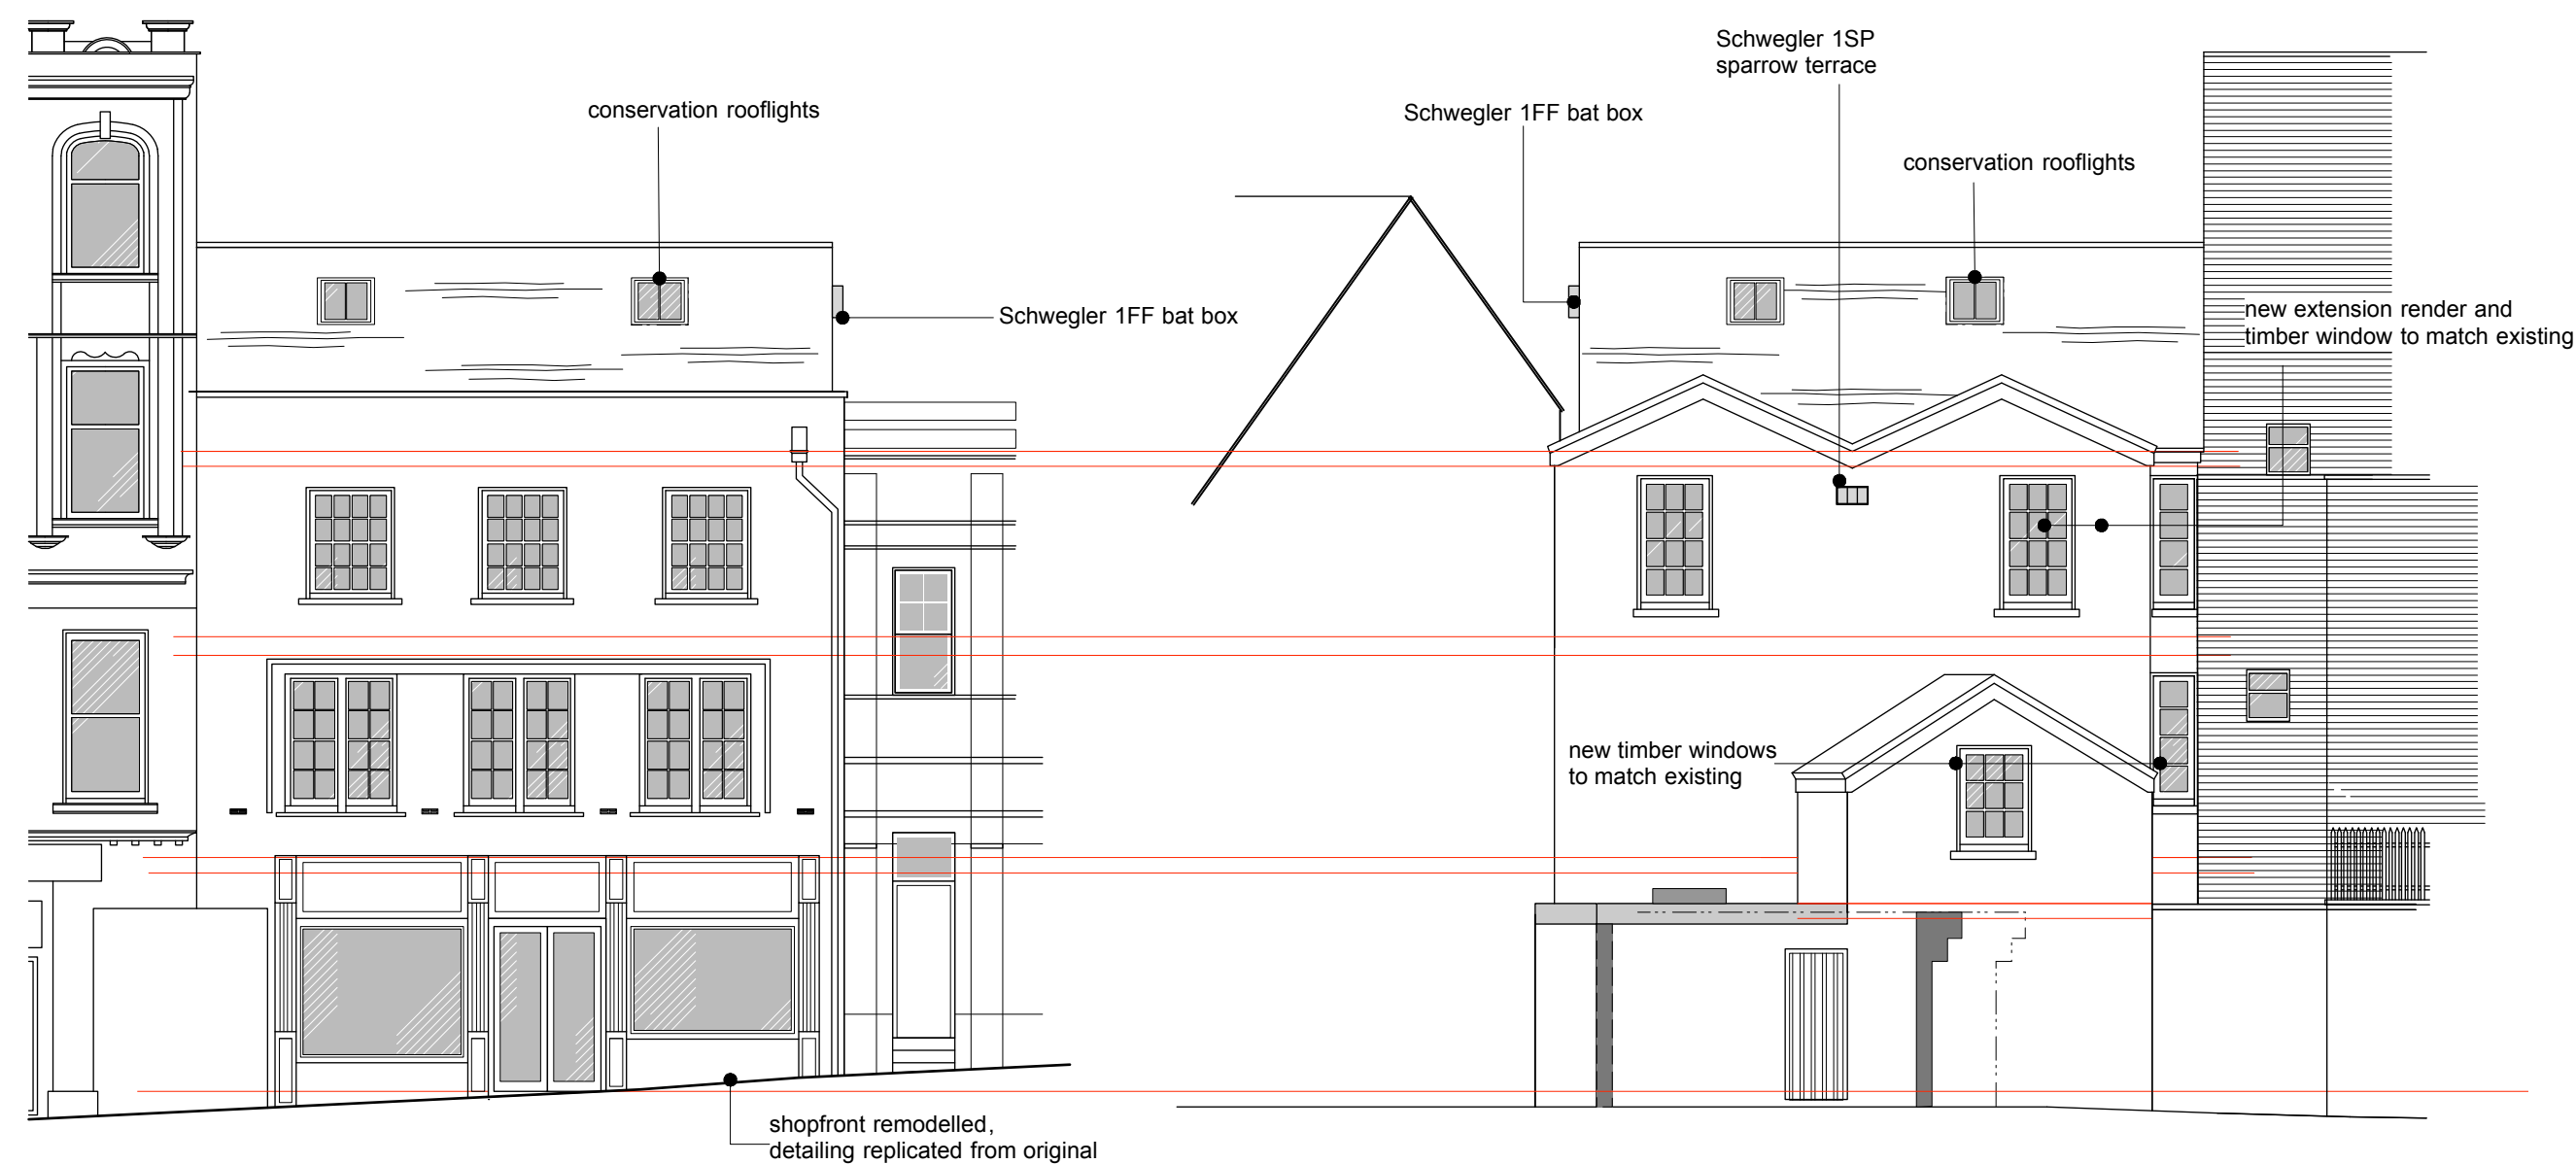


STREET ELEVATION PROPOSED

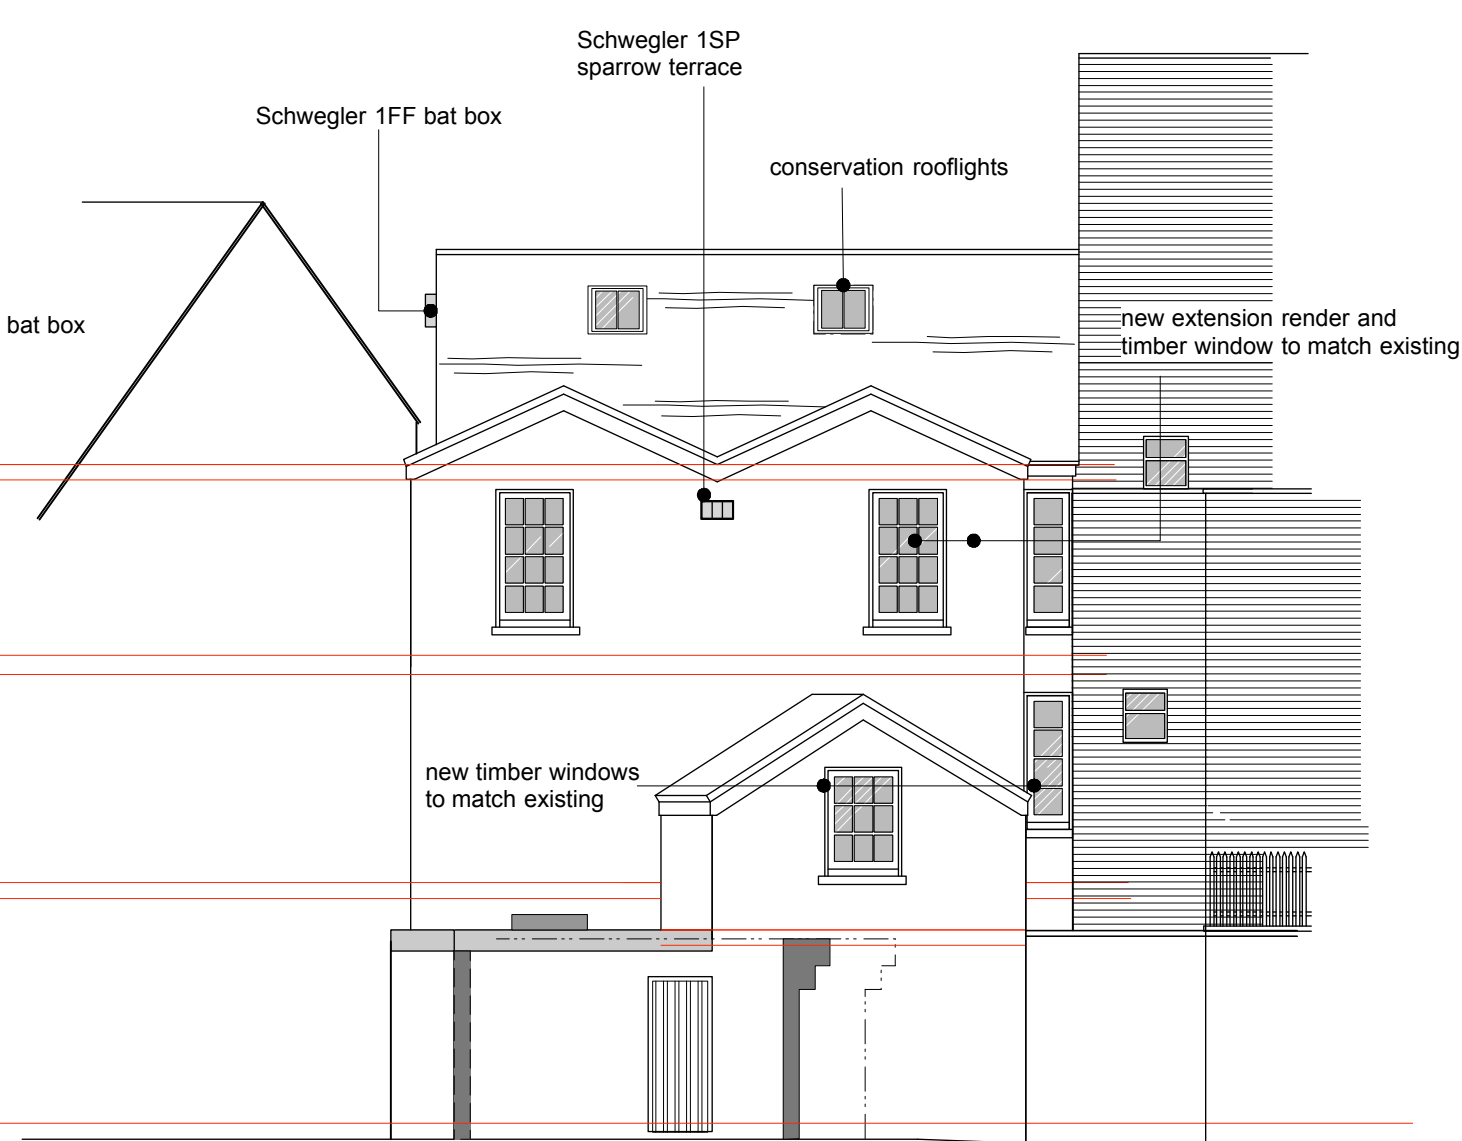


REAR ELEVATION PROPOSED

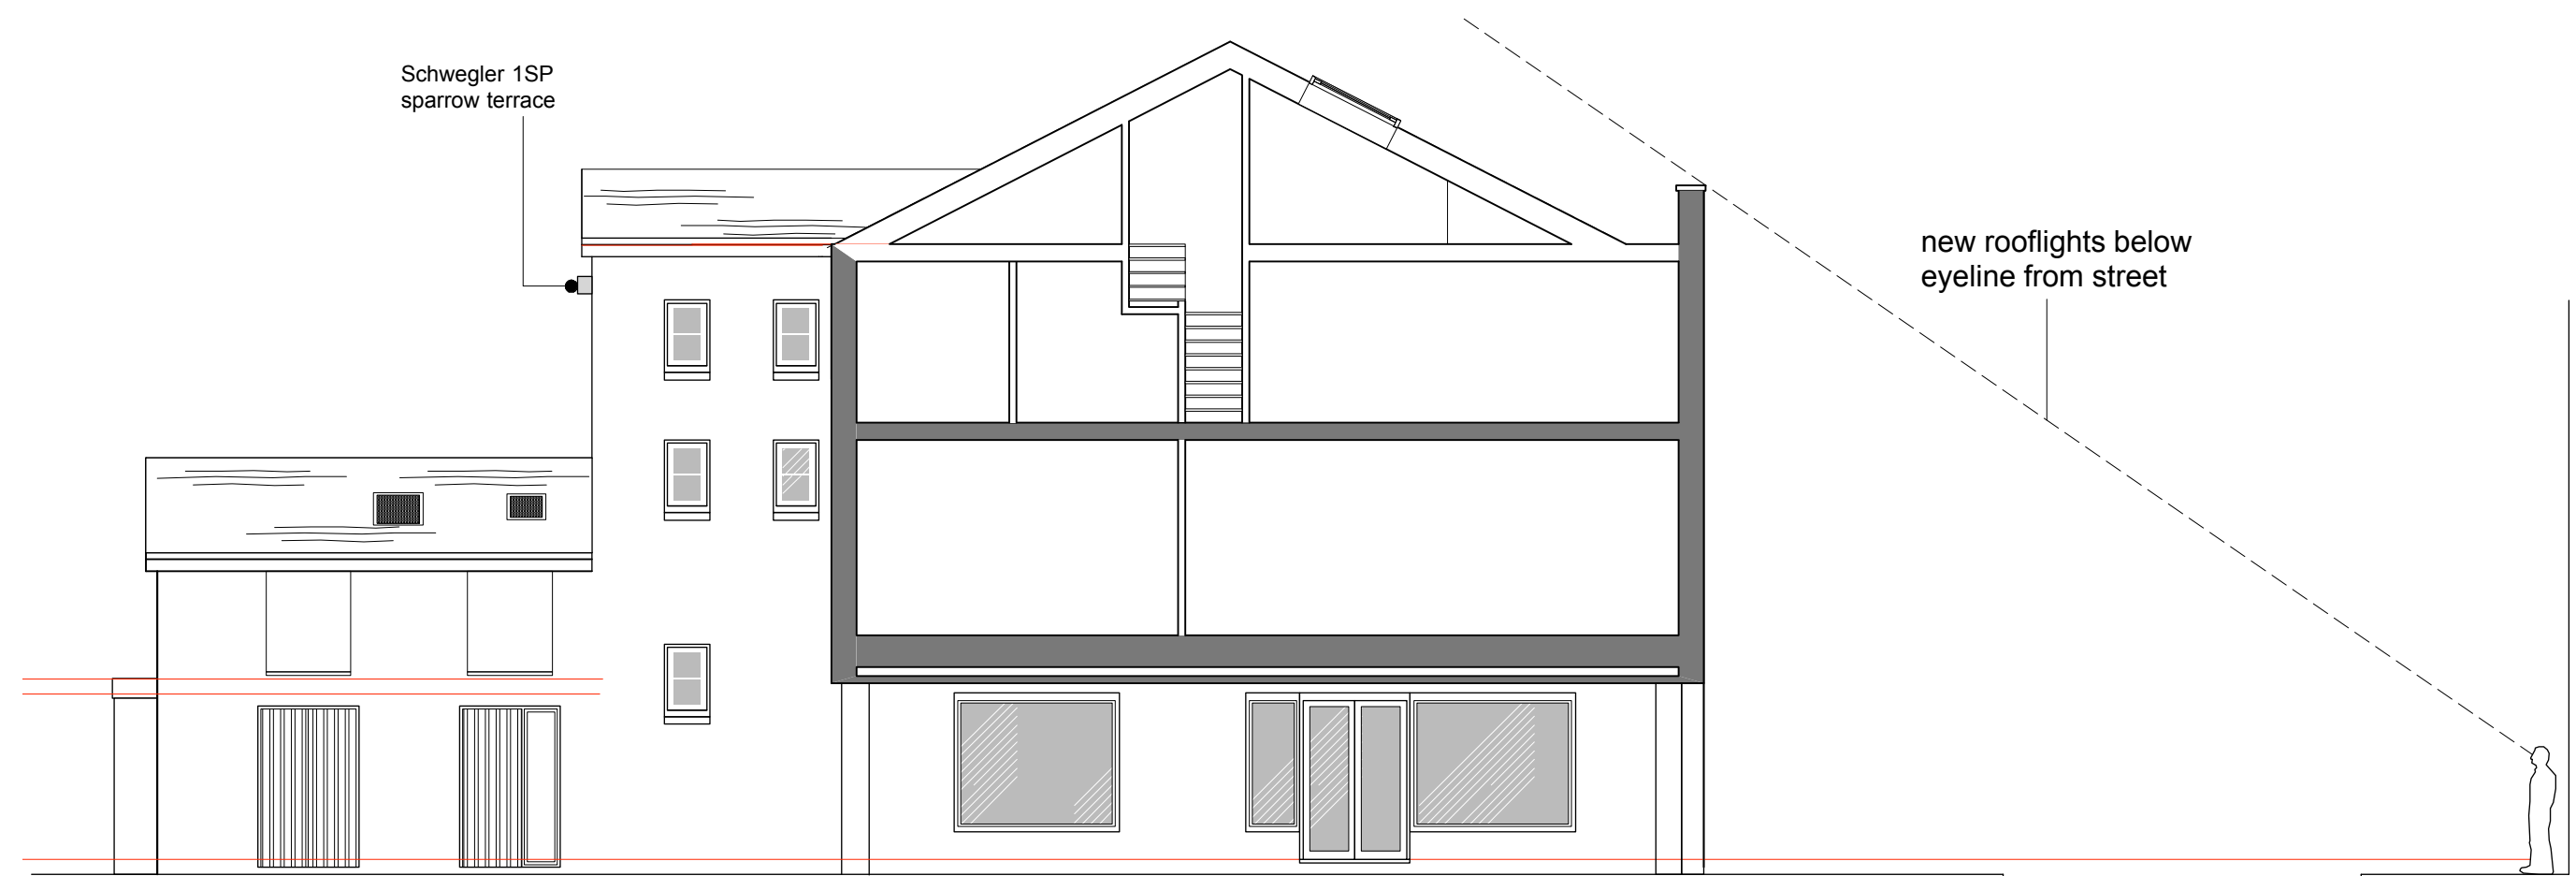

ALLEYWAY SECTION/ELEVATION PROPOSED

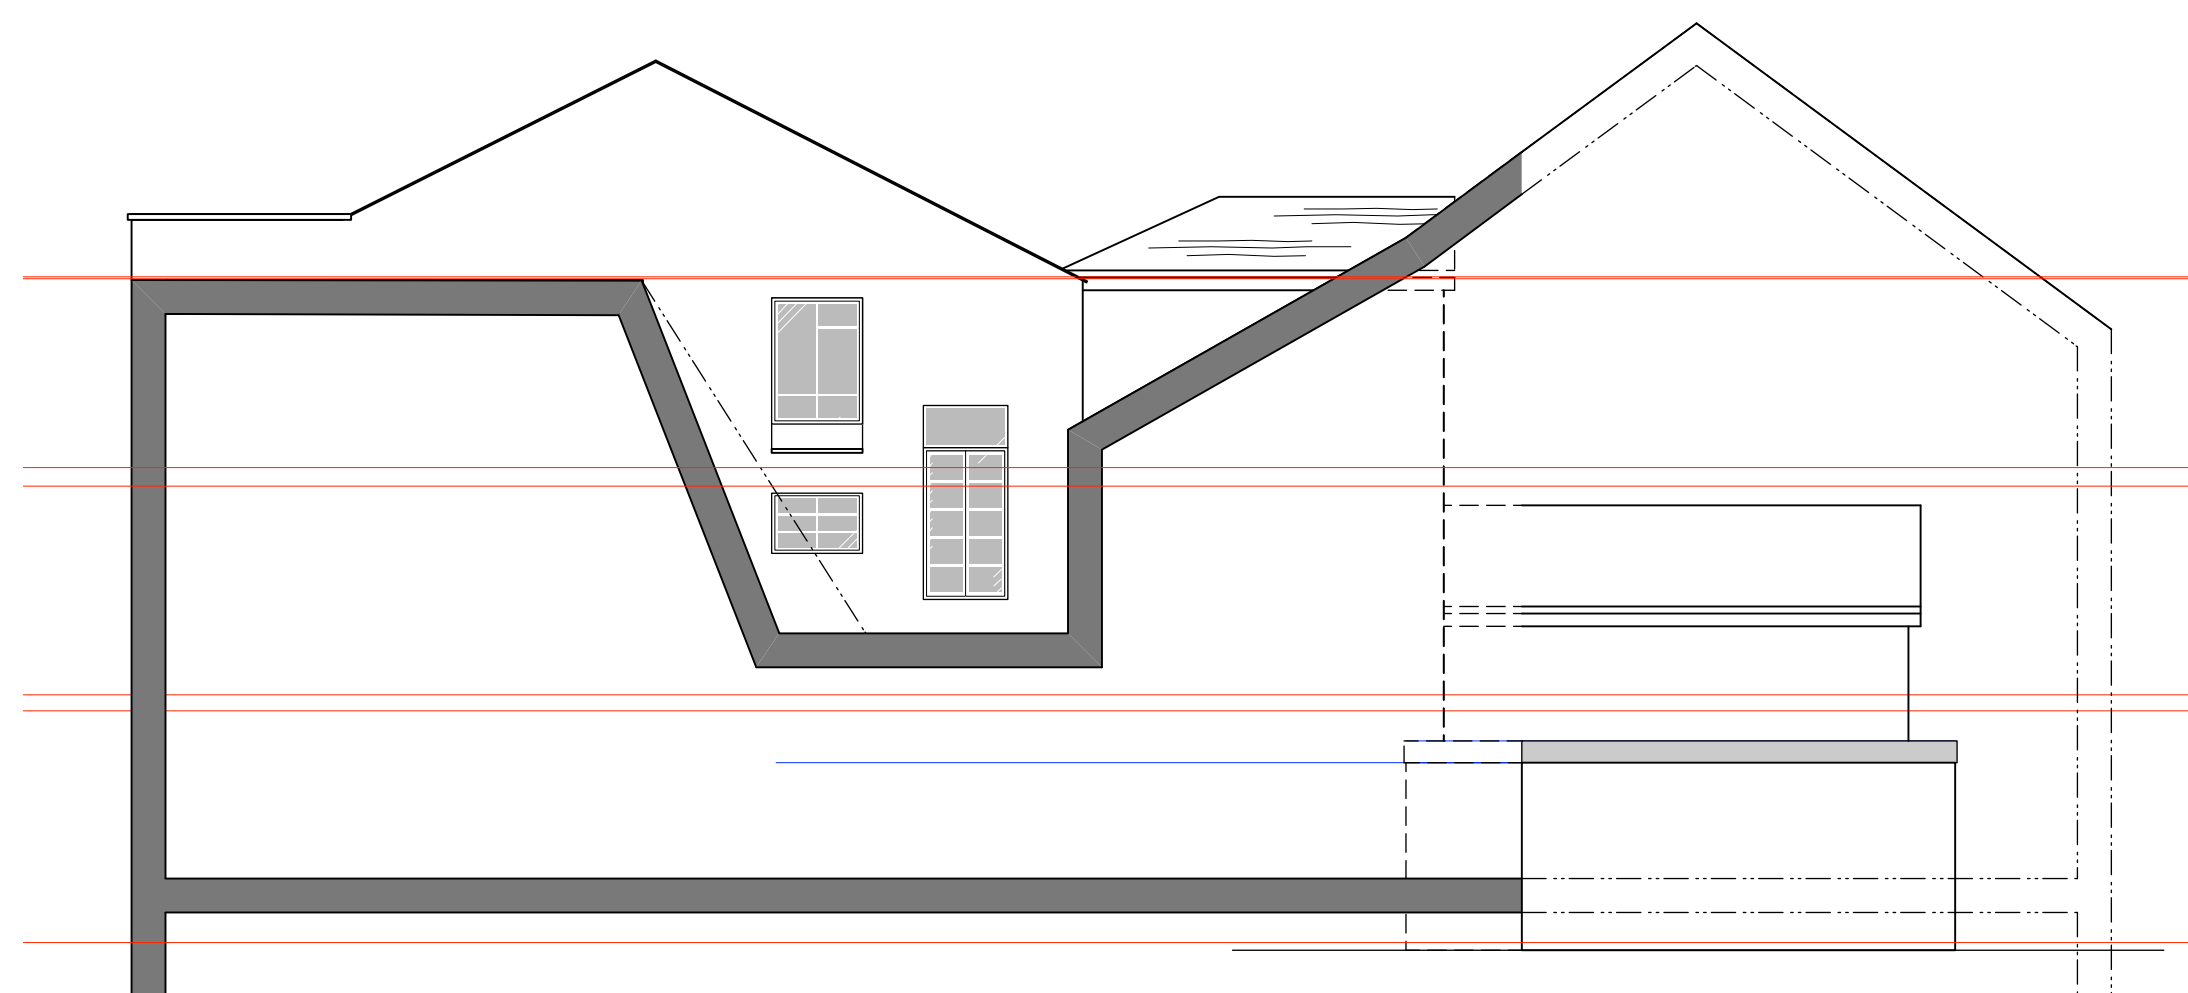

PUB SECTION/SIDE ELEVATION EXISTING

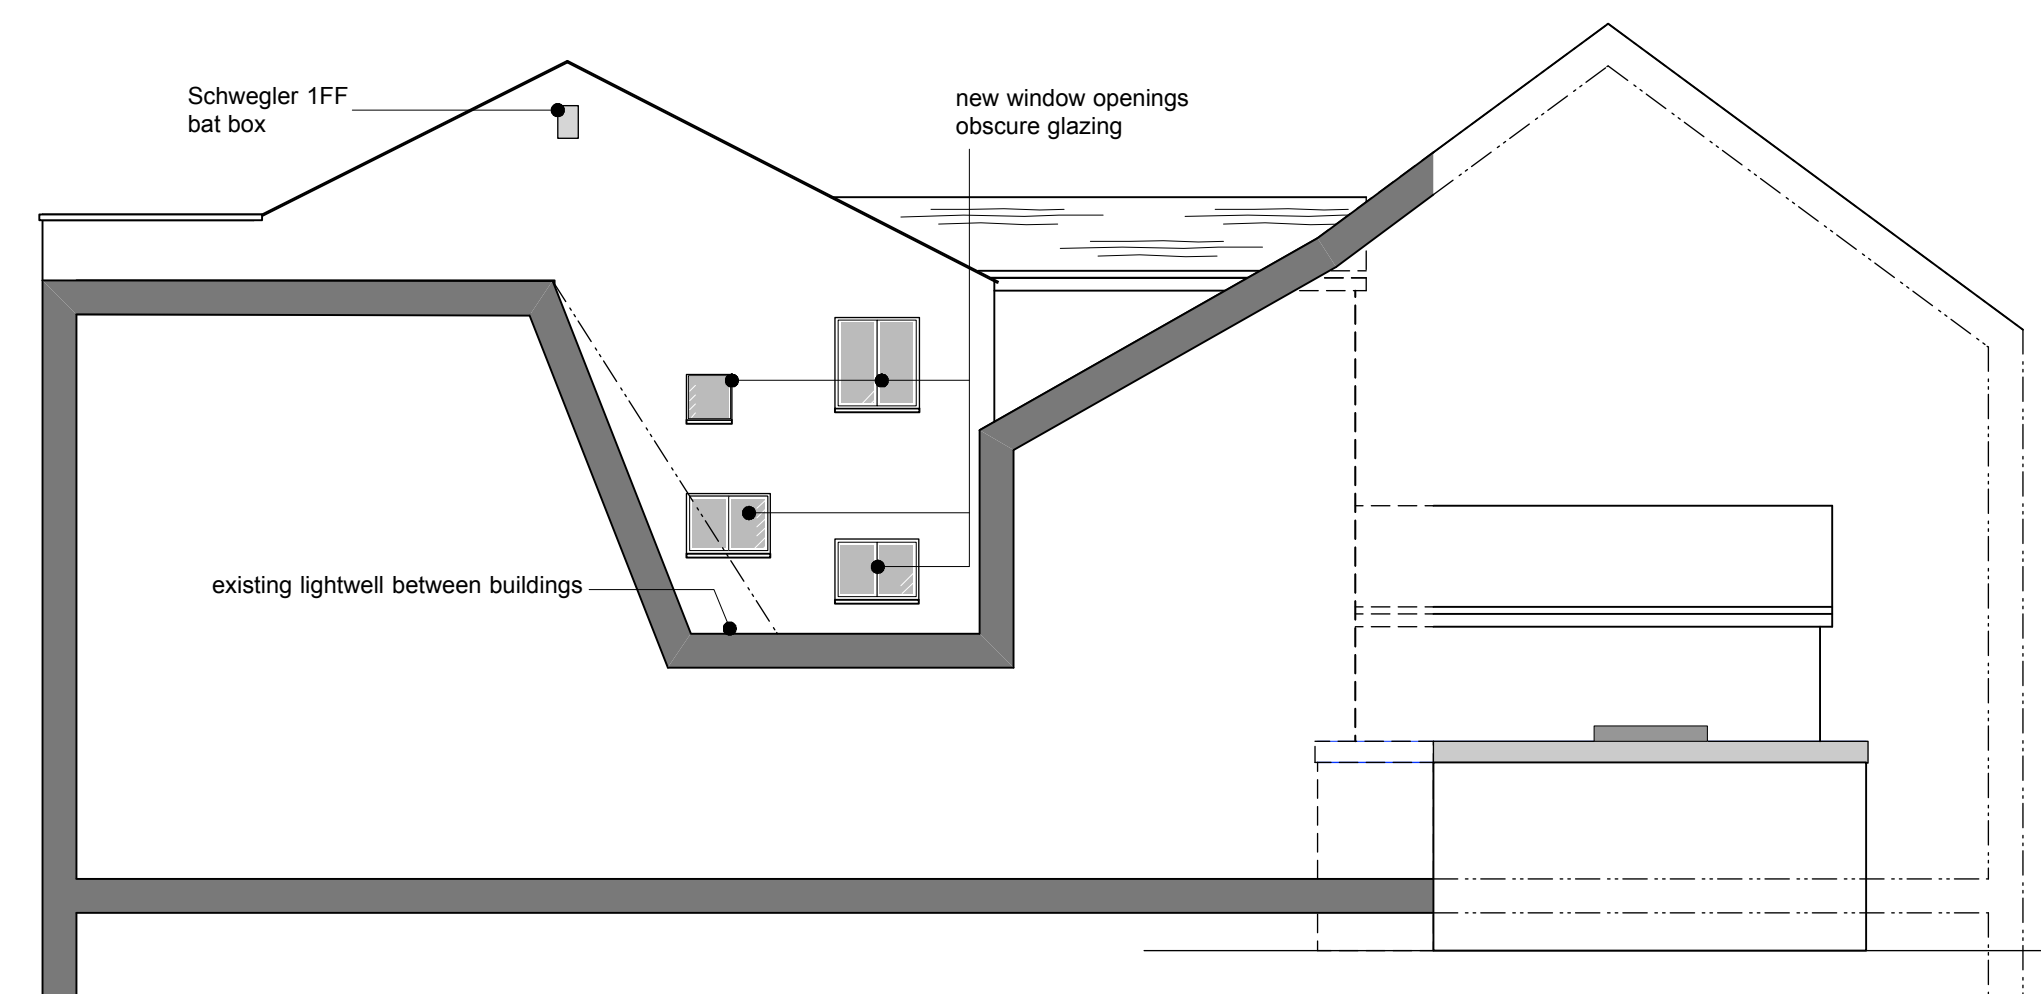

PUB SECTION/SIDE ELEVATION PROPOSED

Revisions :	
A 28/02/22 corrections to survey roof information, windows added to rear and alleyway elevations	
B 08/03/22 windows to alleyway elevation amended	
C 28/07/22 bat box and sparrow terrace added	
D 15/09/22 Restaurant glazing to alleyway added	
E 04/11/22 ground floor shop front and side windows amended, loft plan dormers reduced, flats 4&5 remodelled	
F 16/11/22 dormers removed	
☐ PRELIMINARY	☒ PLANNING
☐ COMMENTS	☐ BUILDING CONTROL
☐ INFORMATION	☐ WELSH WATER
PROJECT	
Proposed Renovation, 120/121 High Street Merthyr Tydfil	
TITLE	
Elevations and Section Existing and Proposed	
SCALE	
1:100 @ A1	
PROJECT NUMBER	DRAWN
DATE	CHECKED
DRAWING NUMBER	REVISION
PL 03	F