




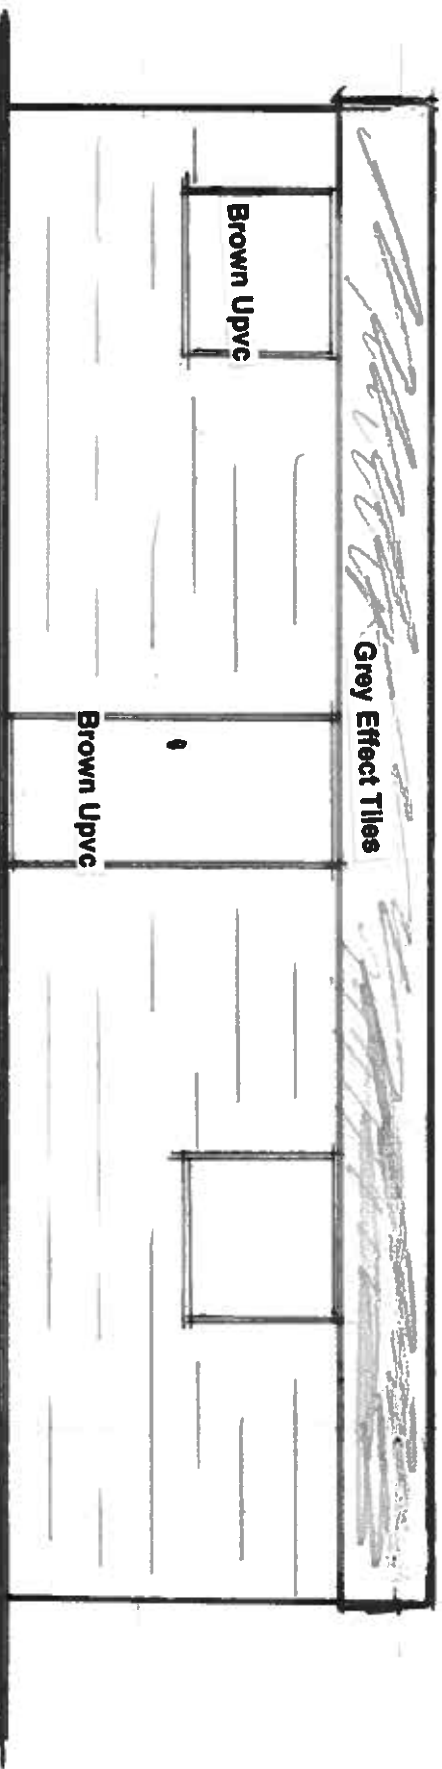


Front

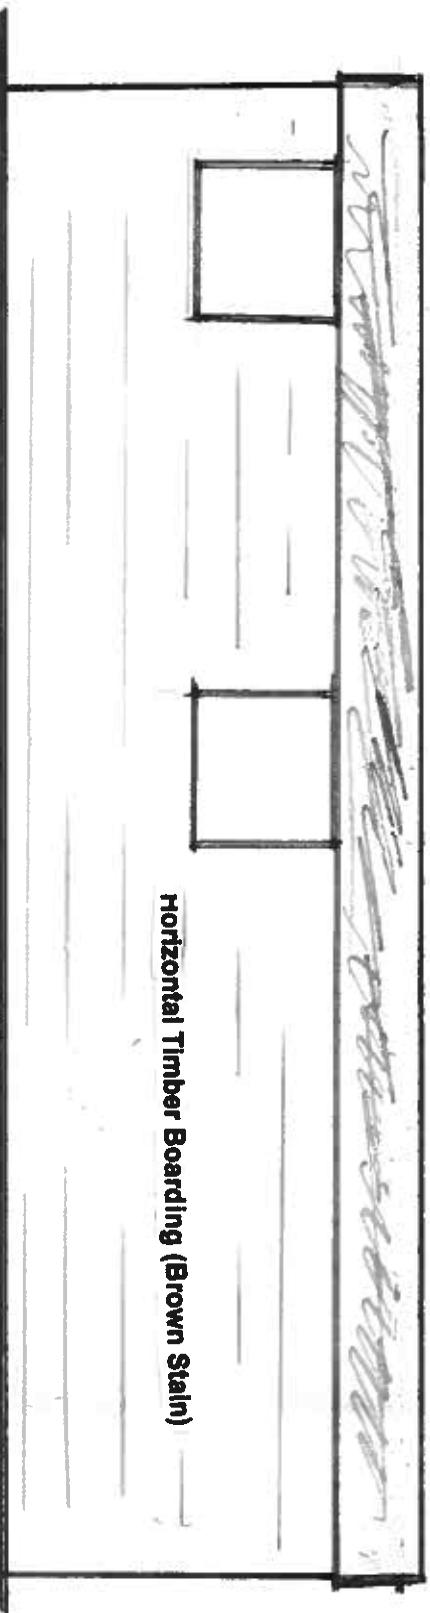


Rear

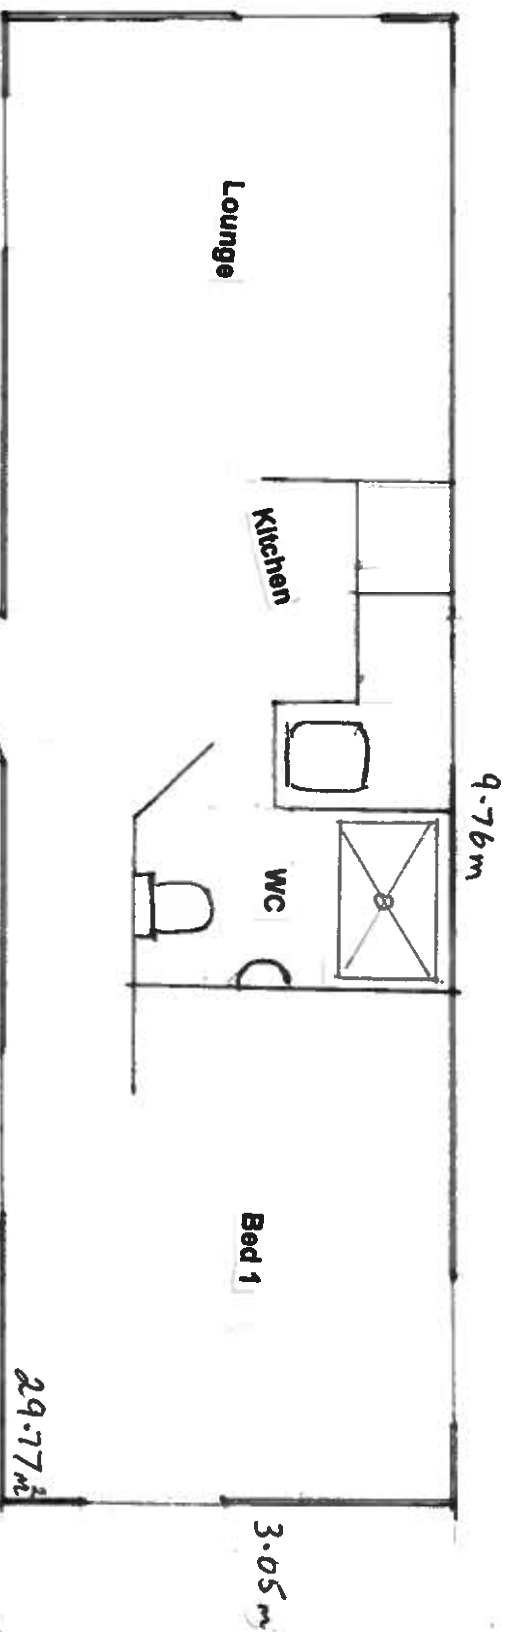

Plan

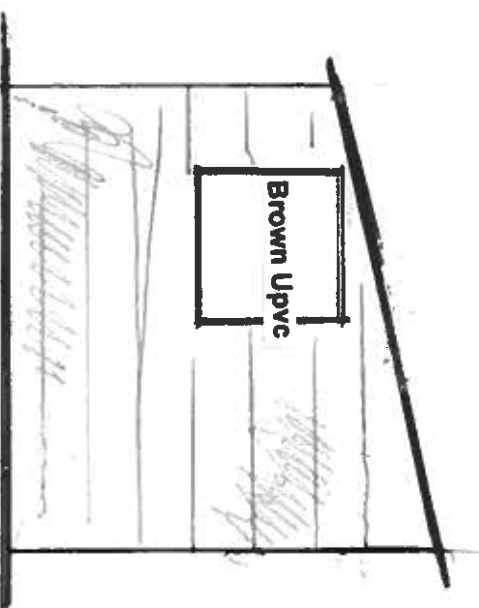

Side 2

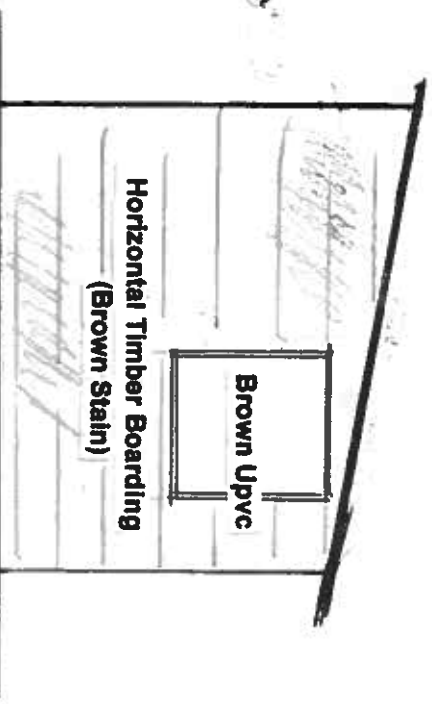

Side 1

Reproduced from Ordnance Survey Superplan 1:25,000 scale map with the permission of the Controller of Her Majesty's Stationary Office, Crown Copyright. All right reserved. Licence Number ES100038852		BRIAN GRIFFIN PLANNING & CC LIMITED The Cottage Green Bottom, Littledean Gloucestershire GL14 3LH Tel. 01594 829900 PLANNING & COUNTRYSIDE CONSULTANTS	
Note: Not to be used as a design drawing - check measurements & levels on site	OS Licence Job No AA000	Job Title Pencoedcea Farm Cwmlacks Merthyr Tydfill CF48 4AJ	Drawing Title Site Plan
	Drawing No No	MH10	Scale: 1:50
	Origin	OS	Date: October 2023
	Checked	Big	
			A3