



Lane Front Elevation
Scale 1:50

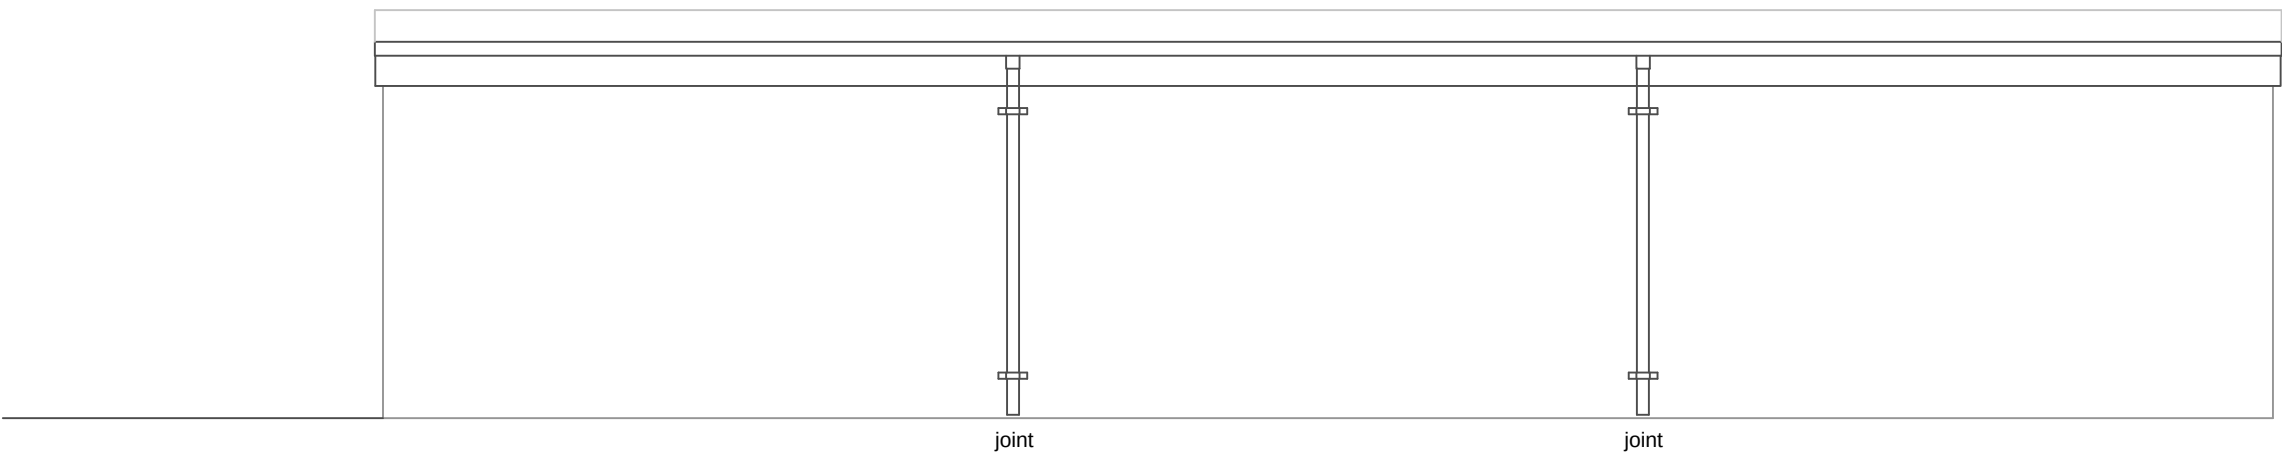


Rear Elevation
Scale 1:50

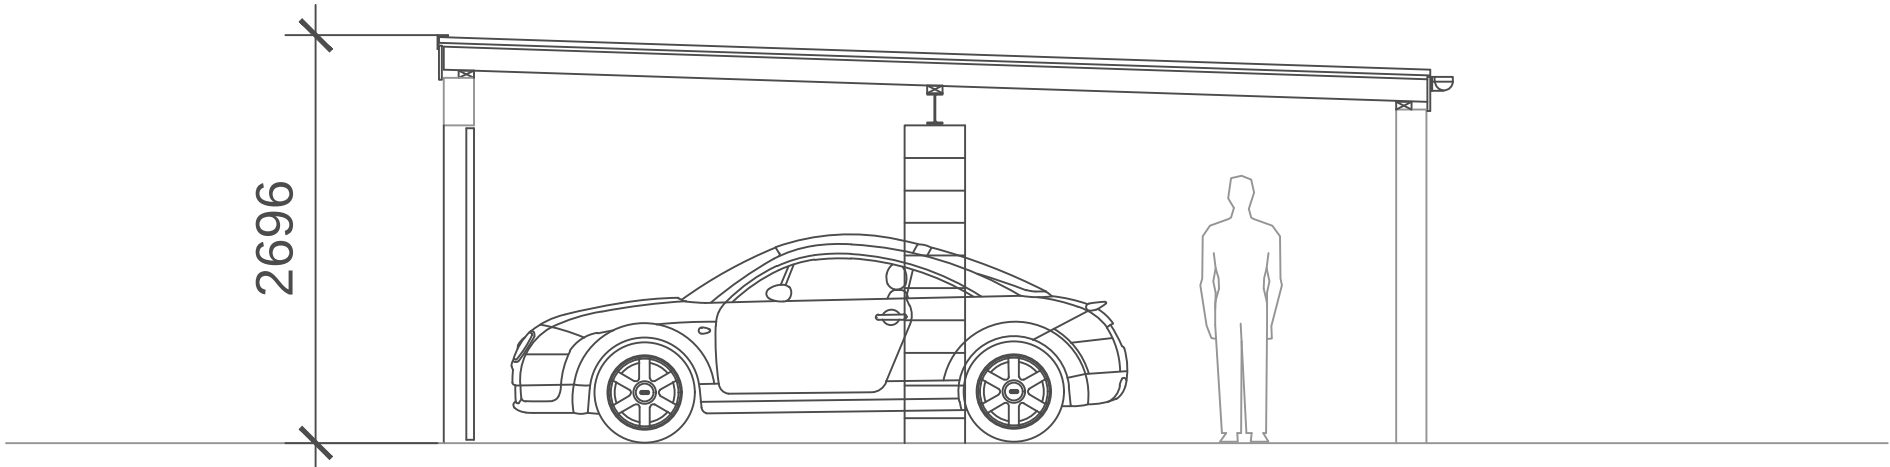


Section

Scale 1:50

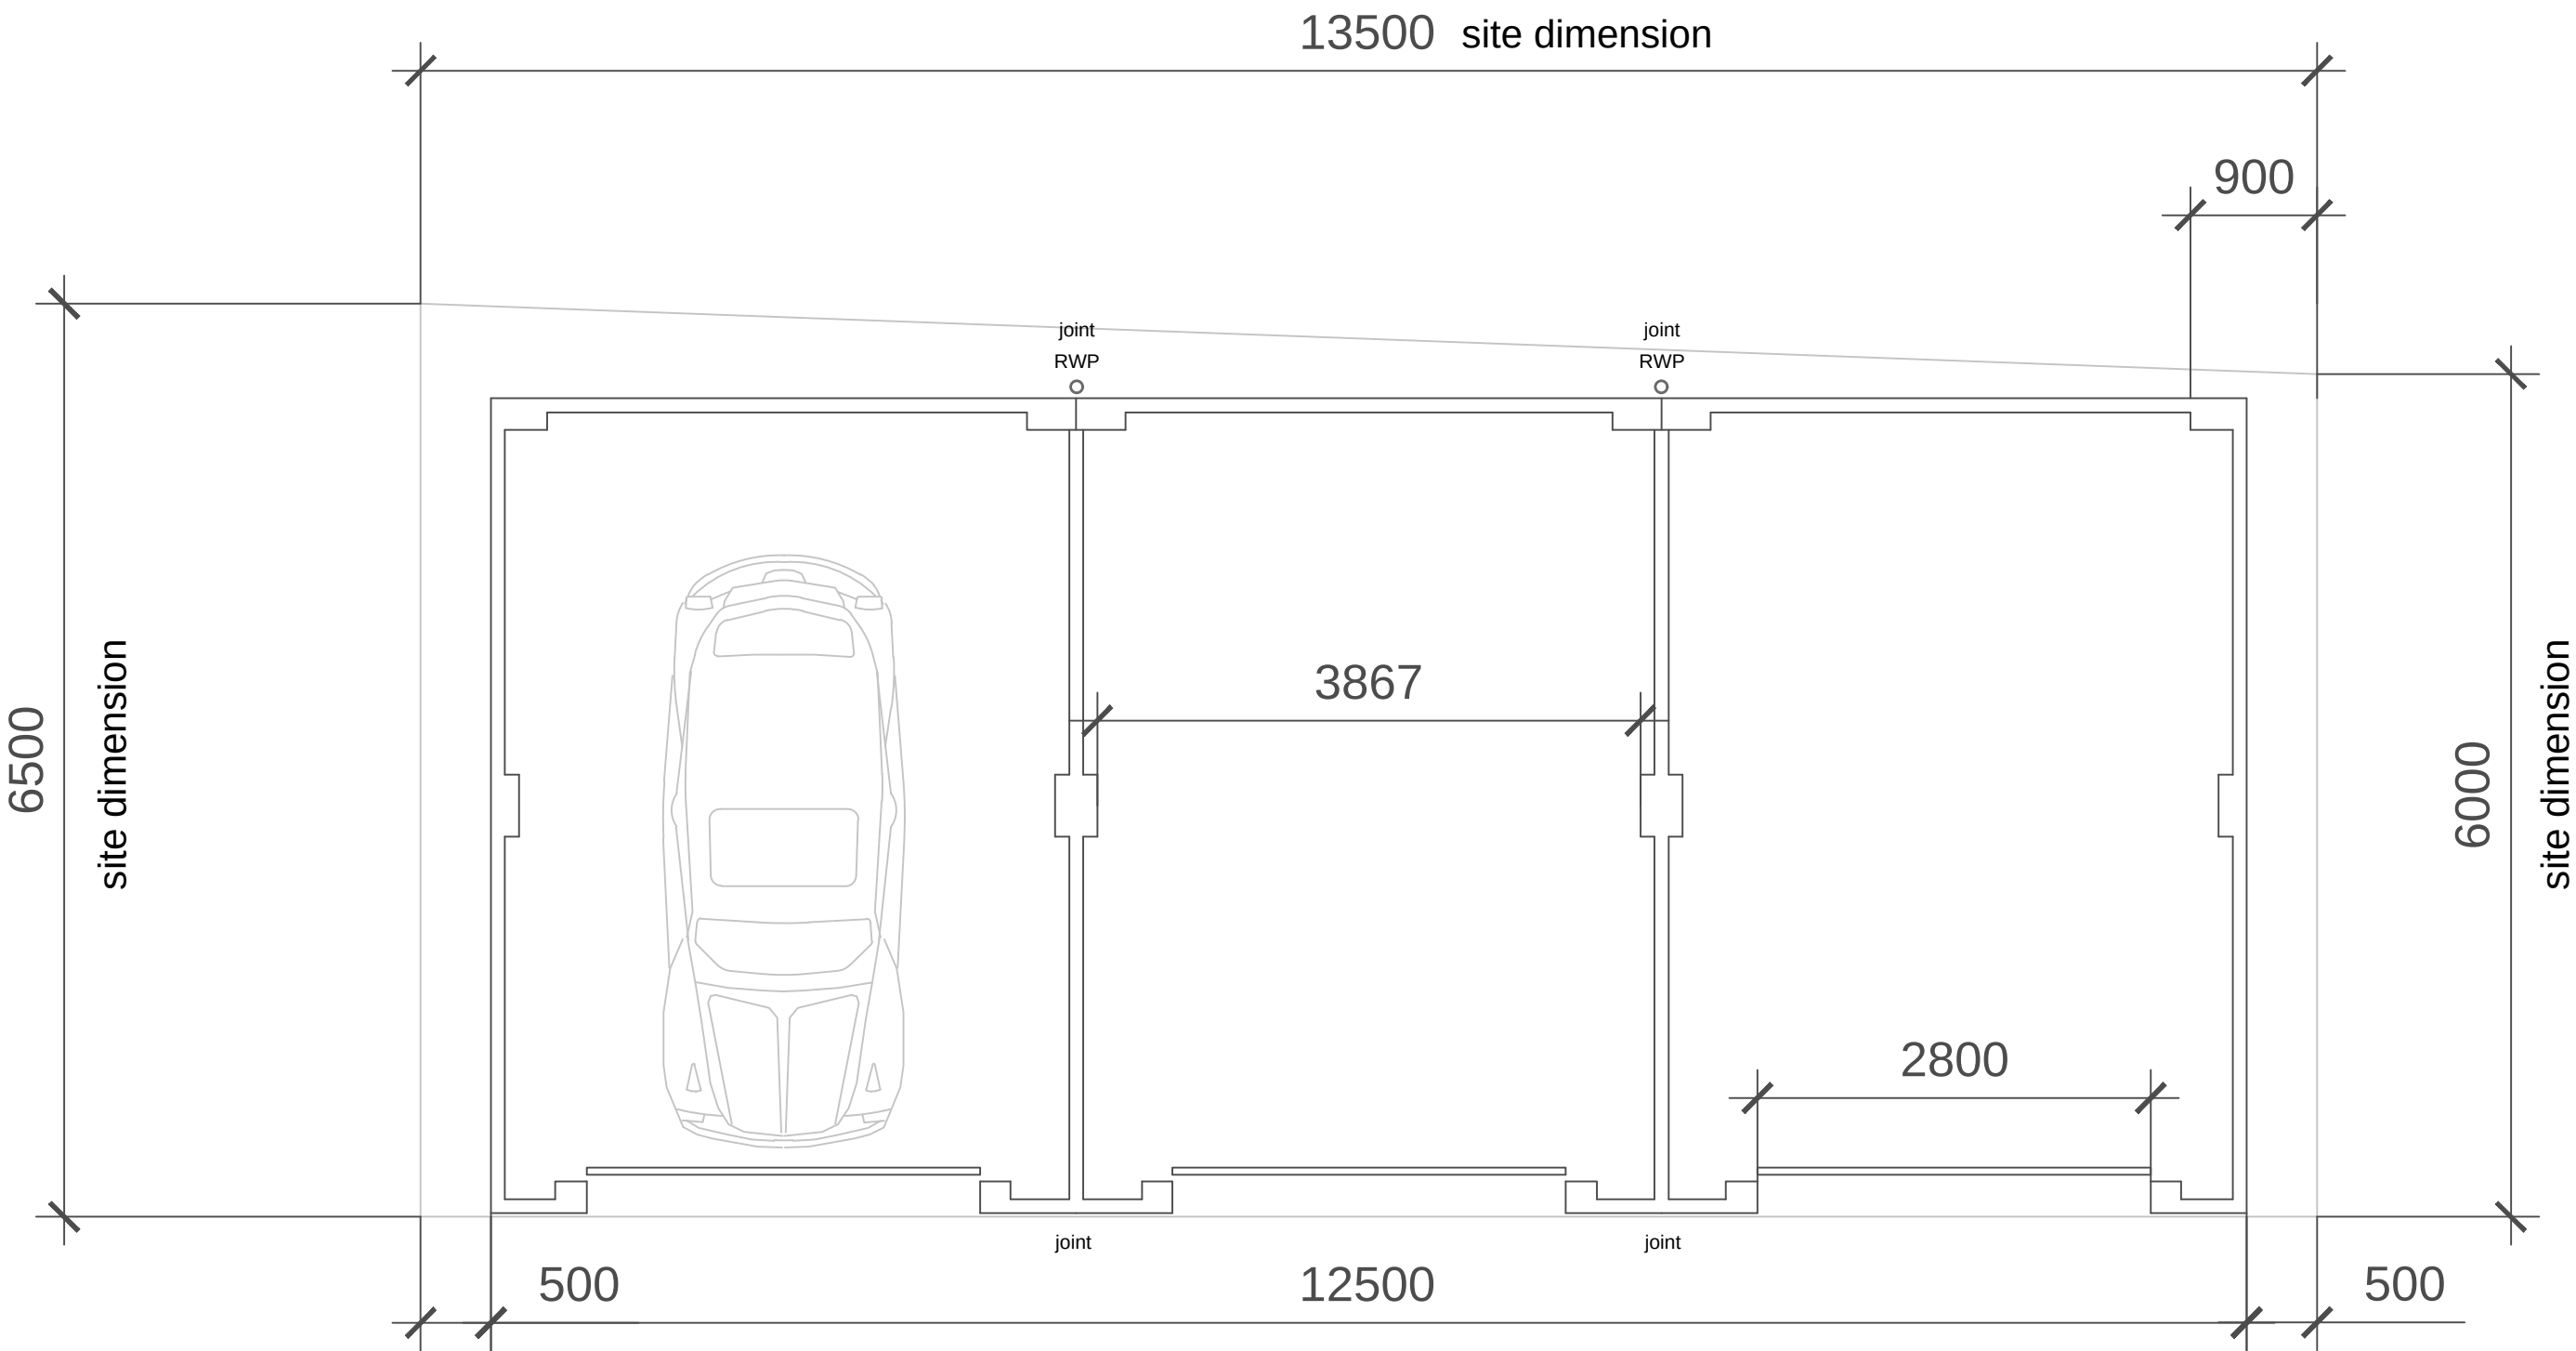


Plan layout

Scale 1:50

 


scale

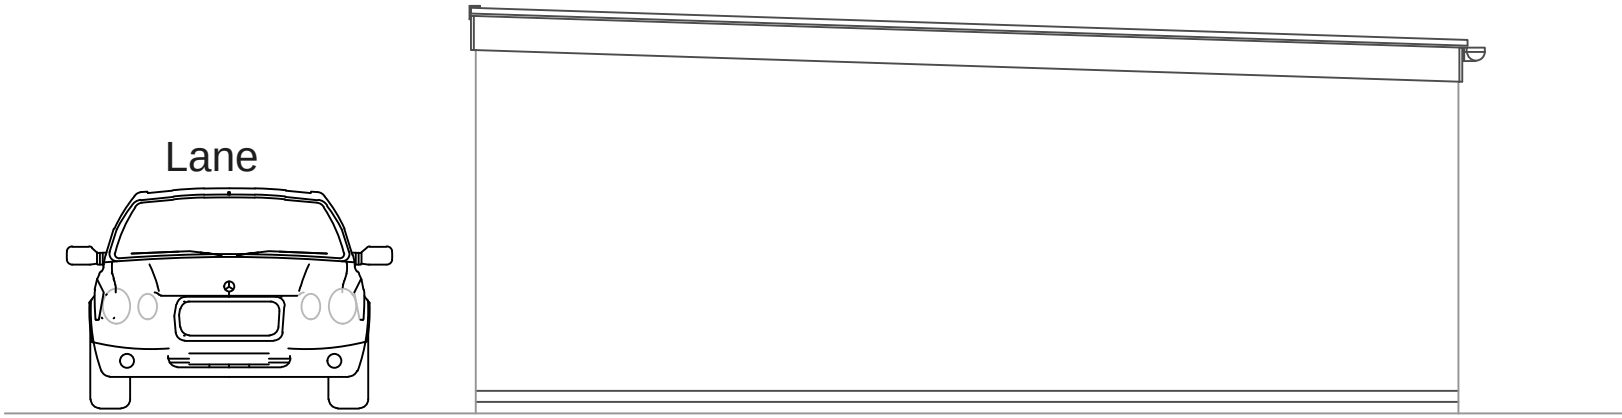

Side North Elevation

Scale 1:50

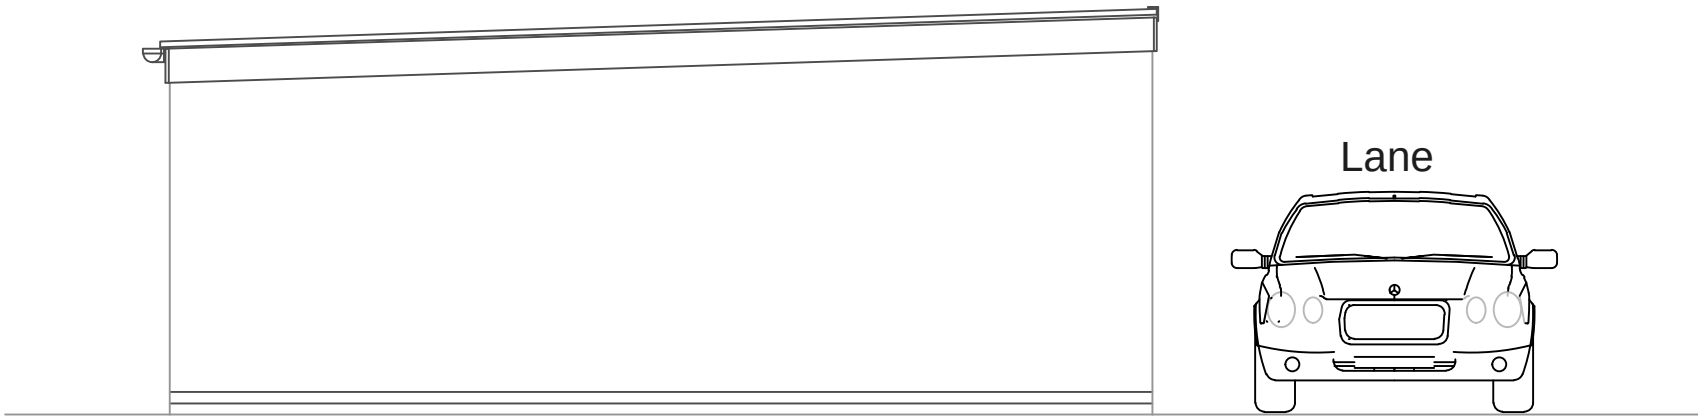

Side South Elevation

Scale 1:50

Revisions :

☐ PRELIMINARY	☒ PLANNING
☐ COMMENTS	☐ BUILDING CONTROL
☐ INFORMATION	☐ WELSH WATER

PROJECT
Proposed Garages
Plot at rear lane of Clare Street ,
Merthyr Tydfil

TITLE
Proposed plan, elevations & section.

SCALE
1 : 50 @ A1

PROJECT NUMBER	DRAWN BC
----------------	-------------

DATE November 2021	CHECKED
-----------------------	---------

DRAWING NUMBER PL / 01	REVISION ***
---------------------------	-----------------

Robert Coles

4B Castle Parade
Usk
NP15 1AA
TELEPHONE 01291 673535
e mail bobcolesarchitect@btinternet.com

studio
4b
ARCHITECT