




FRONT ELEVATION

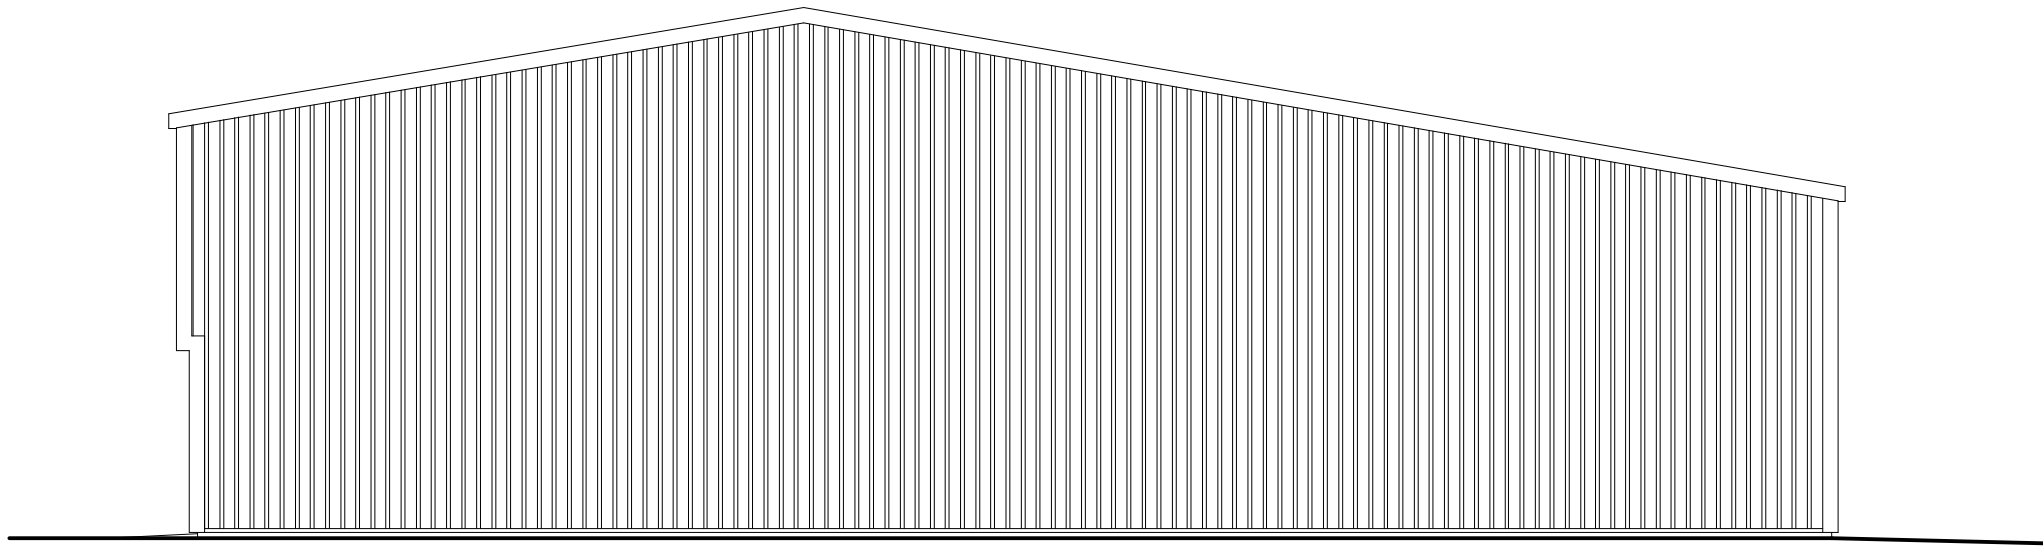


SIDE ELEVATION

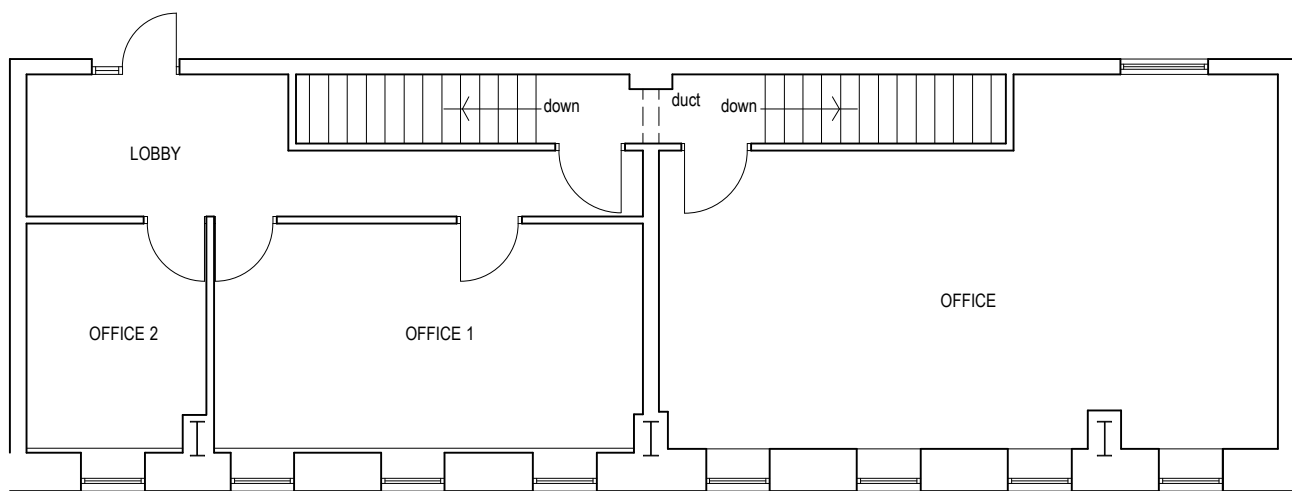


FIRST FLOOR PLAN

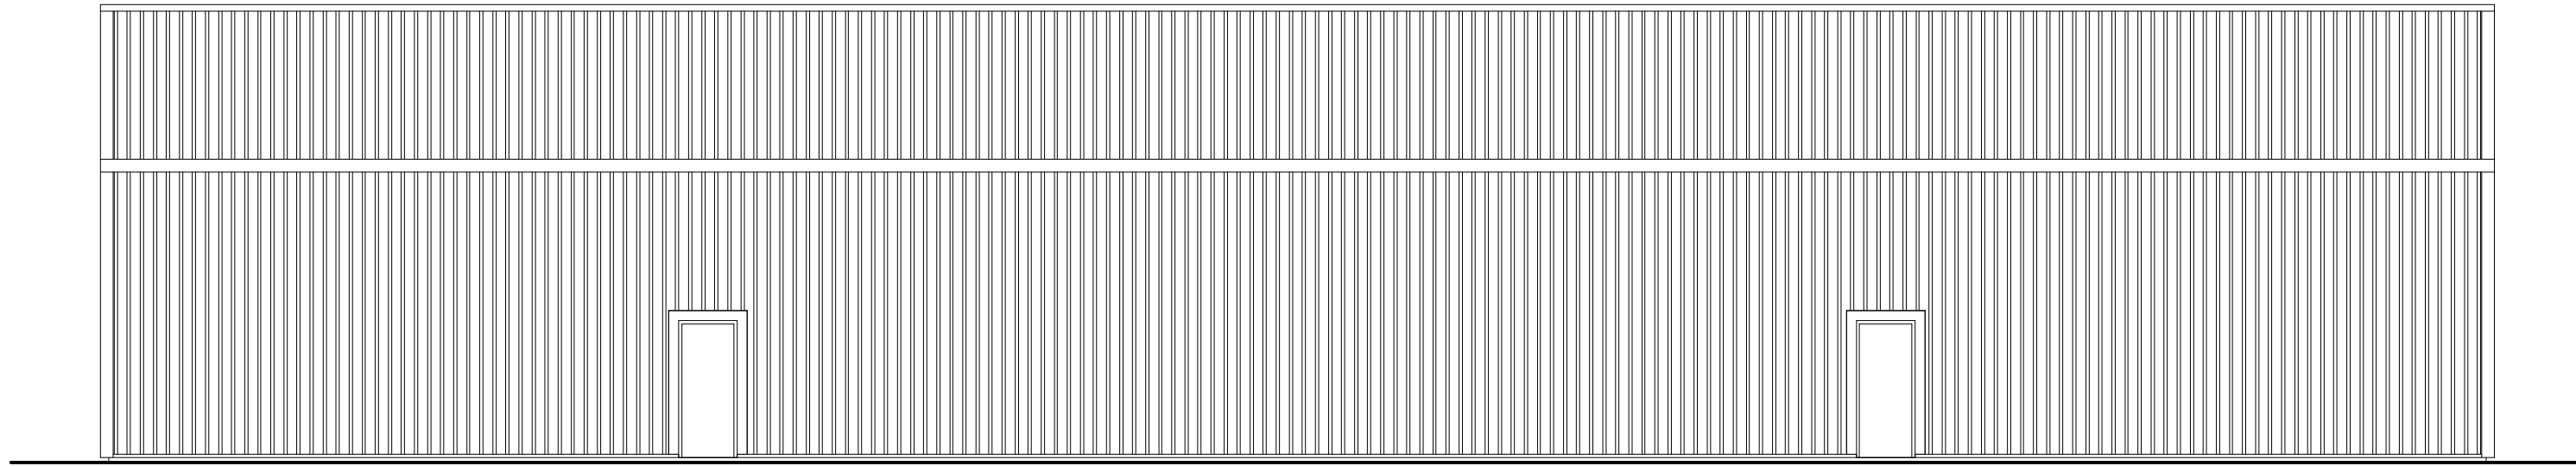


REAR ELEVATION

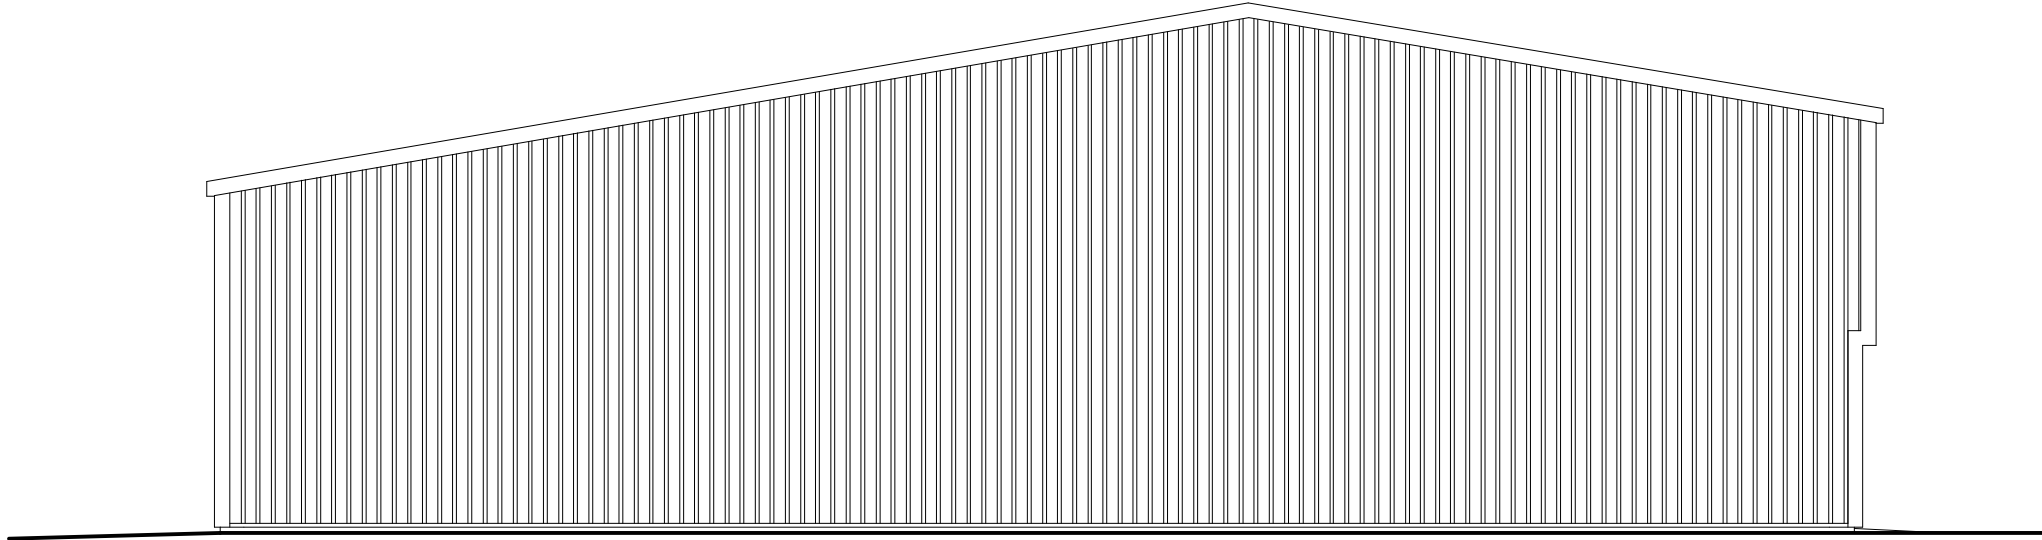


SIDE ELEVATION

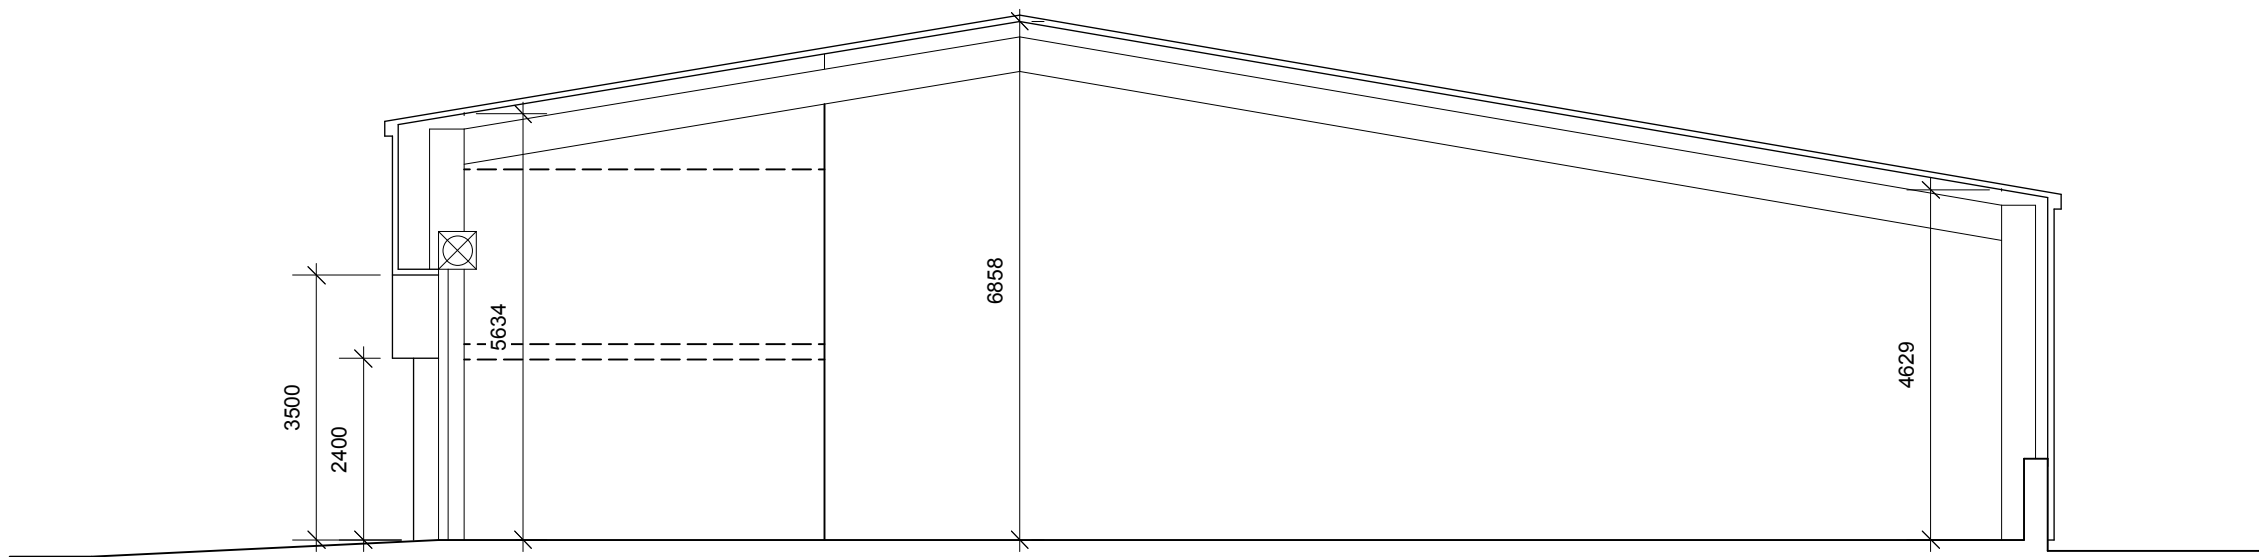

GENERAL SECTION

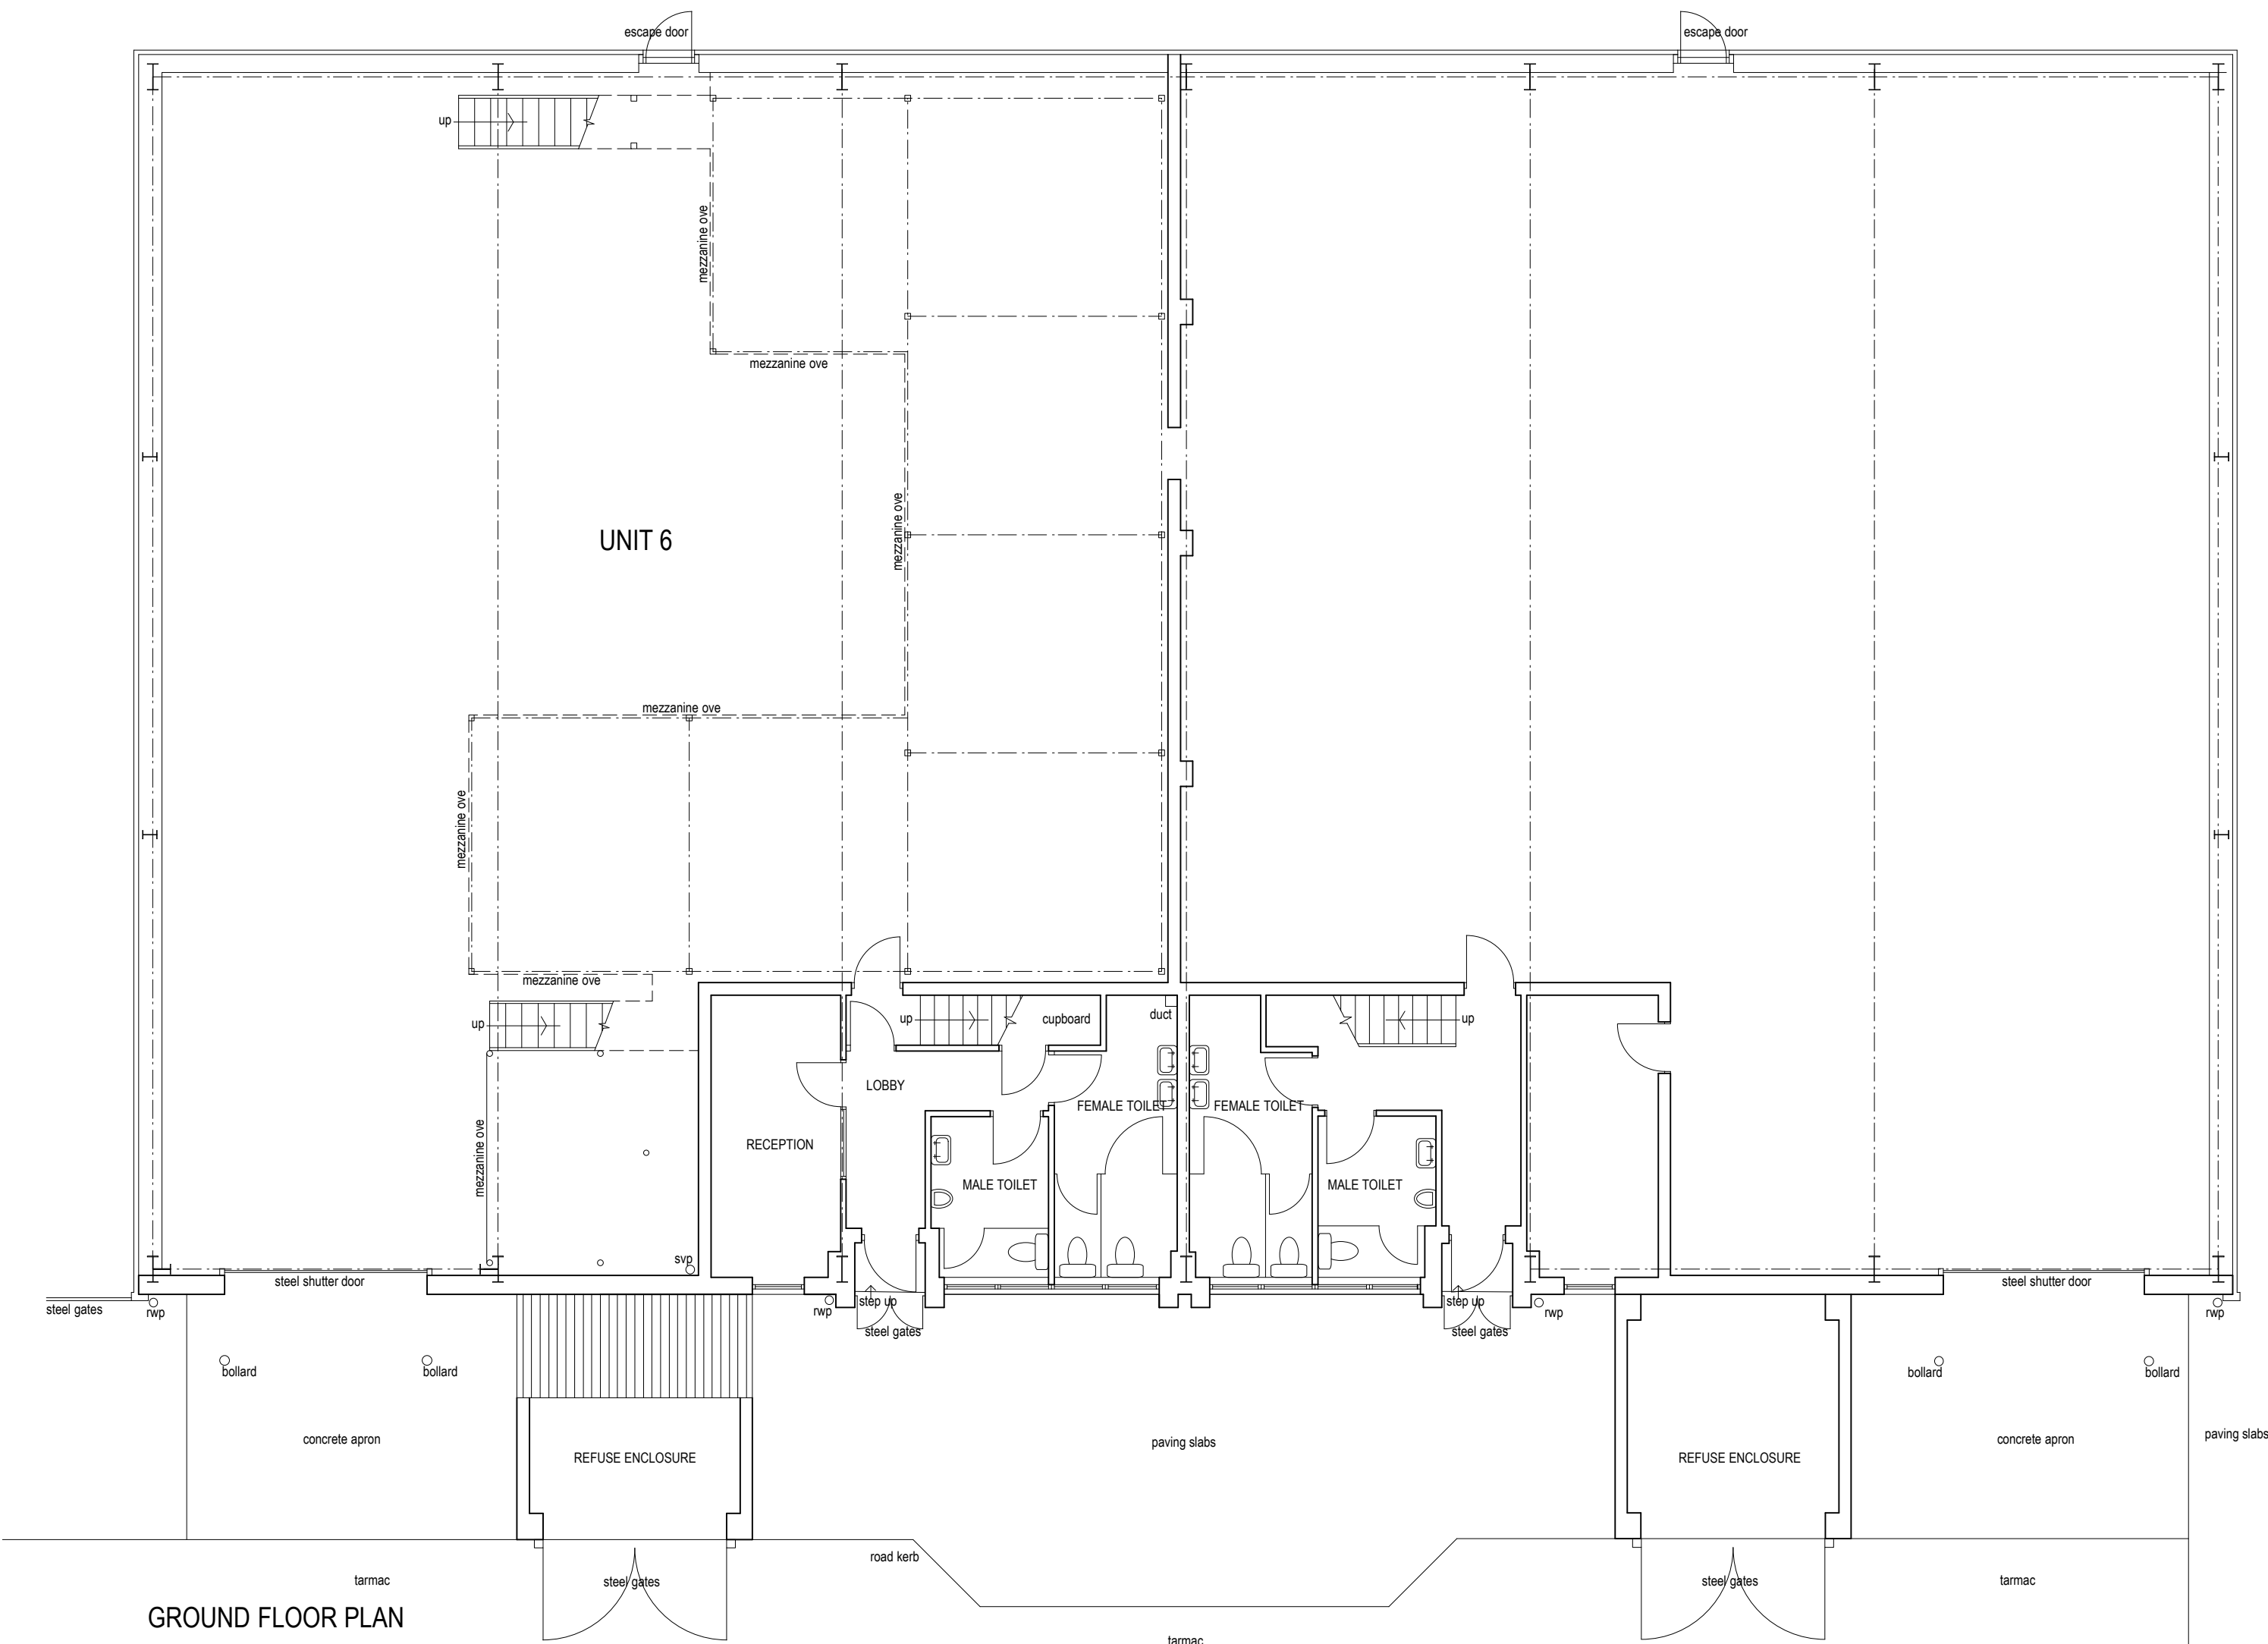

GROUND FLOOR PLAN

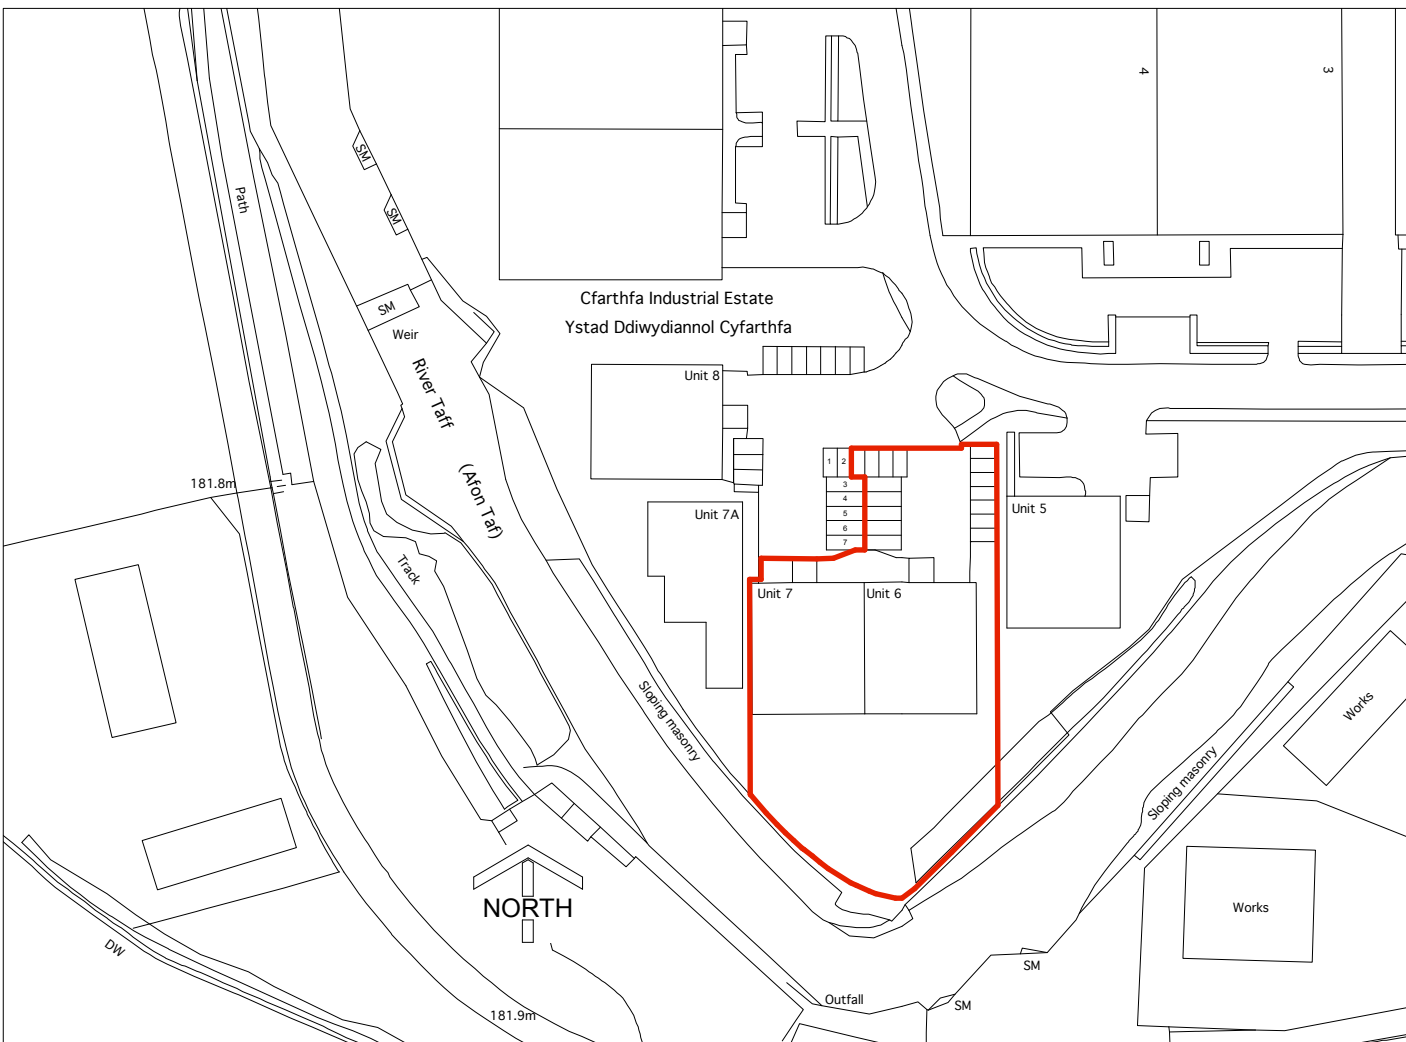

LOCATION PLAN - 1:1250

This drawing, the works and concepts depicted are the copyright of Paul Overton Architect and may not be reproduced or made use of, either directly or indirectly, without express written consent.		
Do not scale off this drawing.		
All heights, levels, sizes and dimensions to be checked on site before any work is undertaken.		
PAUL OVERTON ARCHITECTS 87A HIGH STREET MERTHYR TYDFIL CF47 8JD TEL: 01606 571164 MOB: 07929 699 282 paul@pro-architects.co.uk		
Client	Mr Peter Ronan	
Project	Units 6 & 7 Cyfarthfa Industrial Estate	
Drawing Title	Existing Plans, Section and Elevations	
CAD ref	Drawn	MST
Date	Scale	1:100 @ A1
October 2021		
Project No.	Drawing No.	Revision
9076	01	-