
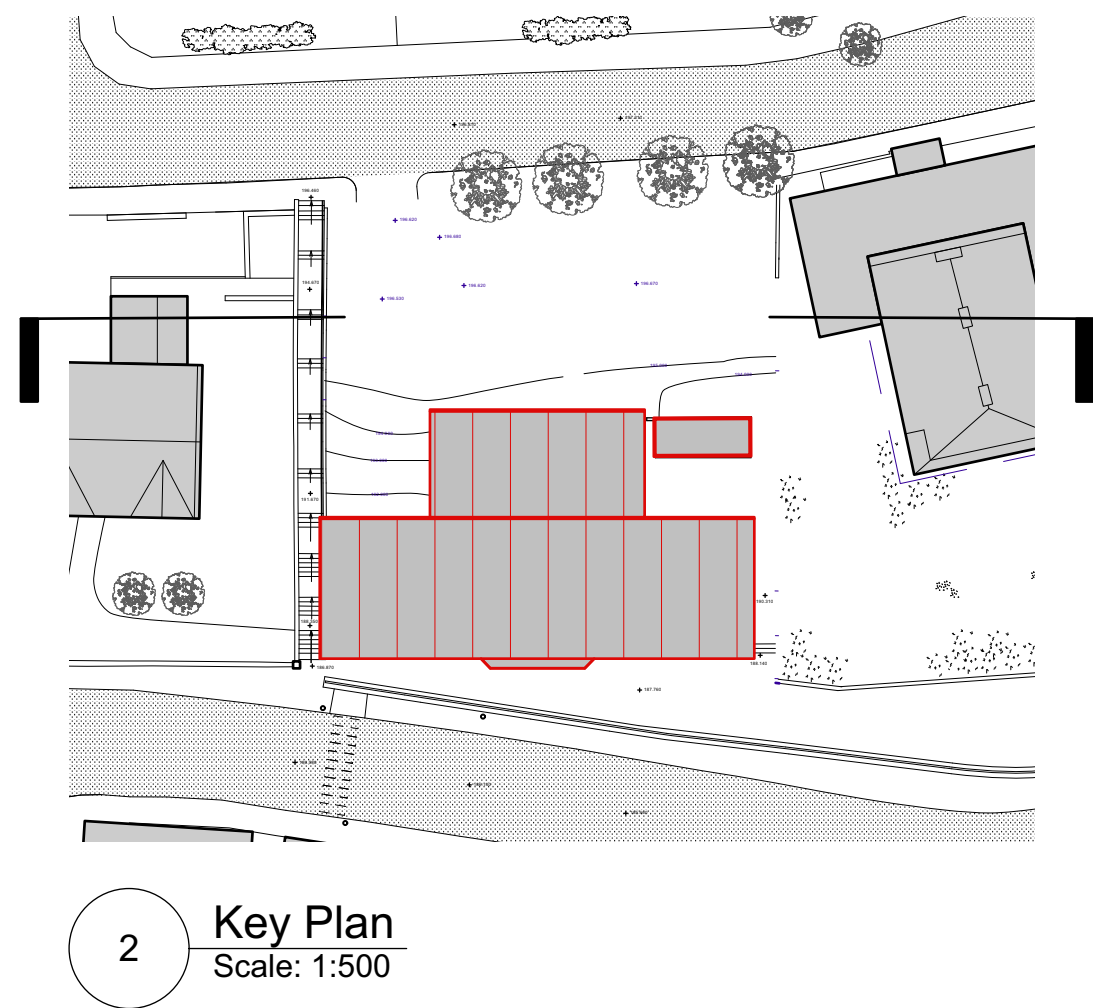


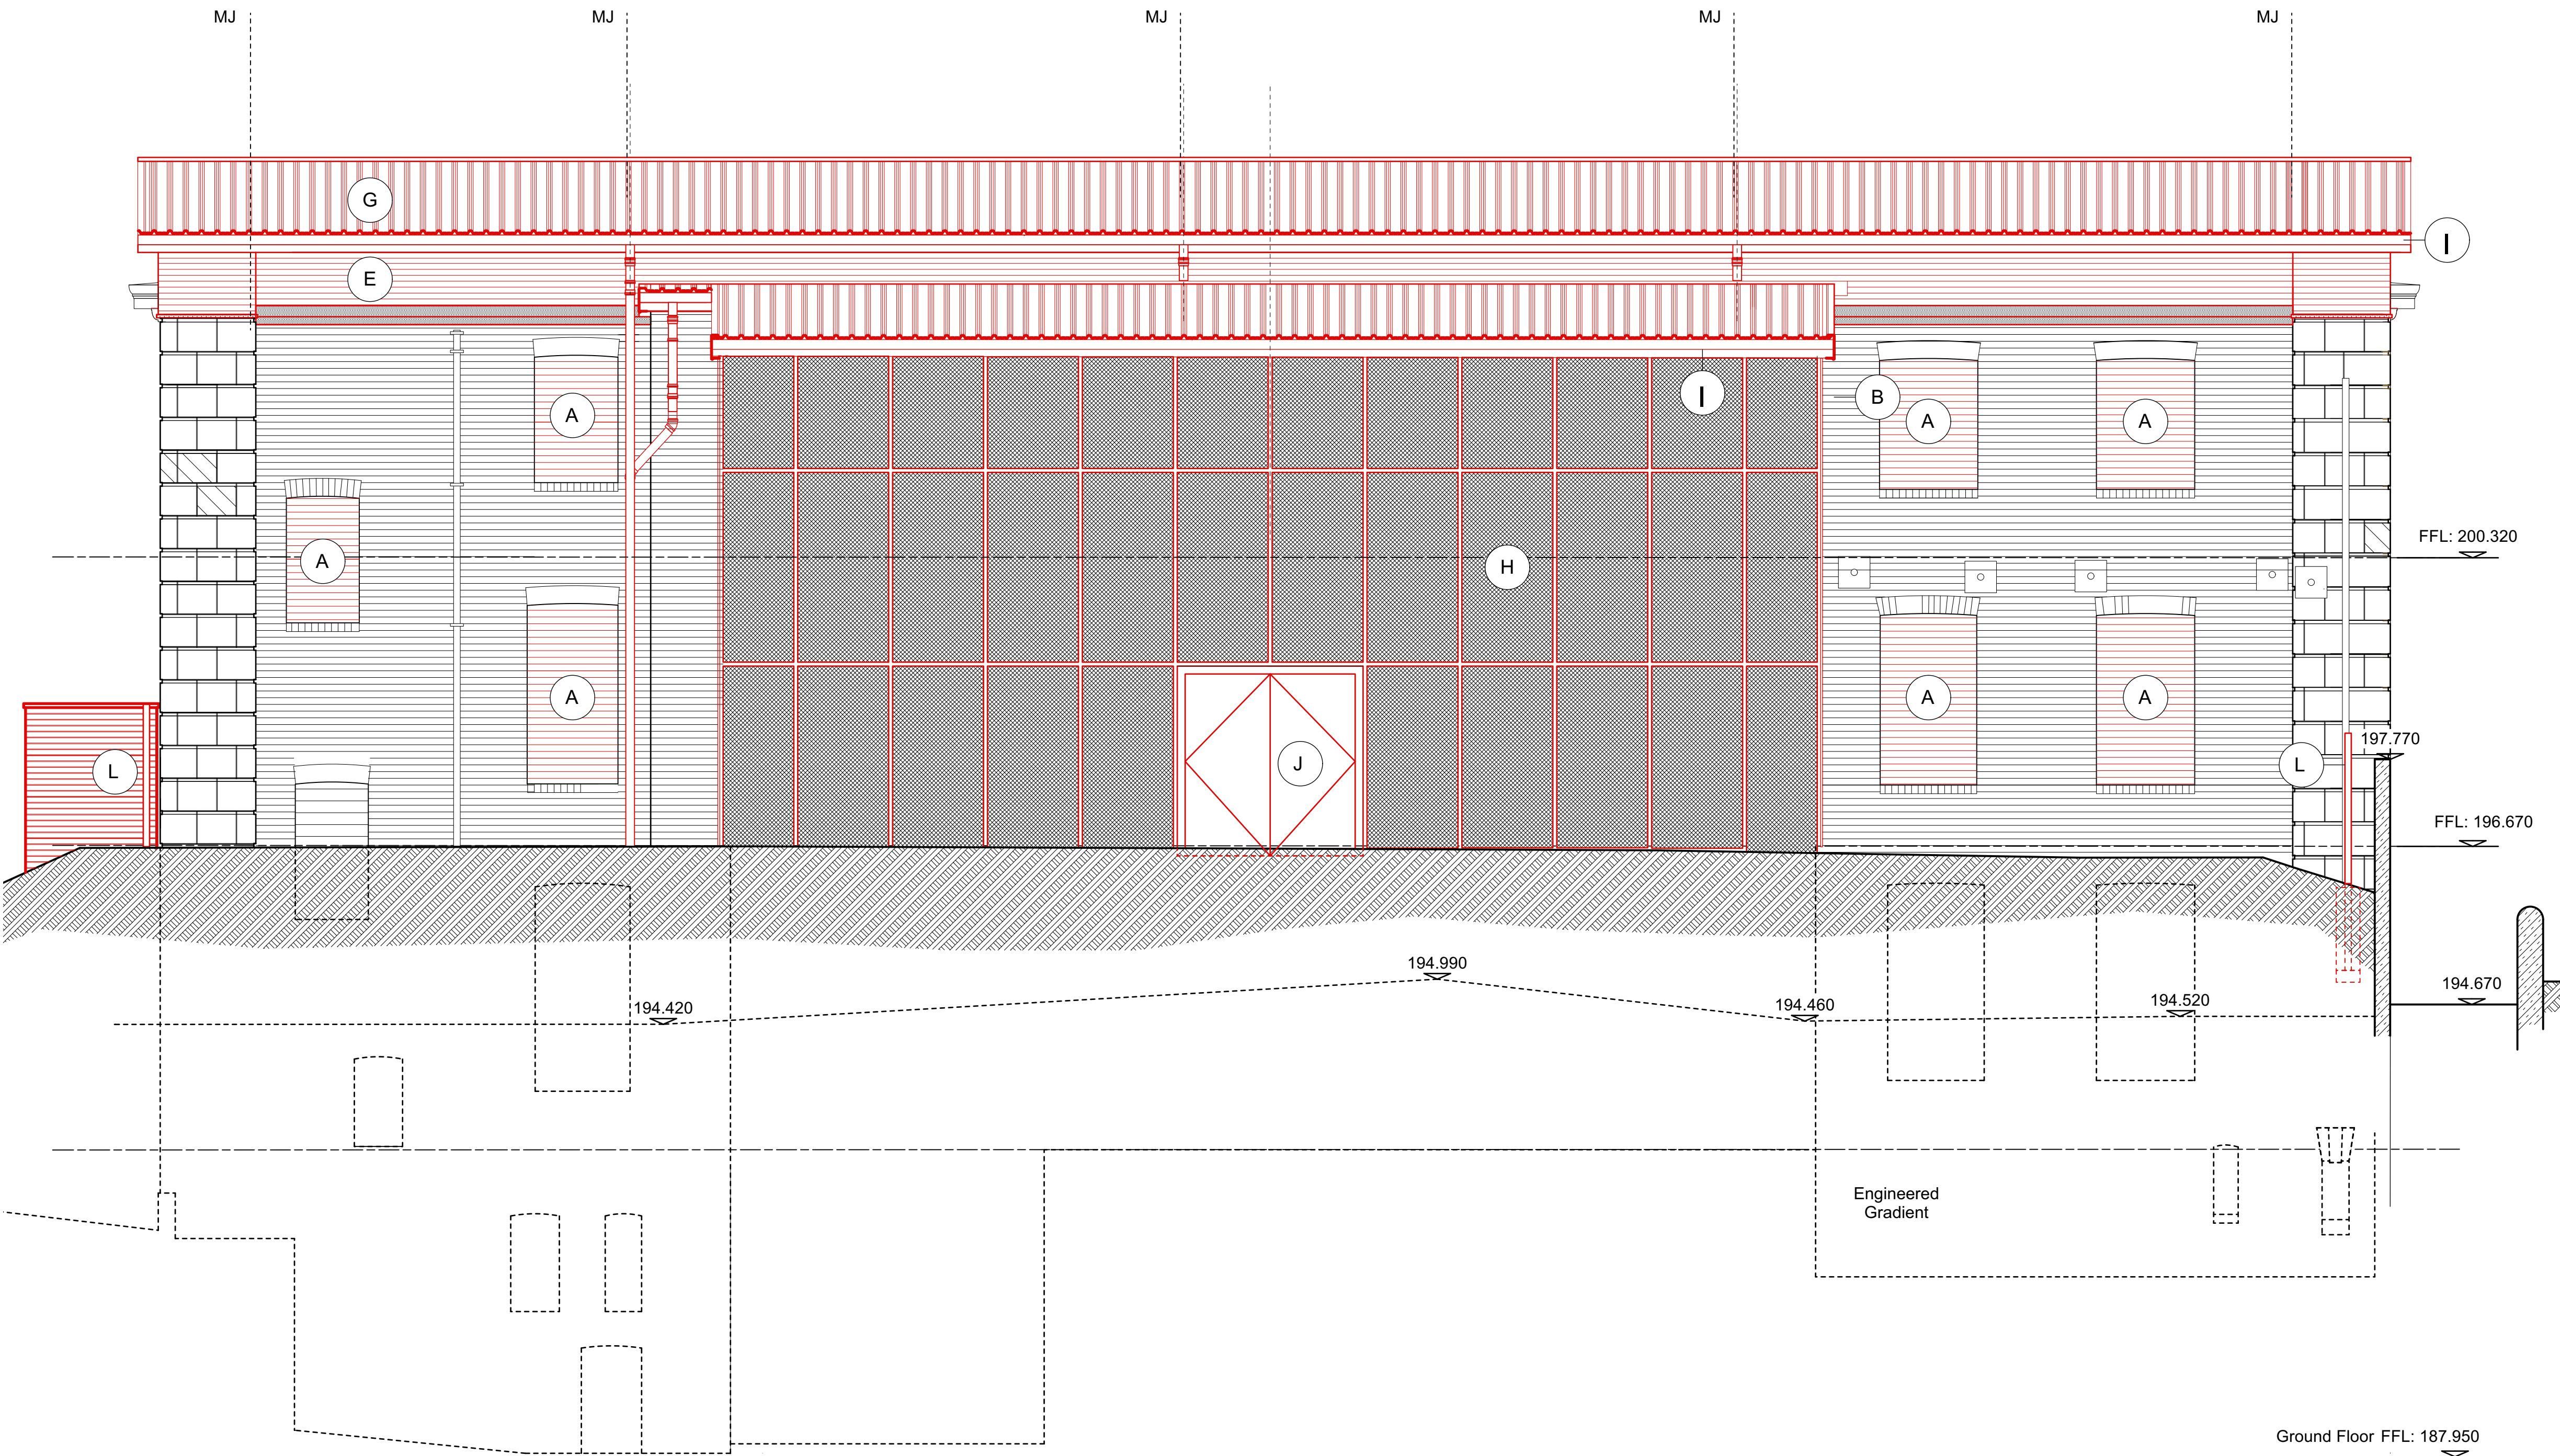

KEY

A	Red stretcher-bond imperial brickwork	I	Black Upvc rainwater goods	Q	Re-contoured ground, stone chippings in geocell grid
B	Red English-bond imperial brickwork	J	Galvanised steel door	R	Existing hardcore surface made good
C	Buff salvaged facing brick pier with ornamental coping	K	Stainless steel mesh cladding panels over breather membrane	S	New lead flashings over projecting mouldings
D	Concrete blockwork laid on flat	L	New black ornamental powder-coated metal fence		
E	Modern buff brickwork	M	Treated softwood fascia		
F	Bull-nosed brick capping to match existing	N	Temporary site hoarding		
G	Grey profiled metal roofing sheets	O	Concrete copings		
H	Metal trim to match roof colour	P	Slope with structural ground anchoring		

Responsibility is not accepted for errors made by others scaling from this drawing.

All construction information should be taken from figured dimensions only. Dimensions are in millimetres unless otherwise stated.

All dimensions and conditions are to be checked on site prior to preparing drawings or commencing any work.

Any variations or supplementary drawings are to be approved by The Architect.

CLIENT

Merthyr Tydfil CBC

PROJECT

YMCA, Merthyr, Temporary Roof

DRAWING TITLE

Proposed North Elevation

DRAWN/CHECKED

AA / KS

SCALE

1:50 @ A1, 1:100 @ A3

DATE

28/04/2023

DRAWING NO.

3510

REV.

C 213

DAVIES SUTTON ARCHITECTS

Penrhed Studios • Penrhed Street
Grangestown • Cardiff • CF11 7LJ
Tel: 029 2066 4455 • Fax: 029 2066 4411
E-mail: office@davies-sutton.co.uk
Web: www.davies-sutton.co.uk

DO NOT SCALE FOR CONSTRUCTION PURPOSES • ALL DIMENSIONS TO BE CHECKED ON SITE • NOTIFY ARCHITECT OF ALL DISCREPANCIES • THIS DRAWING IS COPYRIGHT