




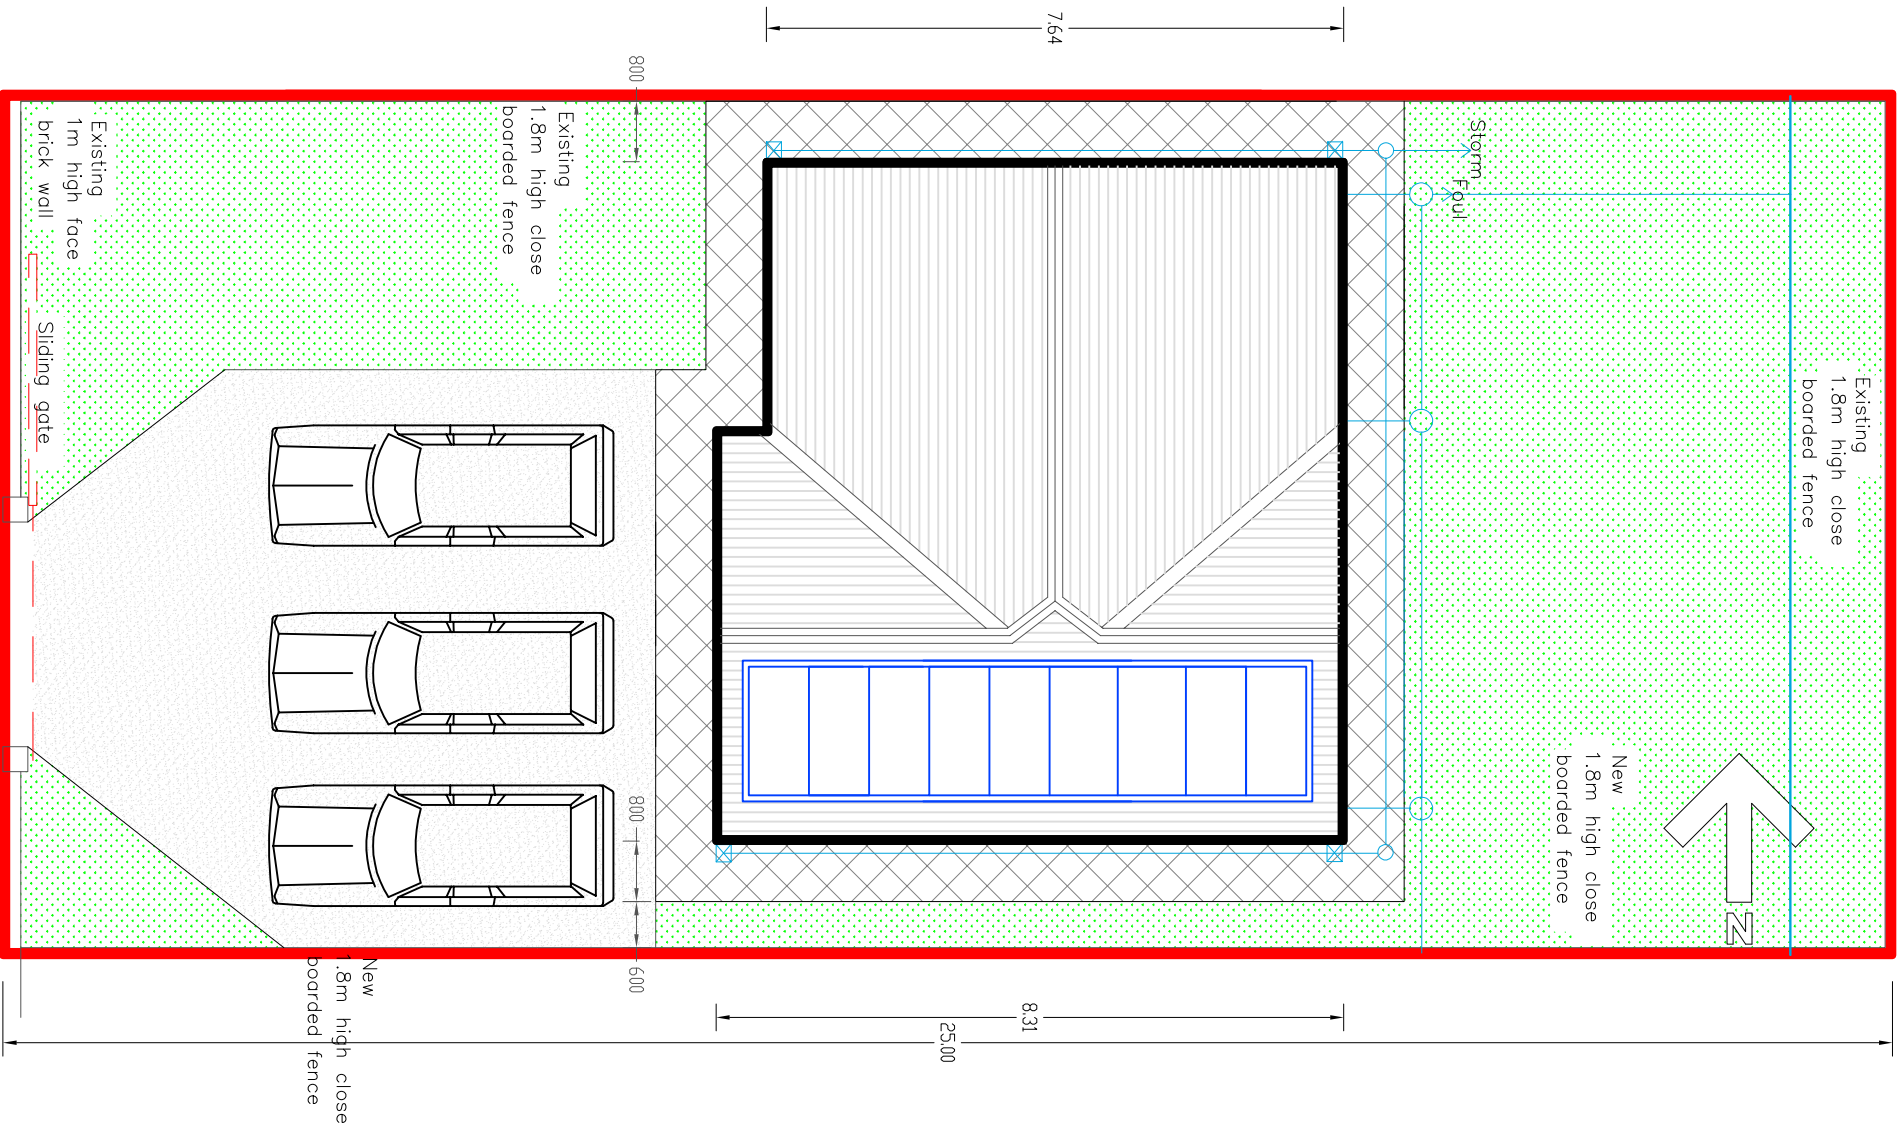


PROPOSED SITE PLAN

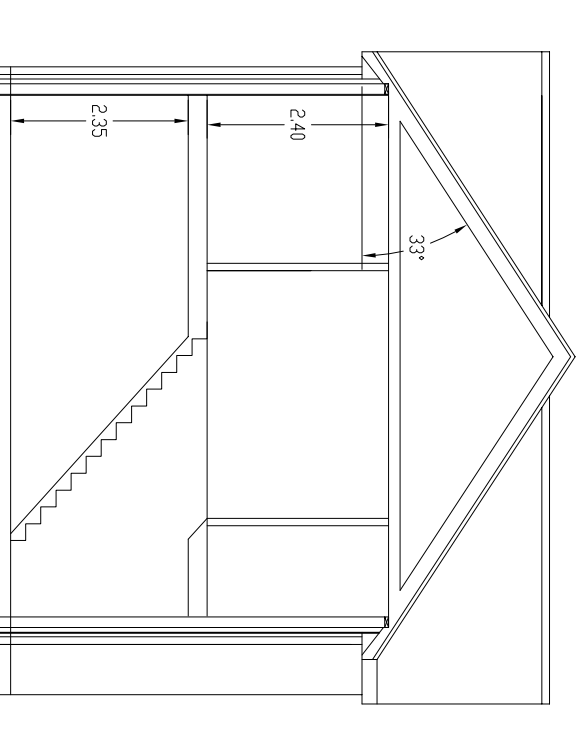

SECTION

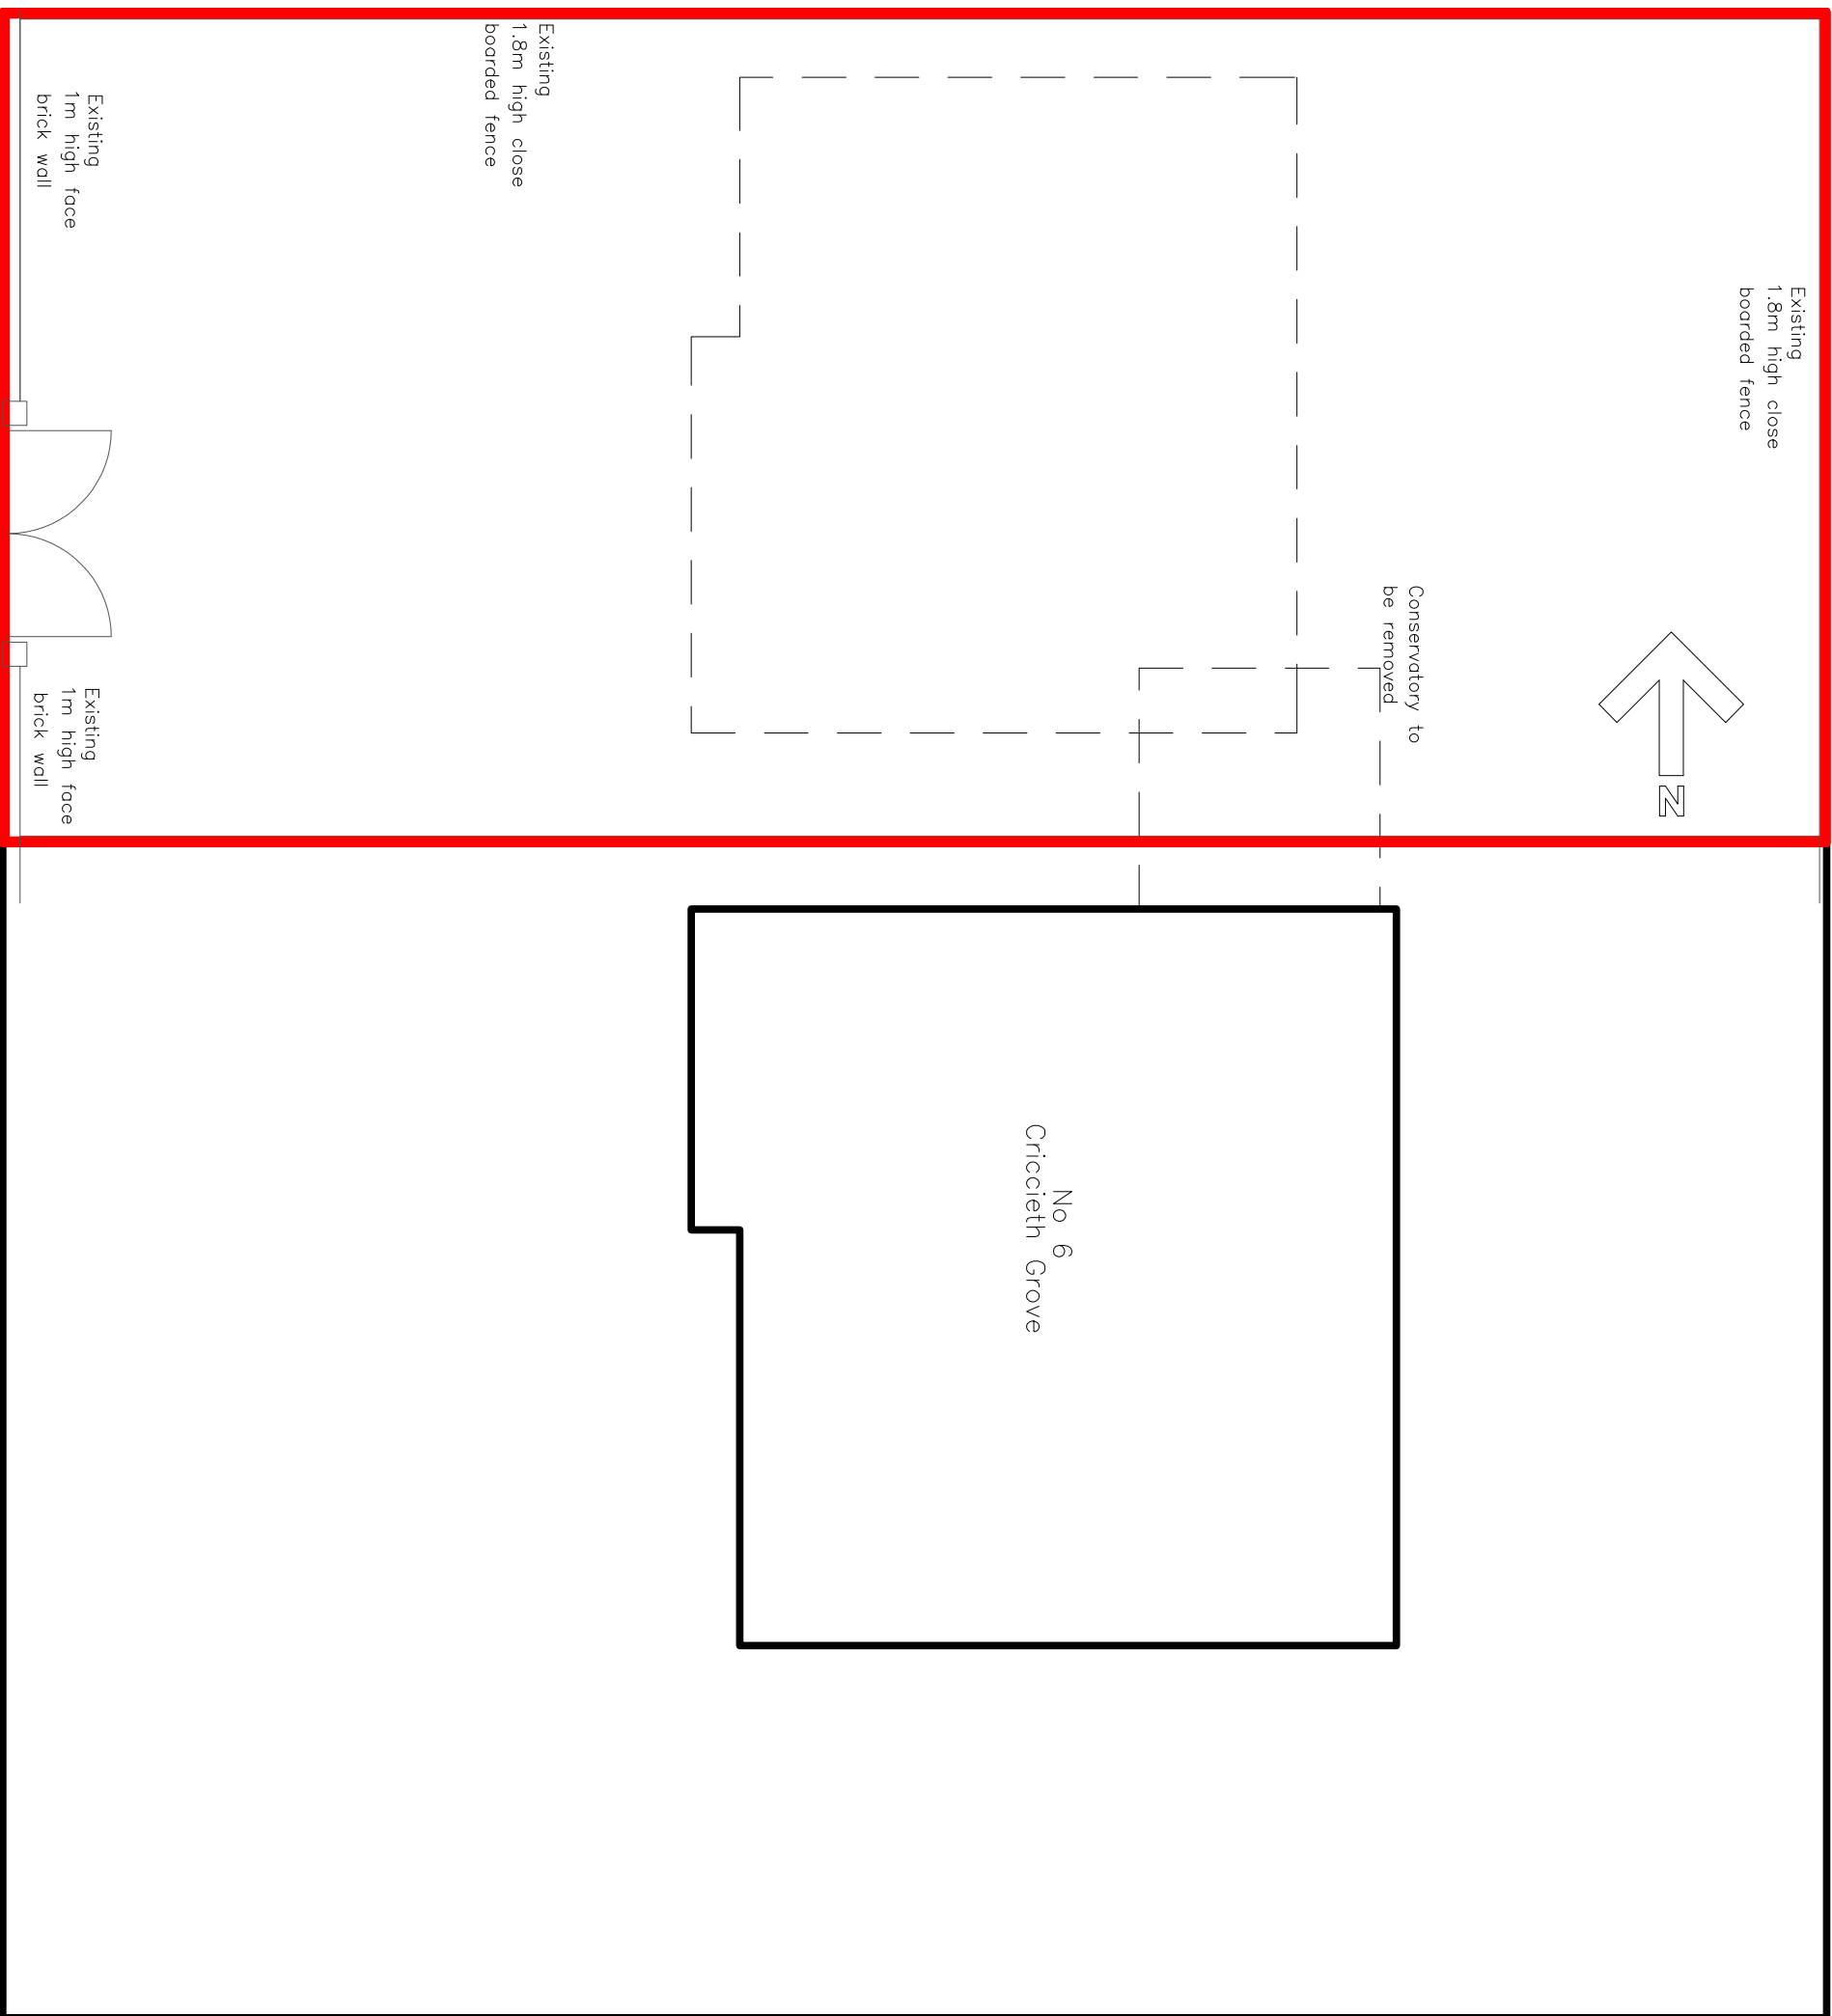

EXISTING BLOCK PLAN

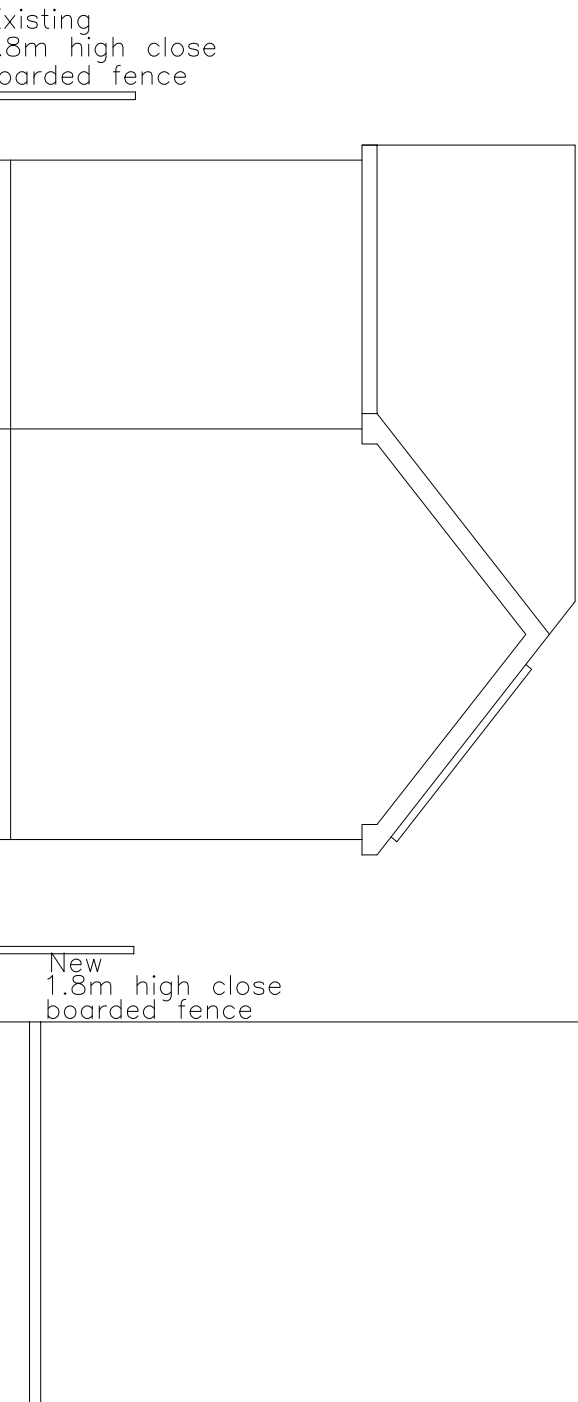

SECTION

Utopia Design Architectural Services Building Regulation Application Support Paul Thomas BS (Reg) (Res) Tel: 01685 559230 Mob: 07908 725065 Issued Only for Purpose Indicated Drawing Status: FOR PLANNING PURPOSES ONLY					
Client		Site Address			
Phil Booth		7, Criccieth Grove Castle Park Merthyr Tydfil CF48 1JY			
Project					
Proposed 4 Bedroom Detached Dwelling					
Drawn by	Date	Date	Approved	Date	
PT	12.05.2020				
Title		Scale			
Proposed Plans		Paper		1:100	
and Sections		Draw No		A2	
		P & C CRICC 04			