




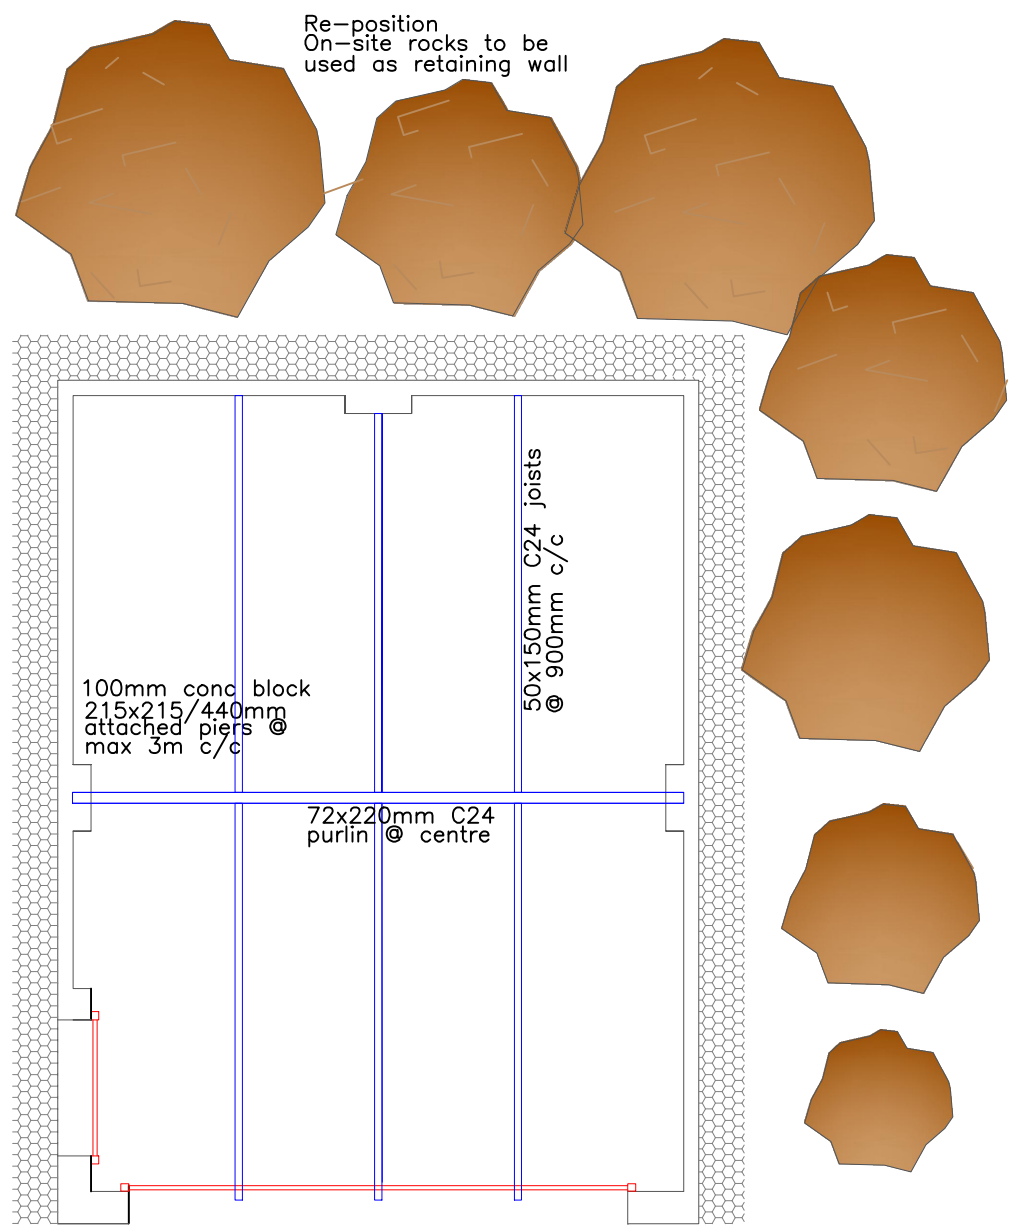


Proposed Structural Plan
1:50

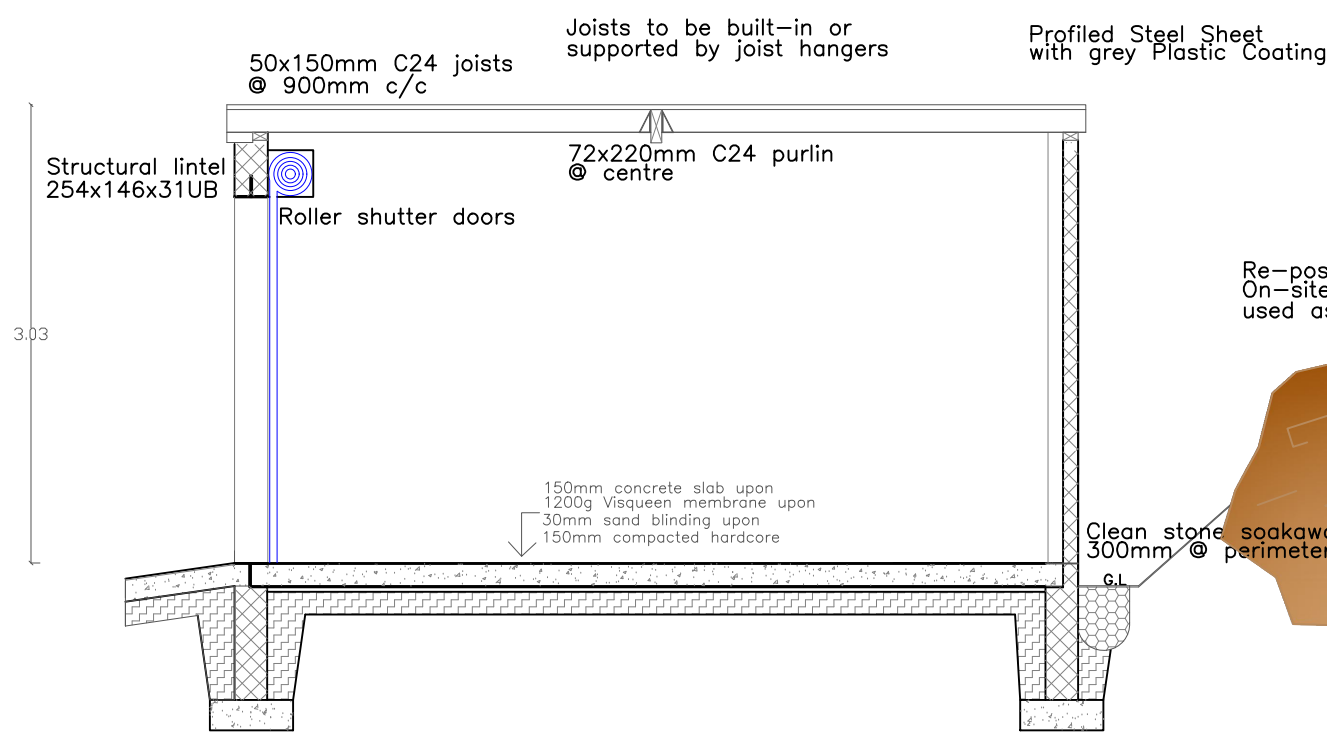


Proposed Garage Section
1:50

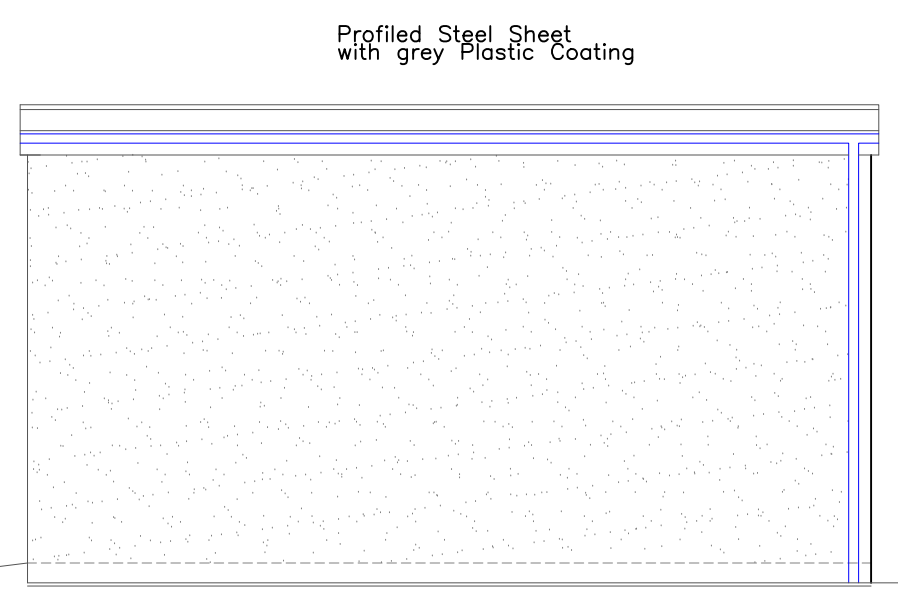

Proposed Side Elevation
1:50

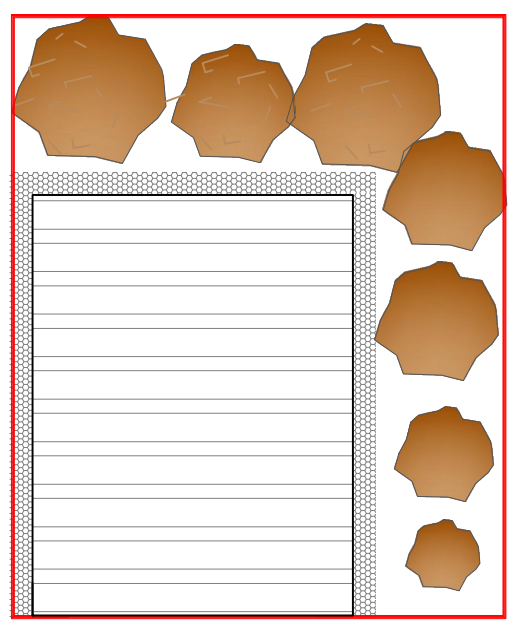

Proposed Site Plan
1:100

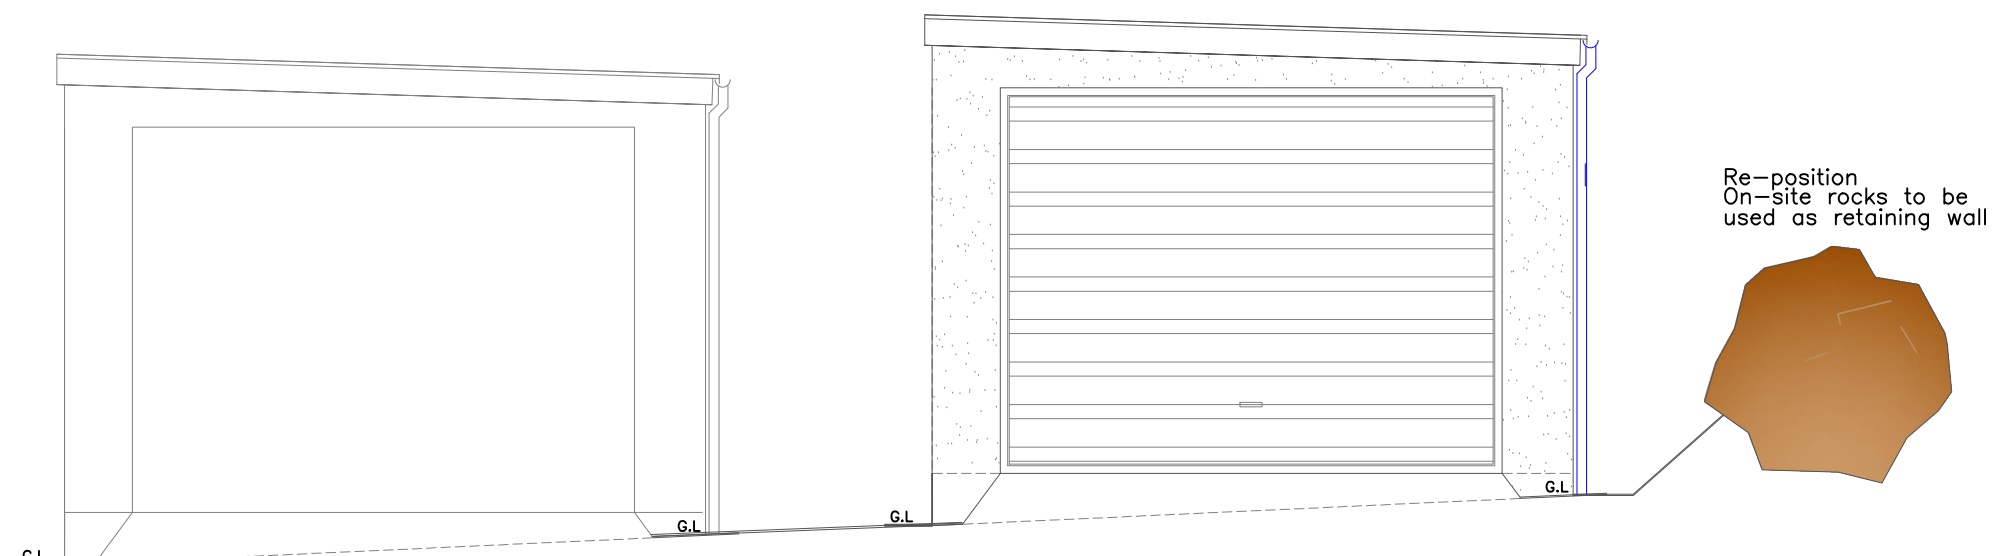


Proposed Front Elevation
Neighbouring Garage
1:50


Proposed Front Elevation
1:50

Uniting Foundations at Change of Level


Must be equal of step x two
or thickness of concrete, or
300mm whichever is greatest
Change of Level

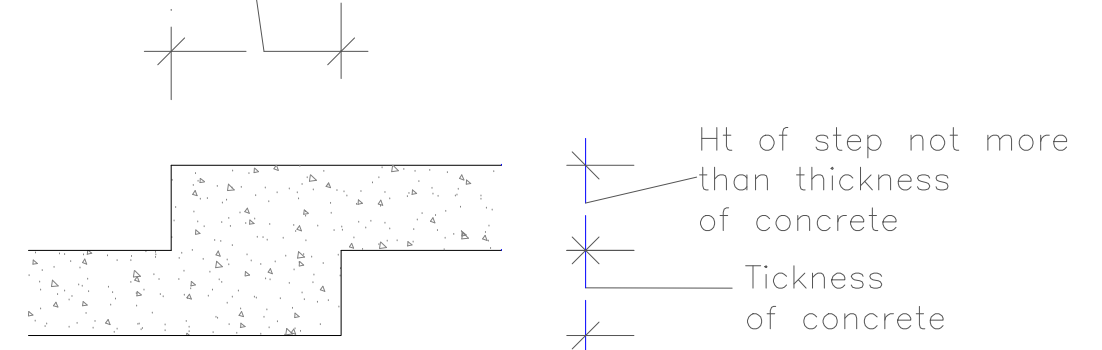


Detail Section
Not to Scale

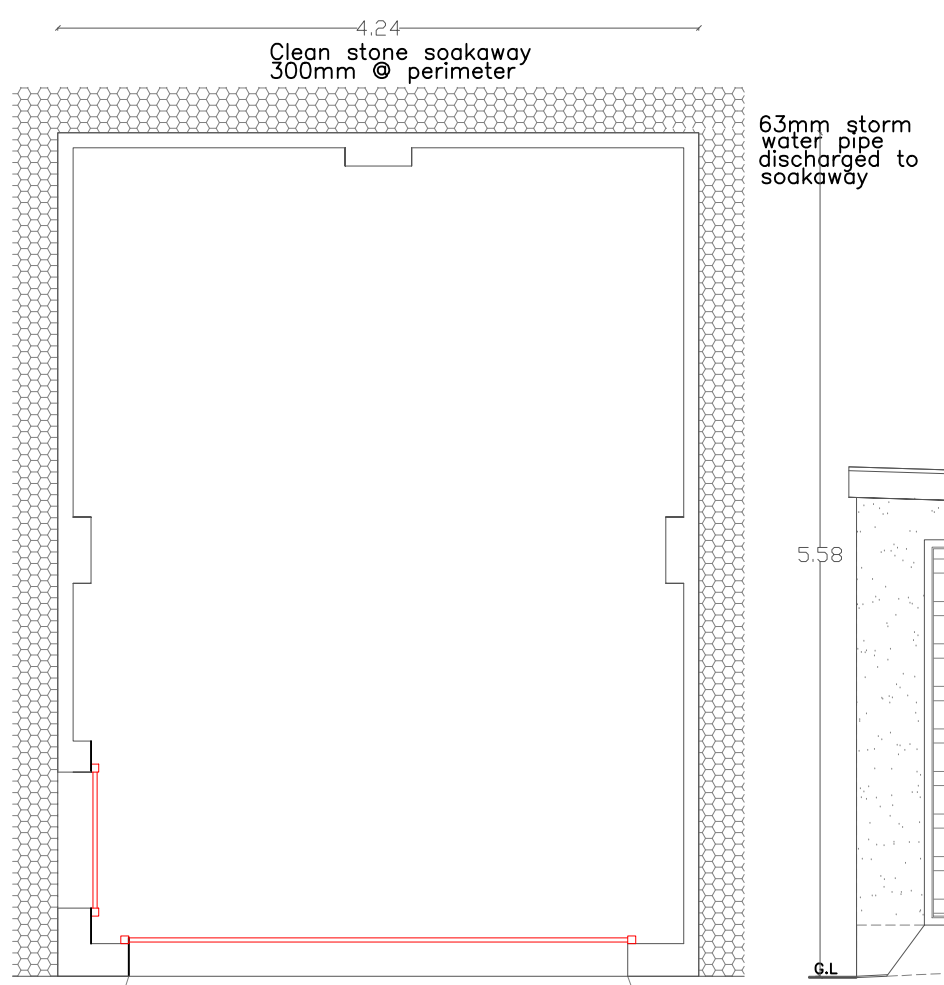


Proposed Floor Plan
1:50

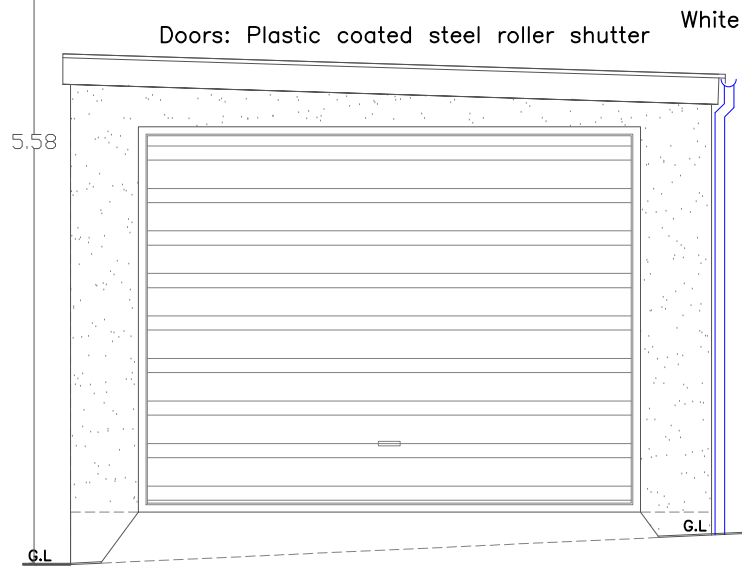

Proposed Front Elevation
1:50

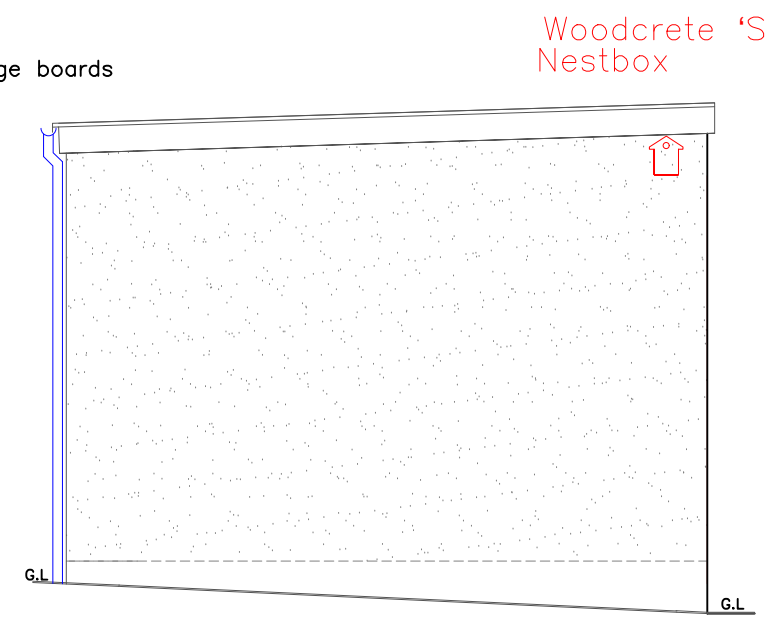

Proposed Rear Elevation
1:50

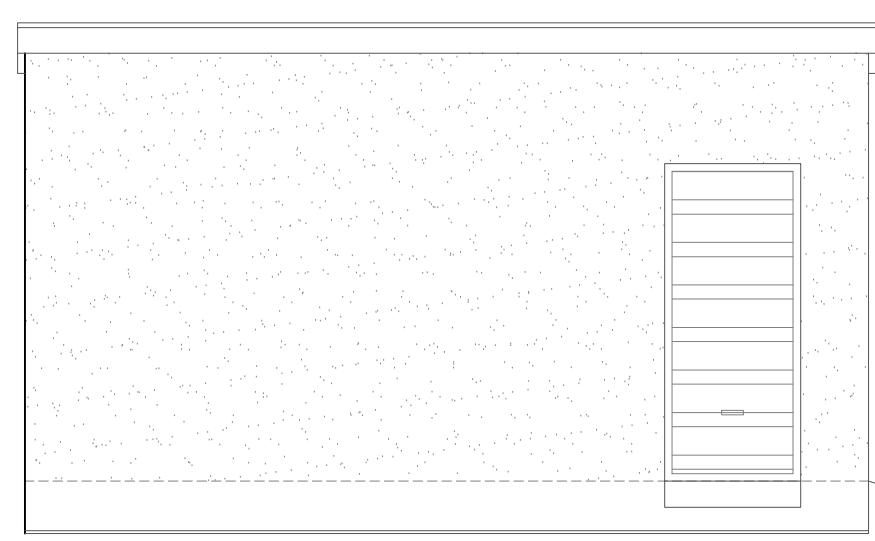

Proposed Side Elevation
1:50

Contractor to refer to author for any
clarification or discrepancies

Finishes	
Roof:	Plastic coated steel sheet
External walls:	Rendered concrete block
Doors:	Plastic coated steel roller shutter
Fascia/RWG's:	White uPVC

Utopia Design Architectural Services			
Building Planning Application Support Paul Thomas: BSc (Hons) Tel: 01685 382312. Mob: 07989 759942 Issued Only for Purpose Indicated Drawing Status: FOR PLANNING PURPOSES ONLY Client			
Project			
Rear of 9 Winifred Street Dowlais, Merthyr Tydfil CF48 3SD			
Proposed Detached Garage at L0039/1298/06. Plot, Rear of 9 Winifred Street Dowlais, Merthyr Tydfil CF48 3SD			
Drawn by	Date	Scale	
PT	FEB 24	1:25, 1:50 1:100	
Title		Paper	
Existing & Proposed Plans, Elevations & Sections		A2 Drwg No WINI 9 01A	