




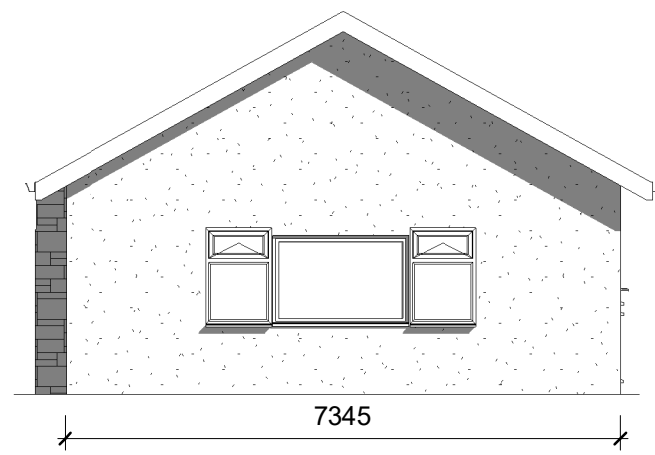

Existing Rear Elevation

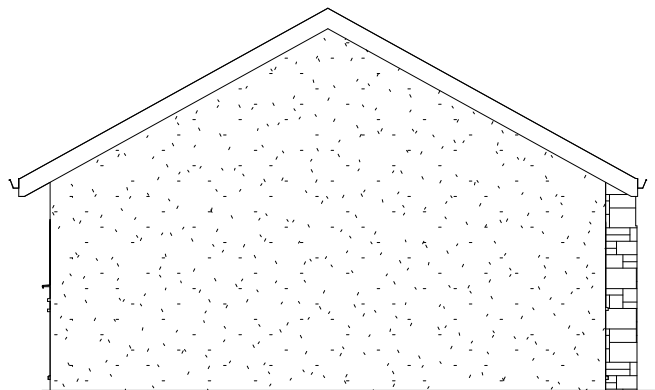


Existing Front Elevation

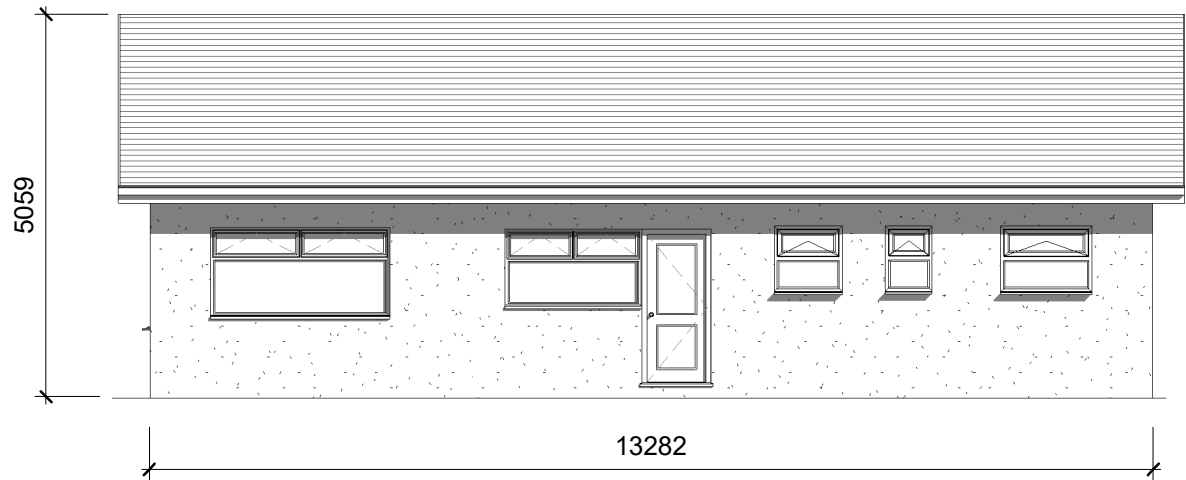

Existing Side 1 Elevation



Existing Side 2 Elevation

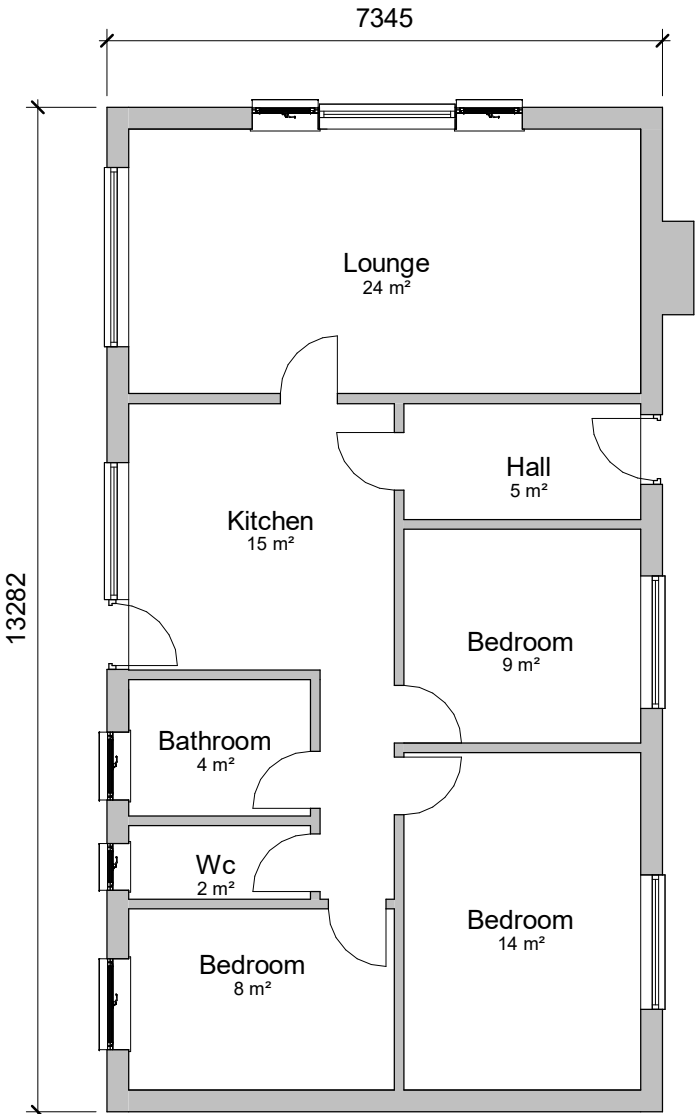

Existing Ground Floor

INDIGO DESIGN (Part of 3dcadwales Ltd) 5 Ashlea Drive,
Merthyr Tydfil, CF47 0NY Tele 01685 385746 Mob -
07940913216 Email: enquiries@indigo-3d-design.co.uk

This Drawing is Copyright,
Dimensions to be checked
on site and not scaled from
this drawing



PURPOSE OF ISSUE	DRWAING NUMBER
Planning Approval	SL-01


PROJECT	New House
---------	-----------

SHEET	Existing plans and elevations
-------	-------------------------------

Address	2 Somerset Lane, Cefn Coed, Merthyr Tydfil. CF48 2PA
---------	--


Checked by	Drawn by	Scale (@ A3)
JH	PH	1 : 100

Rev No	Description	Date
A	Issue	24/11/2020
B	Parking, Section & Boundaries amended	04-01-2020
C	Sections added	05/02/2021
D	Drawings Amended	22/04/2021

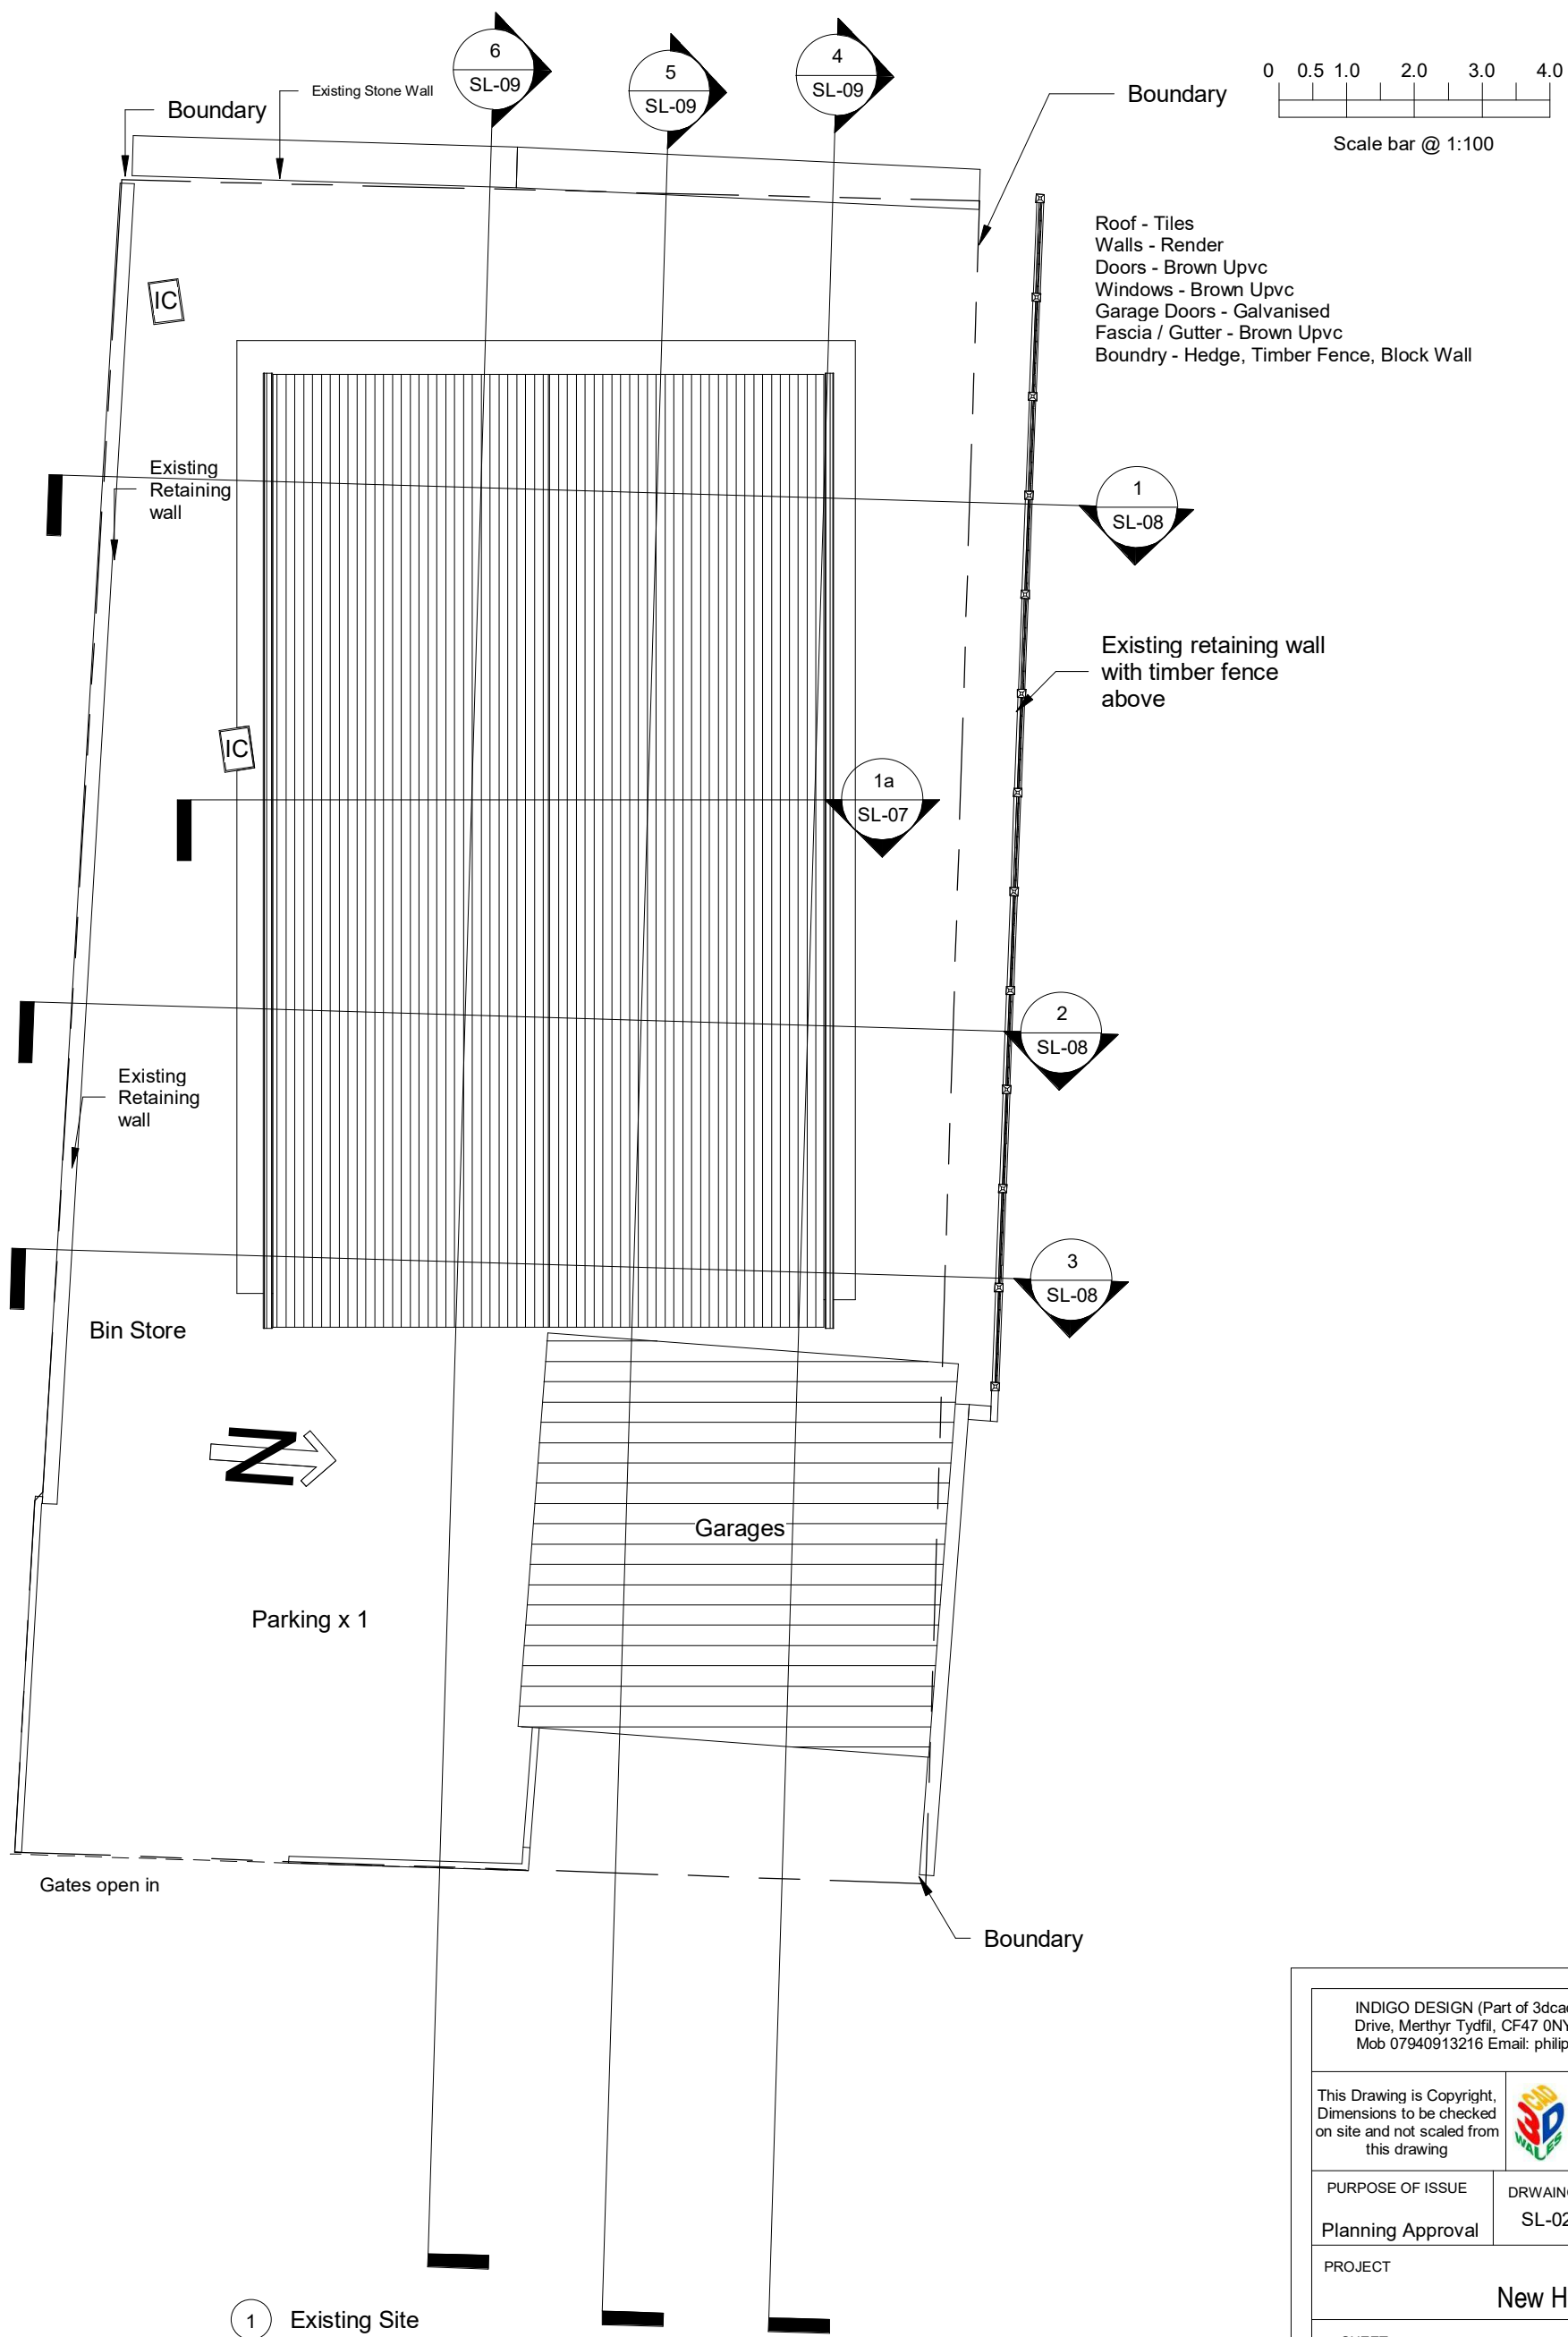


1 Existing Site
1 : 100

INDIGO DESIGN (Part of 3dcadwales Ltd) 5 Ashlea Drive, Merthyr Tydfil, CF47 0NY Tele 01685 385746 Mob 07940913216 Email: philip@3dcadwales.co.uk		
This Drawing is Copyright, Dimensions to be checked on site and not scaled from this drawing		 Indigo 3d Design
PURPOSE OF ISSUE	DRAWING NUMBER	
Planning Approval	SL-02	
PROJECT		
New House		
SHEET		
Existing Site		
Address 2 Somerset Lane, Cefn Coed, Merthyr Tydfil. CF48 2PA		
Checked by	Drawn by	Scale (@ A3)
JH	PH	1 : 100
Rev No	Description	Date
A	Drawings Amended	22/04/2021

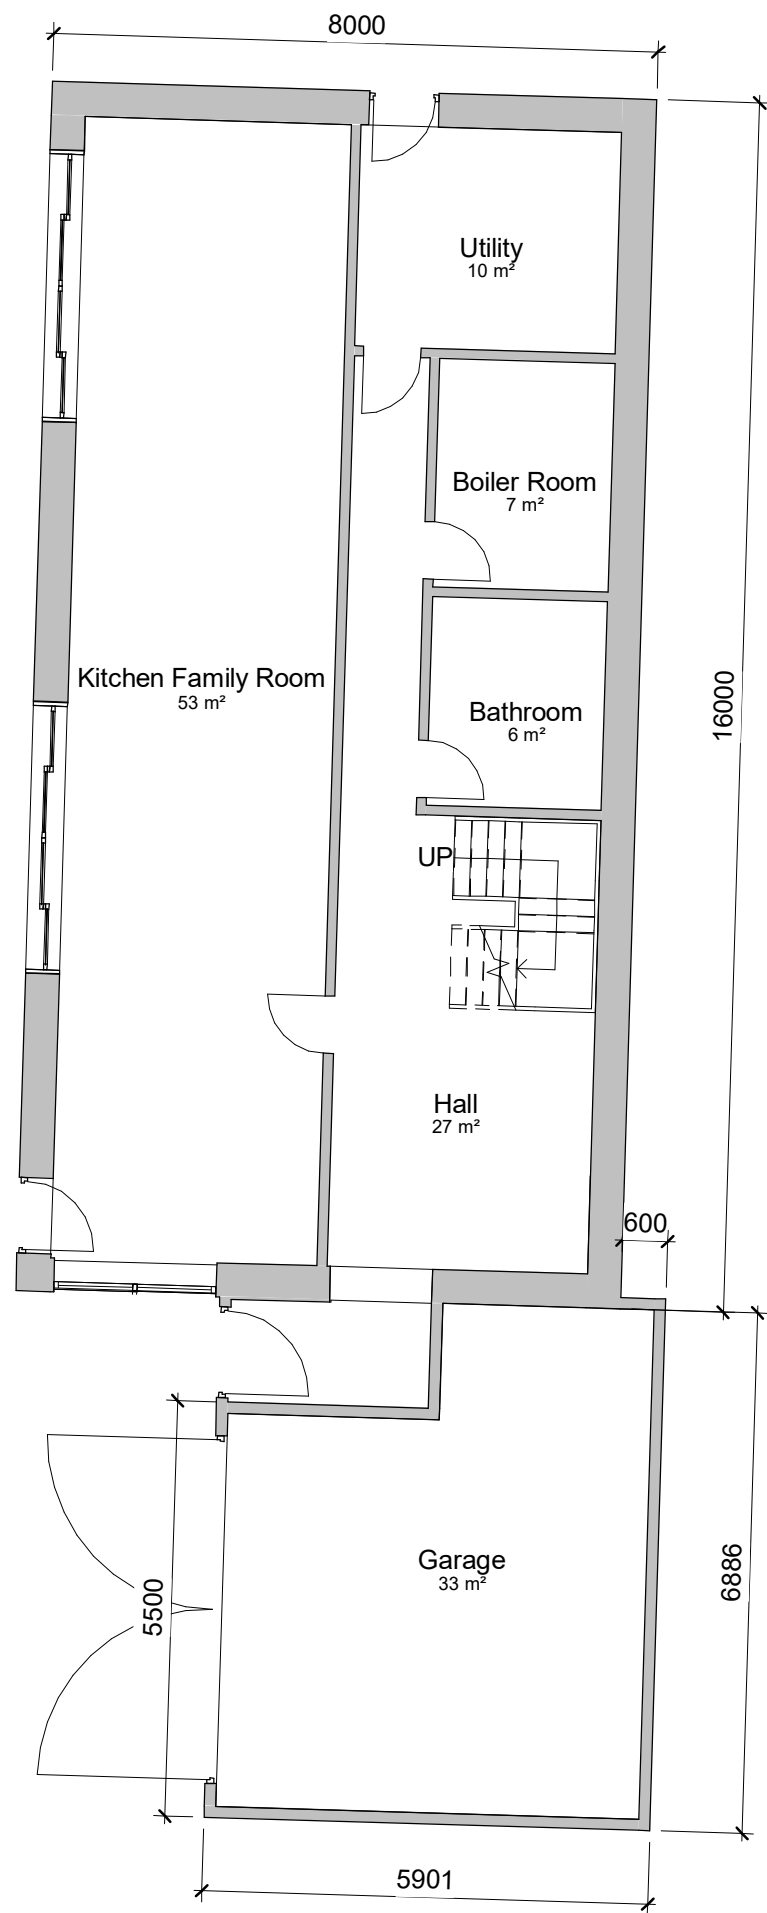

Proposed Ground Floor

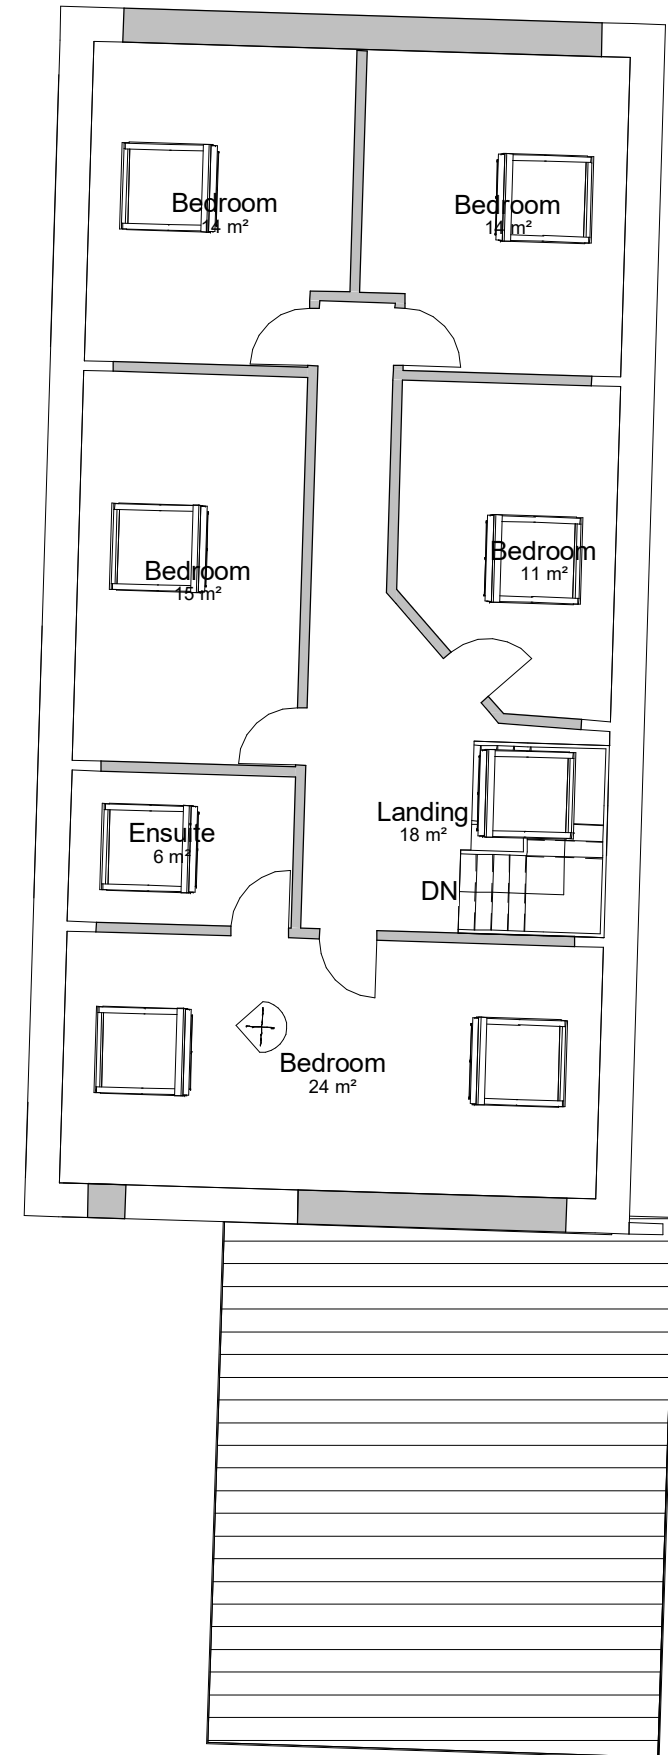

Proposed First Floor

PROJECT	New House
INDIGO DESIGN (Part of 3dcadwales Ltd) 5 Ashlea Drive, Merthyr Tydfil, CF47 0NY Tele 01685 385746 Mob - 07940913216 Email: enquiries@indigo-3d-design.co.uk	

SHEET Proposed Plans

Address 2 Somerset Lane, Cefn Coed, Merthyr
Tydfil. CF48 2PA


This Drawing is Copyright,
Dimensions to be checked
on site and not scaled from
this drawing

PURPOSE OF ISSUE
Planning Approval




DRWAING NUMBER
SL-03


Checked by JH	Drawn by PH	Scale (@ A3) 1 : 100
Rev No A	Description Issue	Date 24/11/2020

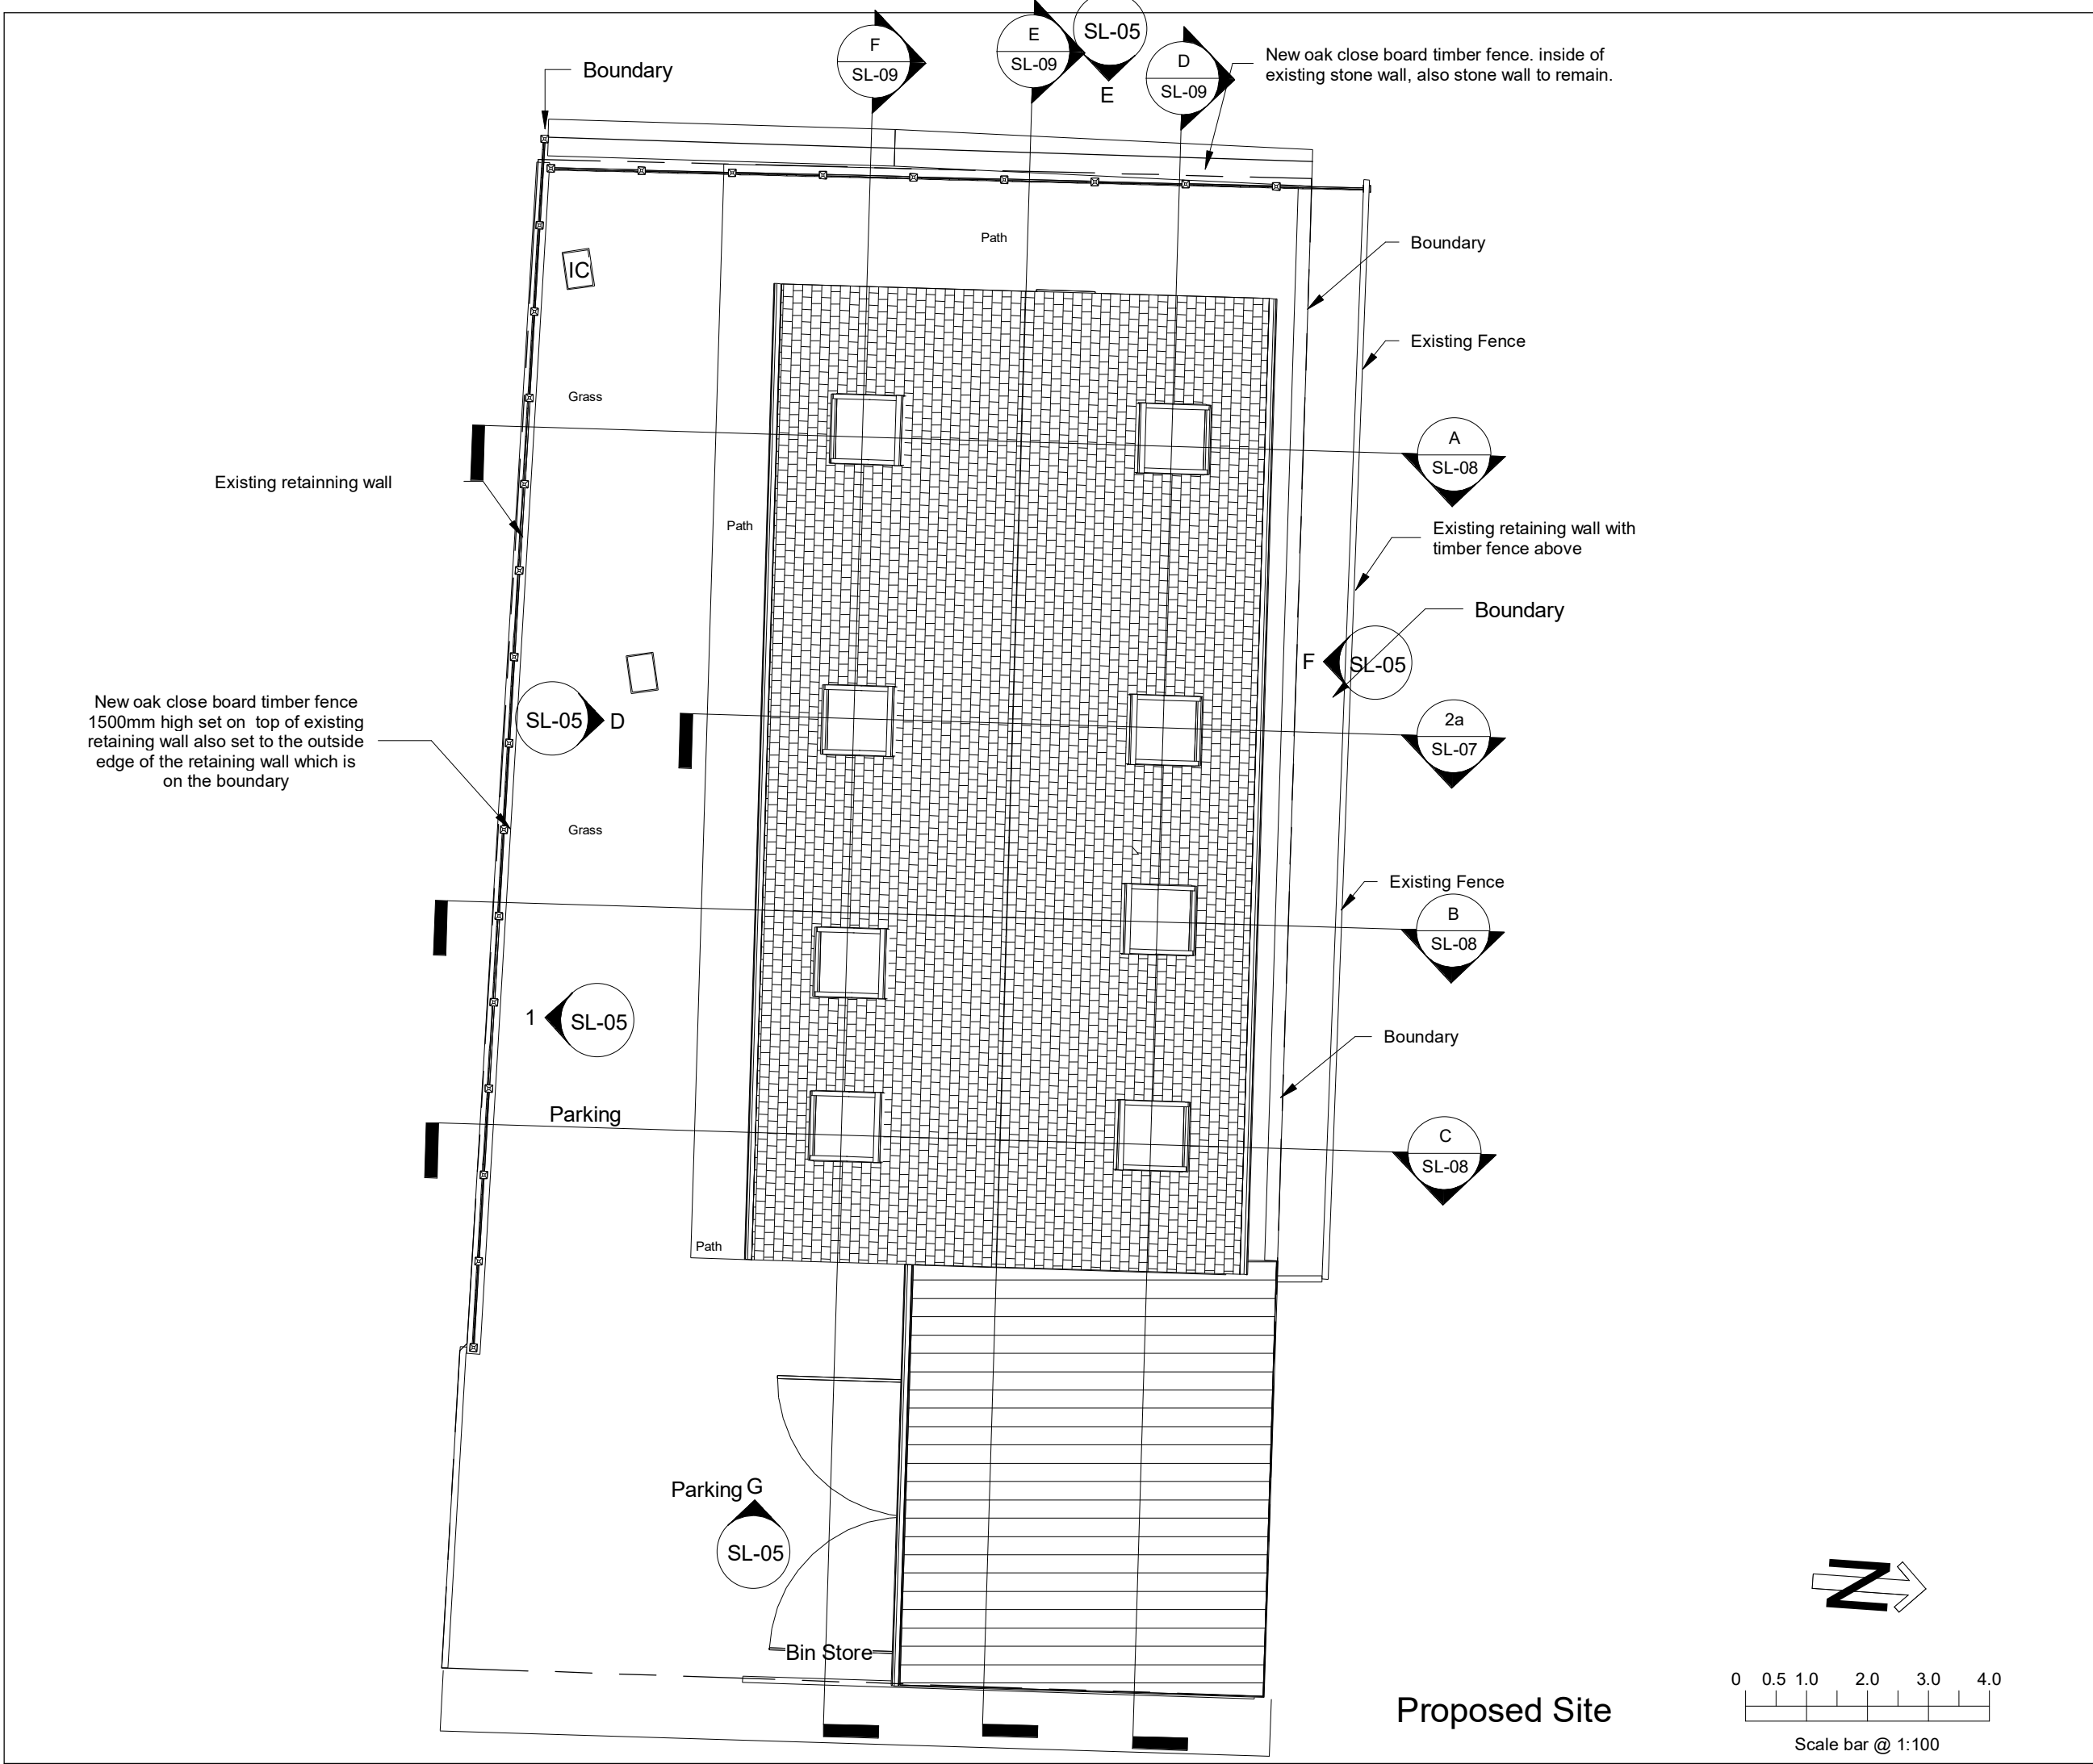

INDIGO DESIGN (Part of 3dcadwales Ltd) 5 Ashlea Drive, Merthyr Tydfil, CF47 0NY Tele 01685 385746 Mob - 07940913216 Email: enquiries@indigo-3d-design.co.uk		
This Drawing is Copyright, Dimensions to be checked on site and not scaled from this drawing		 Indigo 3d Design
PURPOSE OF ISSUE Planning Approval	DRWAING NUMBER SL-04	
PROJECT New House		
SHEET Proposed Site Plan		
Address 2 Somerset Lane, Cefn Coed, Merthyr Tydfil. CF48 2PA		
Checked by JH	Drawn by PH	Scale (@ A3) 1 : 100
Rev No	Description	Date
A	Issue	24/11/2020
B	Parking, Section & Boundaries amended	04-01-2020
C	Sections added	05/02/2021

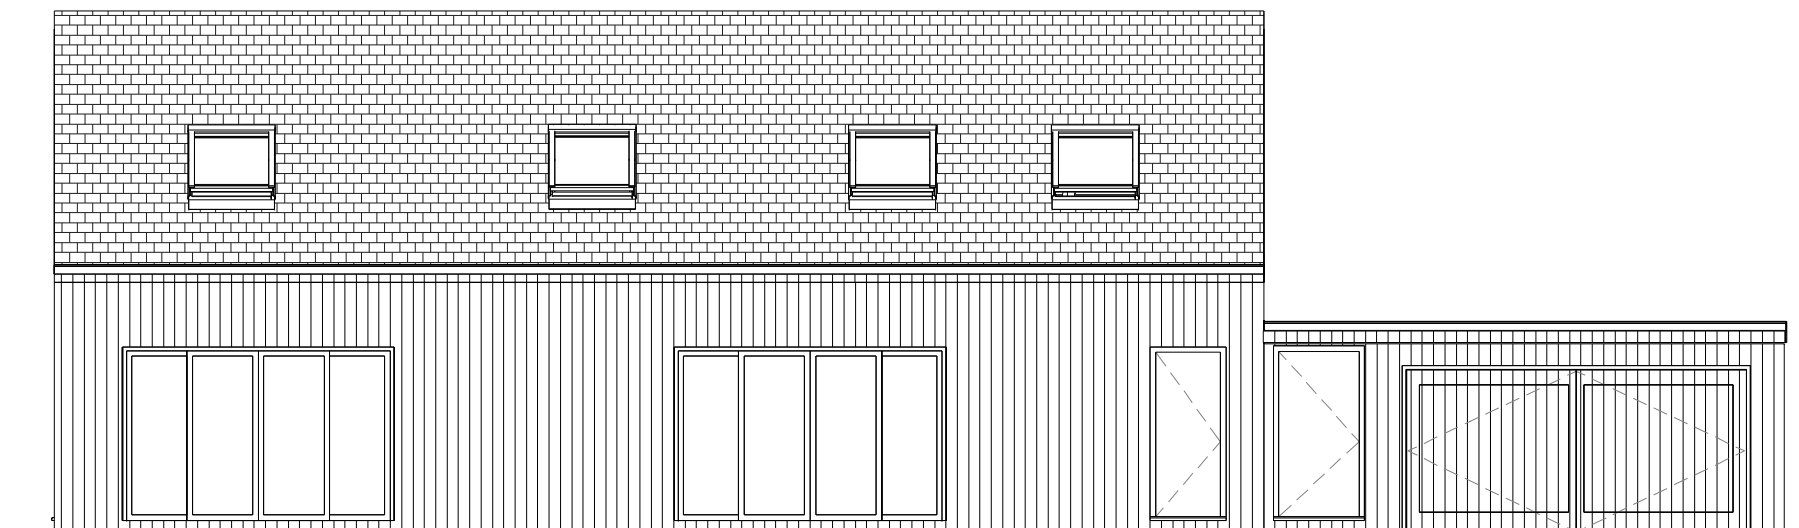


D Proposed South Elevation
1 : 100

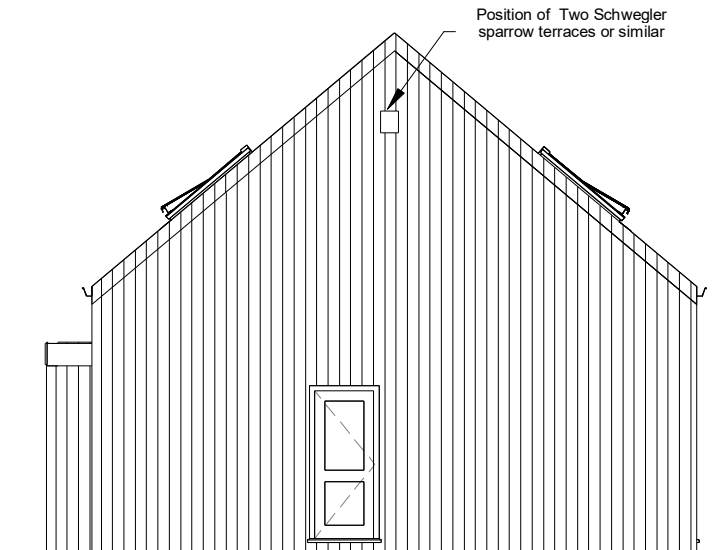


E Proposed West Elevation
1 : 100


Proposed Element	Materials and finishes
Roof	Slate
Walls	Timber Cladding
Doors	Black Aluminium
Windows	Black Aluminium
Garage Door	Timber Clad
Gutter	Black Aluminium
Boundary	Timber fence & Block wall

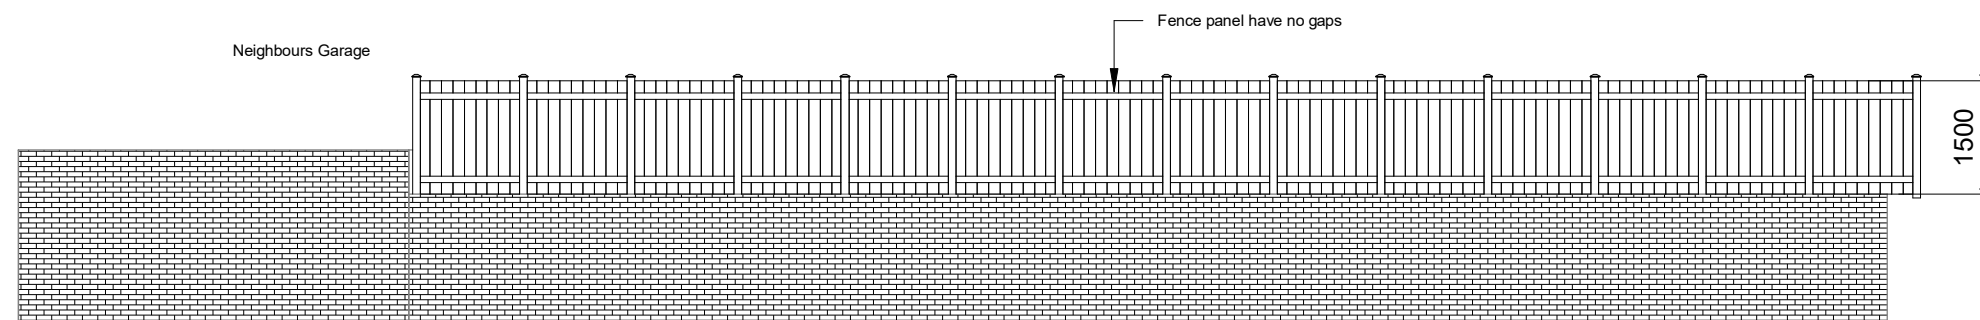

1 Proposed South Fence Elevation
1 : 100

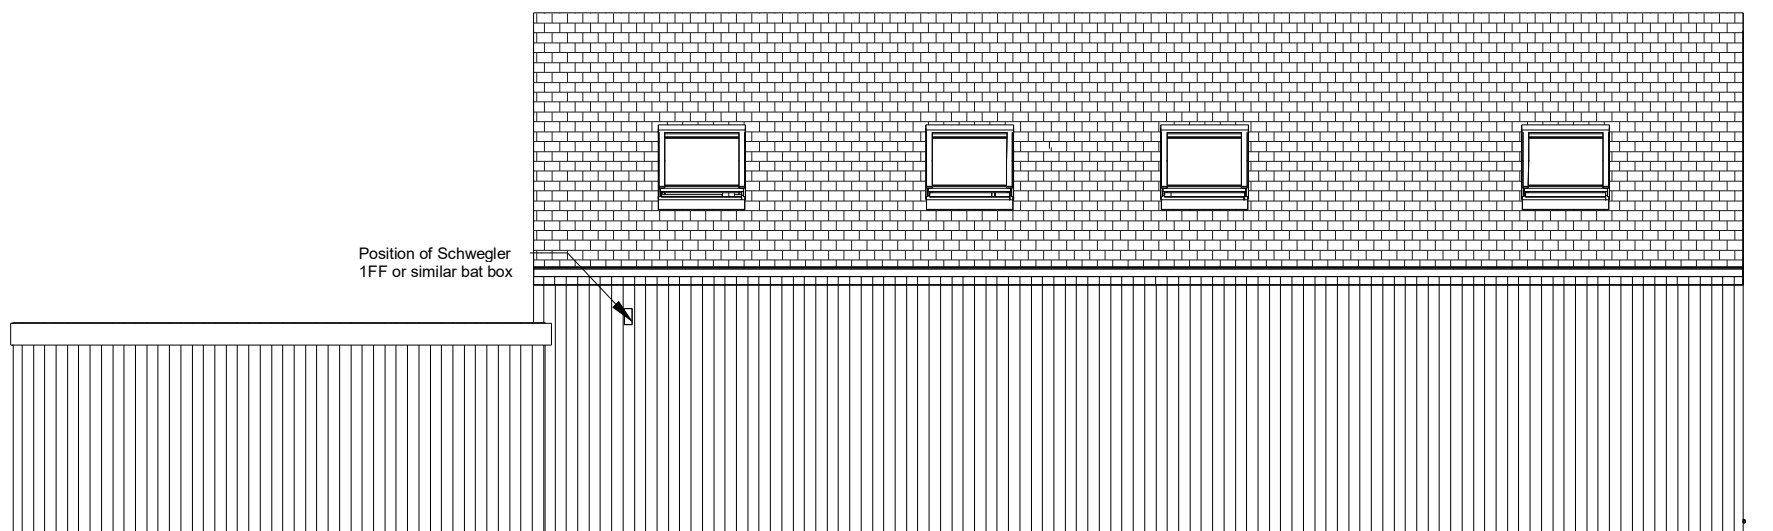

F Proposed North Elevation
1 : 100

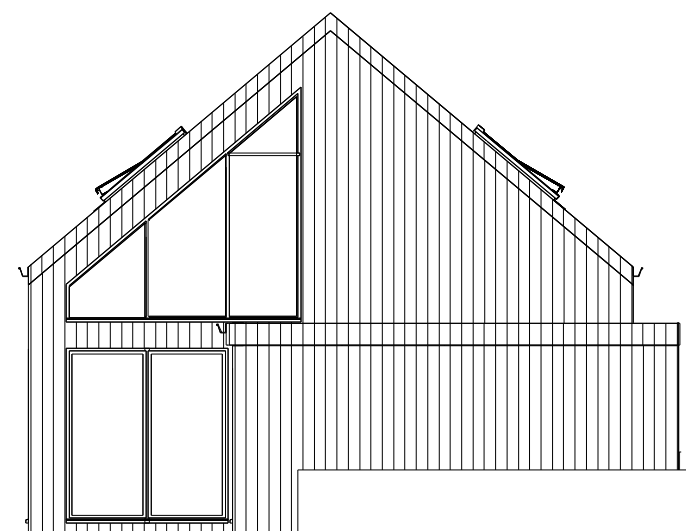

G Proposed East Elevation
1 : 100



INDIGO DESIGN (Part of 3dcadwales Ltd) 5 Ashlea Drive,
Merthyr Tydfil, CF47 0NY Tele 01685 385746 Mob -
07940913216 Email: enquiries@indigo-3d-design.co.uk

This Drawing is Copyright,
Dimensions to be checked
on site and not scaled from
this drawing



PURPOSE OF ISSUE	DRWAING NUMBER
Planning Approval	SL-05


PROJECT	New House
---------	-----------

SHEET	Proposed Elevations
-------	---------------------


Address	2 Somerset Lane, Cefn Coed, Merthyr Tydfil. CF48 2PA
---------	--

Checked by	Drawn by	Scale (@ A3)
JH	PH	1 : 100

Rev No	Description	Date
A	Issue	24/11/2020
B	Bat and bird boxes added	03/12/2020
C	Parking, Section & Boundarays amended	04-01-2020
D	Sections added	05/02/2021
E	Drawings Amended	22/04/2021

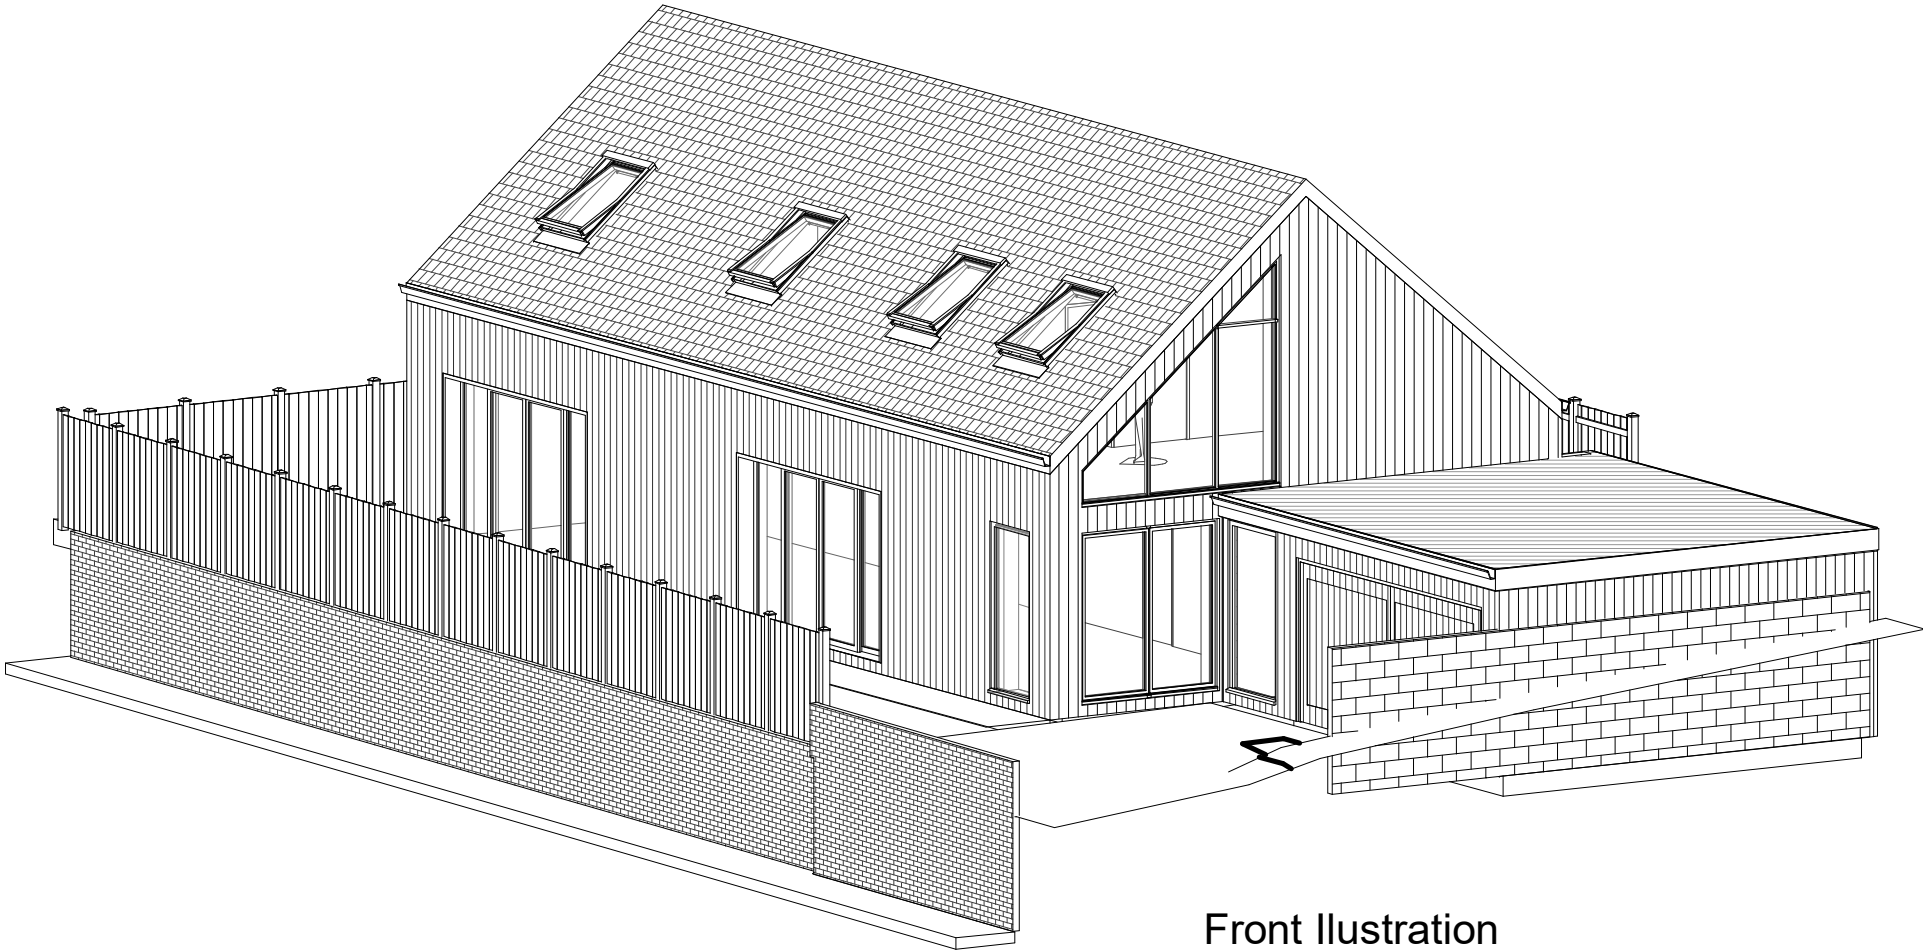


Front Illustration

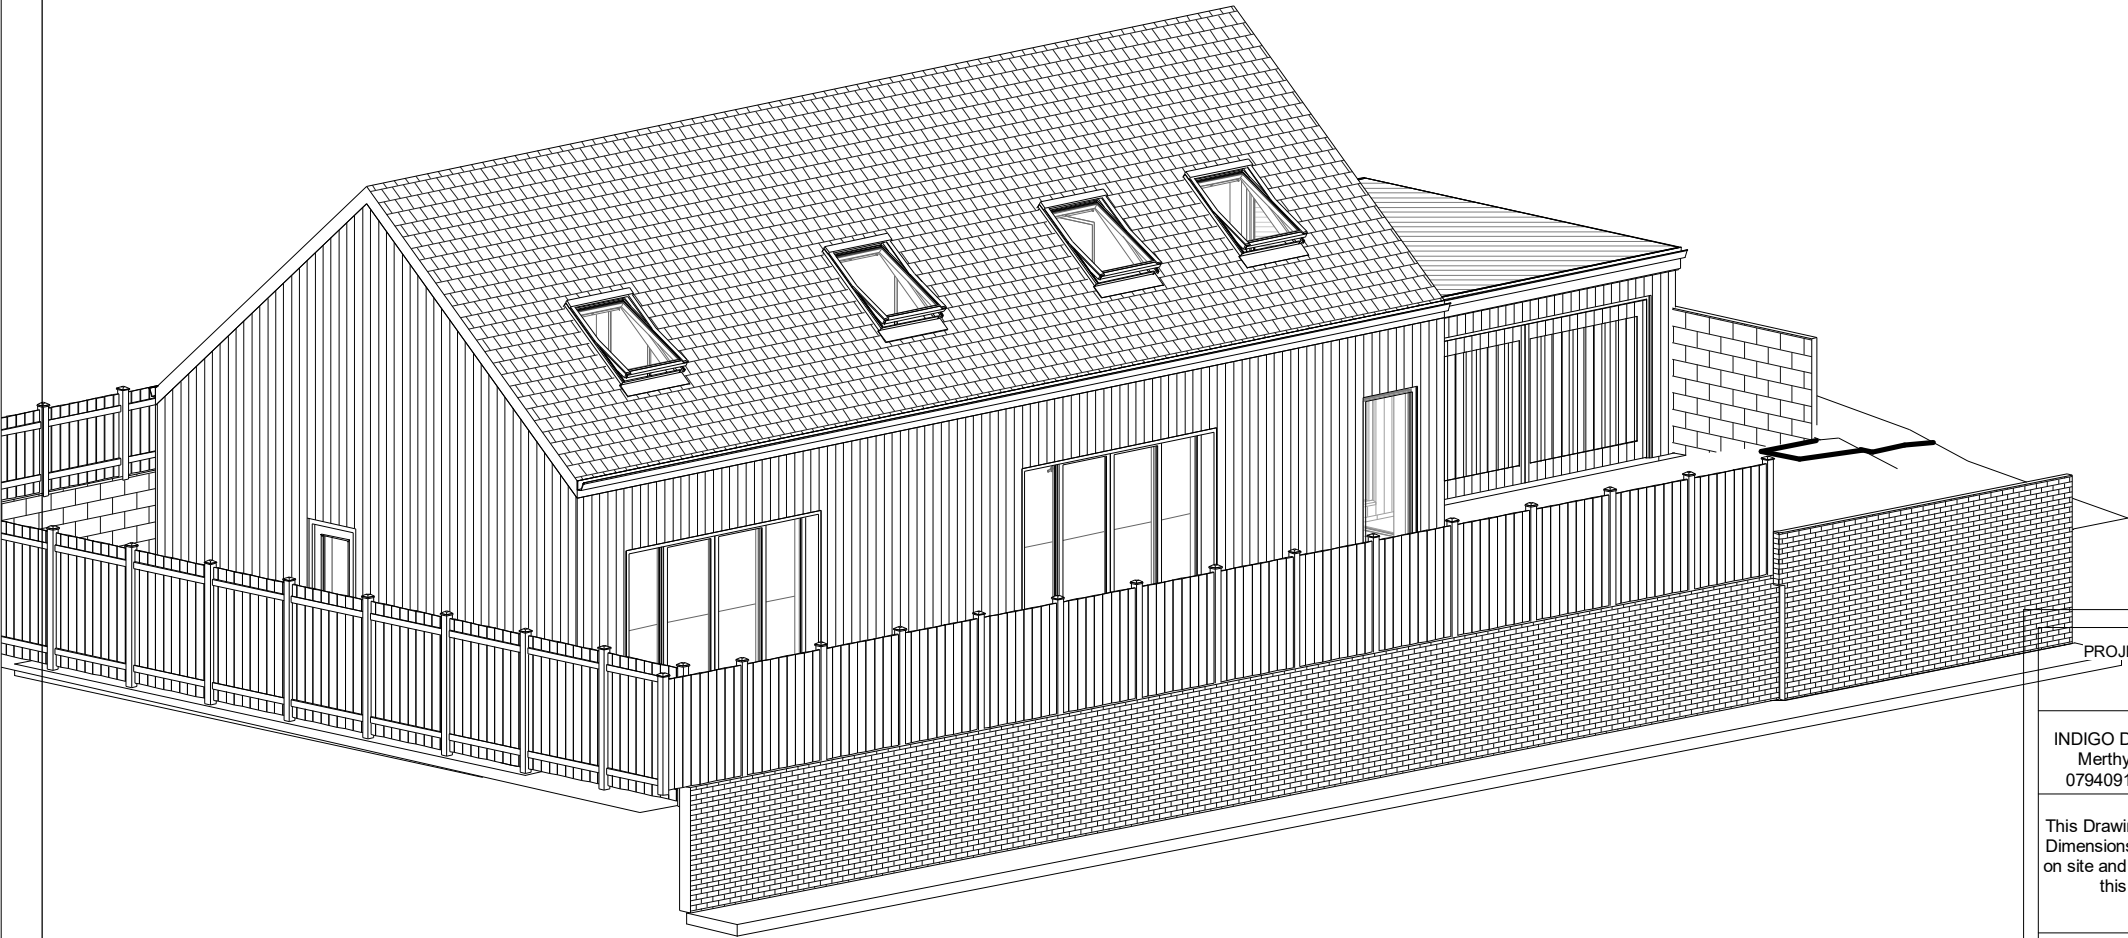


Rear Illustration

PROJECT		SHEET		
New House		Illustrations		
INDIGO DESIGN (Part of 3dcadwales Ltd) 5 Ashlea Drive, Merthyr Tydfil, CF47 0NY Tele 01685 385746 Mob - 07940913216 Email: enquiries@indigo-3d-design.co.uk		Address 2 Somerset Lane, Cefn Coed, Merthyr Tydfil. CF48 2PA		
This Drawing is Copyright, Dimensions to be checked on site and not scaled from this drawing		Checked by	Drawn by	Scale (@ A3)
		SH	JH	
		Rev No	Description	Date
		A	Issue	24/11/2020
PURPOSE OF ISSUE	DRWAING NUMBER			
Planning Approval	SL-06			

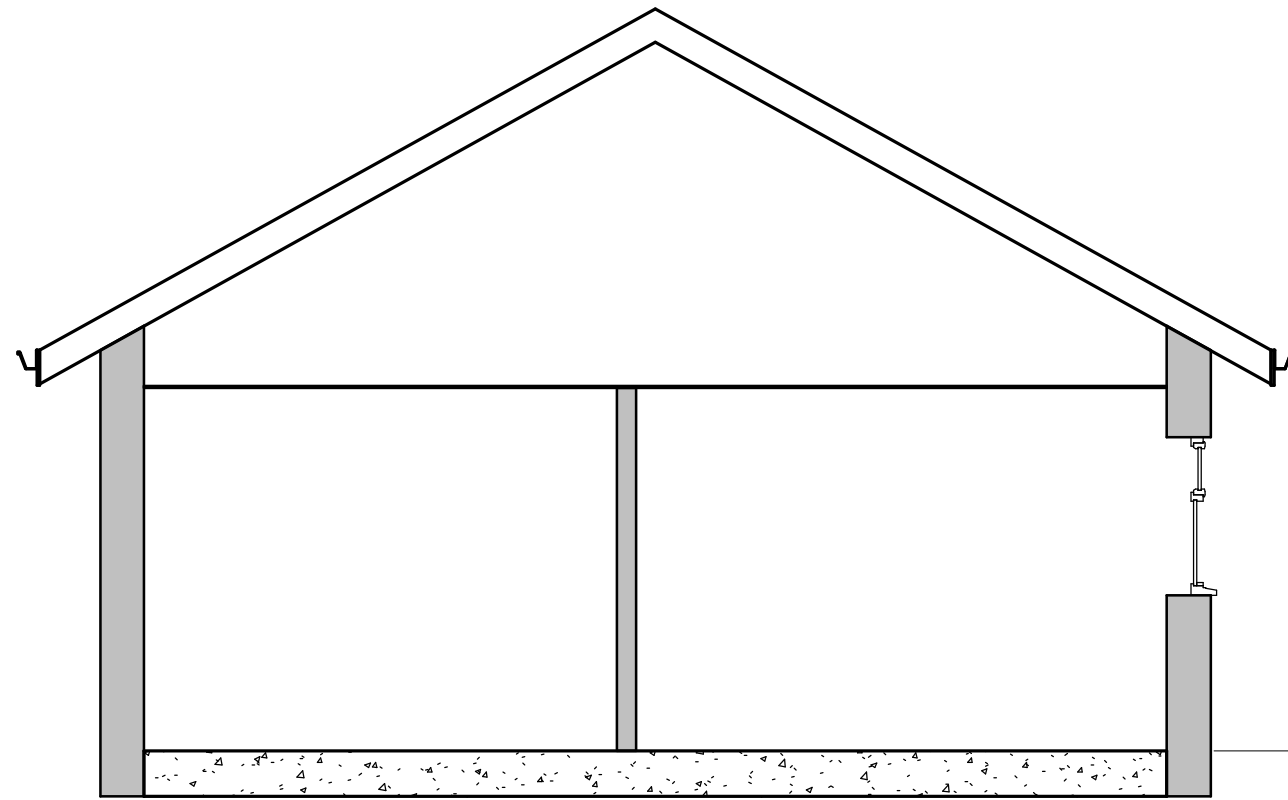

1a Existing House Section
1 : 50

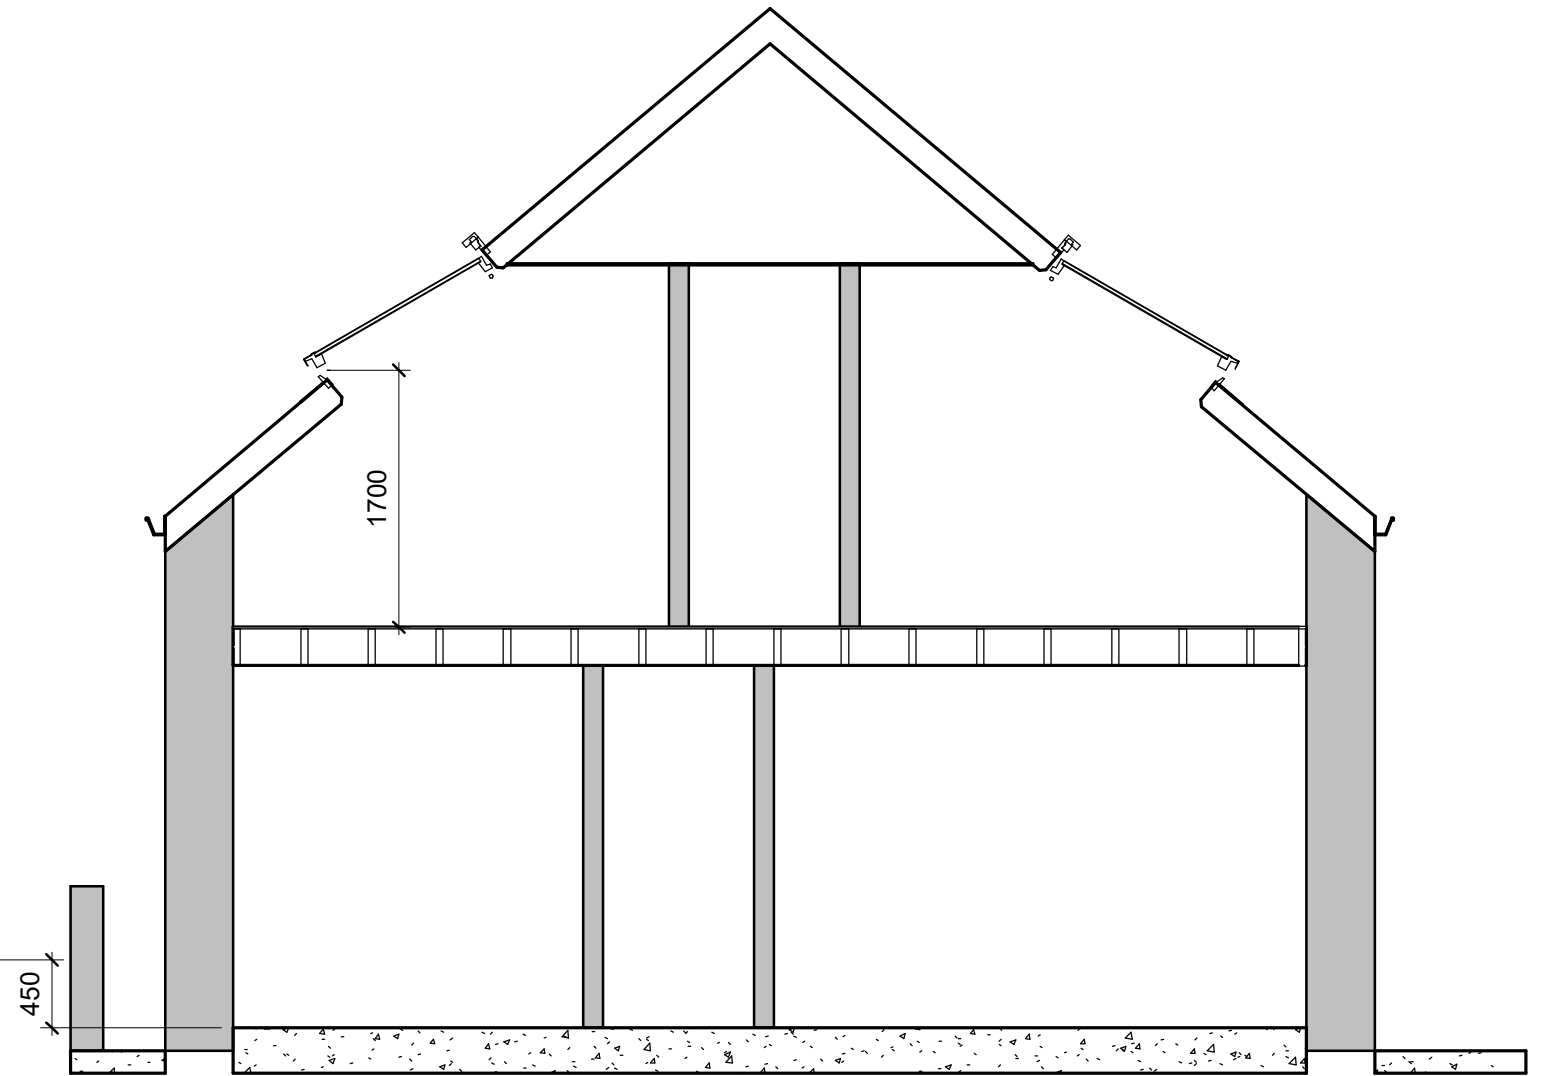

2a Proposed House Section
1 : 50

INDIGO DESIGN (Part of 3dcadwales Ltd) 5 Ashlea Drive,
Merthyr Tydfil, CF47 0NY Tele 01685 385746 Mob -
07940913216 Email: enquiries@indigo-3d-design.co.uk

This Drawing is Copyright,
Dimensions to be checked
on site and not scaled from
this drawing



PURPOSE OF ISSUE

Planning Approval

DRWAING NUMBER

SL-07

PROJECT

New House

SHEET

Existing and Proposed House Section

Address

2 Somerset Lane, Cefn Coed, Merthyr
Tydfil. CF48 2PA

Checked by

JH


Drawn by

PH


Scale (@ A3)

1 : 50


Rev No	Description	Date
A	Issue	24/11/2020
B	Drawings Amended	22/04/2021

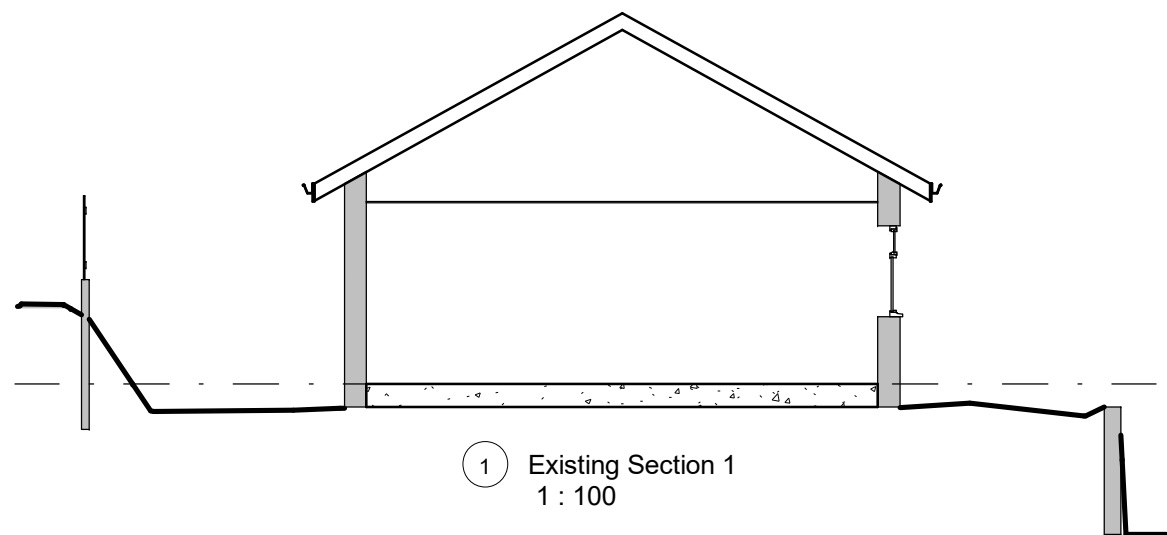


1 Existing Section 1
1 : 100

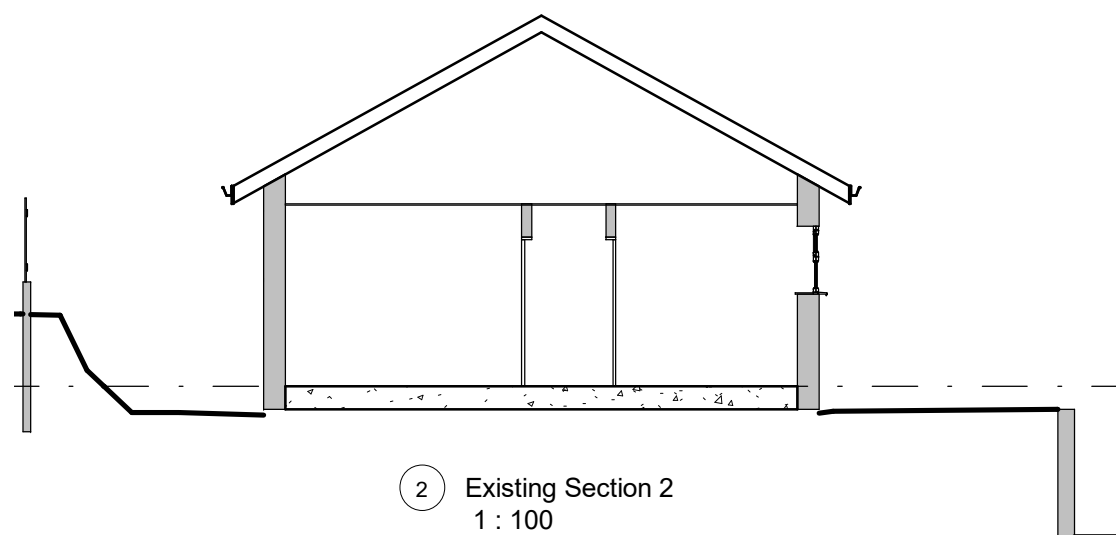


2 Existing Section 2
1 : 100

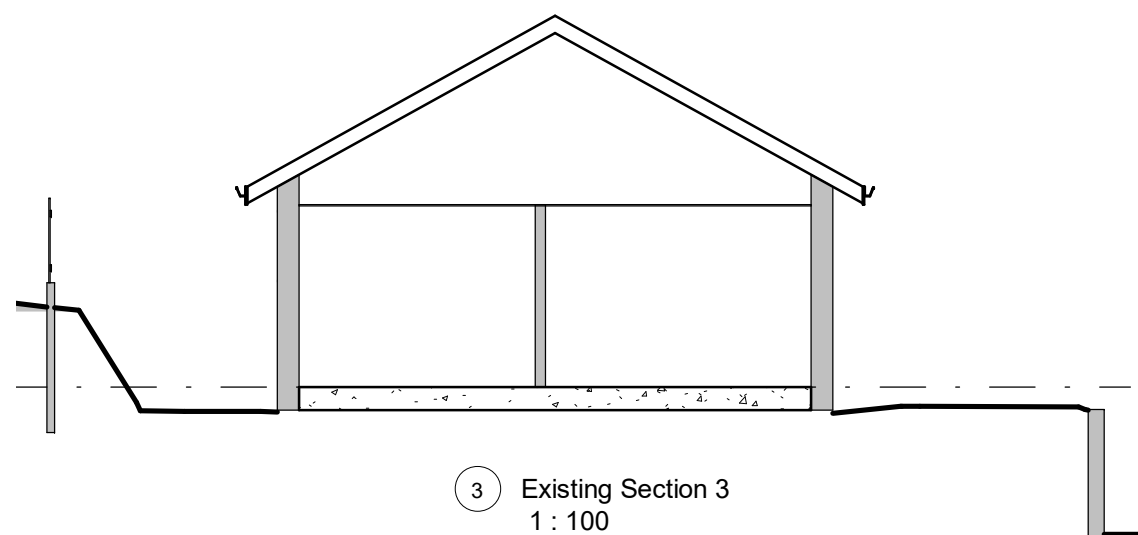


3 Existing Section 3
1 : 100

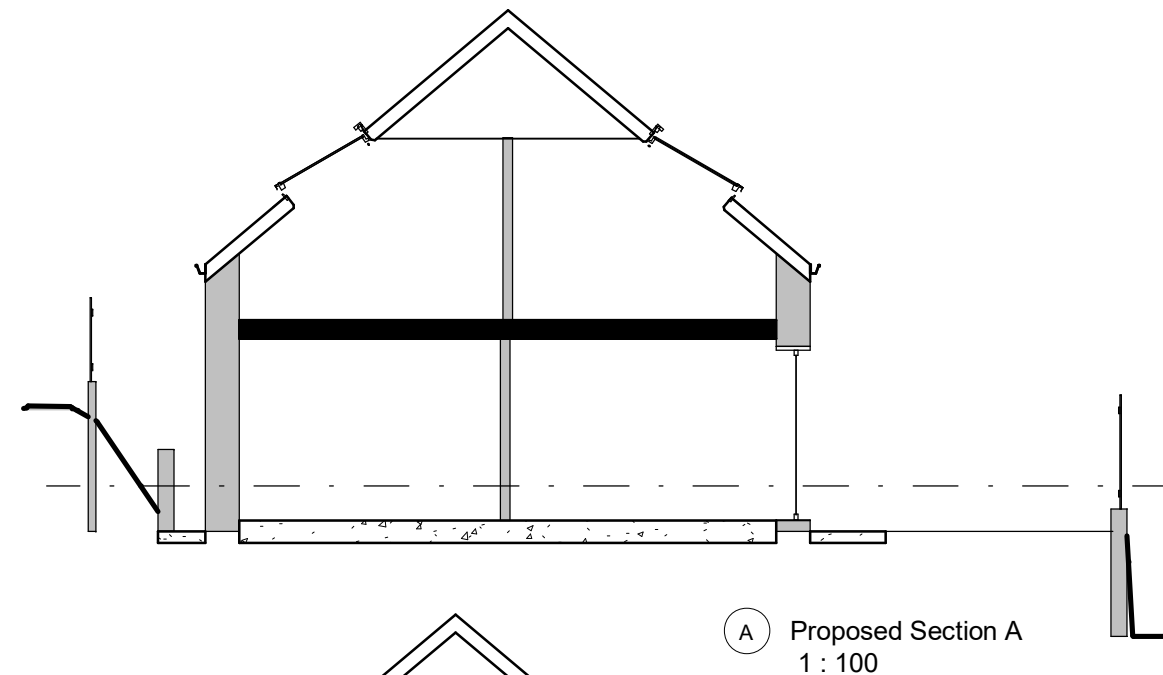

A Proposed Section A
1 : 100

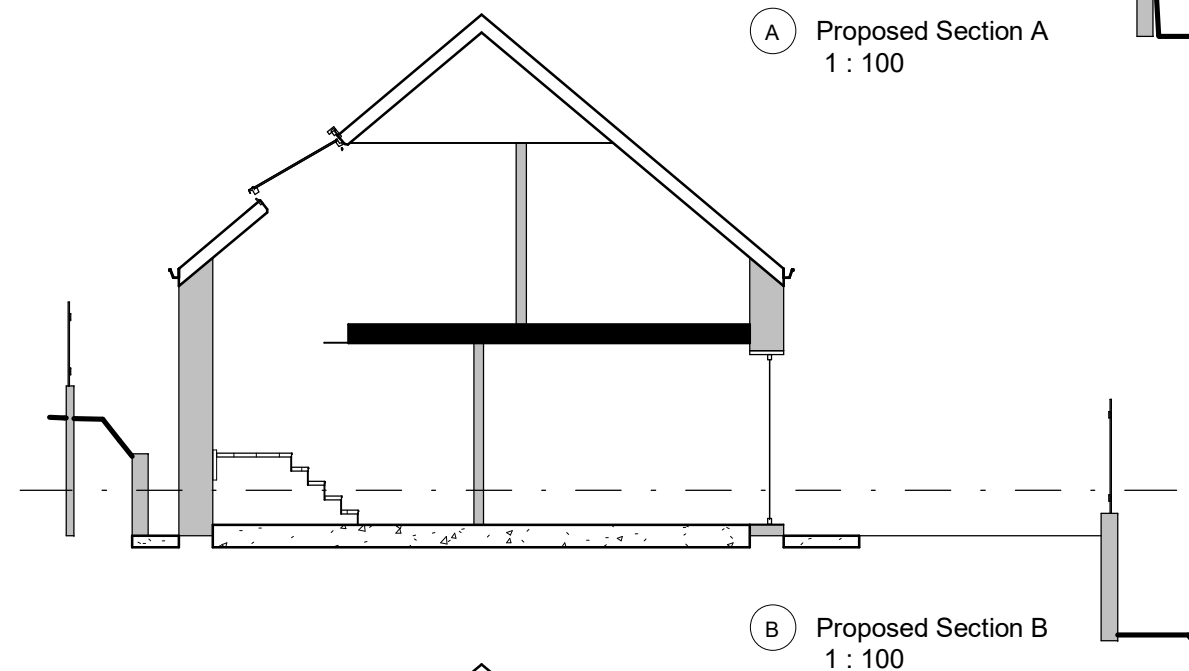

B Proposed Section B
1 : 100

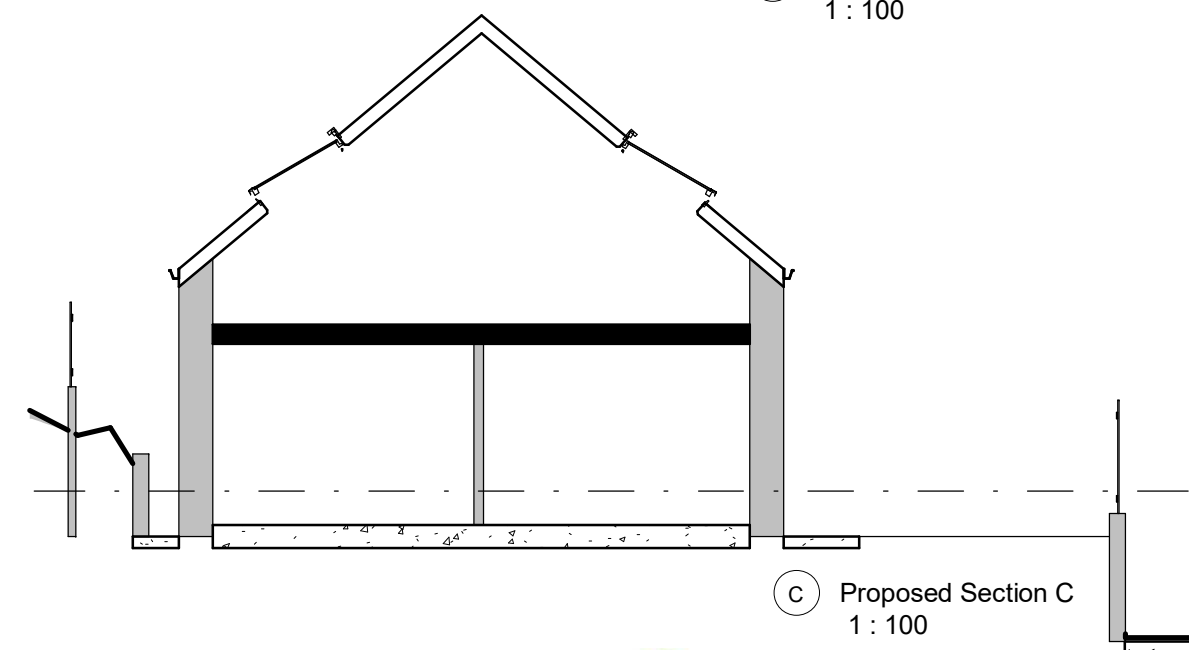

C Proposed Section C
1 : 100

PROJECT	New House
INDIGO DESIGN (Part of 3dcadwales Ltd) 5 Ashlea Drive, Merthyr Tydfil, CF47 0NY Tele 01685 385746 Mob - 07940913216 Email: enquiries@indigo-3d-design.co.uk	

SHEET	Existing and Proposed Sections 1-3 & A-C
Address	2 Somerset Lane, Cefn Coed, Merthyr Tydfil. CF48 2PA

This Drawing is Copyright,
Dimensions to be checked
on site and not scaled from
this drawing

PURPOSE OF ISSUE
Planning Approval




DRWAING NUMBER
SL-08

Checked by JH	Drawn by PH	Scale (@ A3) 1 : 100
------------------	----------------	-------------------------


Rev No	Description	Date
A	Sections added	05/02/2021




4 Existing Section 4
1 : 200

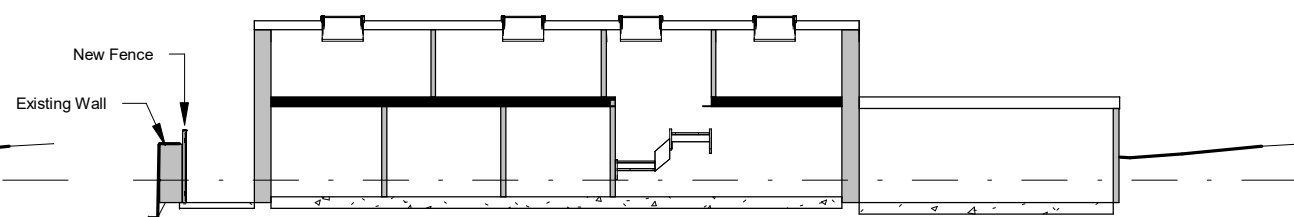


D Proposed Section D
1 : 200

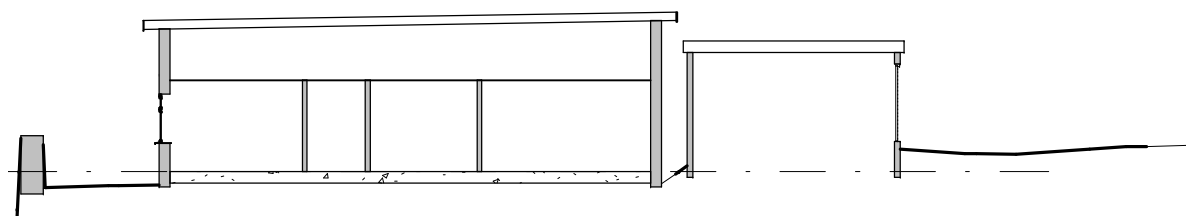


5 Existing Section 5
1 : 200

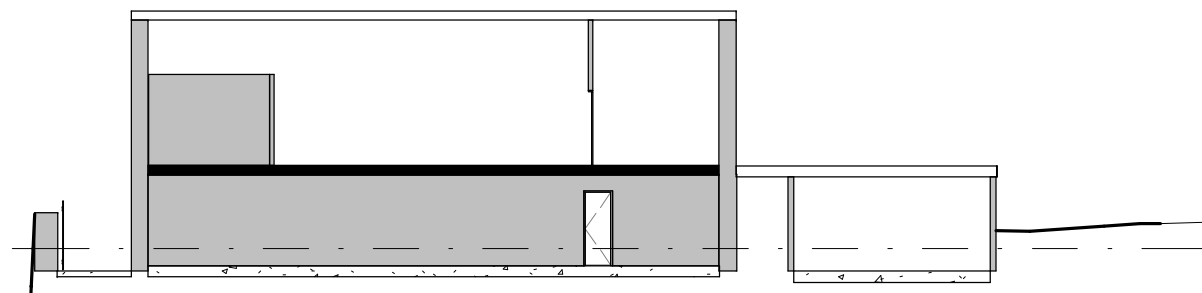

E Proposed Section E
1 : 200

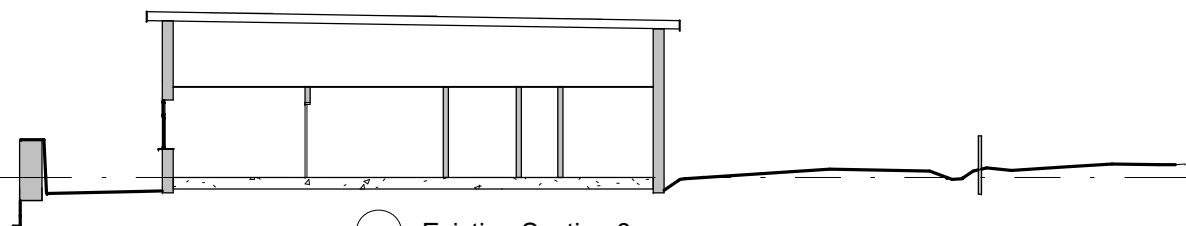

6 Existing Section 6
1 : 200

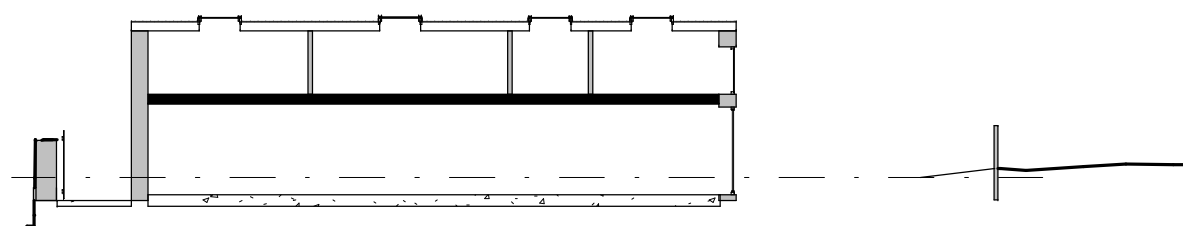

F Proposed Section F
1 : 200

INDIGO DESIGN (Part of 3dcadwales Ltd) 5 Ashlea Drive,
Merthyr Tydfil, CF47 0NY Tele 01685 385746 Mob -
07940913216 Email: enquiries@indigo-3d-design.co.uk

This Drawing is Copyright,
Dimensions to be checked
on site and not scaled from
this drawing



PURPOSE OF ISSUE	DRWAING NUMBER
Planning Approval	SL-09

PROJECT
New House

SHEET
Existing and Proposed Sections 4-6 & D-F

Address	2 Somerset Lane, Cefn Coed, Merthyr Tydfil. CF48 2PA
---------	---

Checked by	Drawn by	Scale (@ A3)
JH	PH	1 : 200

Rev No	Description	Date
A	Drawings Amended	22/04/2021

Vehicles enter the site in forward gear and reverse into garage so they can exit site in forward gear



INDIGO DESIGN (Part of 3dcadwales Ltd) 5 Ashlea Drive,
Merthyr Tydfil, CF47 0NY Tele 01685 385746 Mob -
07940913216 Email: enquiries@indigo-3d-design.co.uk

This Drawing is Copyright,
Dimensions to be checked
on site and not scaled from
this drawing



PURPOSE OF ISSUE	DRWAING NUMBER
Planning Approval	SL-10

PROJECT	New House
---------	-----------


SHEET	Proposed Vehicle Turning
-------	--------------------------

Address	2 Somerset Lane, Cefn Coed, Merthyr Tydfil. CF48 2PA
---------	--

Checked by	Drawn by	Scale (@ A3)
JH	PH	1 : 50

Rev No	Description	Date
A	Parking, Section & Boundaries amended	04-01-2020

1 Proposed Vehicle Turning
1 : 50

 

Scale bar @ 1:50

Vehicle in forward gear

Vehicle in reverse gear